




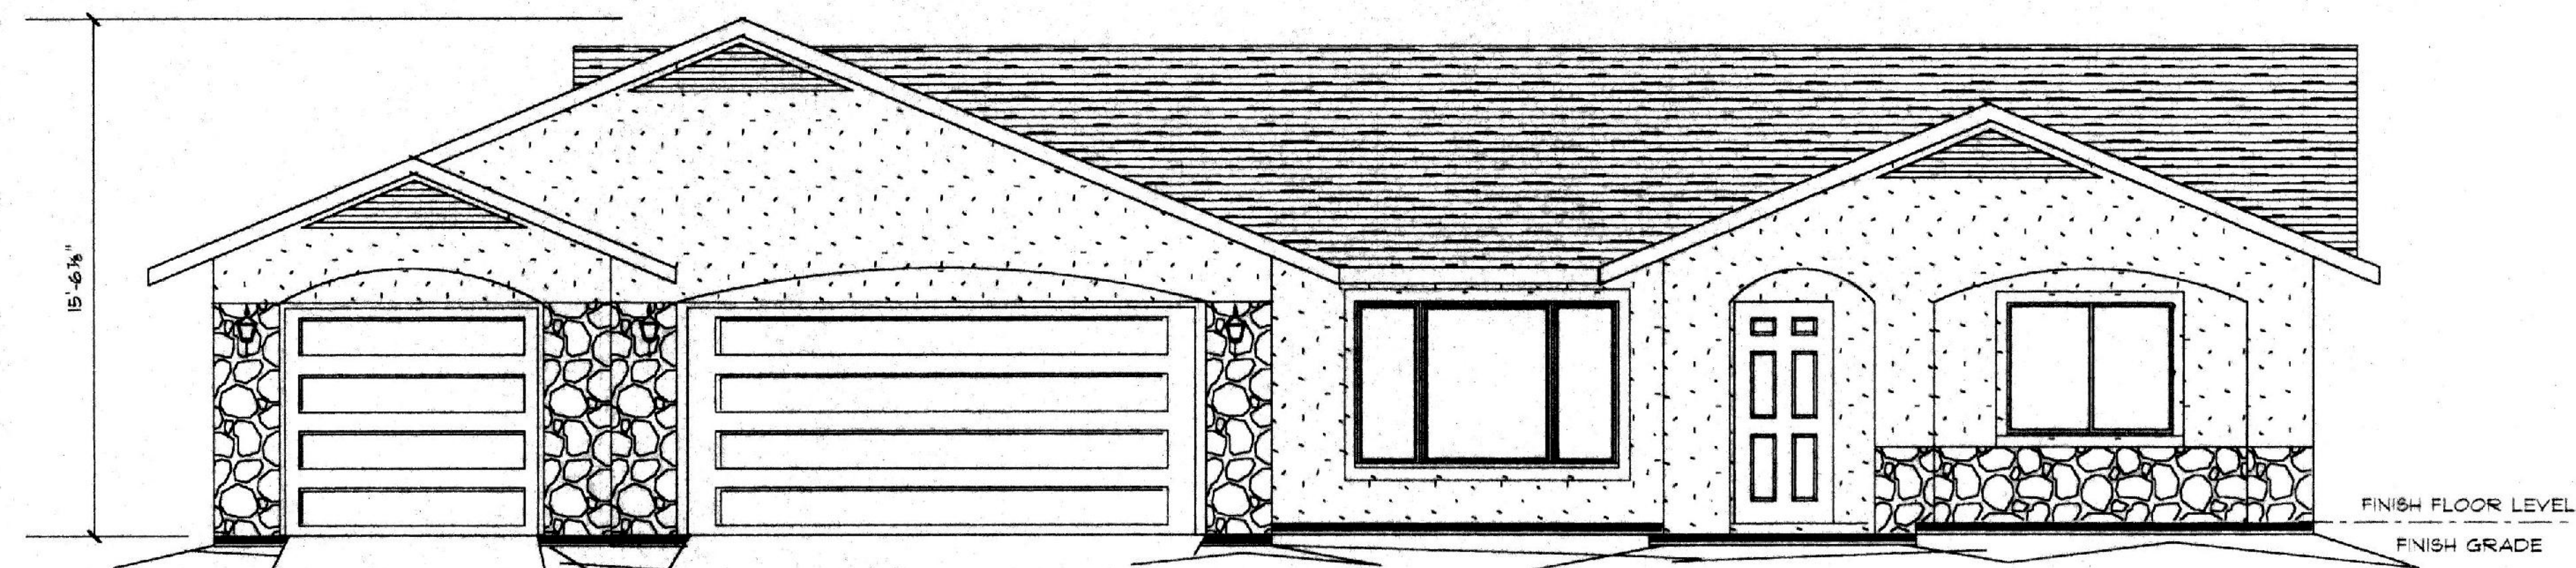


FRONT ELEV.

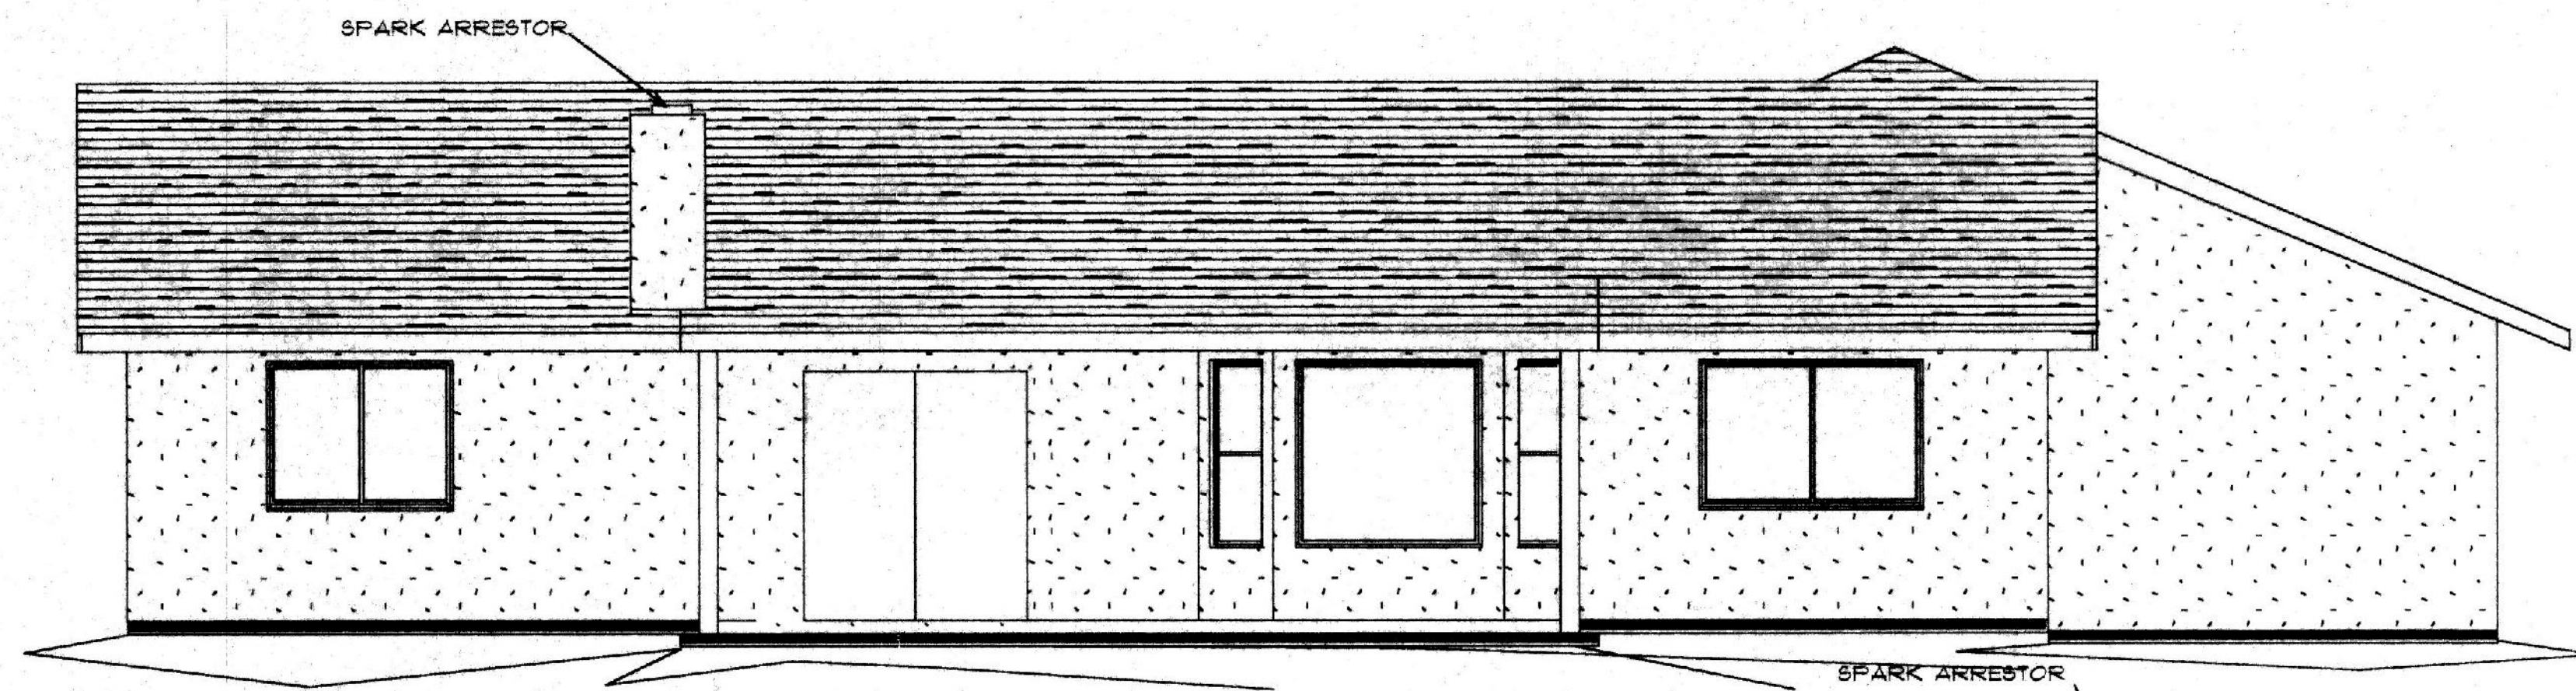

REAR

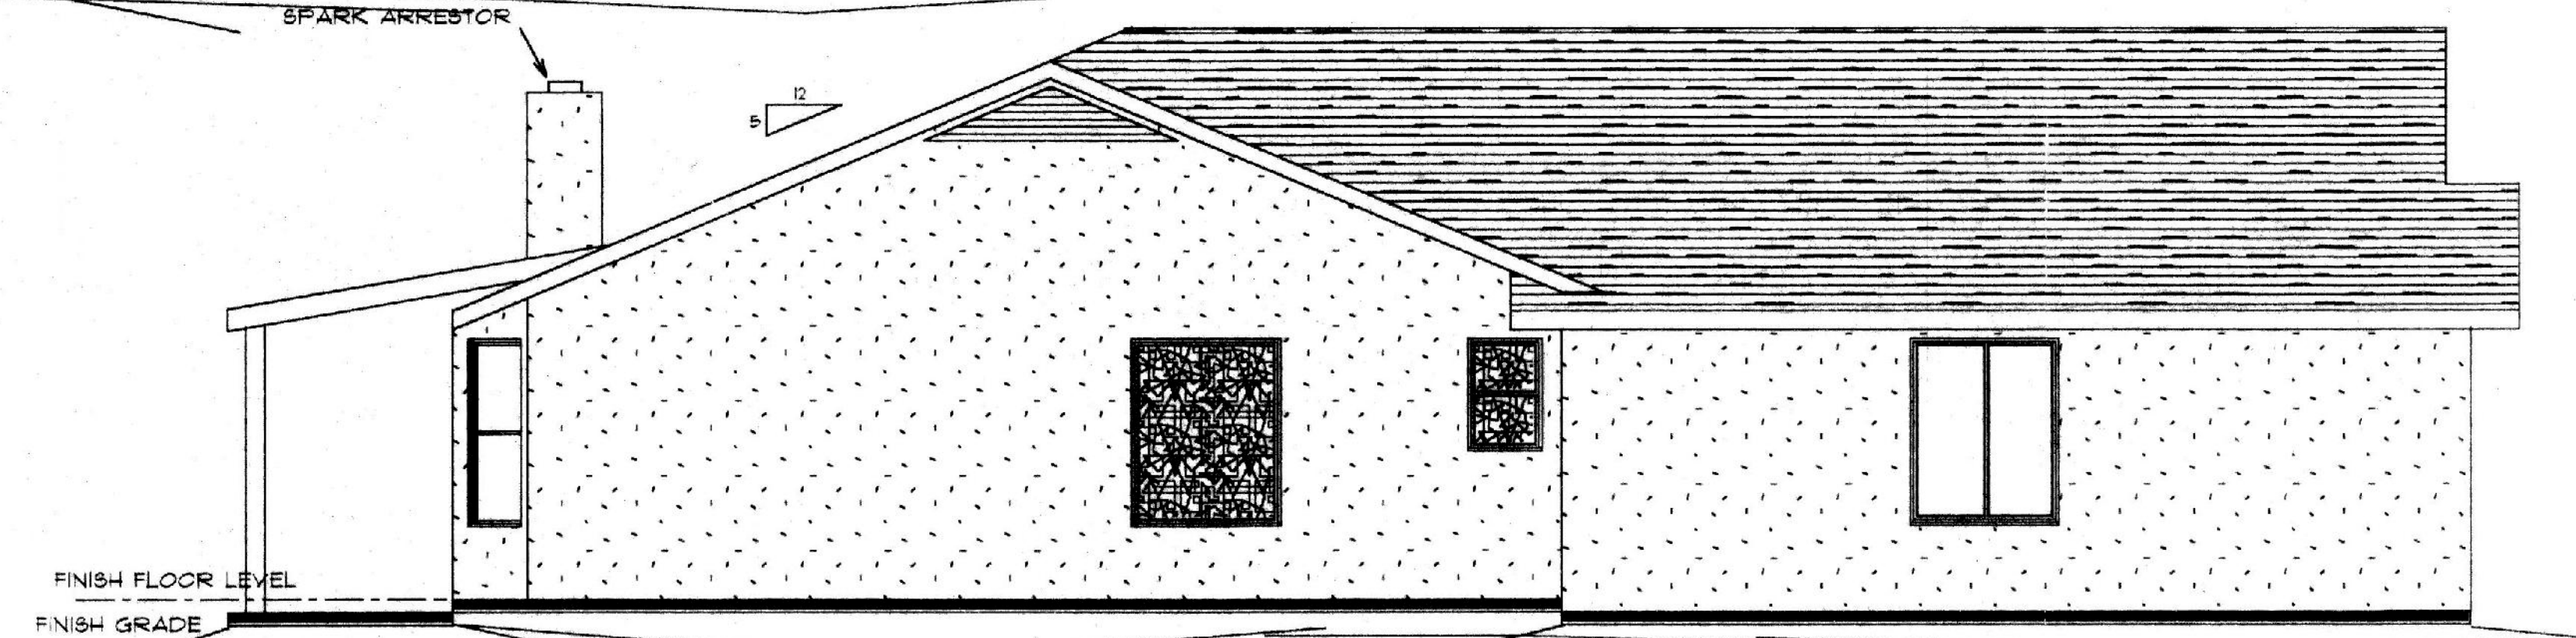


LEFT ELEV.

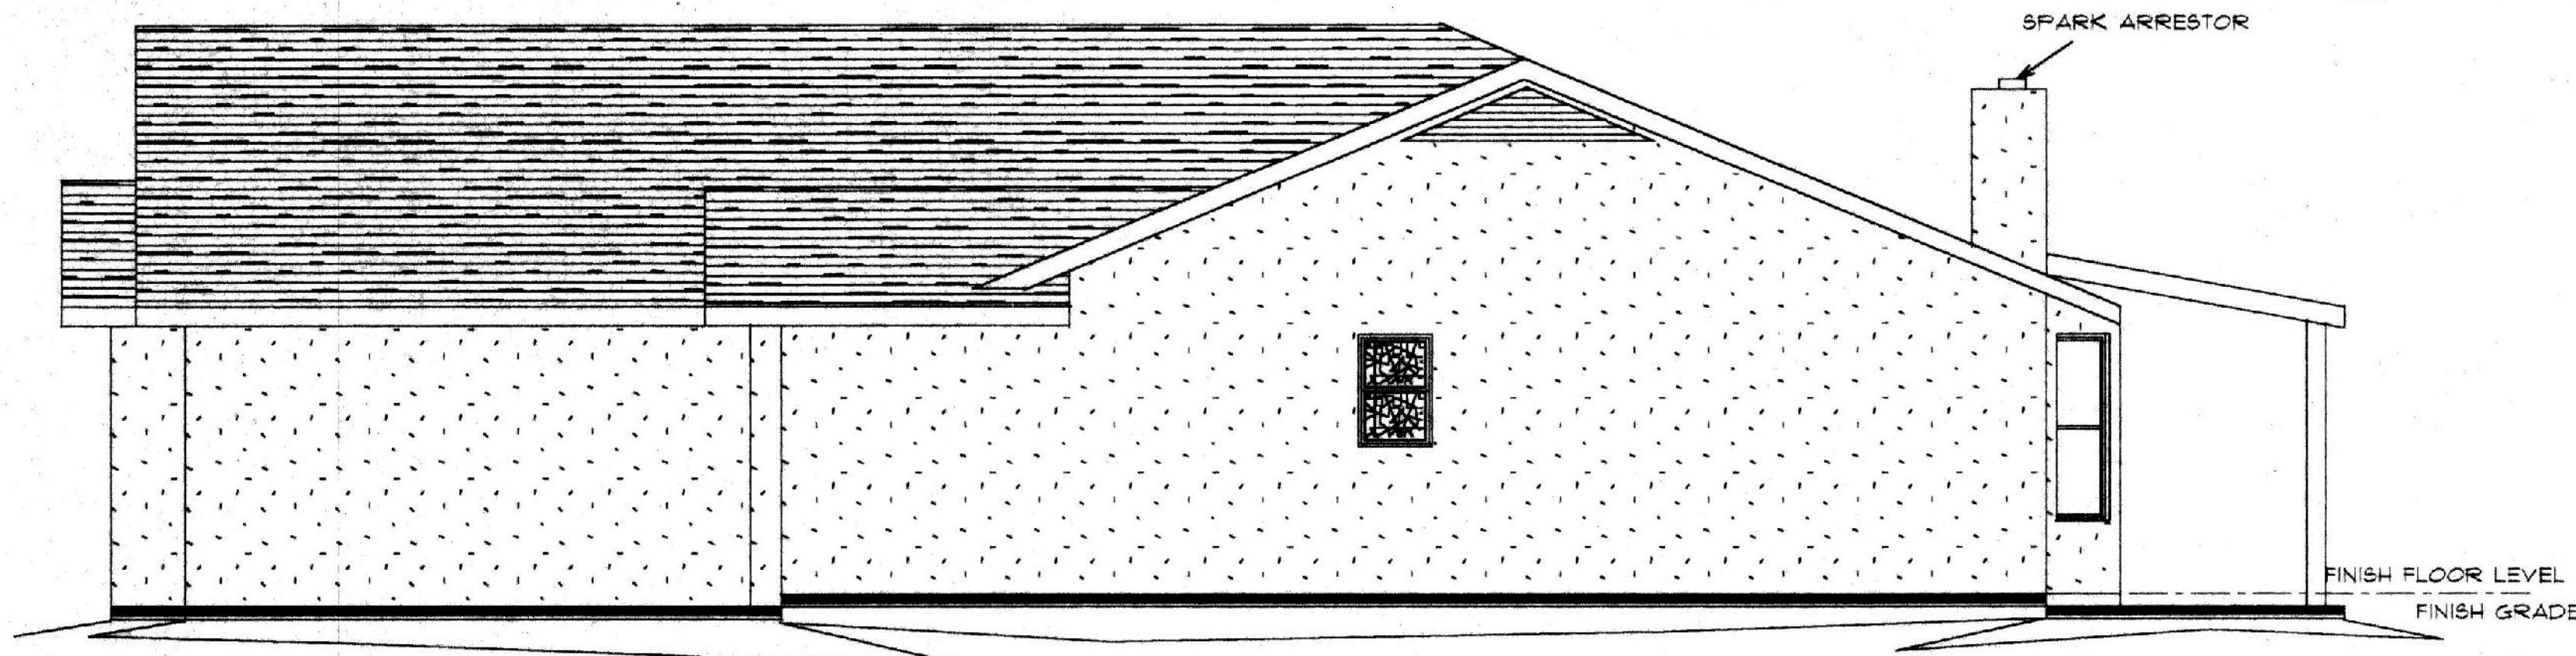



RIGHT ELEV.

S.F.	1530 LIVABLE	SCALE 1/8" = 10' (11" X 17") 1/4" = 10' (24" X 36")	NEAL KLEIN CONSTRUCTION, CORP. 3088 ROBERT ROAD FRESCOTT VALLEY, AZ. 86314 (520) 712-4888 LICENSE # B4428			
	NAME: NKC SPEC		JOB # 3849	BUYER SIGNATURE	DATE	
TITLE ELEV.		PRODUCTION APPROVAL BY:	BUYER SIGNATURE	DATE	BUILDER REPRESENTATIVE SIGNATURE <i>CK</i>	DATE <i>4-9-01</i>
		DRAWN BY: BVS	NOTE: THE FINAL ELEVATION WILL BE DETERMINED BY THE "SLOPE" OF THE LOT AND THE LOCATION OF YOUR HOME ON THE LOT.			
		DATE OF ORIGIN:				
		DID CHECK BY: <i>CK</i>				
		CHECK DATE: <i>4/6/01</i>				
		PLOT DATE & TIME: April 08, 2001 01:45 PM				
		SHEET 1				
		OF 1				

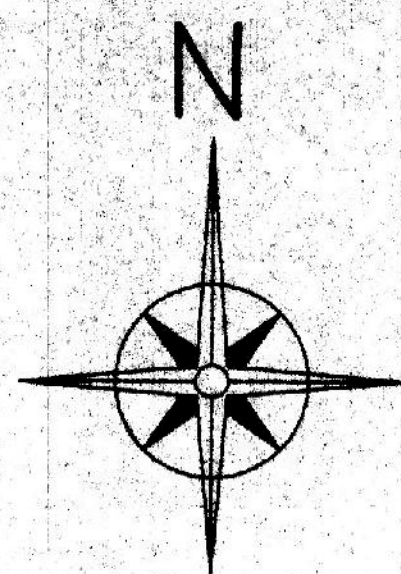

MEADOWLARK DRIVE

CULVERT REQUIRED

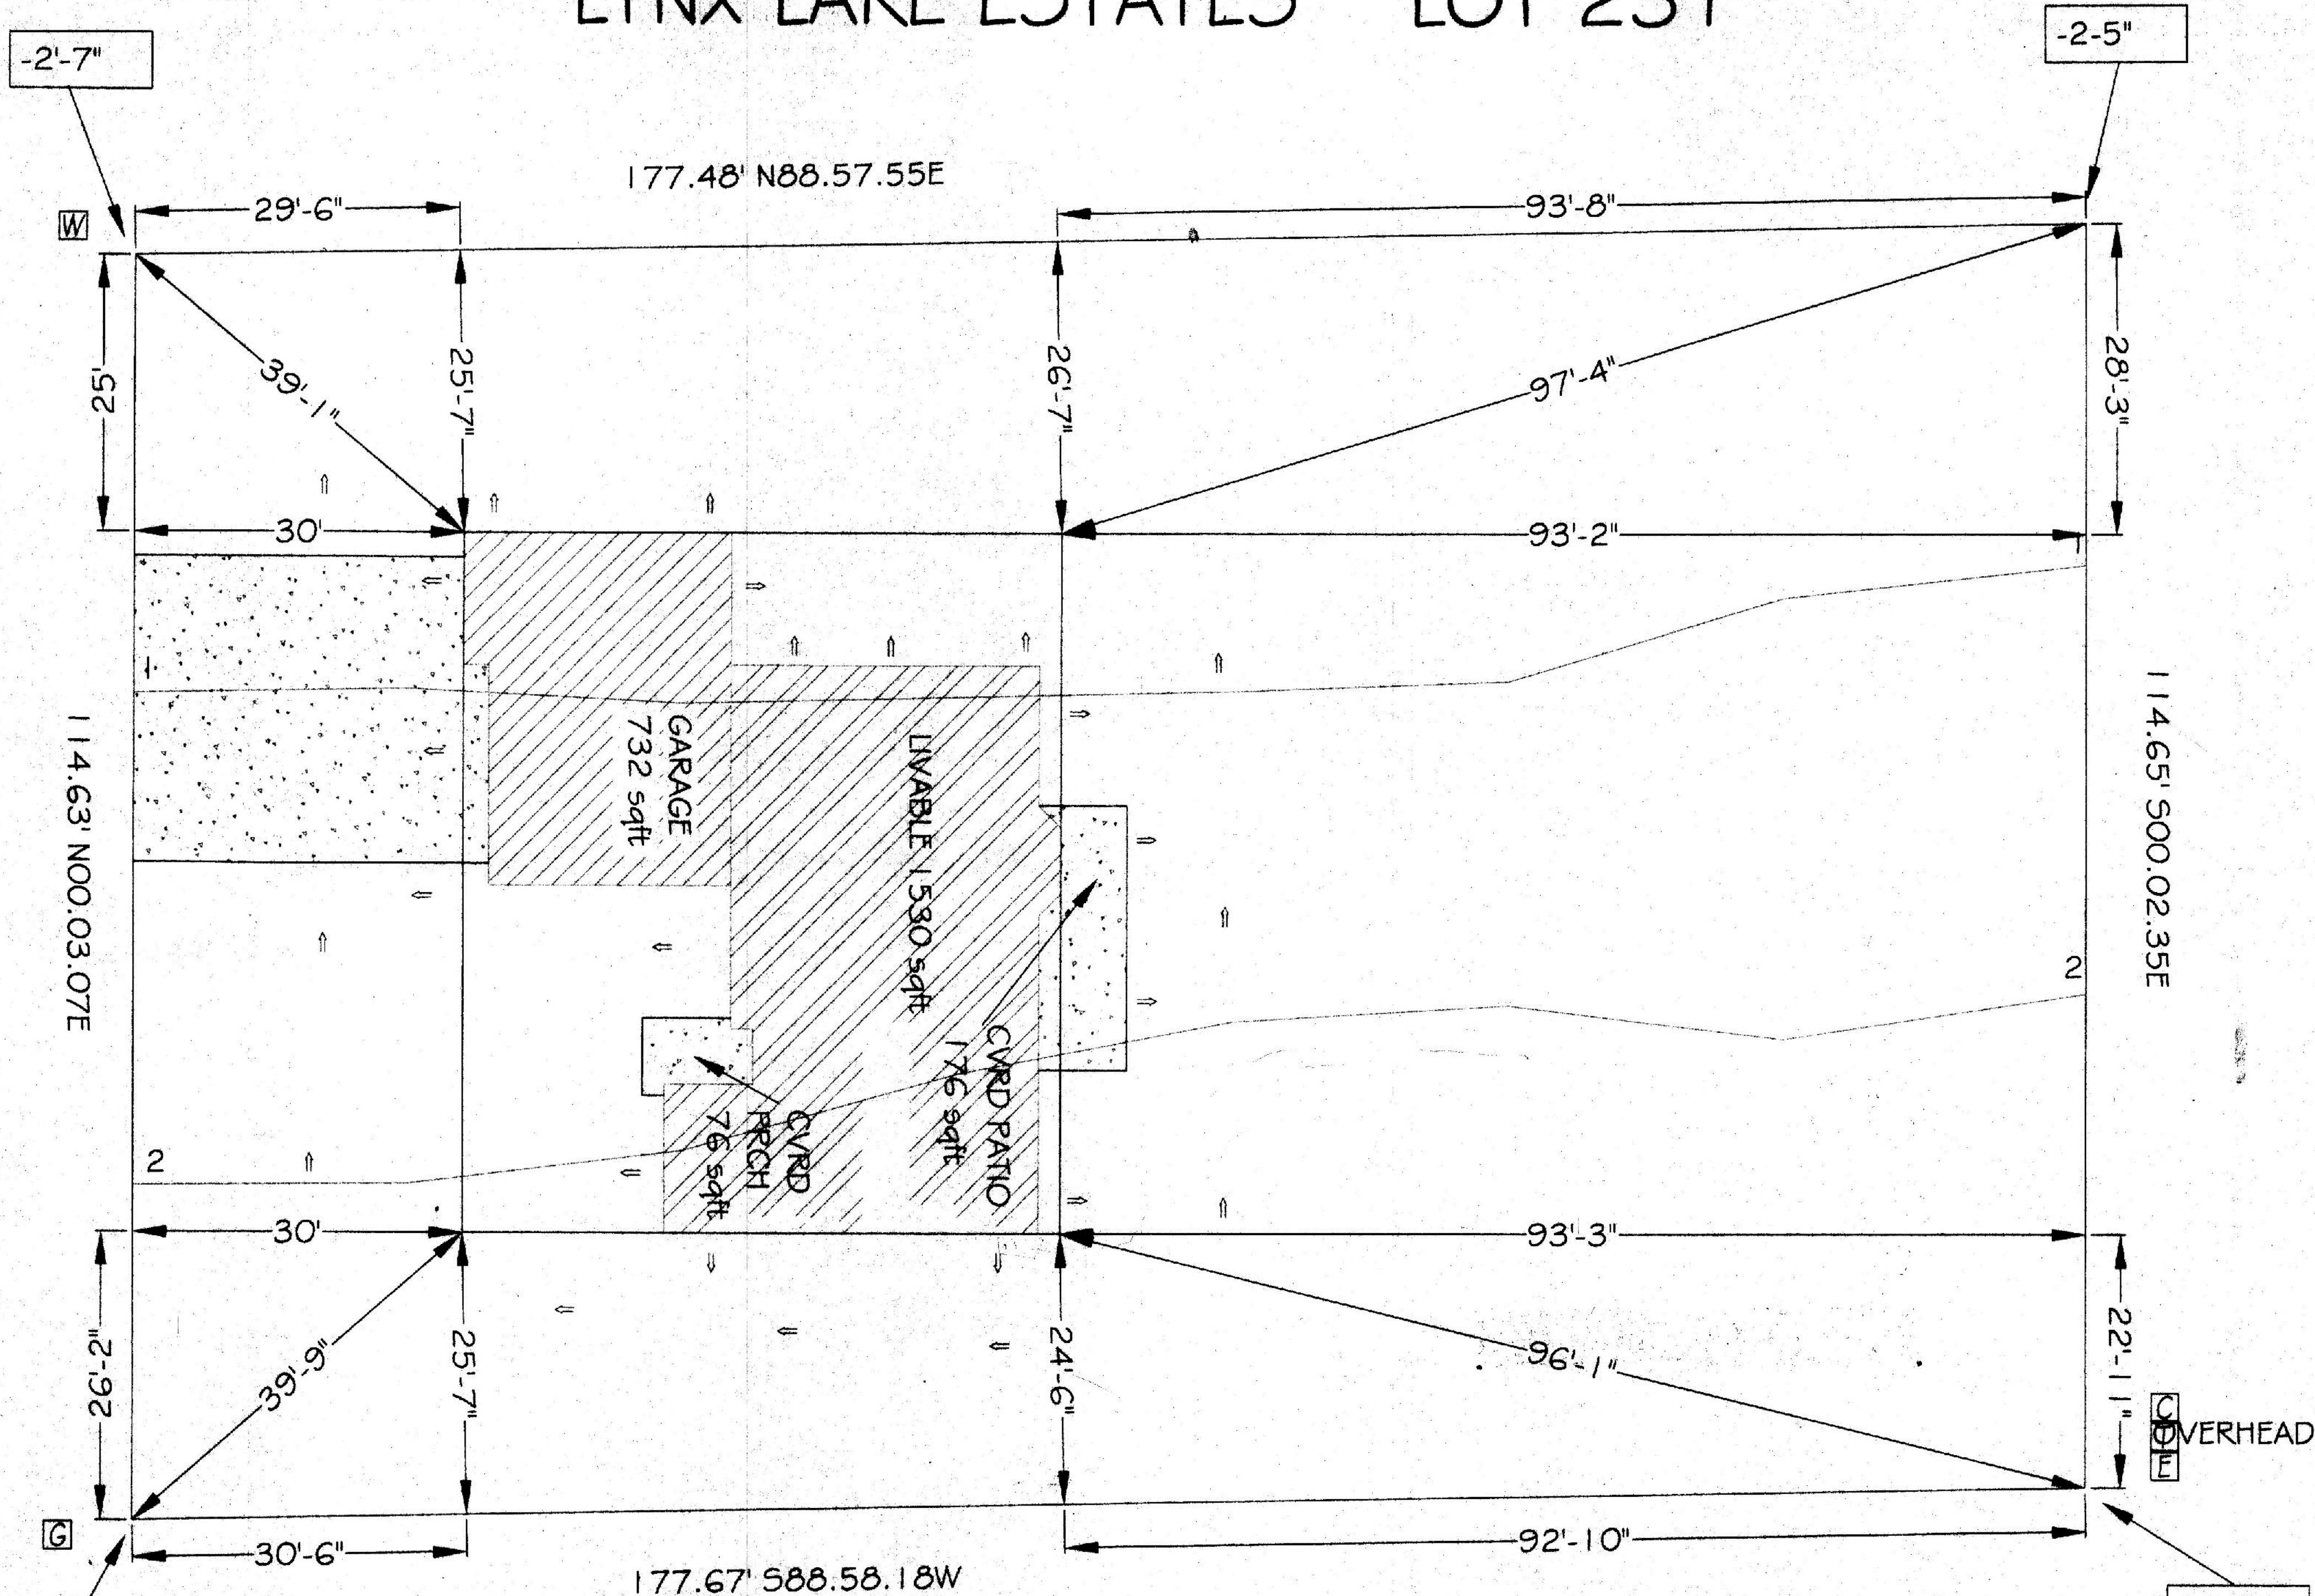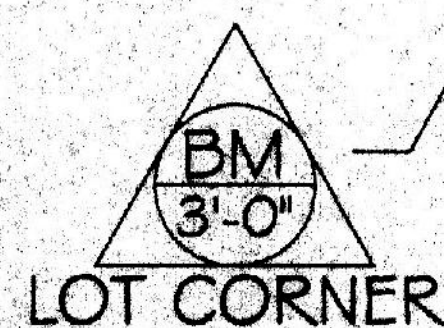


±XX'-XX" SPOT ELEVATION WRT BENCHMARK
PLUS/MINUS (i.e. HIGHER OR LOWER THAN BENCHMARK)

Neal Klein Construction, Corp. 3088 ROBERT ROAD PRESCOTT VALLEY, AZ. 86314 (520) 772-4888 LICENSE # B44281	
BUYER SIGNATURE: _____ DATE: _____	
BUYER SIGNATURE: _____ DATE: _____	
BUILDER REPRESENTATIVE SIGNATURE: <i>CK</i> DATE: <i>1-1-01</i>	
NOTE: THE FINAL ELEVATION WILL BE DETERMINED BY THE "SLOPE" OF THE LOT AND THE LOCATION OF YOUR HOME ON THE LOT.	
SCALE: 1" = 10'/20'	JOB # 3849
LIVABLE	PRODUCTION APPROVAL BY: _____ DATE: _____
C SPEC	DATE OF ORIGIN: 2 FEB 01
TITLE: PLOT	PLOT DATE & TIME: _____
SHEET 1	OF 7



Haskins Electric
Will built Tim Gutter's
Bob Gullinas.
Found with Galbraith
Backdoor screen.

CONSTRUCTION FILE
PRODUCTION PACKAGE
FULL SET
JOB # 3849

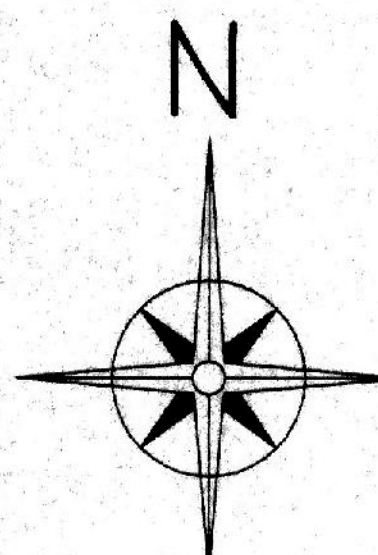

MEADOWLARK DRIVE


CULVERT REQUIRED

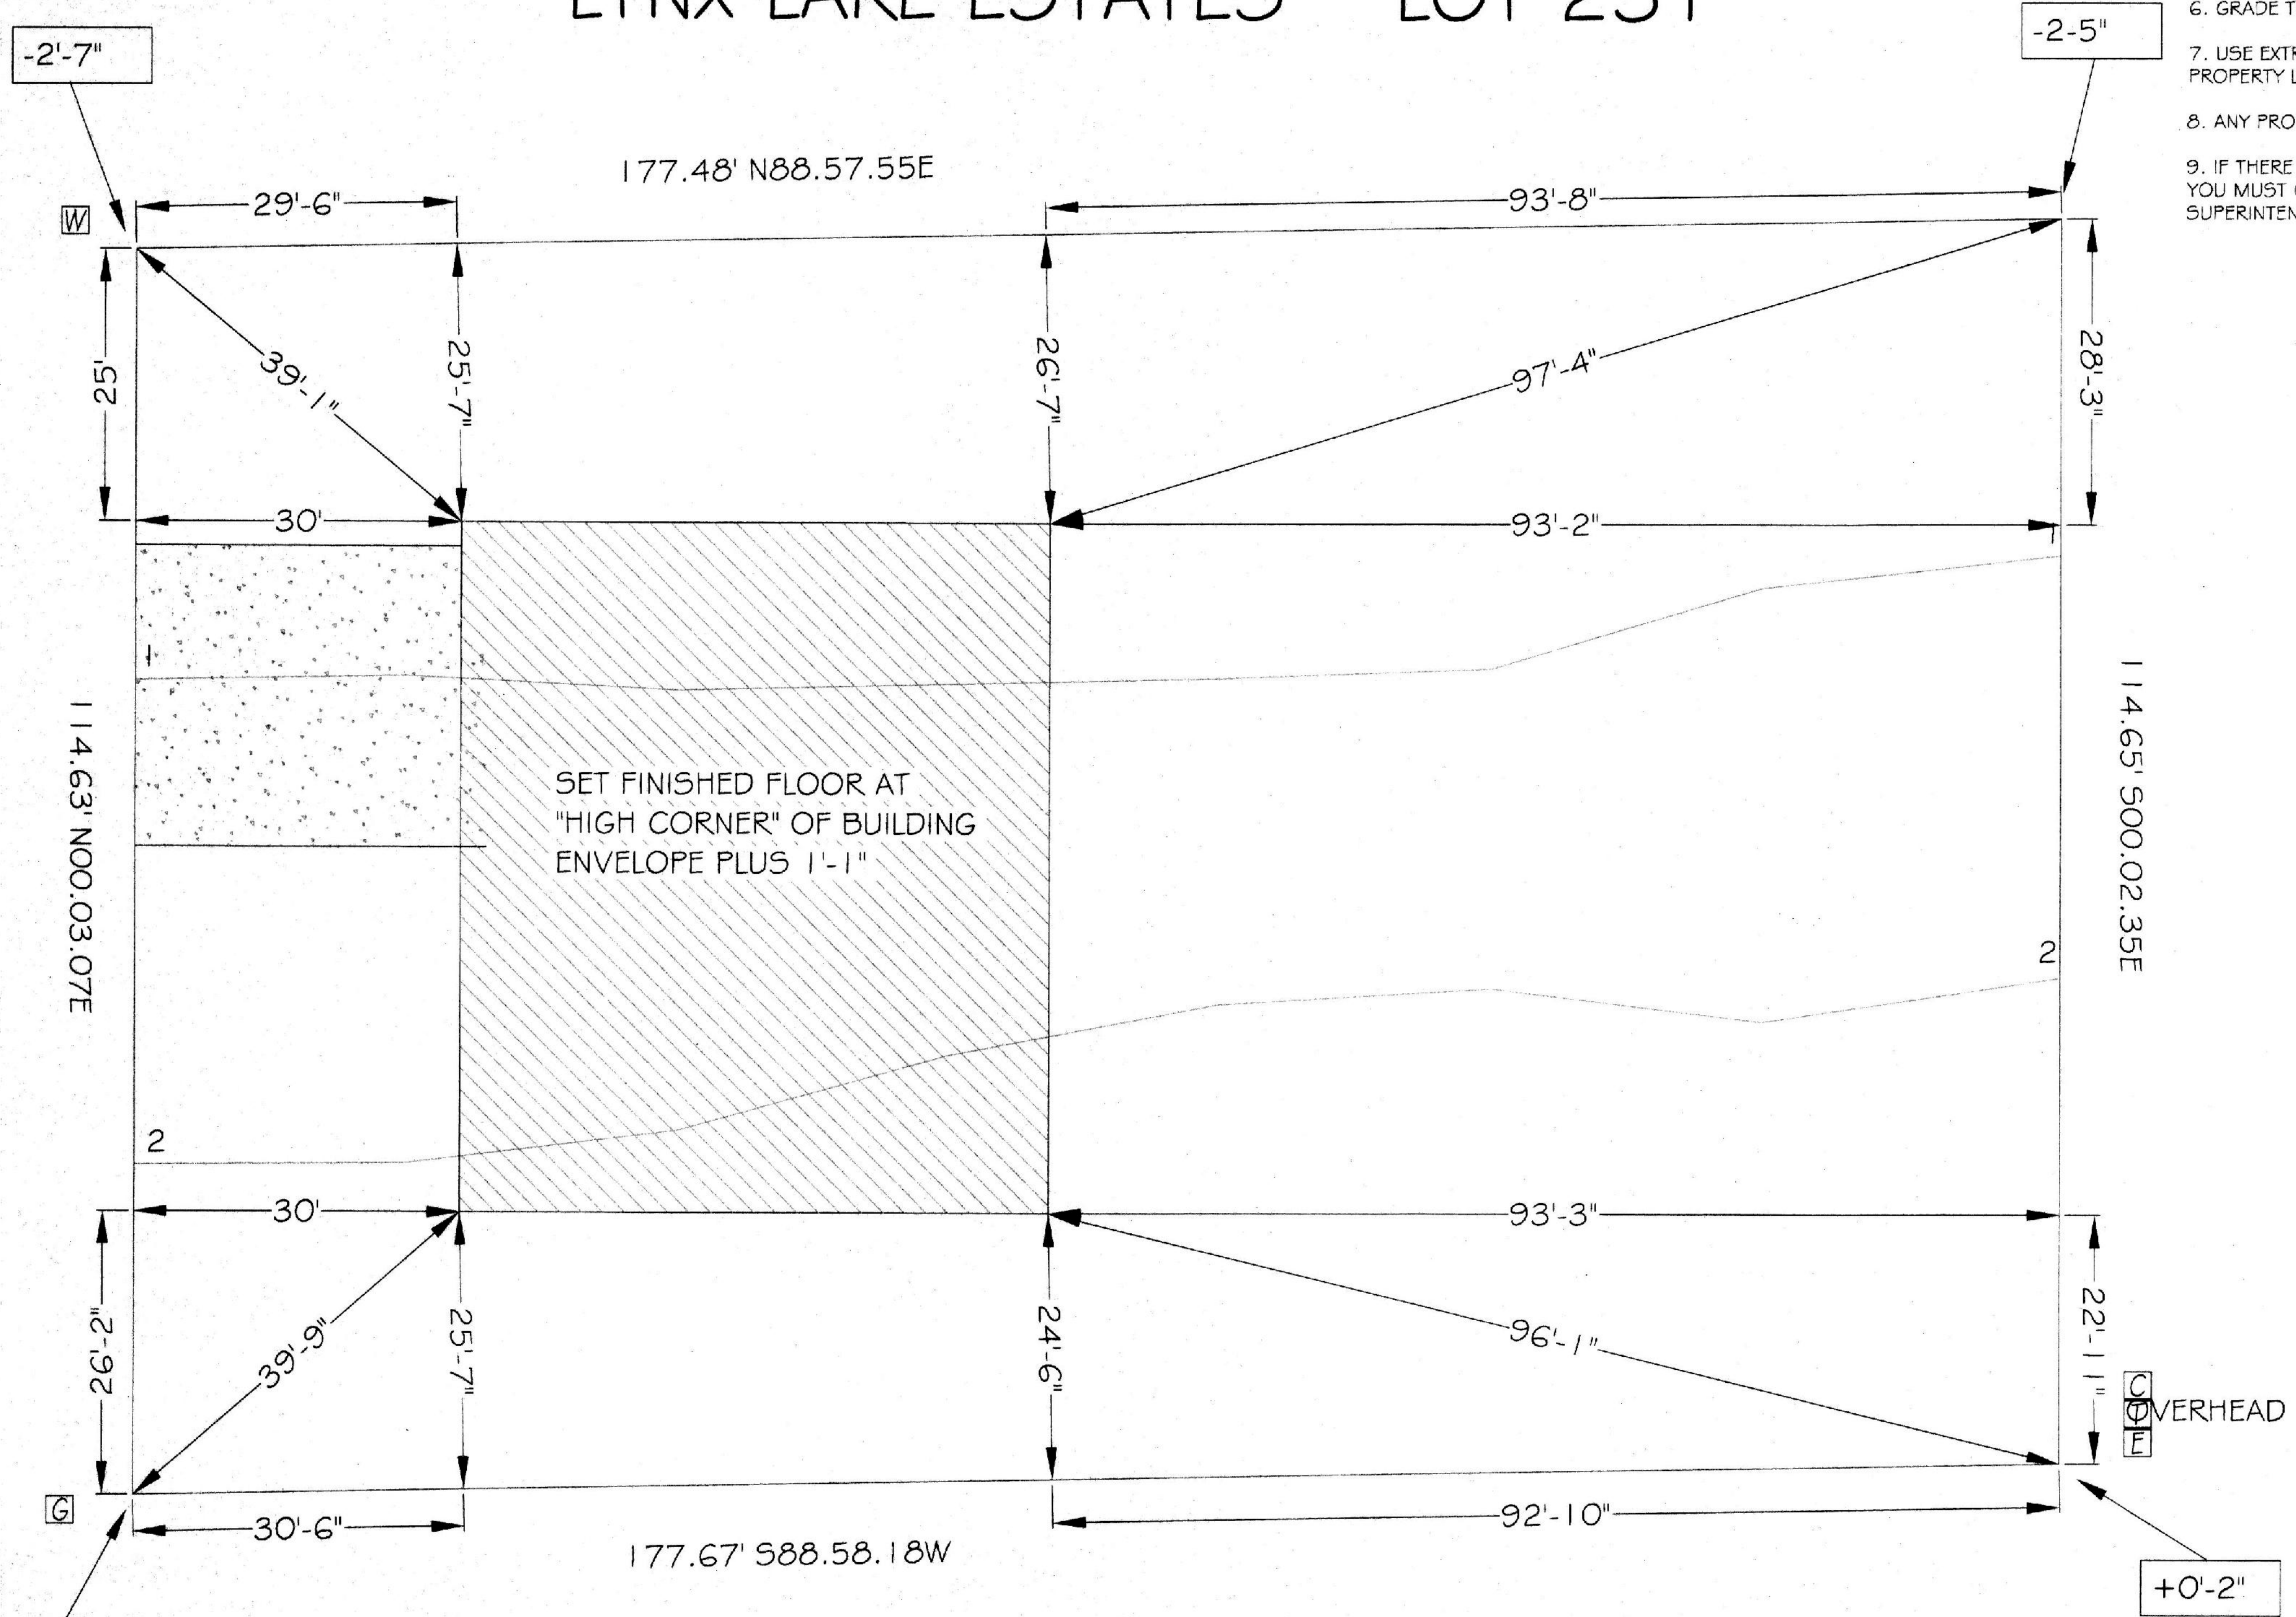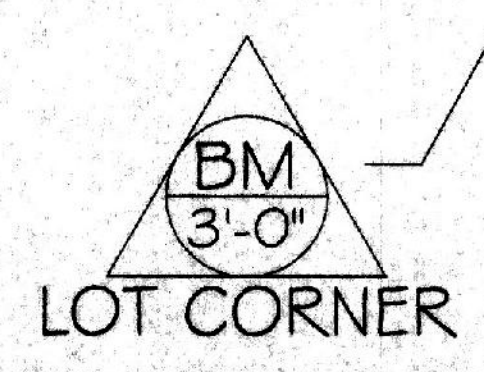

±XX'-XX" SPOT ELEVATION WRT BENCHMARK
PLUS/MINUS (i.e. HIGHER OR LOWER THAN BENCHMARK)

- GRADING INSTRUCTIONS:
1. VERIFY ADDRESS AND LOT LINES PRIOR TO PERFORMING ANY WORK, IF YOU ENCOUNTER ANY PROBLEMS, YOU MUST CONTACT THE BUILDING SUPERINTENDENT BEFORE PROCEEDING.
 2. DO NOT CUT. SET MAIN STRUCTURE FINISHED FLOOR AT "HIGH CORNER" OF BUILDING ENVELOPE PLUS 1'-1".
 3. GRADE DRIVEWAY TO FOLLOW NATURAL TERRAIN FROM DRAINAGE SWALE LINE TO PROPERTY LINE.
 4. REMOVE ALL BRUSH FROM THE GRADING ENVELOPE AS REQUIRED.
 5. USE EXCAVATED SOIL AS FILL WHERE REQUIRED. RETAIN ANY EXCESS EXCAVATED SOIL ON-SITE. LOCATION WILL BE DETERMINED BY BUILDING SUPERINTENDENT.
 6. GRADE TO CODE FOR DRAINAGE ALONG THE STRUCTURE.
 7. USE EXTREME CARE TO ENSURE NO EXCAVATING OR GRADING EXTENDS BEYOND THE PROPERTY LINES.
 8. ANY PROBLEMS ENCOUNTERED MUST BE REPORTED TO THE BUILDING SUPERINTENDENT.
 9. IF THERE IS ADDITIONAL WORK REQUIRED BUT NOT SPECIFIED IN THESE INSTRUCTIONS, YOU MUST OBTAIN AUTHORIZATION TO PERFORM THE WORK FROM THE BUILDING SUPERINTENDENT BEFORE PROCEEDING.

S.F.: 1530 LIVABLE		SCALE: 1" = 10'/20'	Neal Klein Construction, Corp. 3088 ROBERT ROAD PRESCOTT VALLEY, AZ. 86314 (520) 772-4886 LICENSE # B44261	
NAME: NKCC SPEC		JOB # 3849	BUYER SIGNATURE:	DATE:
TITLE: GRADING		PRODUCTION APPROVAL BY:	BUYER SIGNATURE:	DATE:
DATE OF ORIGIN: 6 APR 01		DATE: 4-1-01	NOTE: THE FINAL ELEVATION WILL BE DETERMINED BY THE "SLOPE" OF THE LOT AND THE LOCATION OF YOUR HOME ON THE LOT.	
SHEET 2 OF 7				

 

H - HEIGHT OF STEM WALL ABOVE GRADE
D - DEPTH OF FOOTER FLOOR INTO UNDISTURBED SOIL
W - FOOTER WIDTH
T - FOOTER THICKNESS
VCMU - SPACE OF VERTICAL REINFORCING IN CMU STEM WALL
VCONC - SPACING OF VERTICAL REINFORCING IN CONCRETE STEM WALL
A - EMBEDDED ANCHOR BOLTS (1/2" X 10')



1. FOOTINGS TO BE A MIN. OF 8" THICK IN 12" UNDISTURBED SOIL.
2. FOOTINGS AND INTERIOR/ ROOFED FLATWORK TO BE MIN. 2500 P.S.I. MIN. COMPRESSIVE STRENGTH AT 28 DAYS.
3. ALL EXTERIOR FLATWORK TO BE 3000 P.S.I. MIN. COMPRESSIVE STRENGTH AT 28 DAYS.
4. FOUNDATION SUPPORTED WOOD TO EXTEND MIN. 6" ABOVE FINISH GRADE.
5. FOUNDATION PLATES AND SILLS SHALL BE BOLTED TO FOUNDATION WITH MIN. 1/2" BOLTS 6" O.C., 12" FROM CORNERS AND EMBEDDED 2" INTO FOUNDATION WALL (PER SEC.1307 U.B.C.)
6. EXTERIOR FLATWORK SLOPE TO BE 1/4" PER FOOT (PER U.B.C. CONCRETE MANUAL 16.1.1)
7. CONTRACTOR TO EMBED 20' OF G.A. COPPER WIRE IN FOOTING FOR ELECTRICAL SERVICE GROUND.

S.F.	1530 LIVABLE	SCALE 1/8" = 10' (11" X 17") 1/4" = 10' (24" X 36")	JOB # 3849	BUYER SIGNATURE	DATE	BUYER SIGNATURE	DATE	BUILDER REPRESENTATIVE SIGNATURE	DATE 4-17-01	NOTE: THE FINAL ELEVATION WILL BE DETERMINED BY THE "9.0% OF THE LOT AND THE LOCATION OF THE LOT"
NAME:	NKC SPEC									
TITLE	FOUNDATION PLAN									
		PRODUCTION APPROVAL BY:								
		DRAWN BY:		SWS		X				DATE:
		DATE OF ORIGIN:								
		DID CHECK BY:		12						
		CHECK DATE:		4/6/01						
		PLOT DATE & TIME:		April 06, 2001						
				01:18 PM						
								SHEET		
								3		
								OF 1		



NOTE:

- ALL WINDOW AND DOOR HEADERS ON LOAD BEARING WALLS TO BE (2) 2" X 10" NAILED TOGETHER OR EQUIVALENT UNLESS NOTED OTHERWISE.
- REFERENCES TO THE 1991 U.B.C. HAVE BEEN VERIFIED TO MEET OR EXCEED PREVIOUS U.B.C. VERSIONS.

SHEAR SCHEDULE

- APPROVED BRACE PANELS PER 2320.11.3 1991 U.B.C.
A. WOOD STRUCTURAL PANEL, 1/2" (48" MIN. PANEL WIDTH).
B. GYPSUM BOARD, 1/2" (48" MIN. PANEL WIDTH).
C. STRUCTURAL THERMAPLY PANELS (48" MIN. PANEL WIDTH).
- ALTERNATE BRACE PANEL PER 2320.11.4 U.B.C. 7/16" O.S.B. OR PLYWOOD SHEATHING (MIN. 32" PANEL WIDTH). SECURE WITH 8D COMMON NAILS, 6" O.C. EDGE AND 12" O.C. FIELD (TABLE 23-11-B-1). INSTALL (2) SIMPSON PAHD-42, ONE AT EACH END OF PANEL PER MANUFACTURER SPECS.
- SEE ATTACHED DETAIL (YAVAPAI COUNTY ONLY).
- SEE ATTACHED ENGINEERING.


WHERE BRACE WALL FALLS DIRECTLY ABOVE PARALLEL FLOOR JOIST, NAIL BRACE WALL 9" O.C. TO JOIST, WHERE BRACE WALL IS PARALLEL TO JOIST, BUT DOES NOT ALIGN DIRECTLY ABOVE JOIST, EITHER INSTALL AN ADDITIONAL JOIST TO ALIGN WITH BRACE WALL OR BLOCK 5" O.C. AND NAIL BRACE WALL TO BLOCKING. WHERE BRACE WALL IS PERPENDICULAR TO AN UNDERLYING SUPPORT JOIST, BLOCK 5" O.C. AND NAIL BRACE WALL TO BLOCKING.

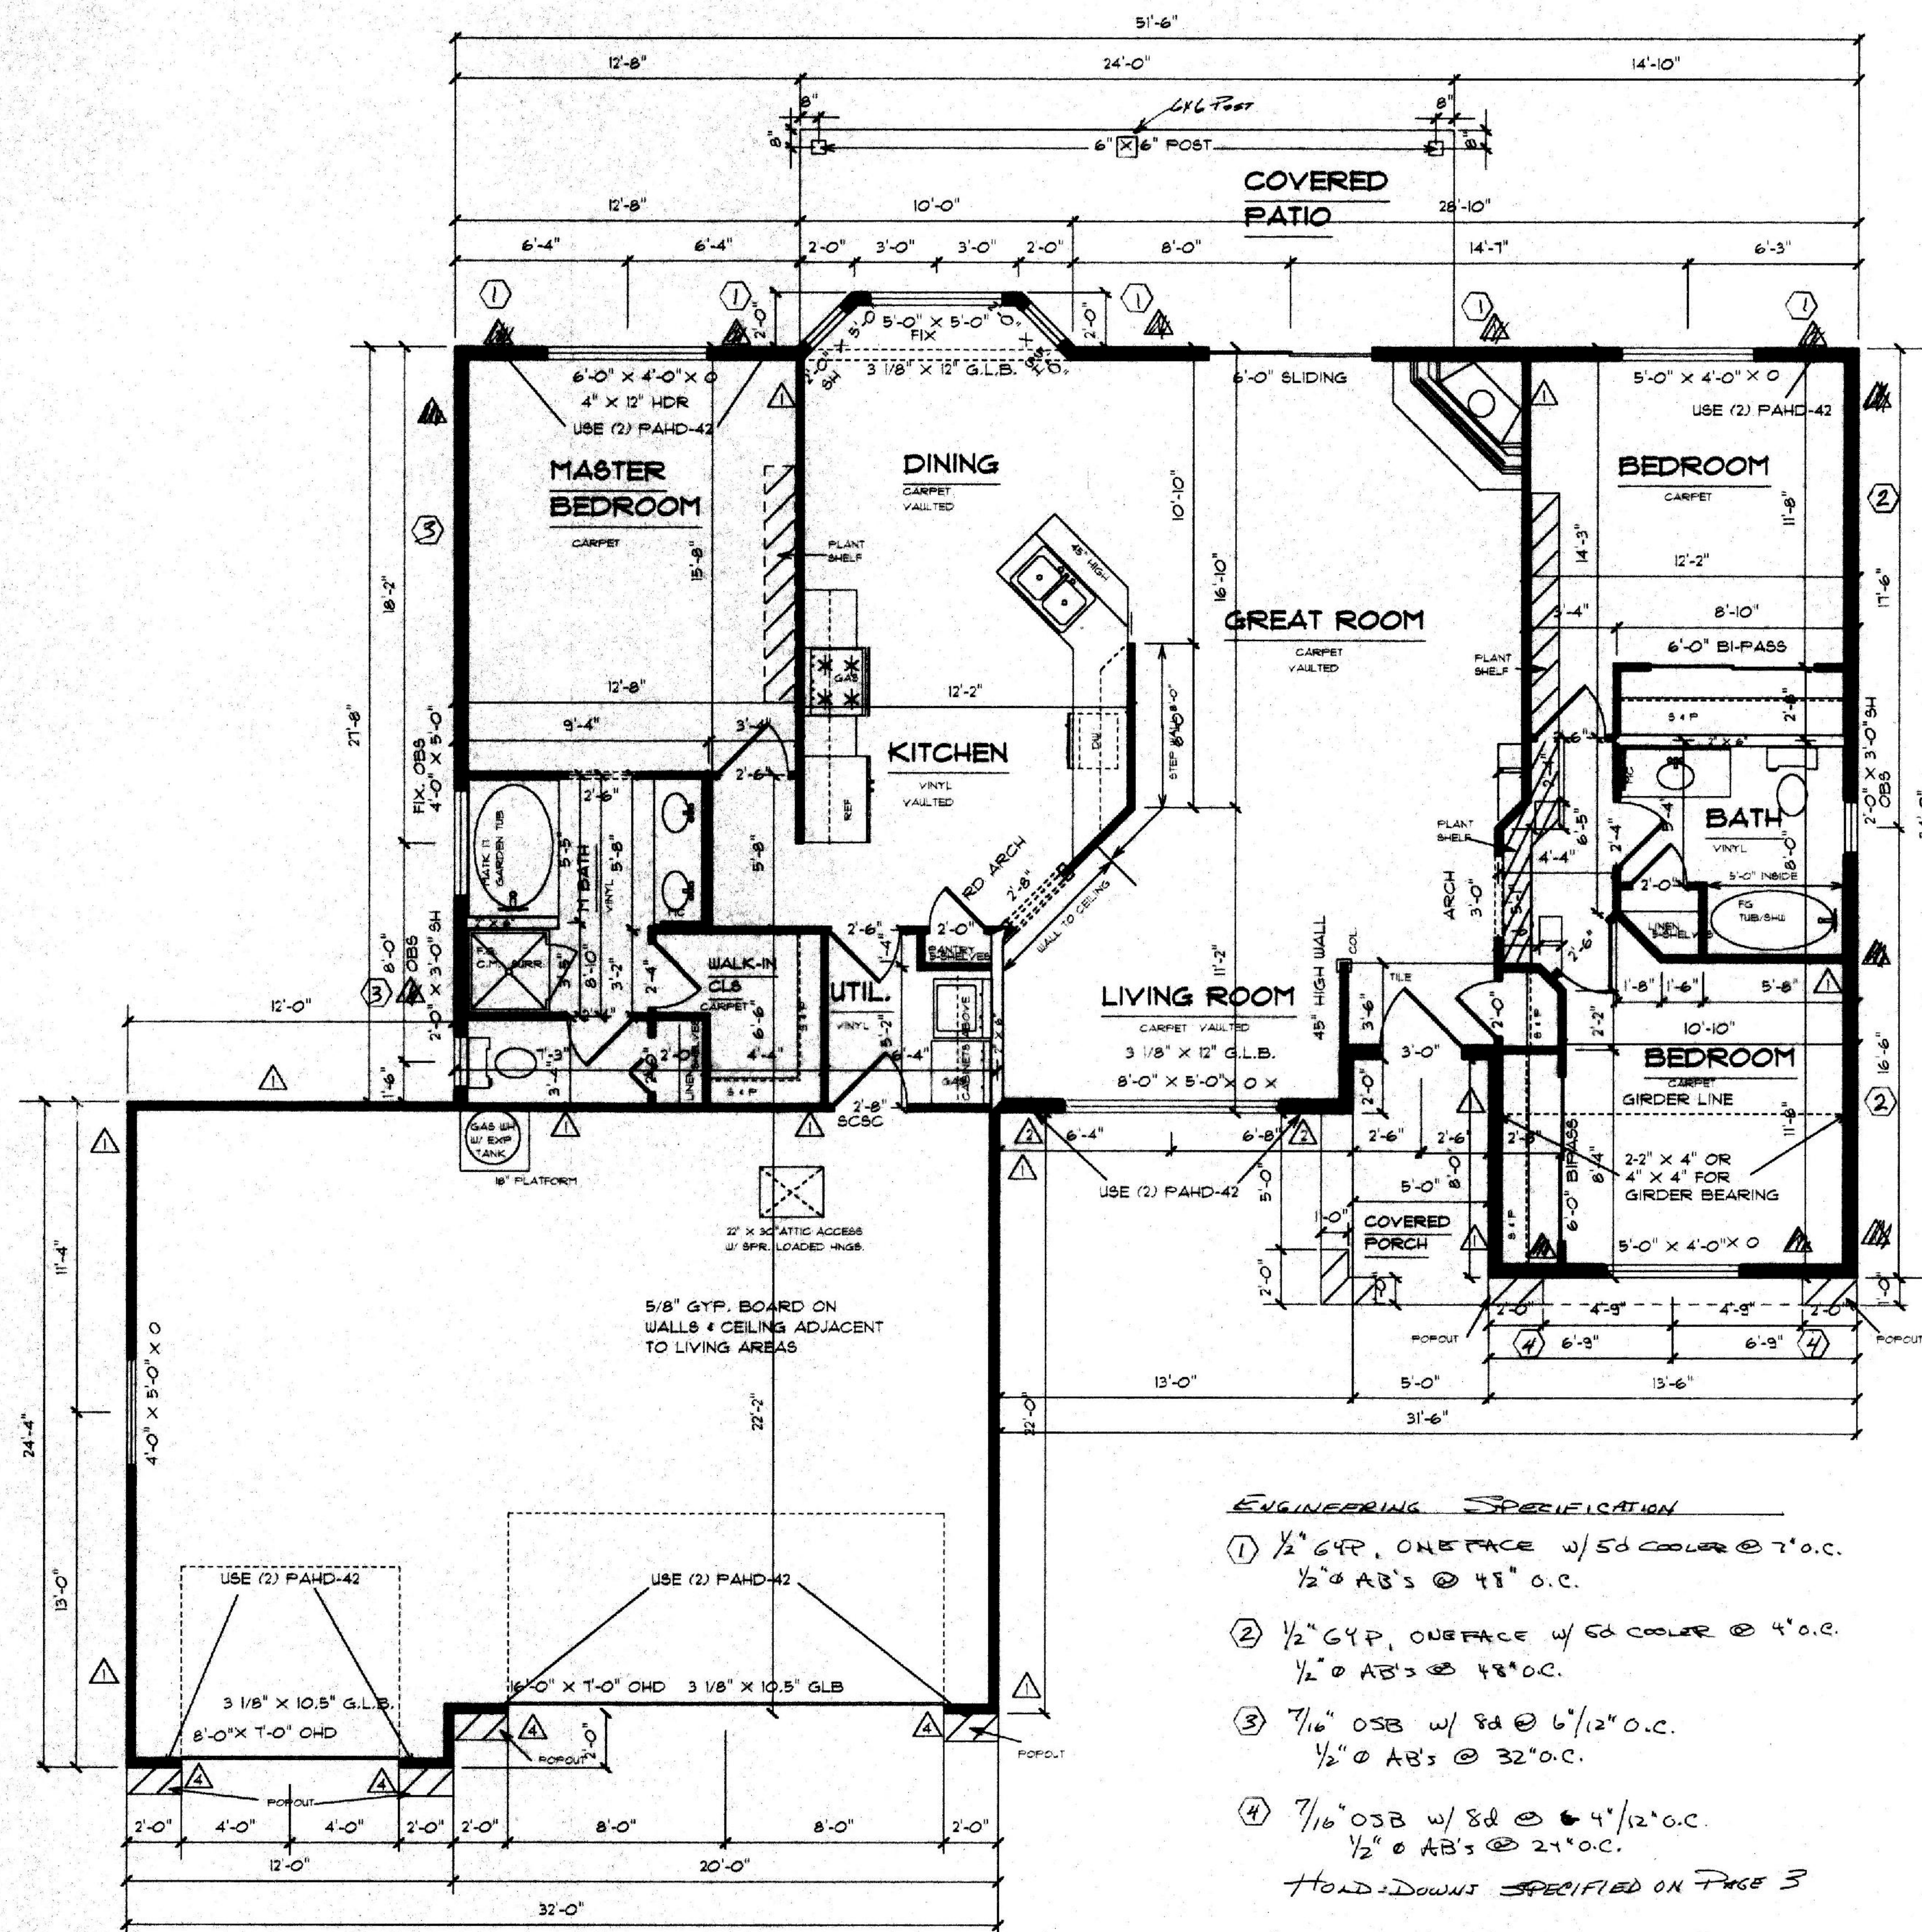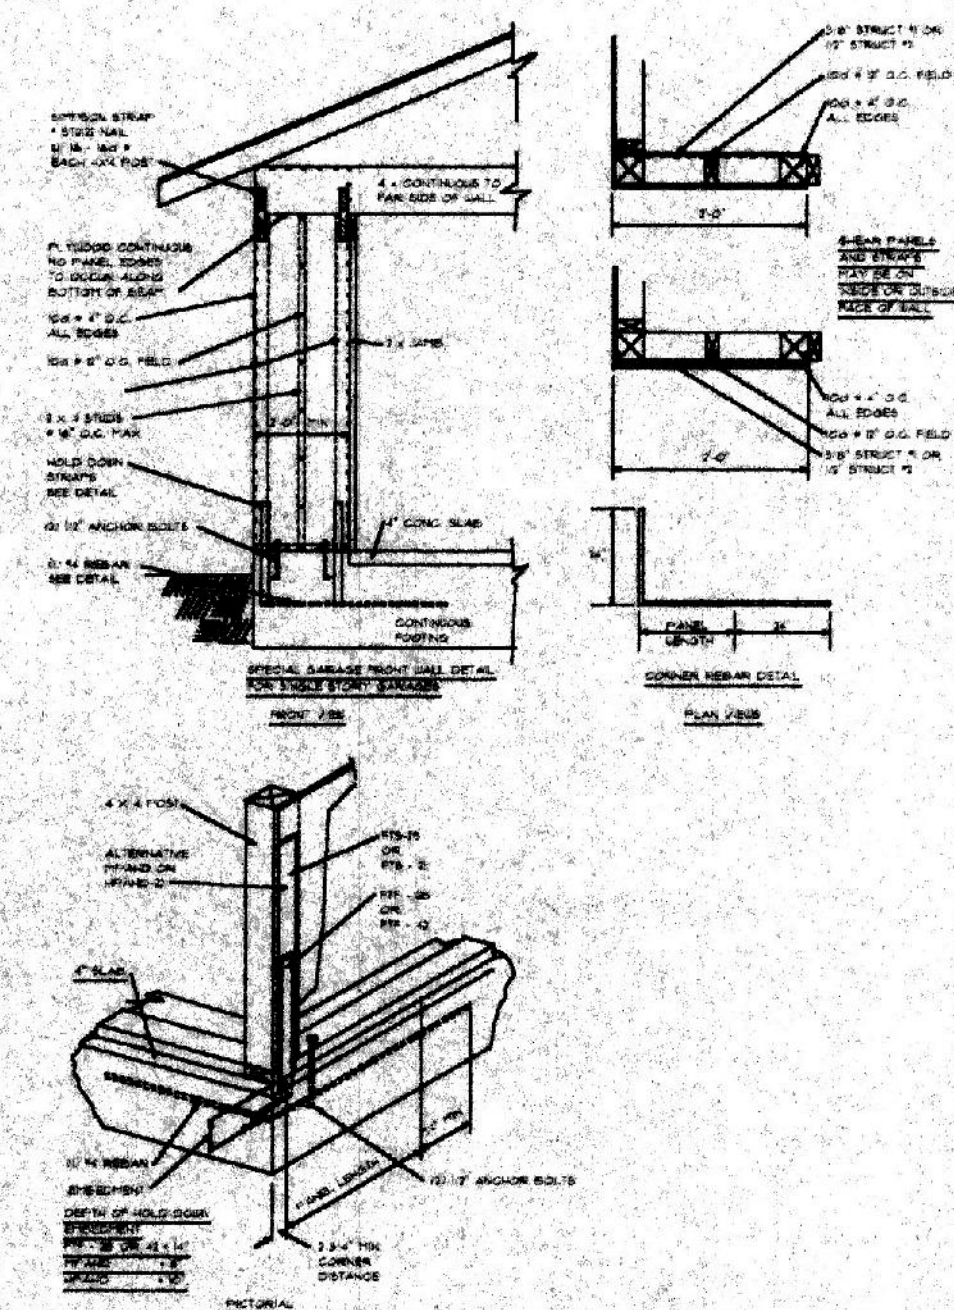

ENGINEERING SPECIFICATION


- 1/2" GYP, ONEFACE w/ 5d COOLER @ 2" O.C.
1/2" O AB'S @ 48" O.C.
- 1/2" GYP, ONEFACE w/ 5d COOLER @ 4" O.C.
1/2" O AB'S @ 48" O.C.
- 7/16" OSB w/ 8d @ 6" 1/2" O.C.
1/2" O AB'S @ 32" O.C.
- 7/16" OSB w/ 8d @ 4" 1/2" O.C.
1/2" O AB'S @ 24" O.C.

HOLD-DOWNS SPECIFIED ON PAGE 3

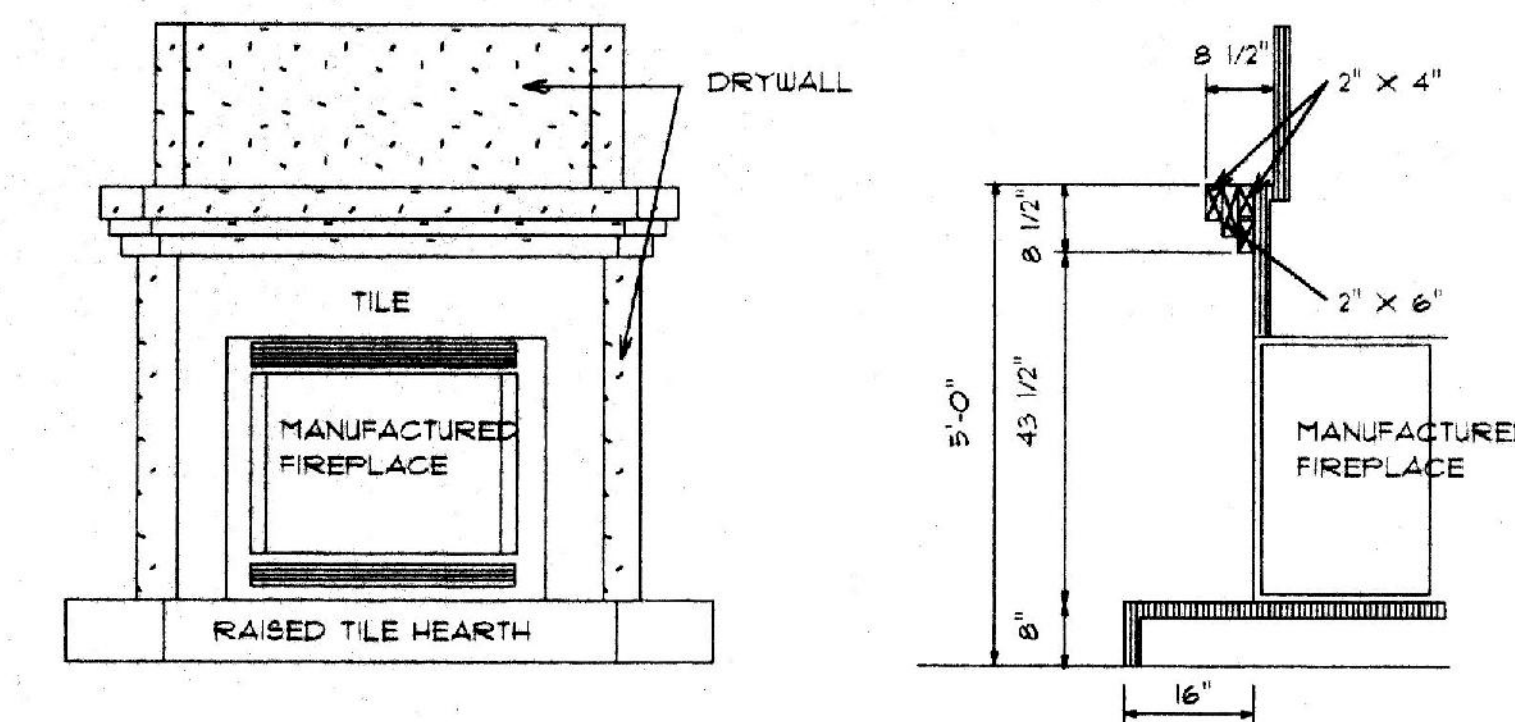

FIREPLACE A (FRONT)

FIREPLACE A (SIDE)

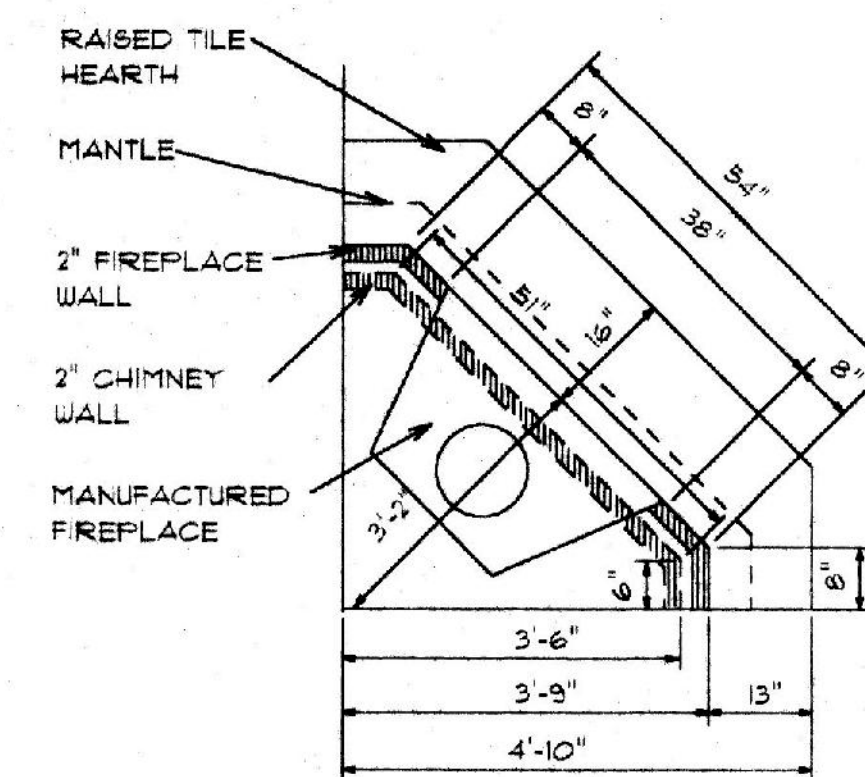

FIREPLACE A (TOP)


FLOOR PLAN

NEAL KLEIN CONSTRUCTION, CORP.		3088 ROBERT ROAD FRESCOTT VALLEY, AZ. 86347 (520) 771-4666	
LICENSE # B44728			
SCALE	1/8" = 10' (11" X 17") 1/4" = 10' (24" X 36")	JOB #	3849
SF.	1530 LIVABLE	NAME	NKC SPEC
TITLE	FLOOR PLAN	DATE	4/6/01
BUYER SIGNATURE	DATE	BUYER SIGNATURE	DATE
BUILDER REPRESENTATIVE SIGNATURE	DATE	BUILDER REPRESENTATIVE SIGNATURE	DATE
NOTE: THE FINAL ELEVATION WILL BE DETERMINED BY THE 'SLOPE' OF THE LOT AND THE LOCATION OF YOUR HOME ON THE LOT.			

ELECTRICAL SYMBOLS LEGEND







- T.V. OUTLET
- PHONE OUTLET
- EXHAUST FAN
- SMOKE DETECTOR
- SWITCH
- 3-WAY SWITCH
- BUTTON
- RECEPTACLE
- GROUND FAULT INTERRUPTER
- WATER PROOF G.F.I.
- SPLIT RECEPTACLE
- 220-V RECEPTACLE
- RECESSED JUNCTION BOX
- LIGHT
- RECESSED LIGHT
- 2-LAMP FLOOD LIGHT
- TRACK LIGHT
- LIGHT BAR
- FLUORESCENT LIGHT
- FAN & LIGHT
- FROST FREE HOSE BIB
- GAS VALVE OUTLET


- KITCHEN, FAMILY ROOM, AND OTHER HABITABLE ROOMS SHALL BE PROVIDED WITH A RECEPTACLE AS PER SEC. 210.52(a) 1993 N.E.C.
- BATHROOM, GARAGE AND OUTSIDE RECEPTACLES SHALL BE PROTECTED BY G.F.C.I. AS PER SEC. 210-8 N.E.C.
- SMOKE DETECTORS SHALL BE PROVIDED AT ACCESS TO ALL SLEEPING ROOMS AS PER SEC. 310.9.1 1994 U.B.C.
- SMOKE DETECTORS SHALL RECEIVE THEIR PRIMARY POWER FROM THE BUILDING WIRING AS PER SEC. 310.9.1.3 1994 U.B.C.
- PROVIDE ELECTRIC OUTLET TO WASHING MACHINE ON SEPARATE 20 AMP CIRCUIT.
- PROVIDE 30" MINIMUM WIDTH WORKING SPACE IN FRONT OF ELECTRIC PANEL BOARD.
- BATHROOMS NOT SERVED BY NATURAL VENTILATION SHALL BE PROVIDED WITH MECHANICAL AS PER SEC. 1203.3 U.B.C.
- CONTRACTOR TO EMBED 20' OF G.A. COPPER WIRE IN FOOTING FOR ELECTRICAL SERVICE GROUND.

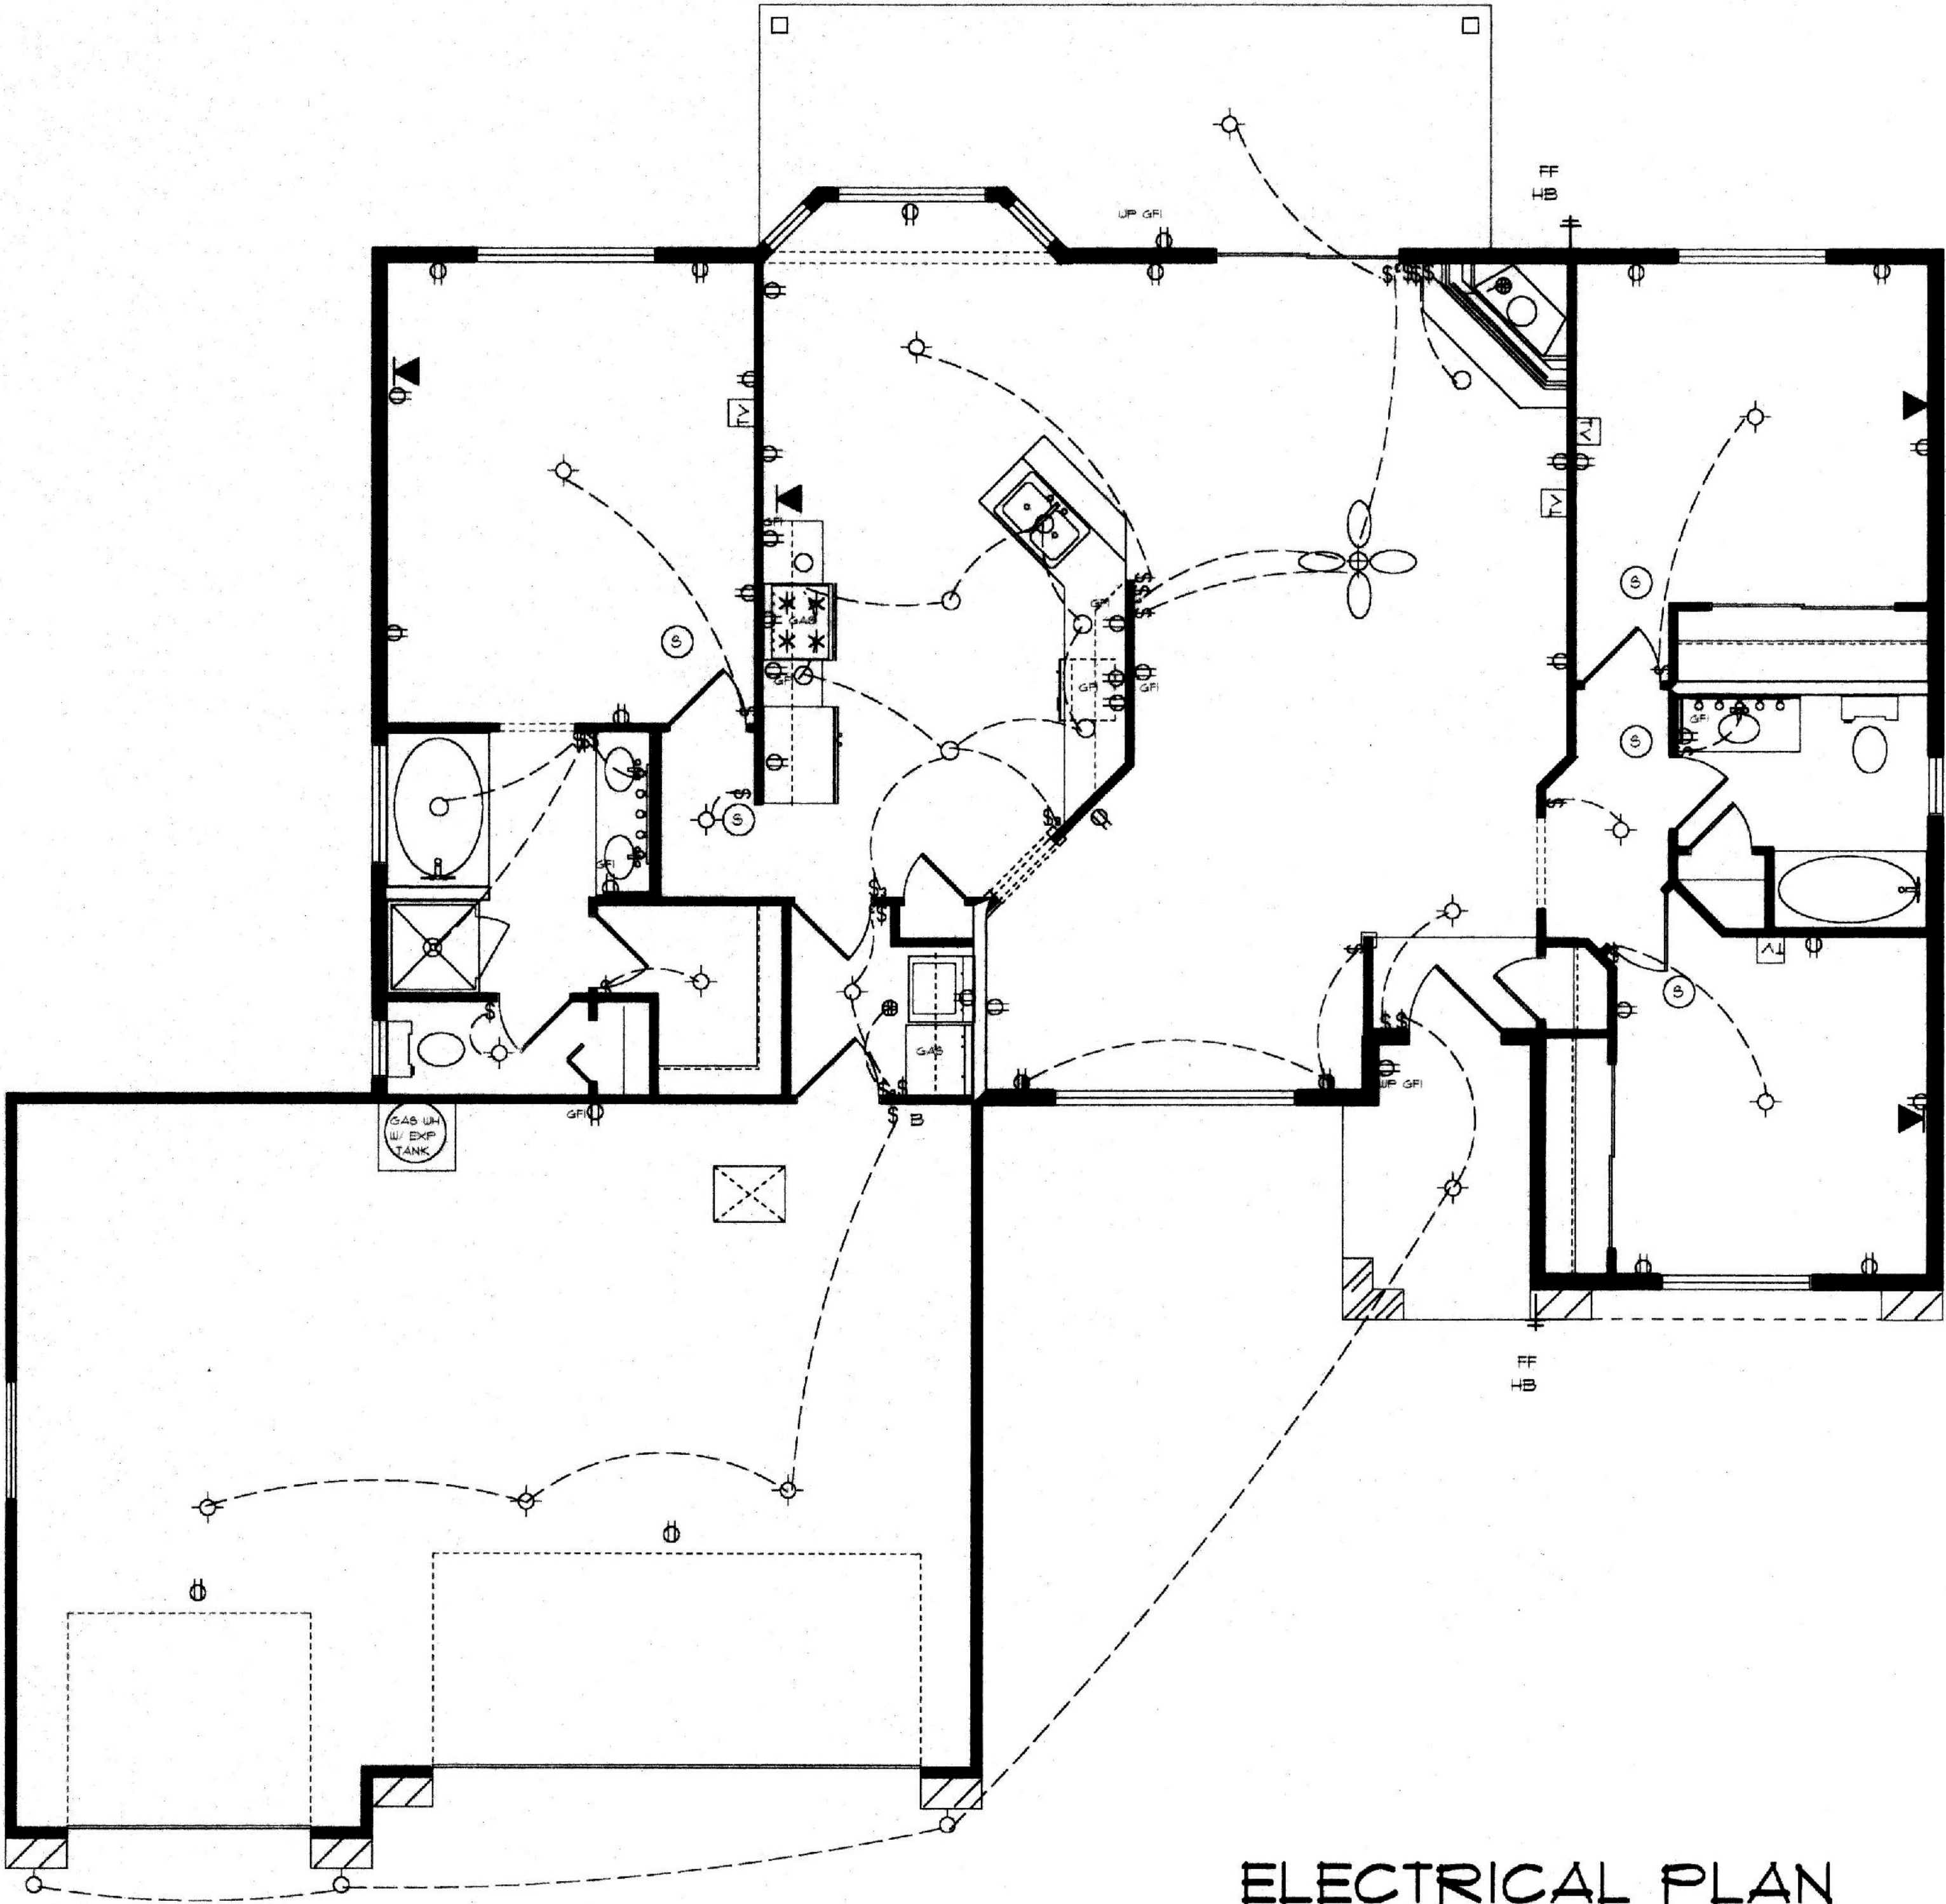


ELECTRICAL PLAN


S.F.	1530 LIVABLE	NAME: NKC SPEC	SCALE		NEAL KLEIN CONSTRUCTION, CORP.	
			1/8" = 1'-0" (11" X 17")	1/4" = 1'-0" (24" X 36")	3088 ROBERT ROAD FRESCOTT VALLEY, AZ. 86334 (520) 773-4888	
TITLE	ELEC	JOB # 3849	BUYER SIGNATURE		LICENSE # B44281	
			DATE		DATE	
			BUYER SIGNATURE		DATE	
			BUILDER REPRESENTATIVE SIGNATURE		DATE 4-9-01	
			NOTE THE FINAL ELEVATION WILL BE DETERMINED BY THE "SLOPE" OF THE LOT AND THE LOCATION OF YOUR HOME ON THE LOT.			
			PRODUCTION APPROVAL BY:		DATE:	
			DRAWN BY: BVB			
			DATE OF ORIGIN:			
			DID CHECK BY: [Signature]			
			CHECK DATE: 4/6/01			
			PLOT DATE & TIME: April 06 2001 01:26 PM			
			SHEET			
			5			
			OF 1			

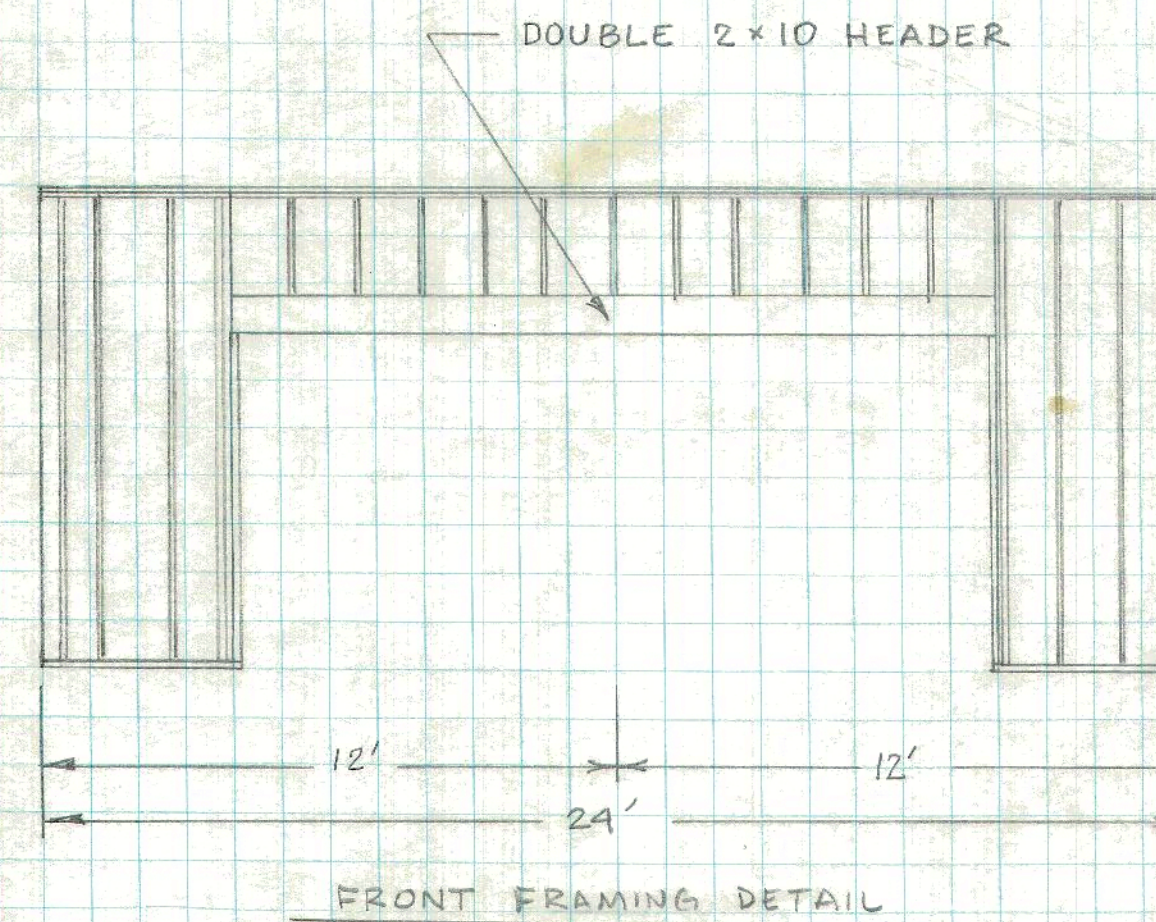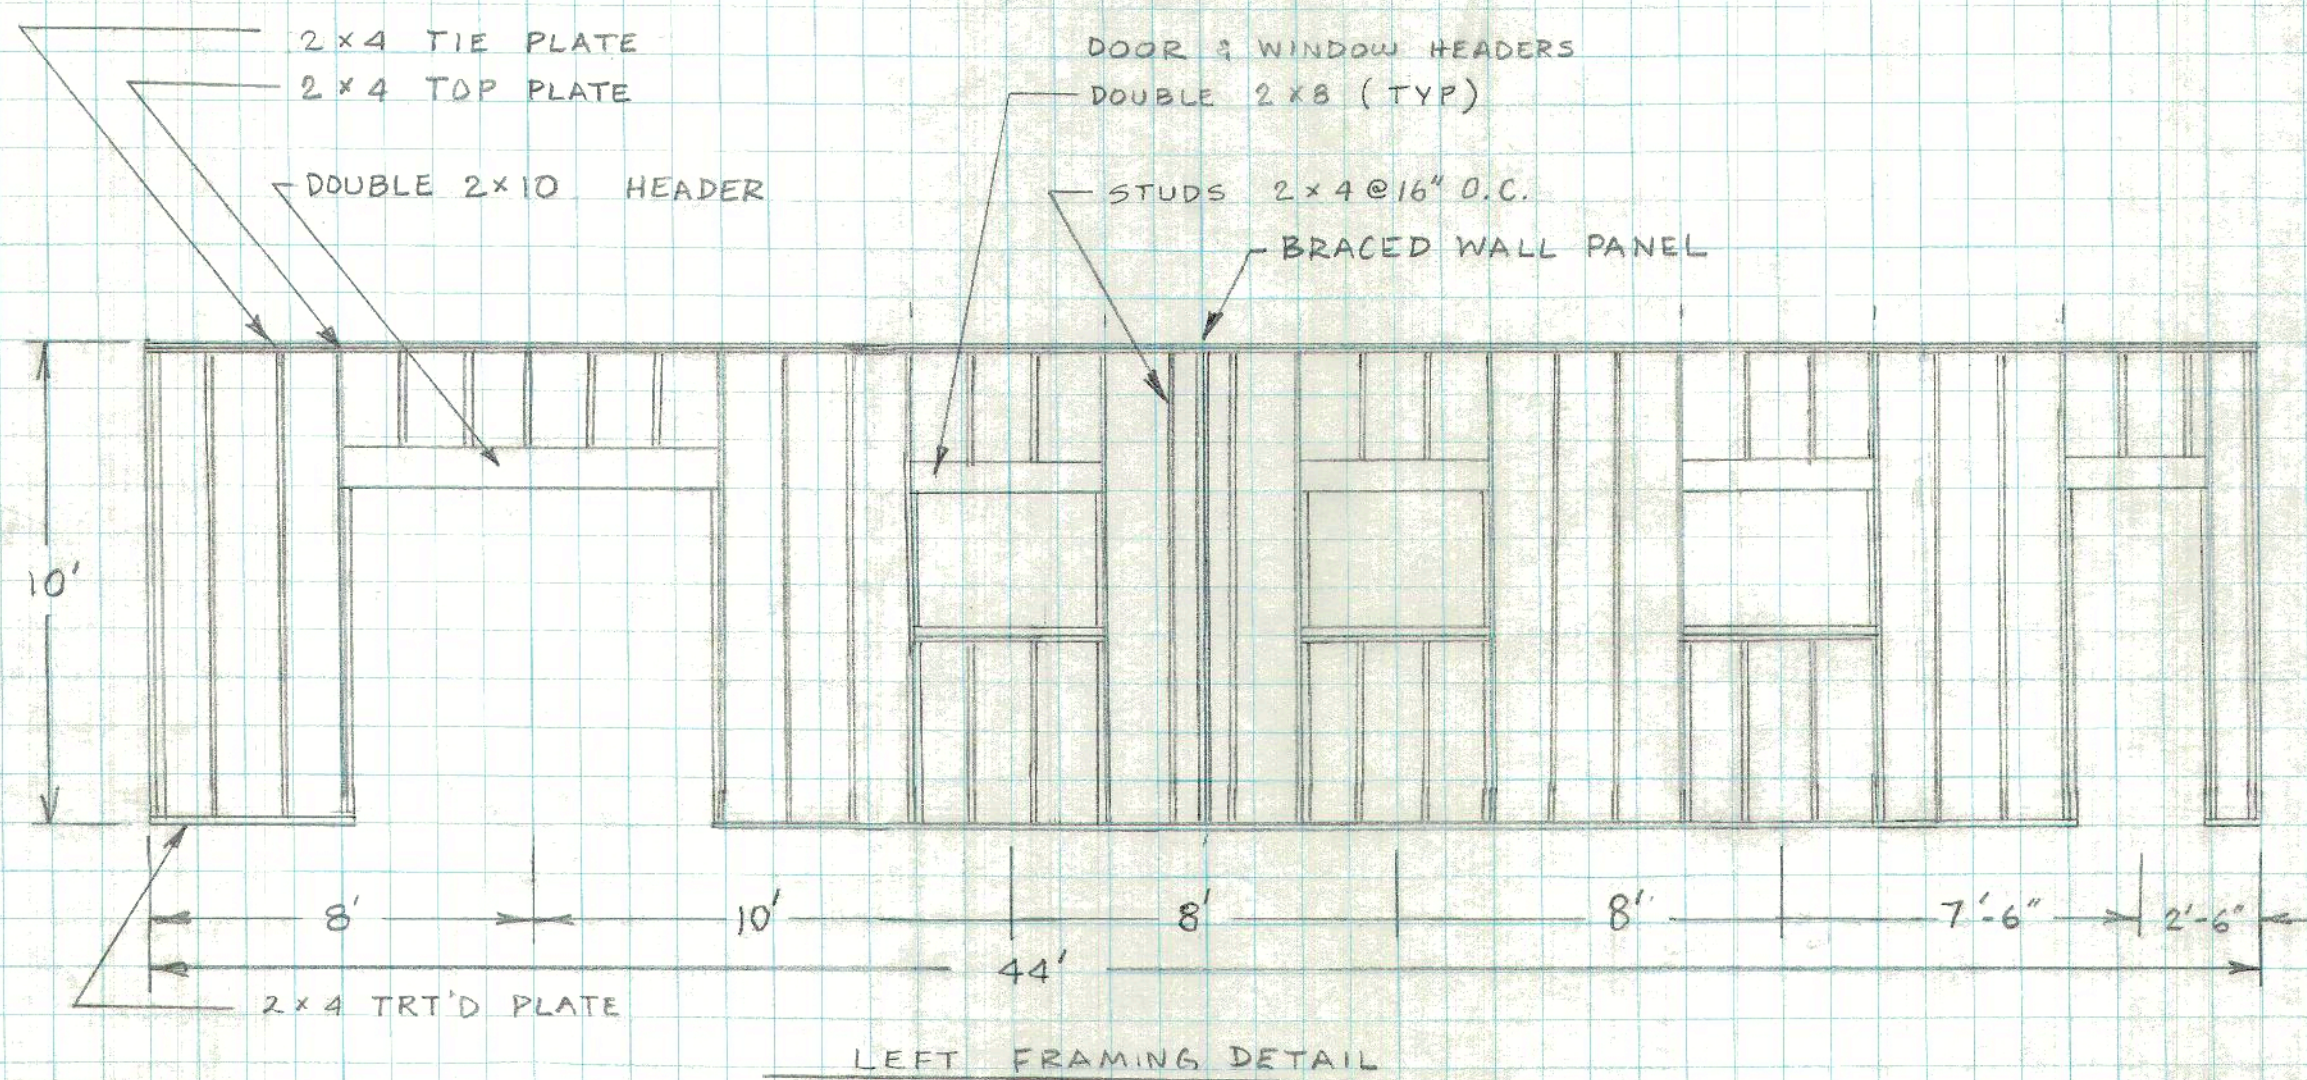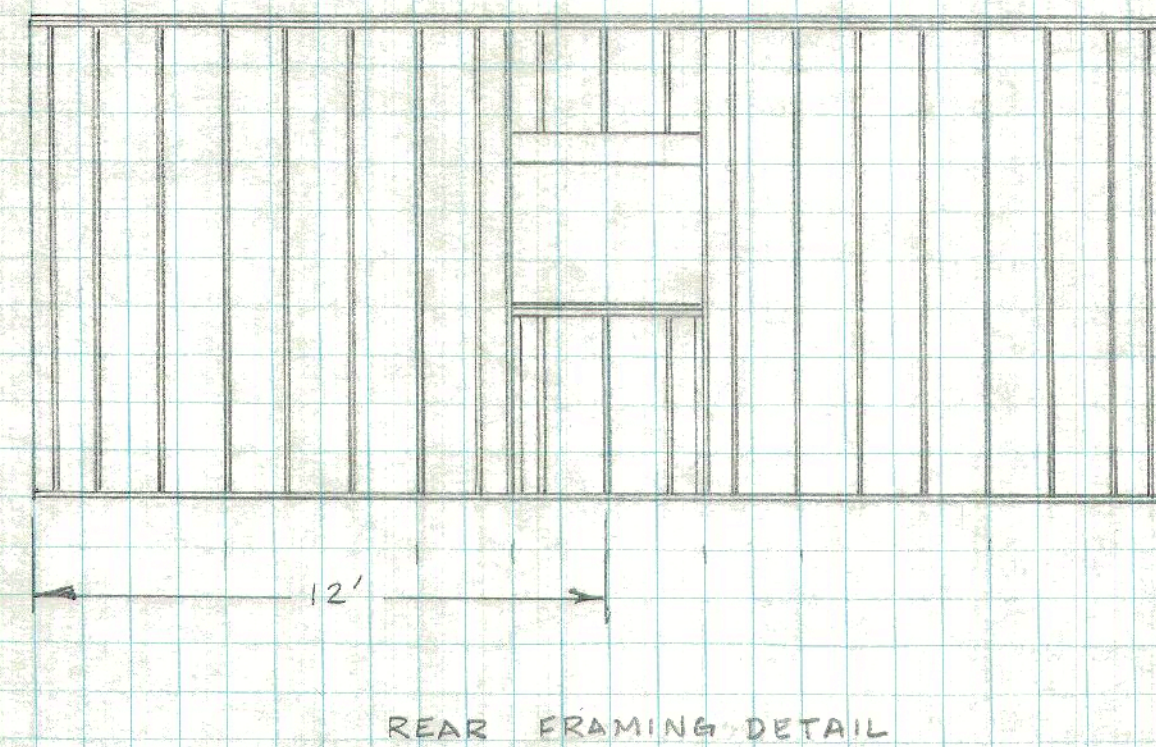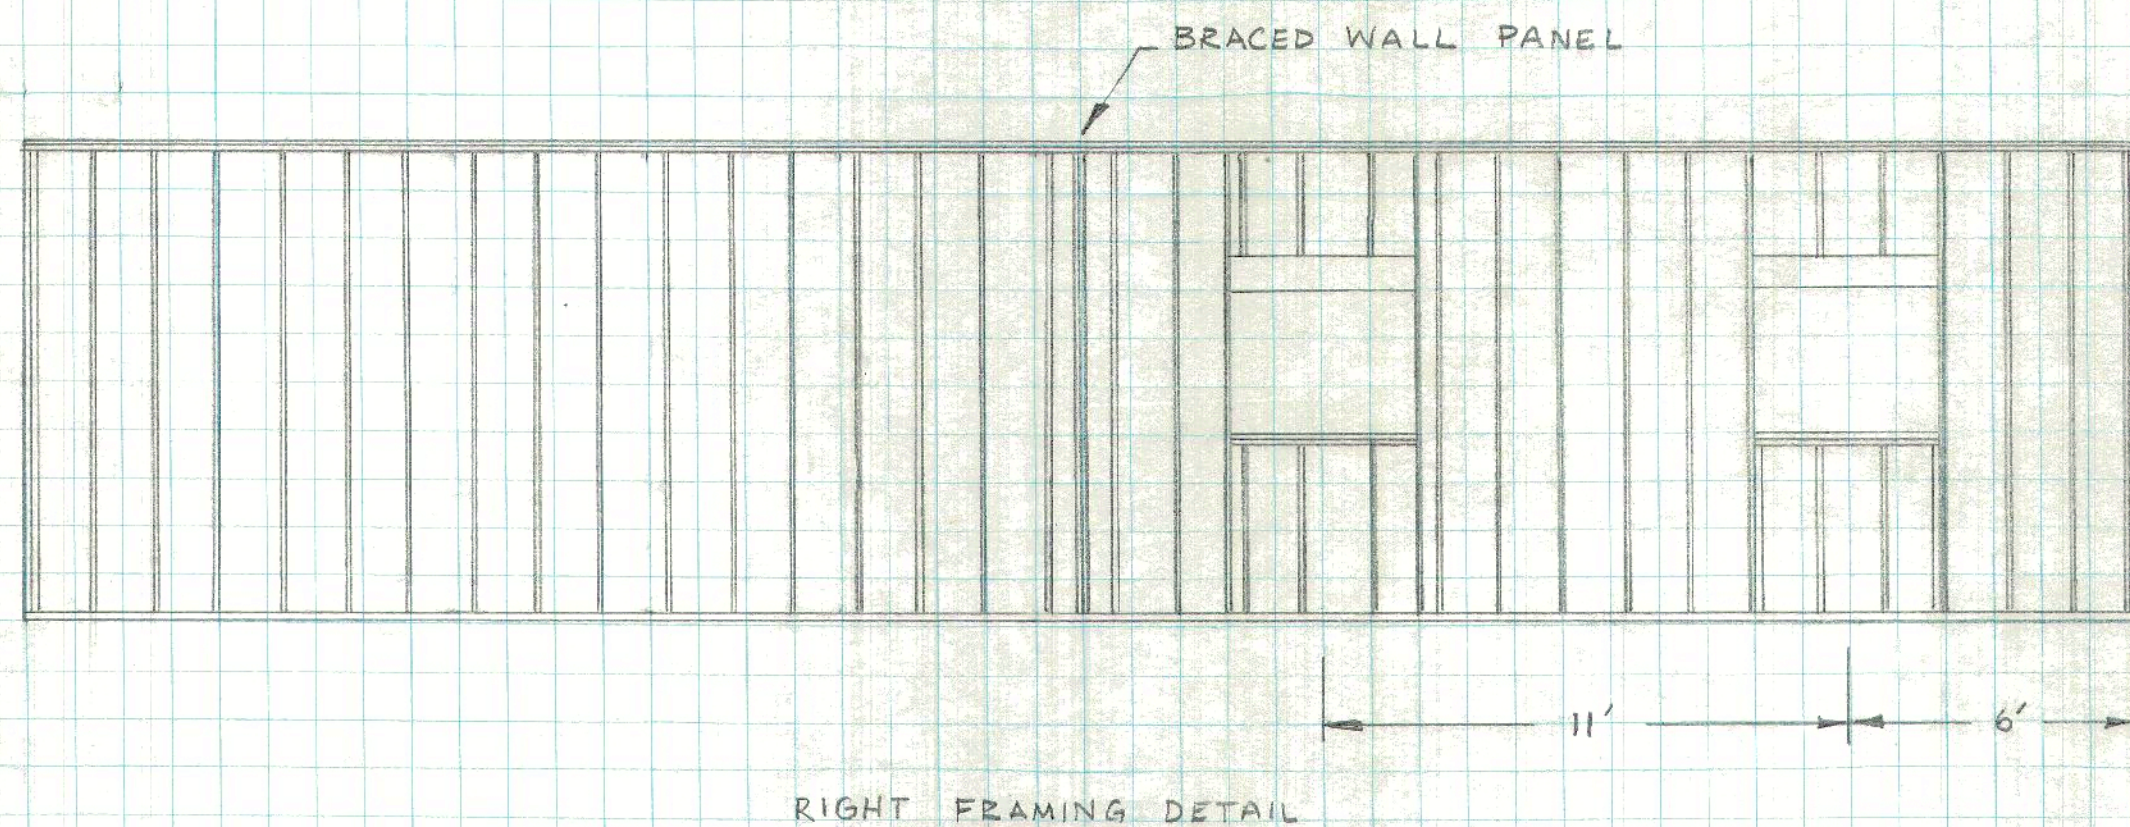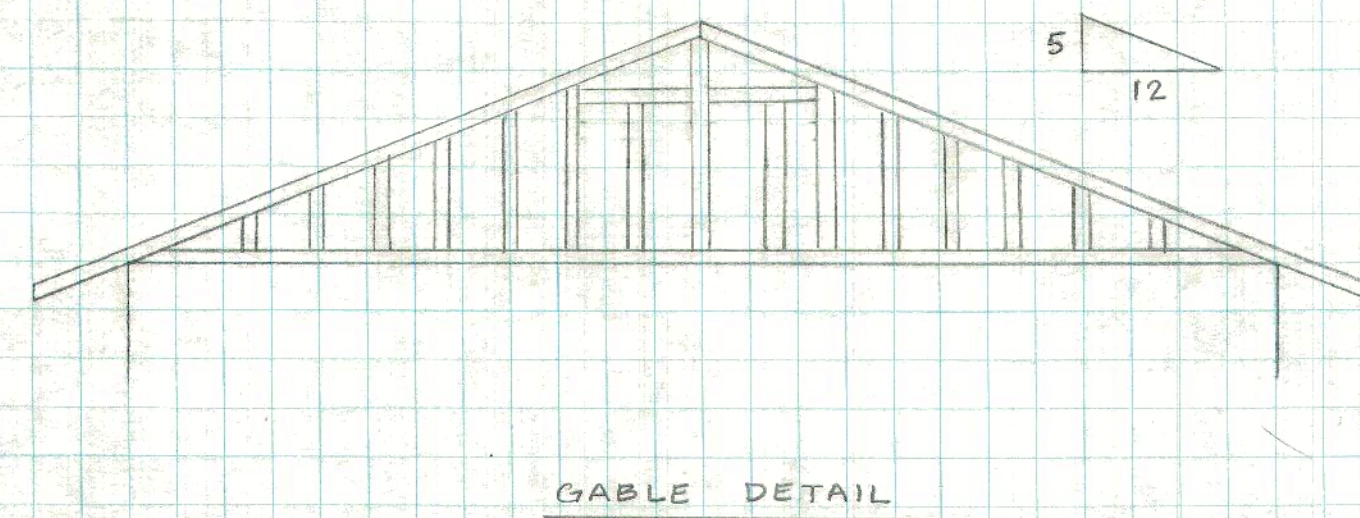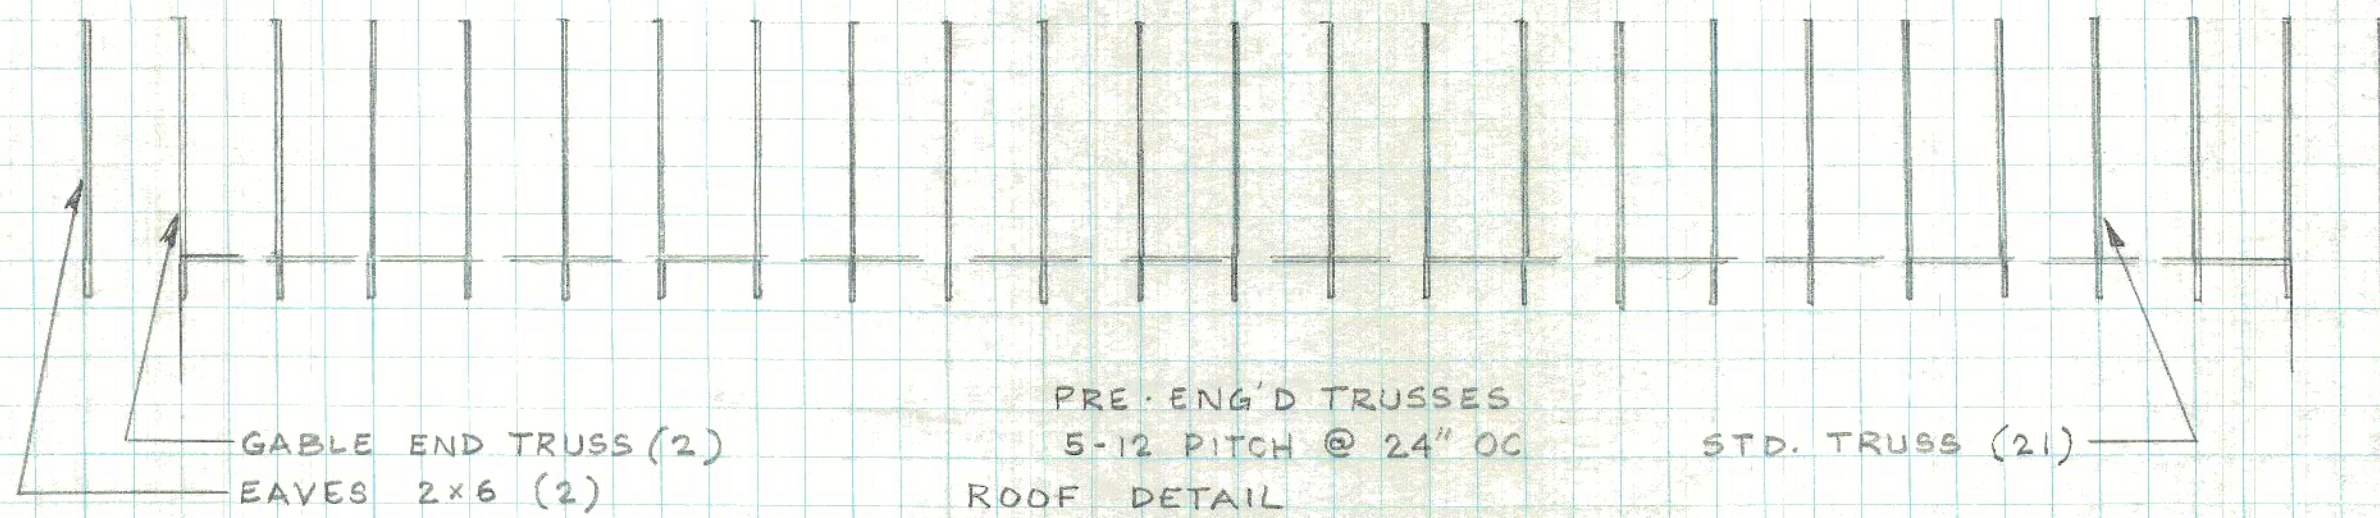

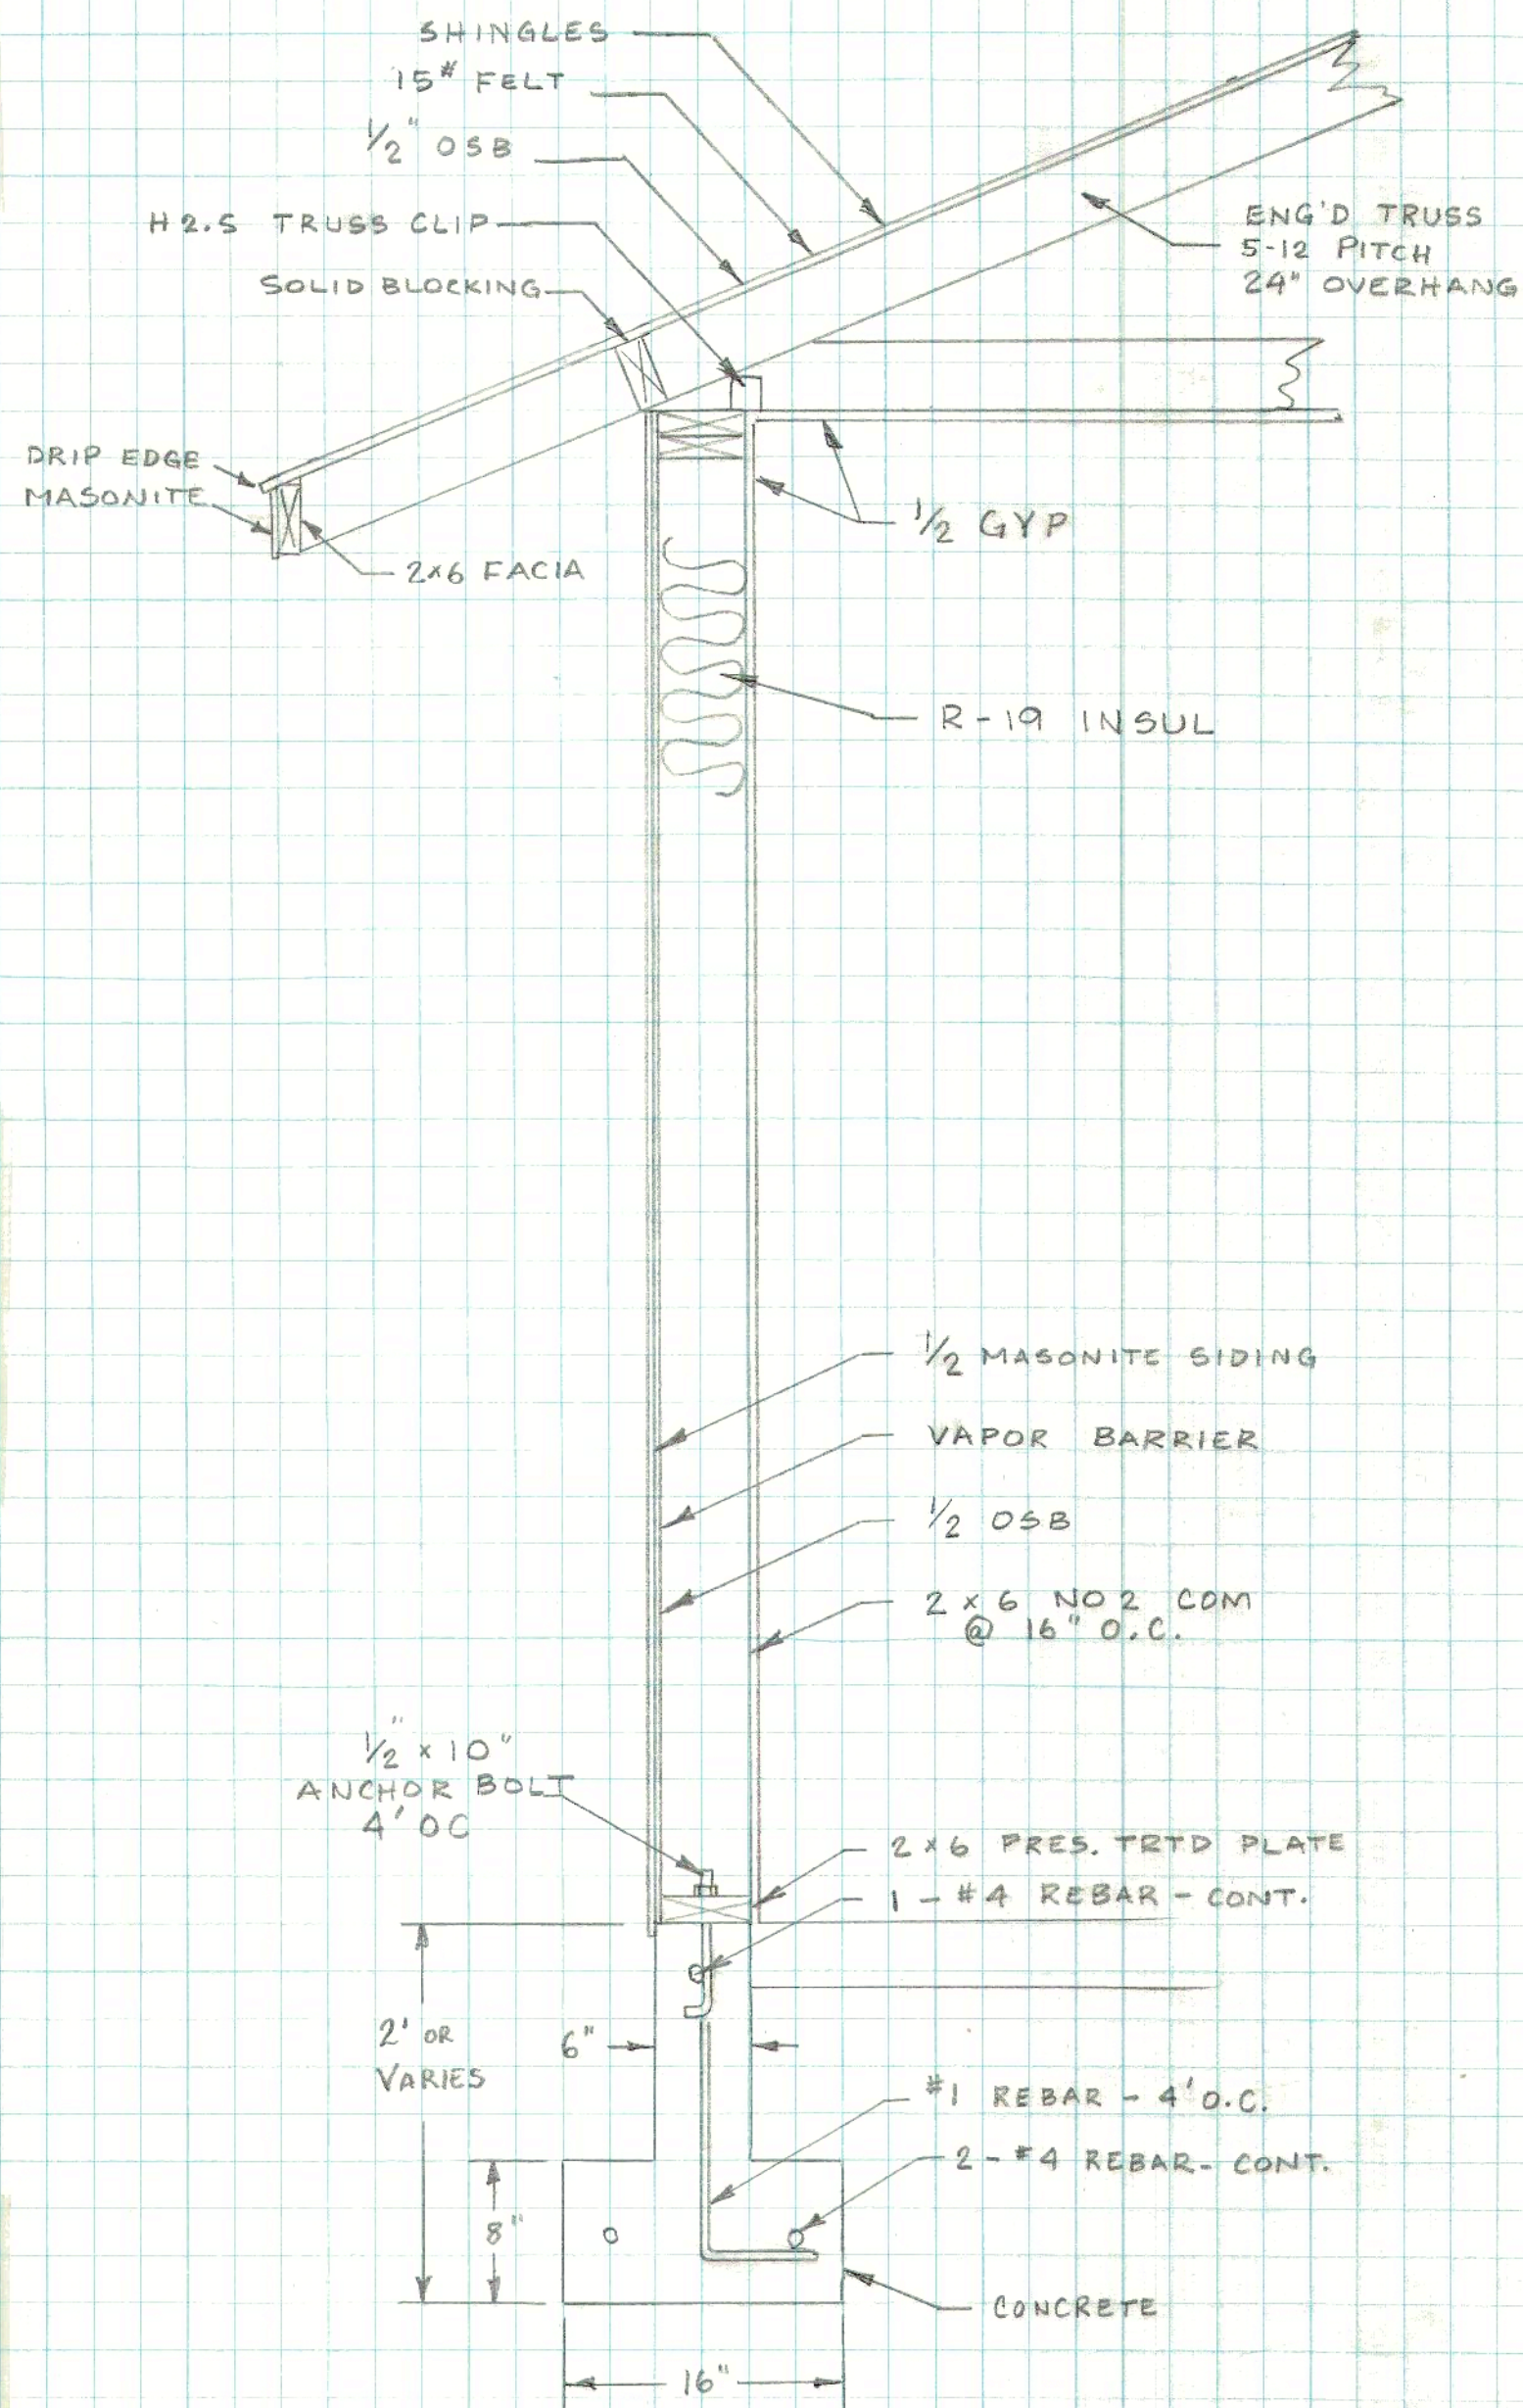


WALL & FLOOR PLAN
FOR ADDITION OF 336 SF TO
3375 N MEADOWLARK DR
OWNER: MIKE HANKEY
03-31-03

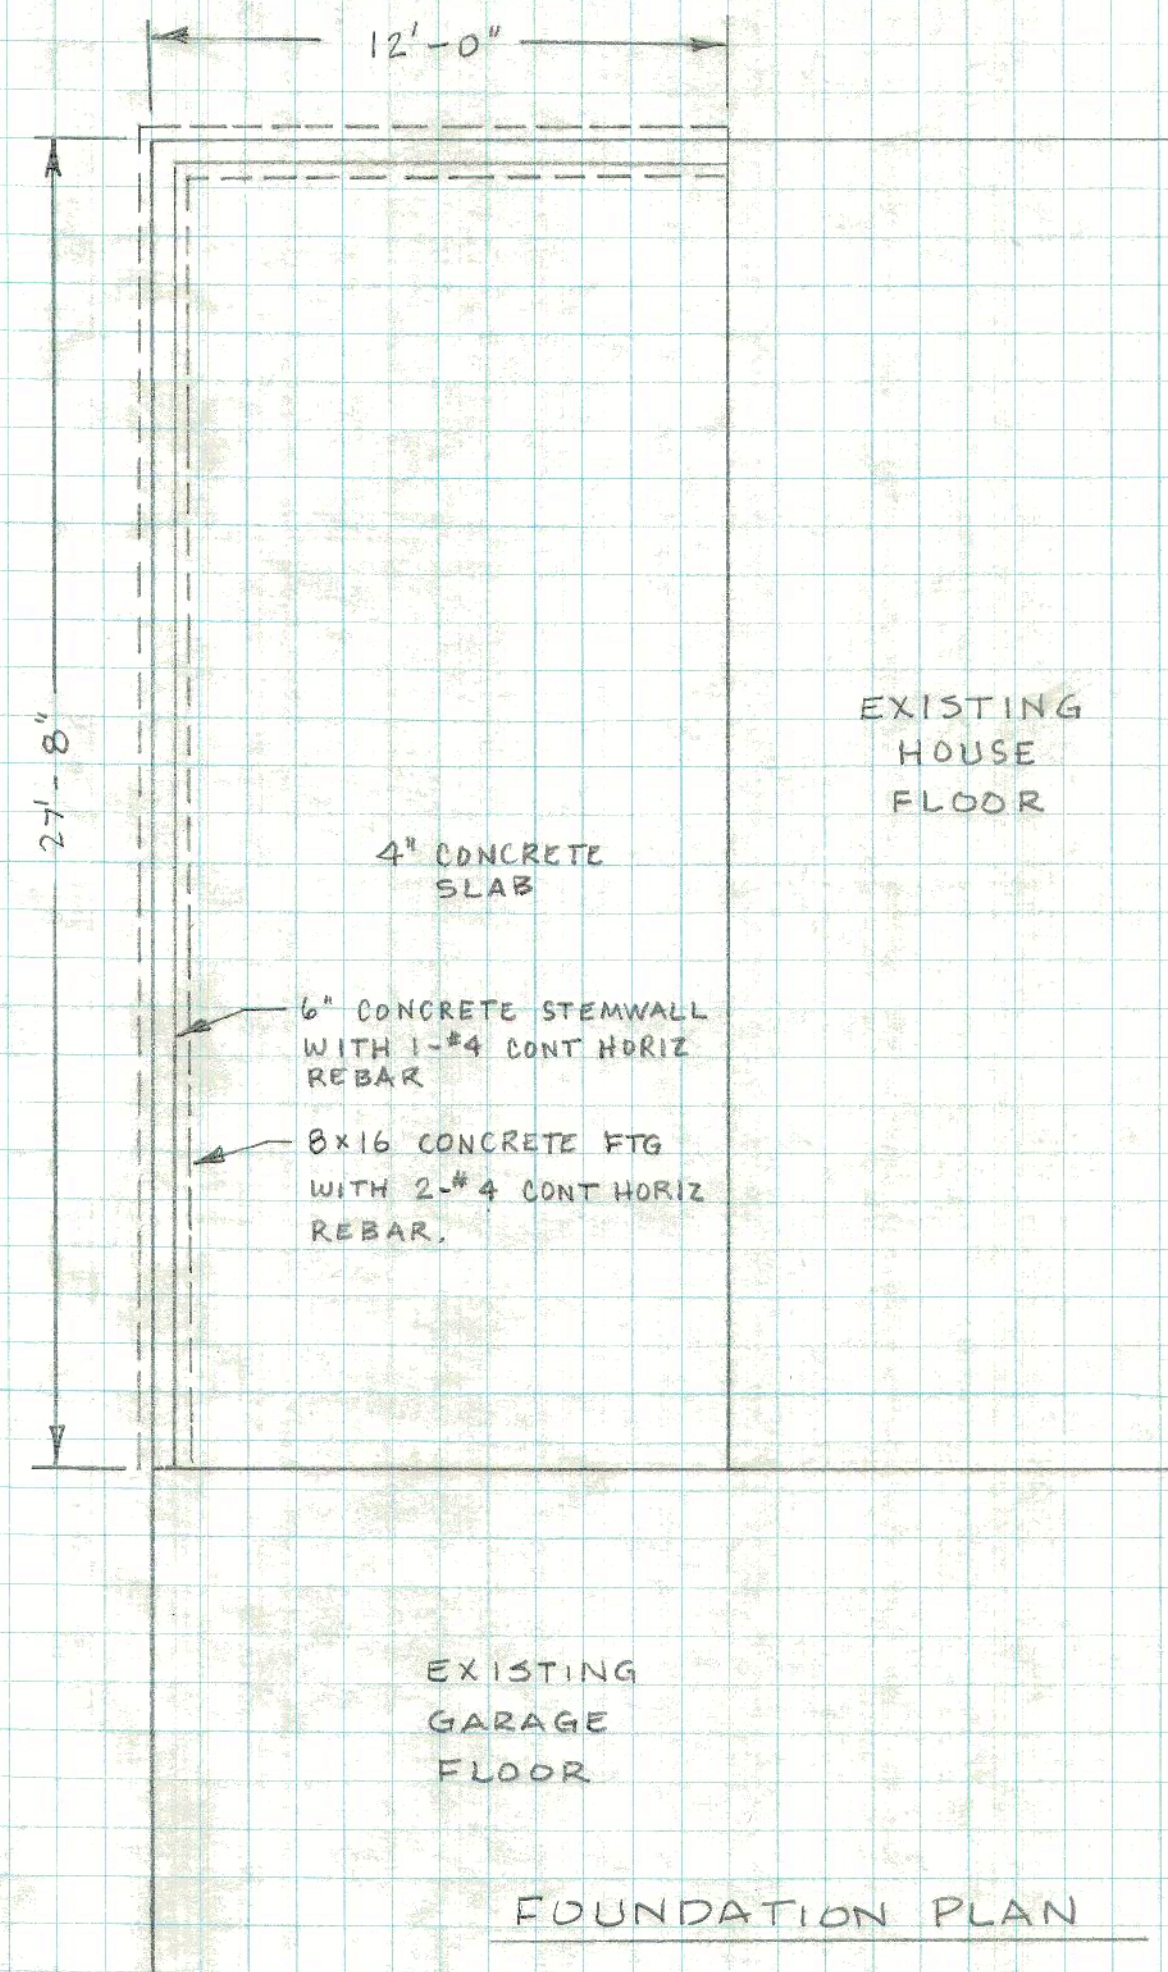

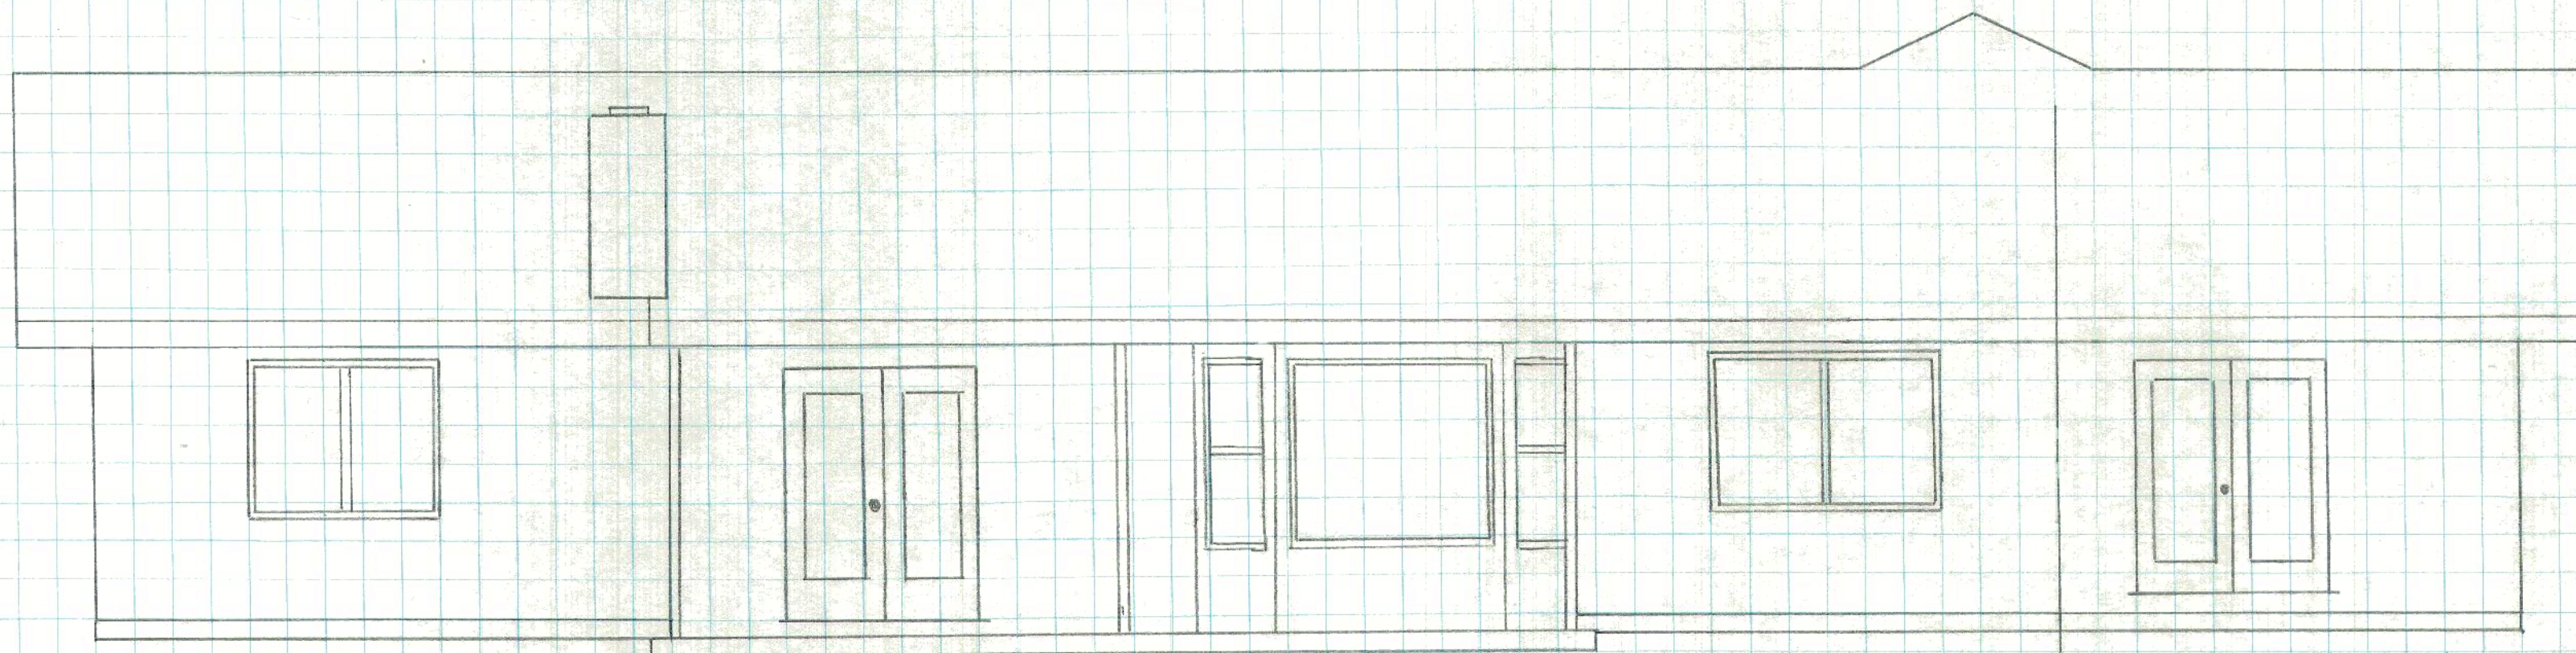




REAR ELEV

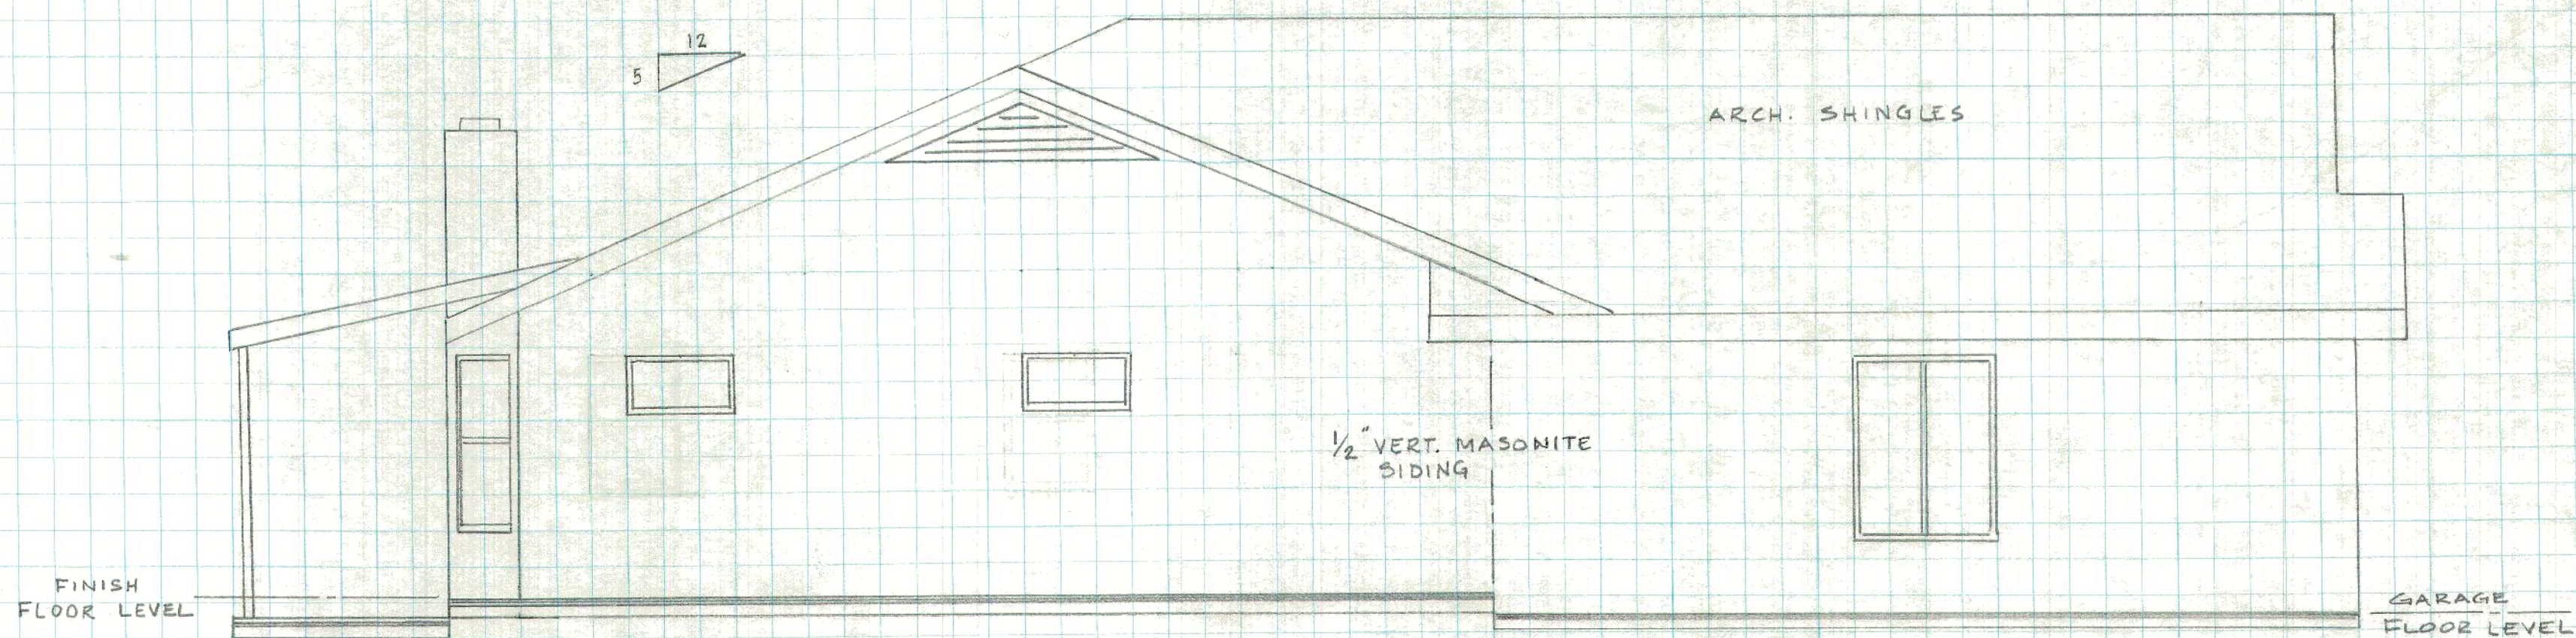


LEFT ELEV

3375 N Meadowlark Dr
Addition to residence

Owner: Mike Hankey
3-31-03

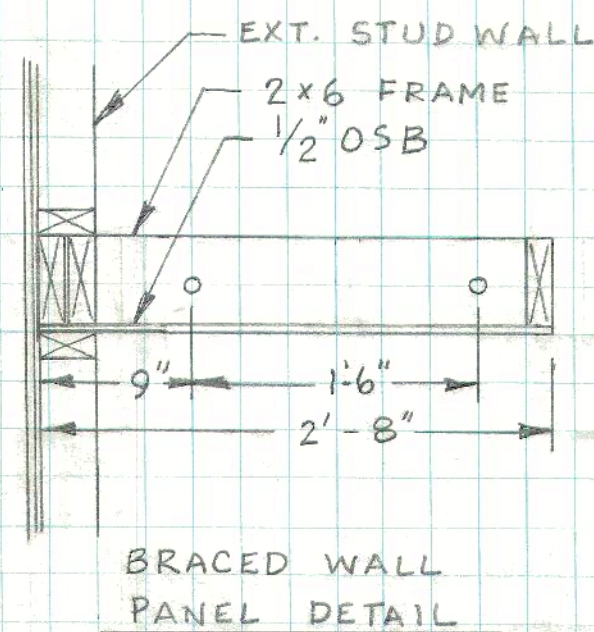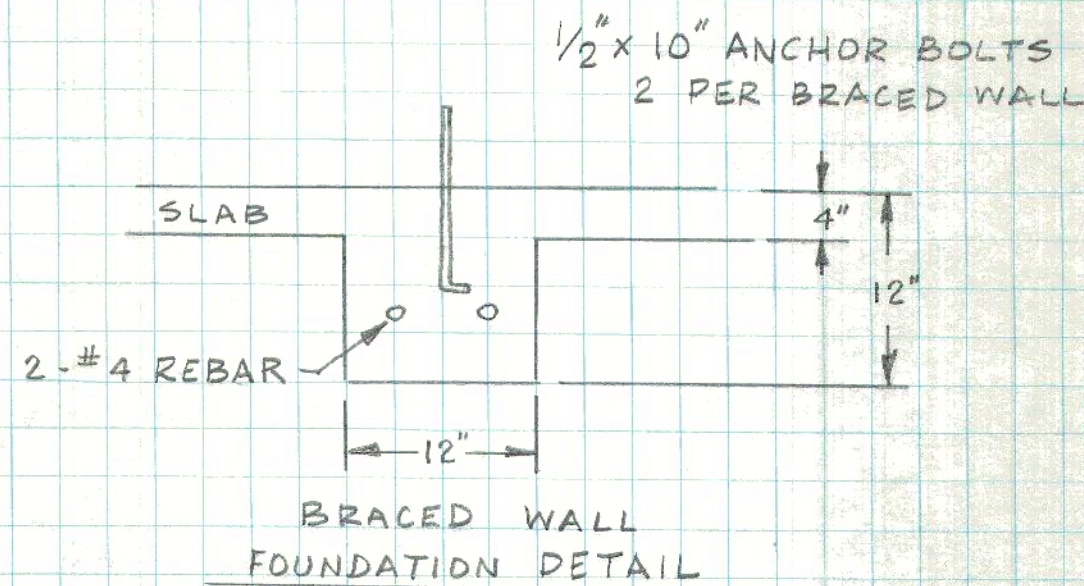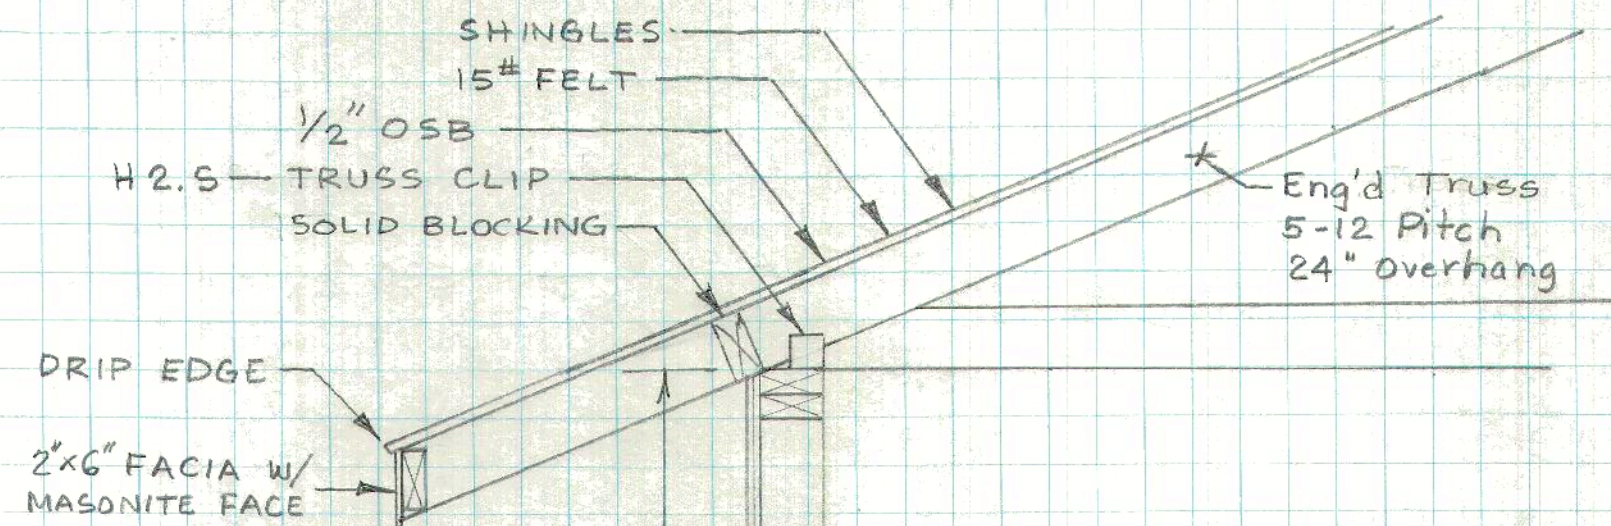


Wall Plan
Scale: 1" = 1'

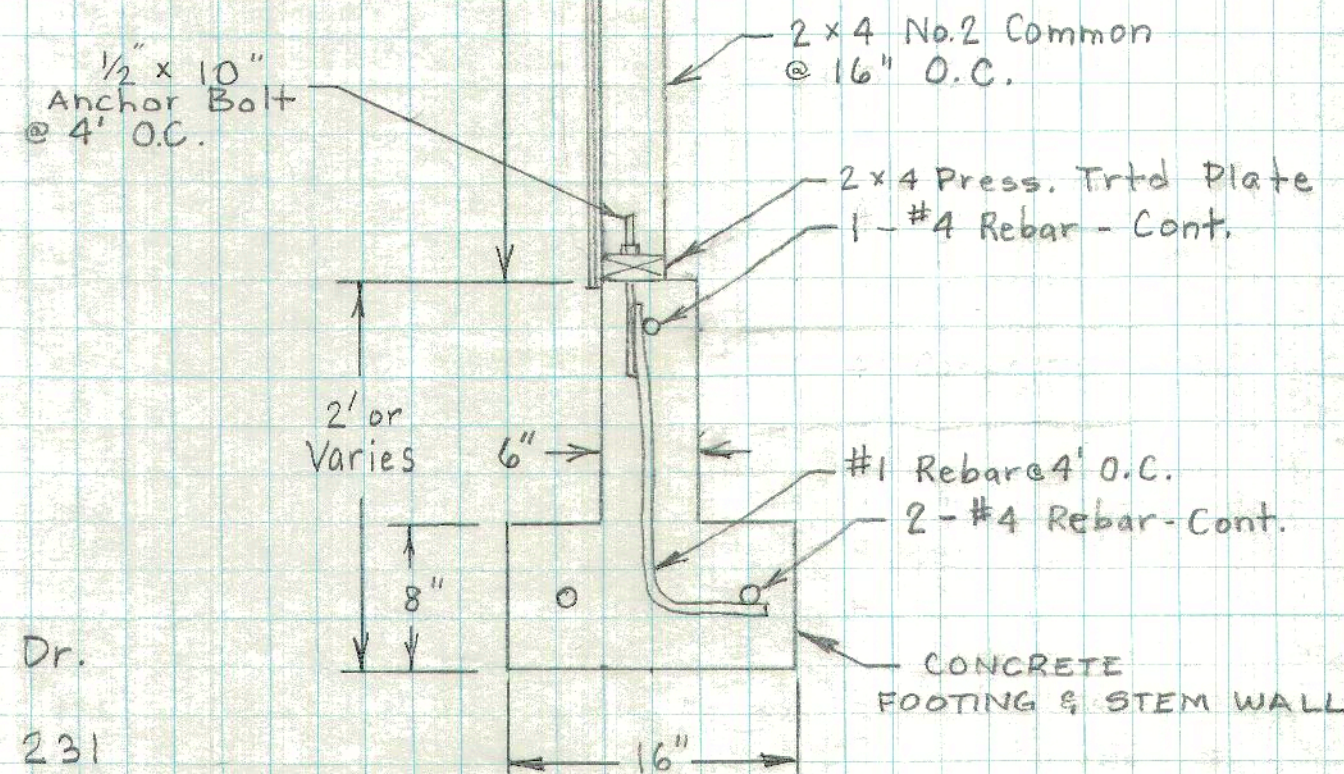

Wall Plan & Floor Plan
for Detached Garage
at 3375 N. Meadowlark Dr.

Lynx Lake Estates - Lot 231
Owner: Mike Hankey

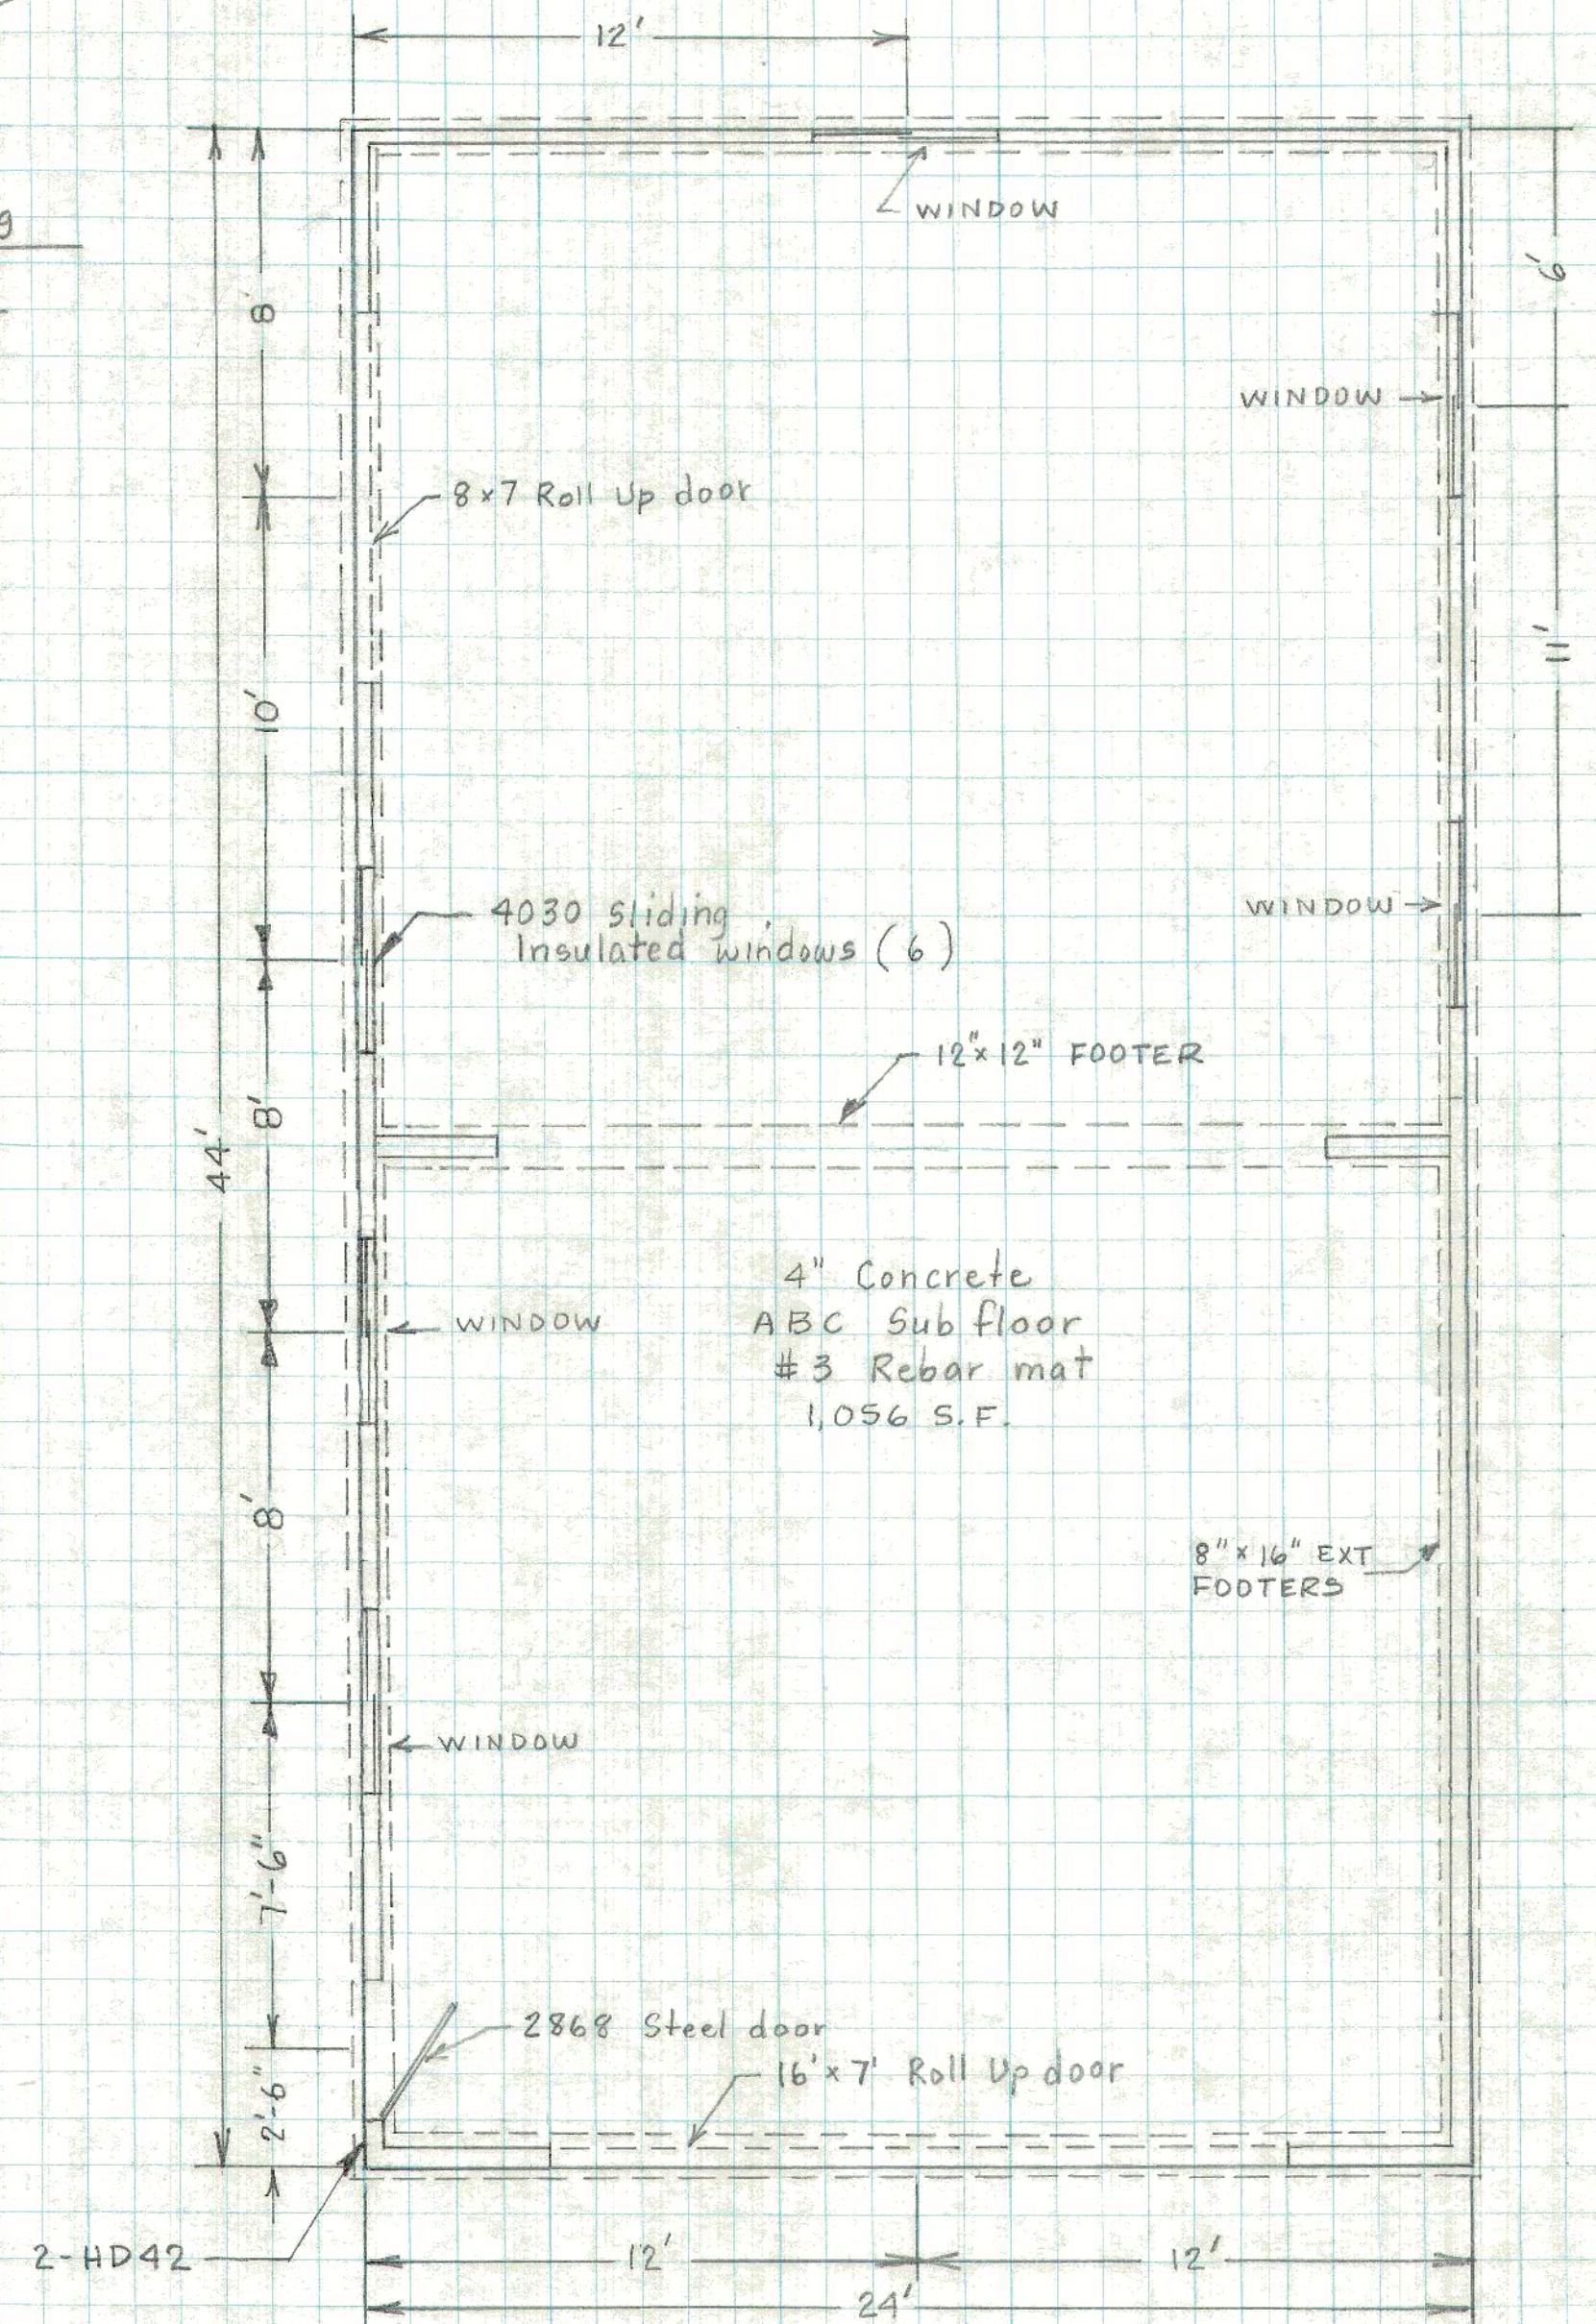

Floor Plan
Scale: 1/4" = 1'