

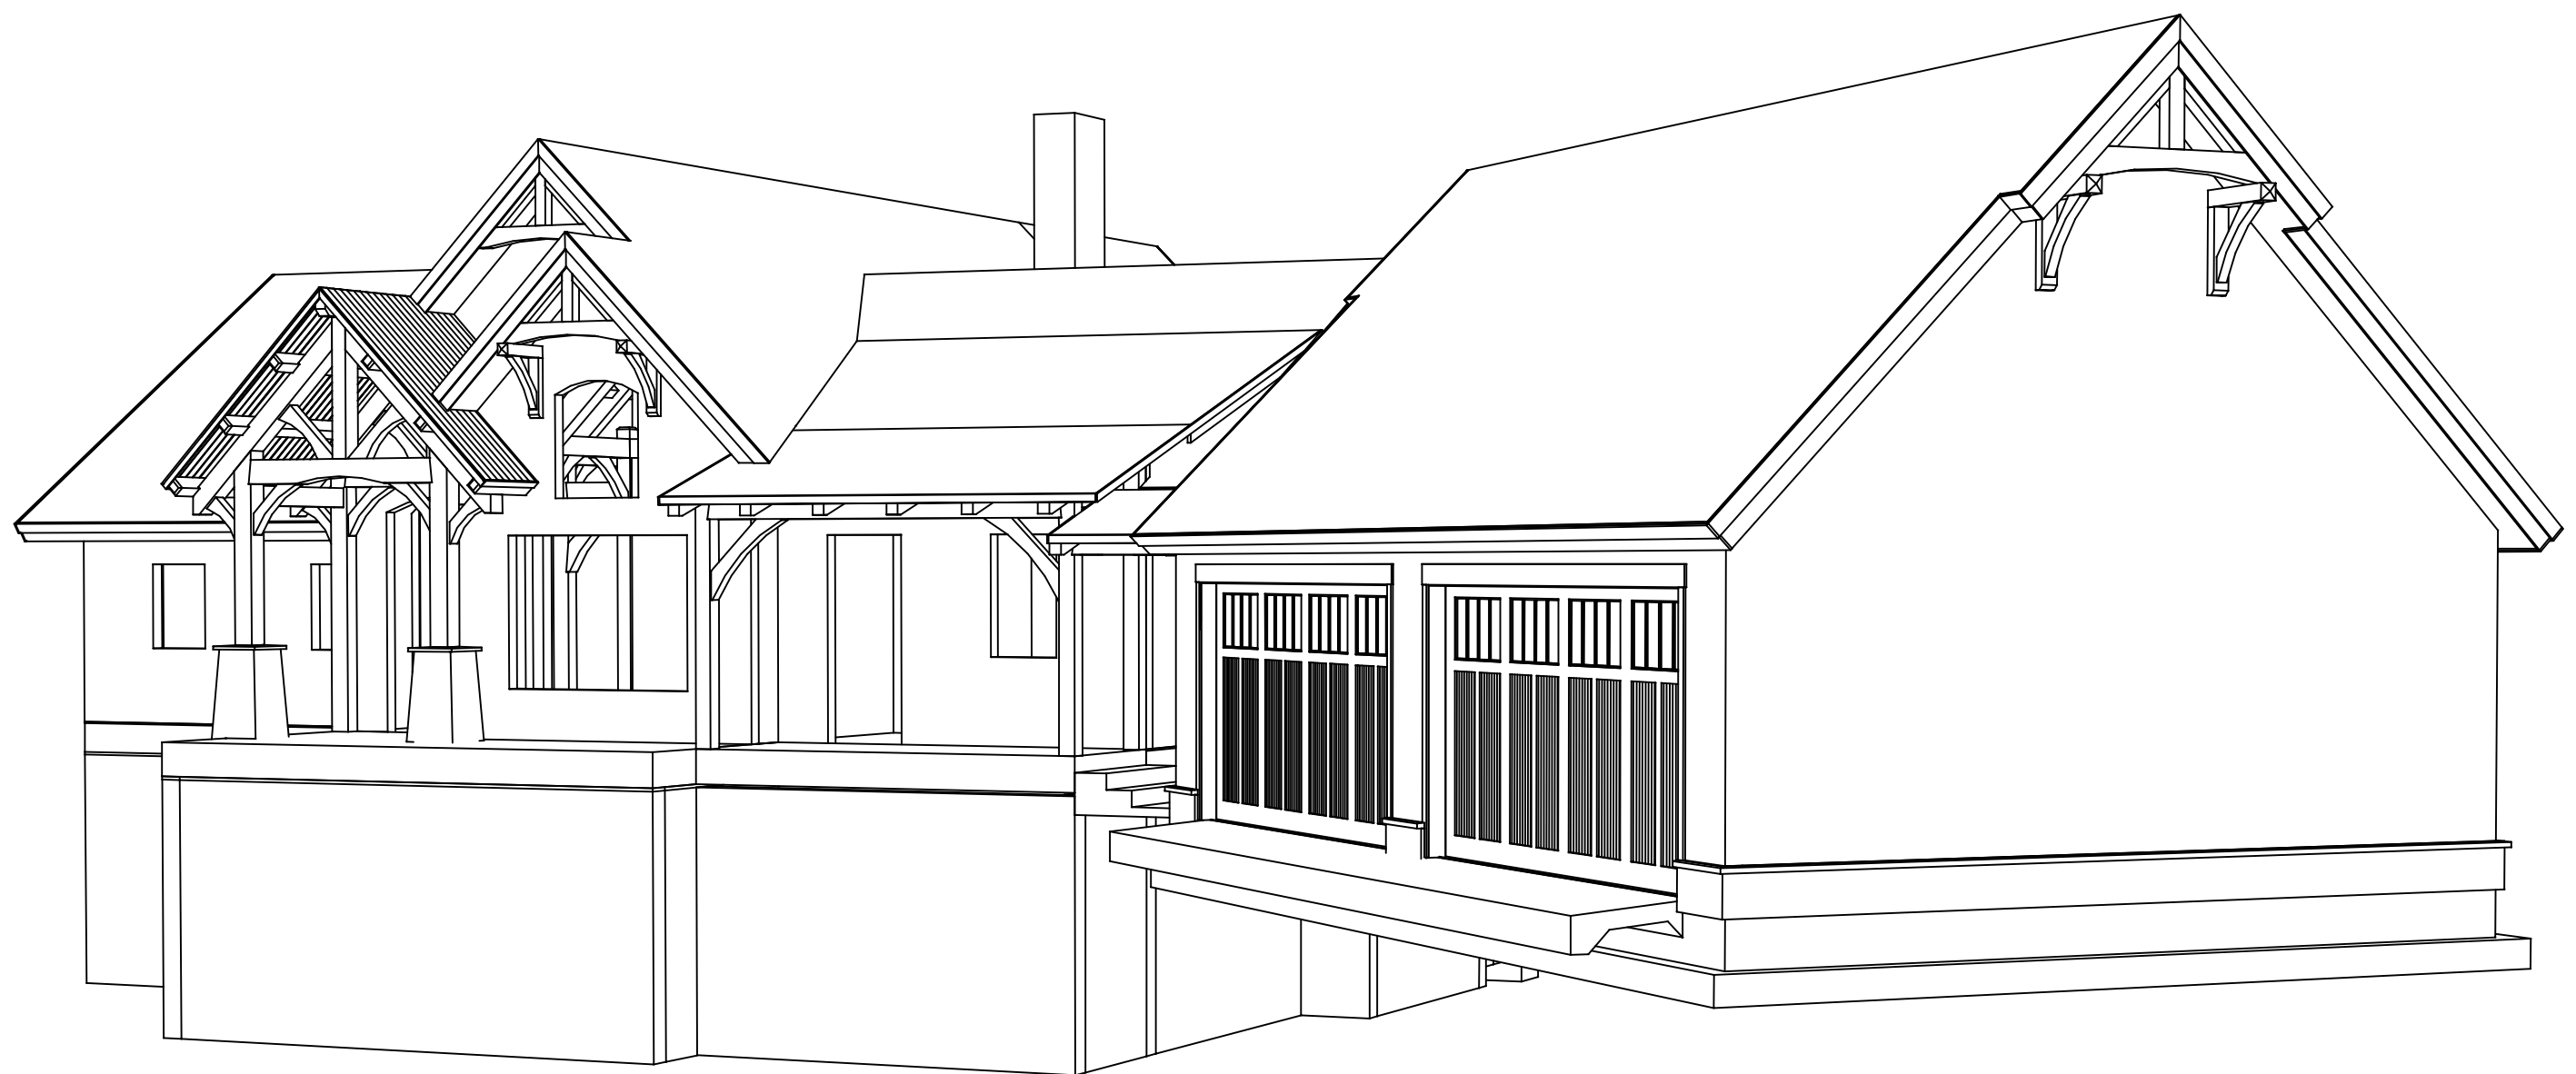
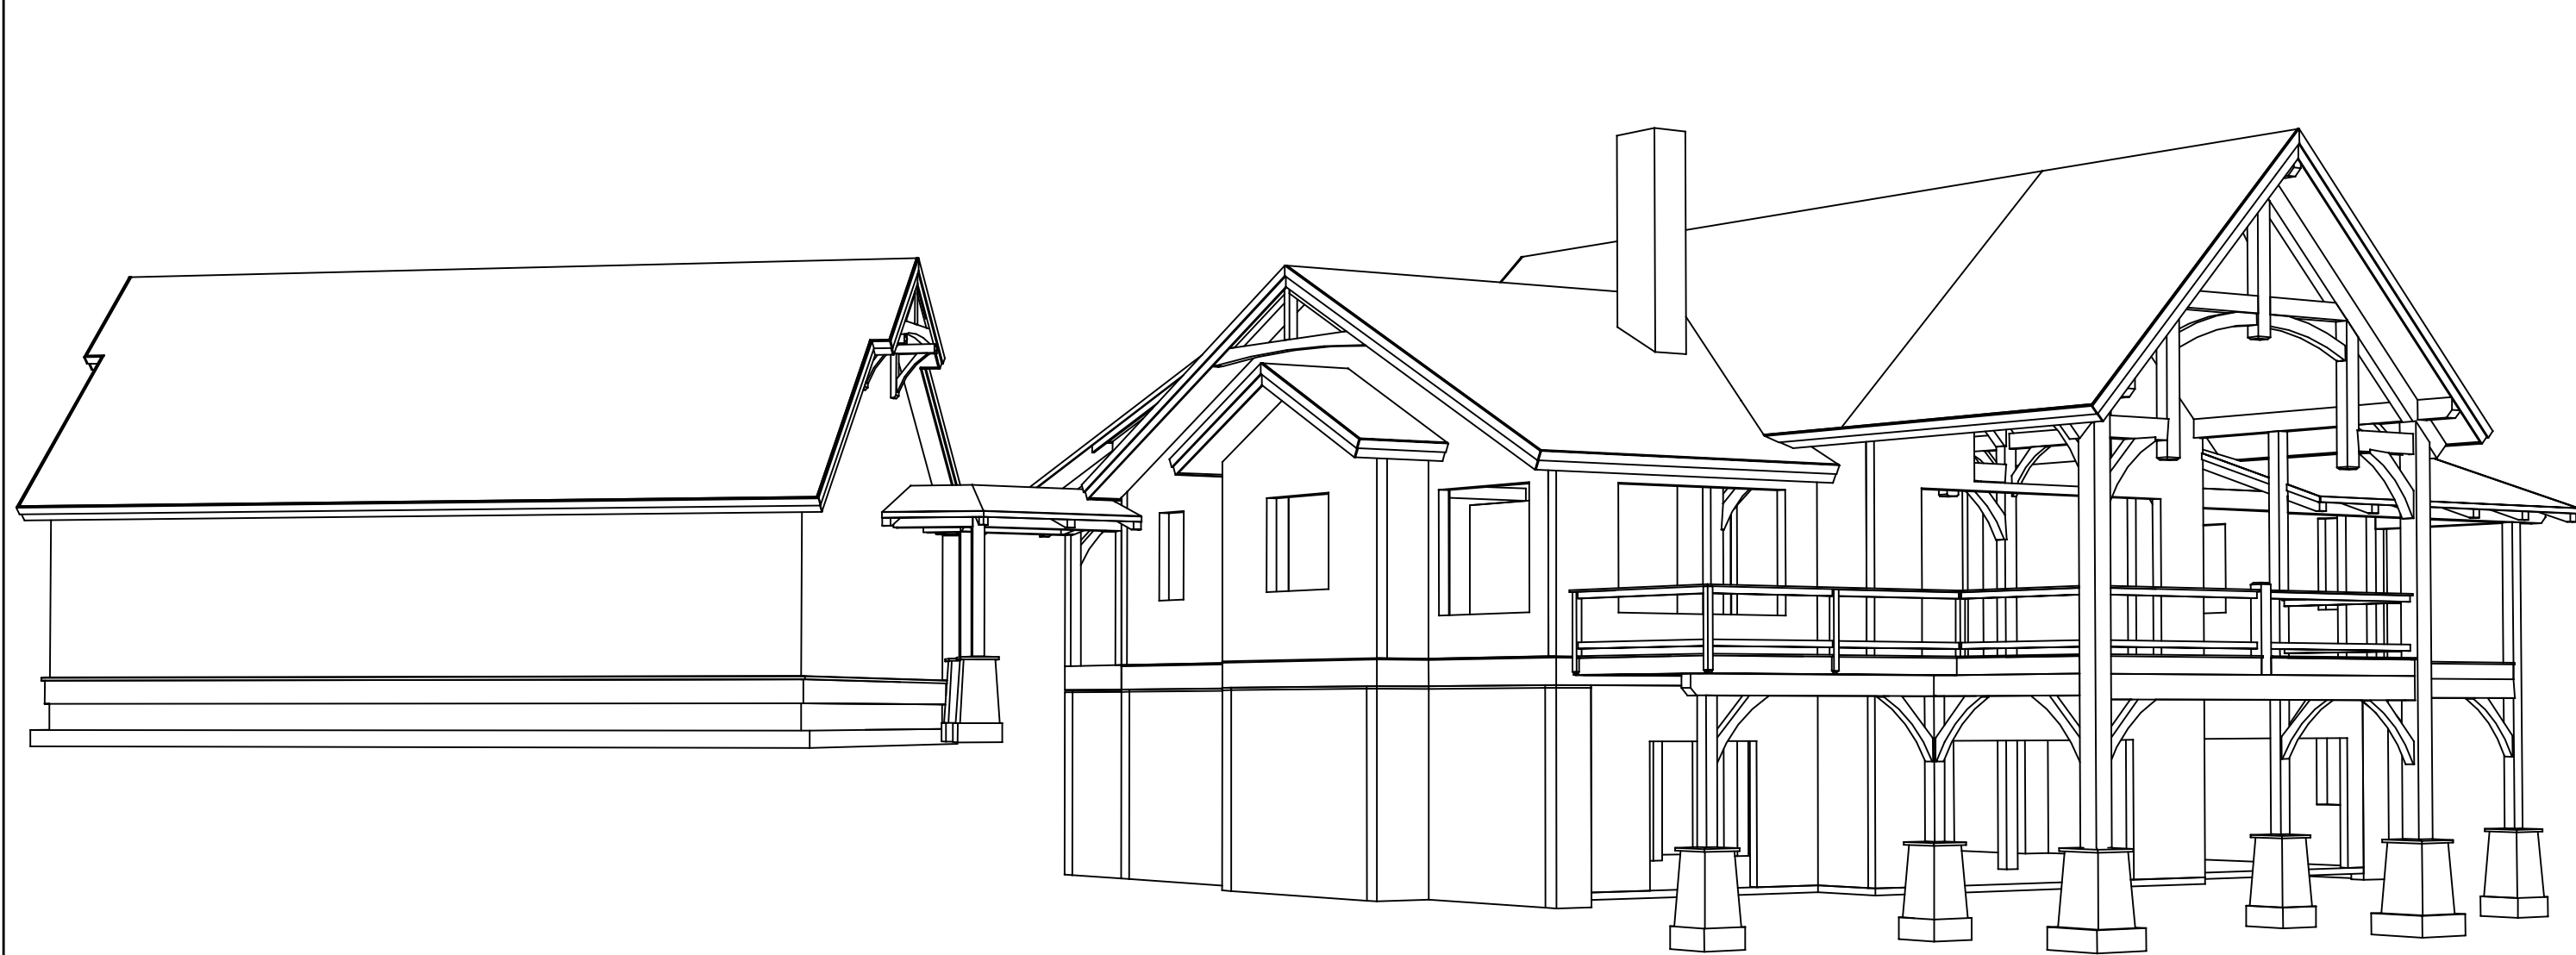
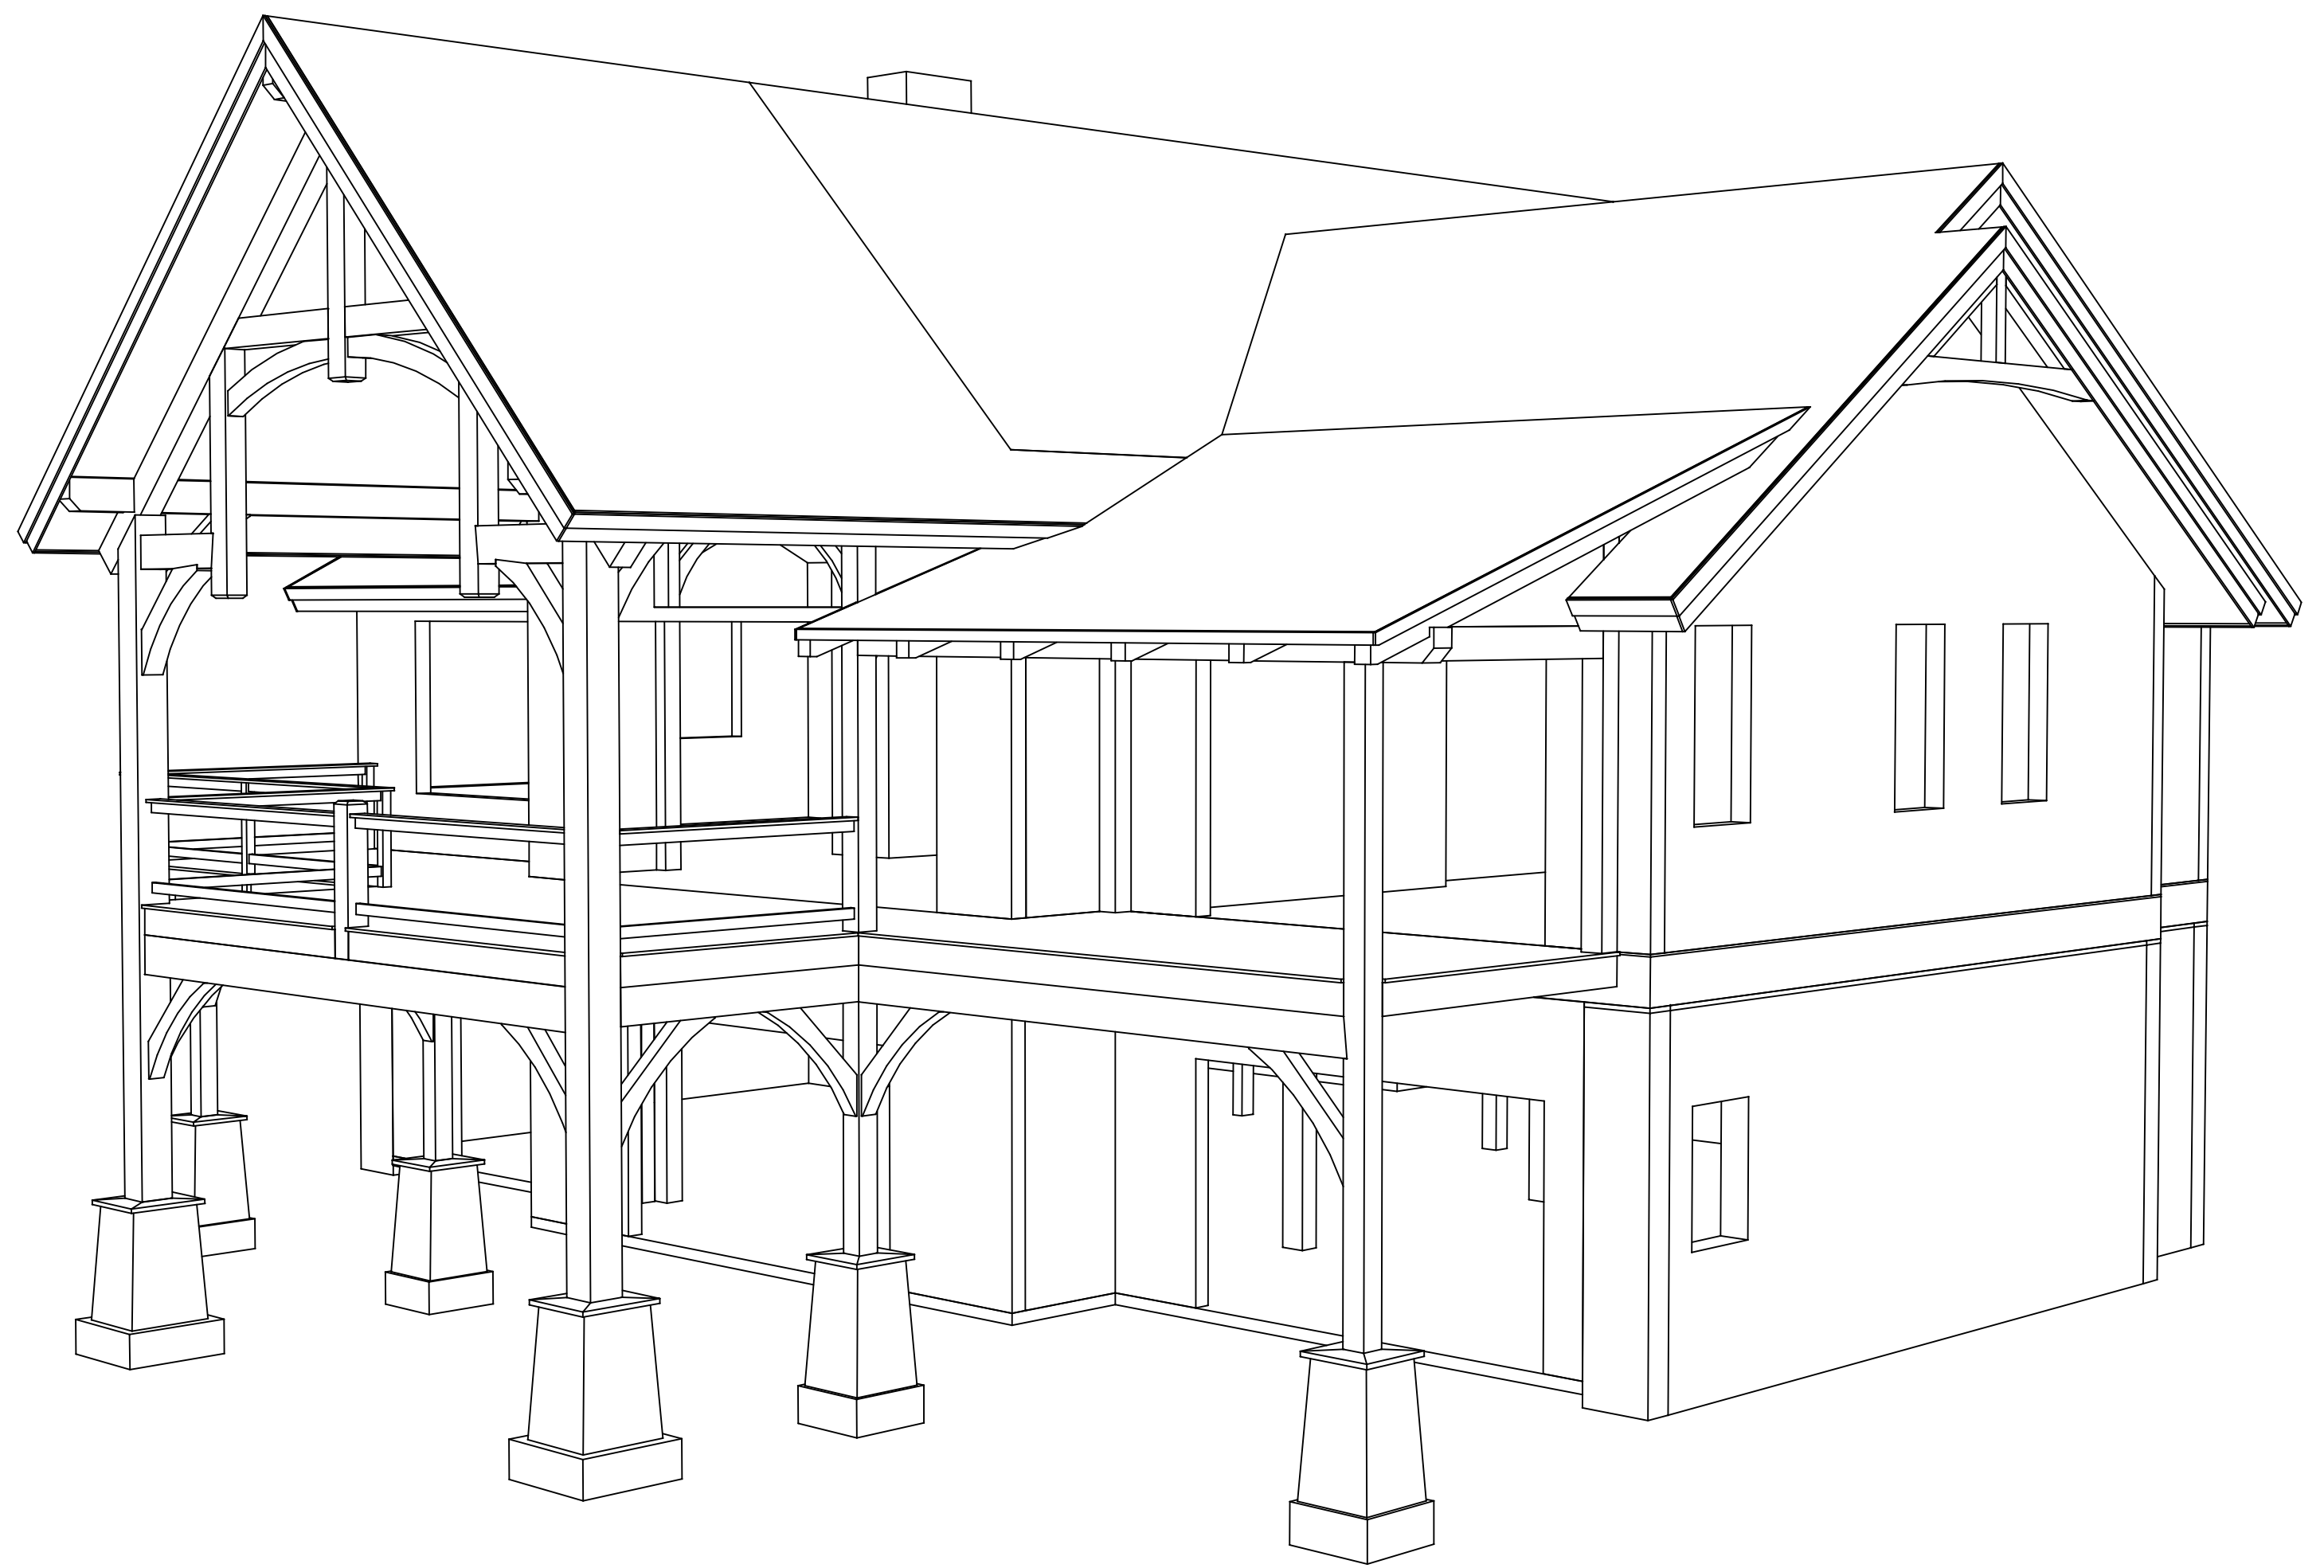


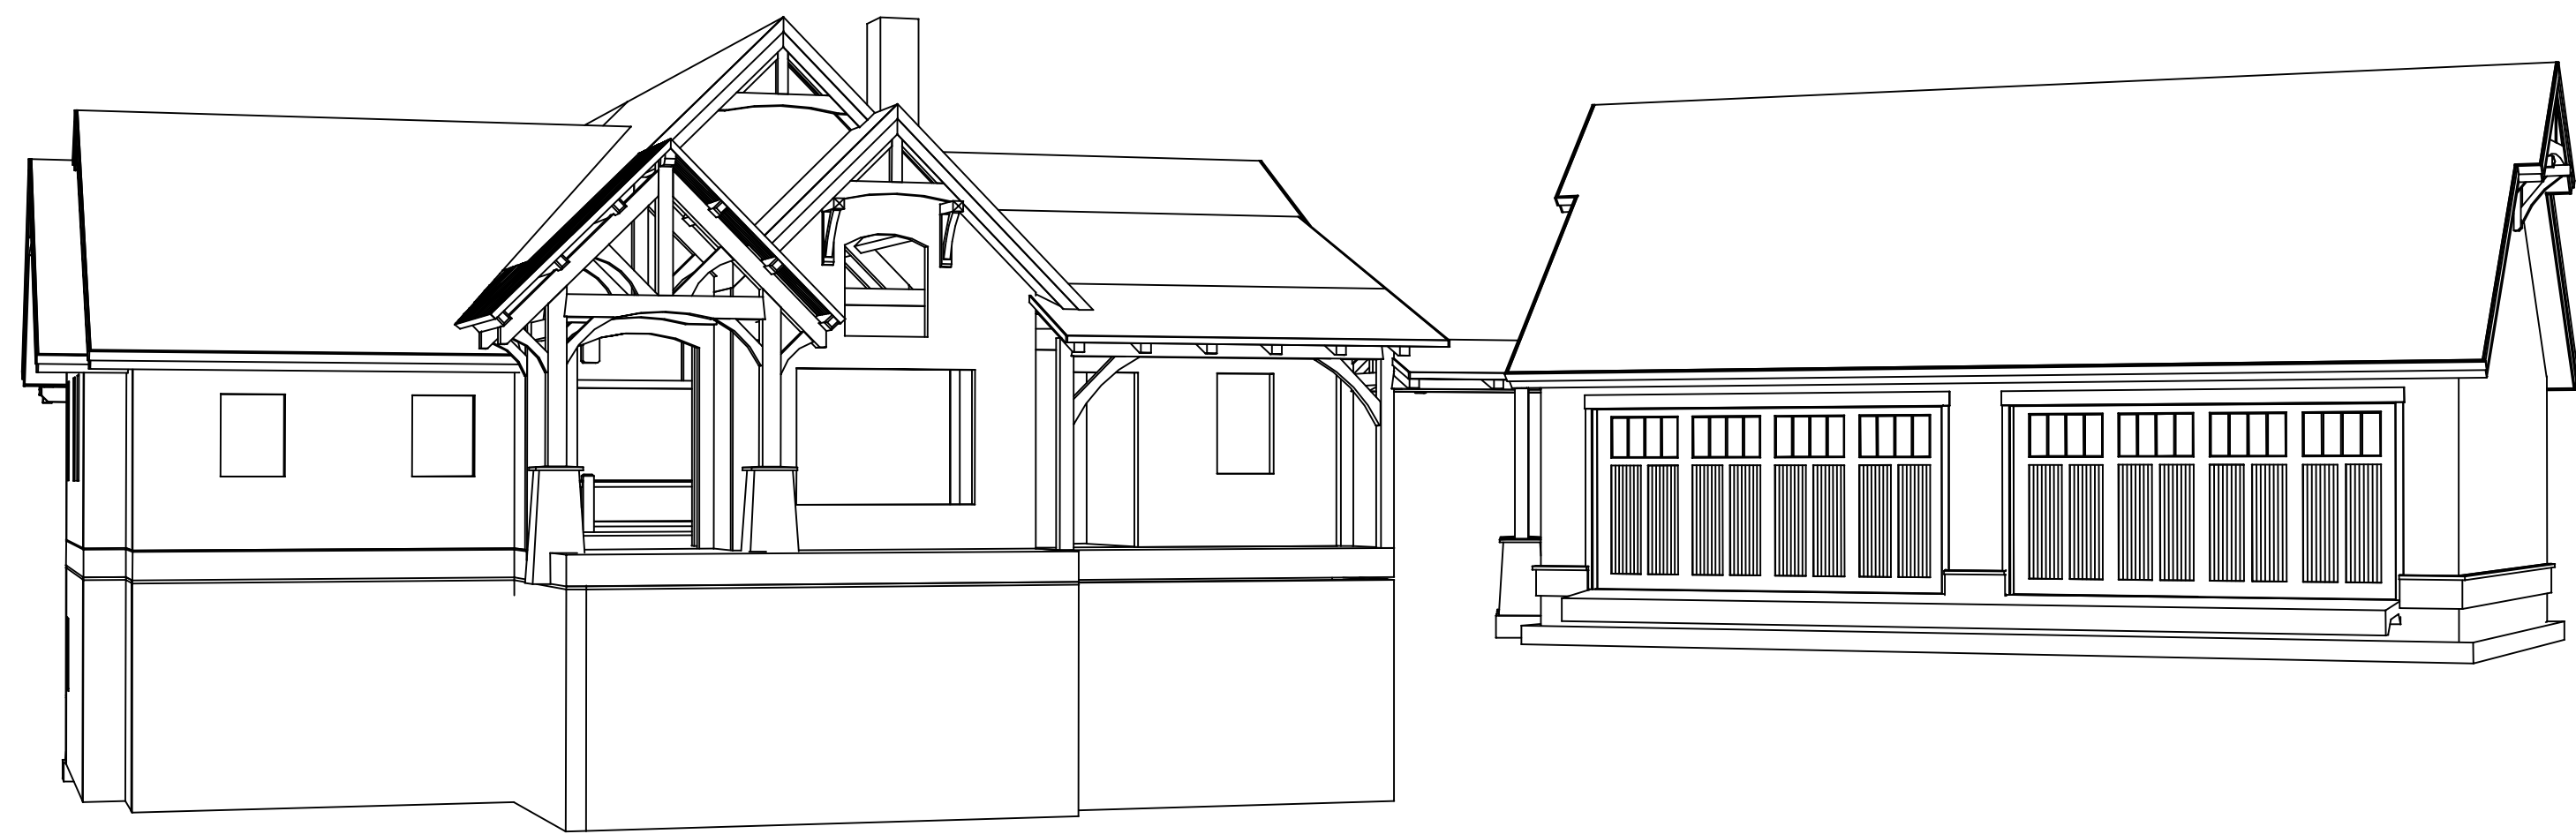

ADDRESS
999 Harvestwood Rd SE
Floyd, VA 24091
phone 540.230.5505
fax 888.674.9151
www.streamlinetimberframe.com

A Timber Frame Home For:
The Quesenberry Family
Carrol County, Virginia





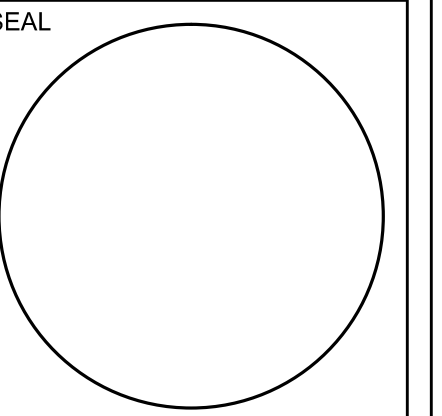


PROJECT INFO
PROJECT NUMBER

DATE
3-18-16

Submission	Date
Budget Pricing	12-4-15
Review	2-19-16
Window Revisions	3-9-16
Permit	3-18-16

SHEET NUMBER
3d-1

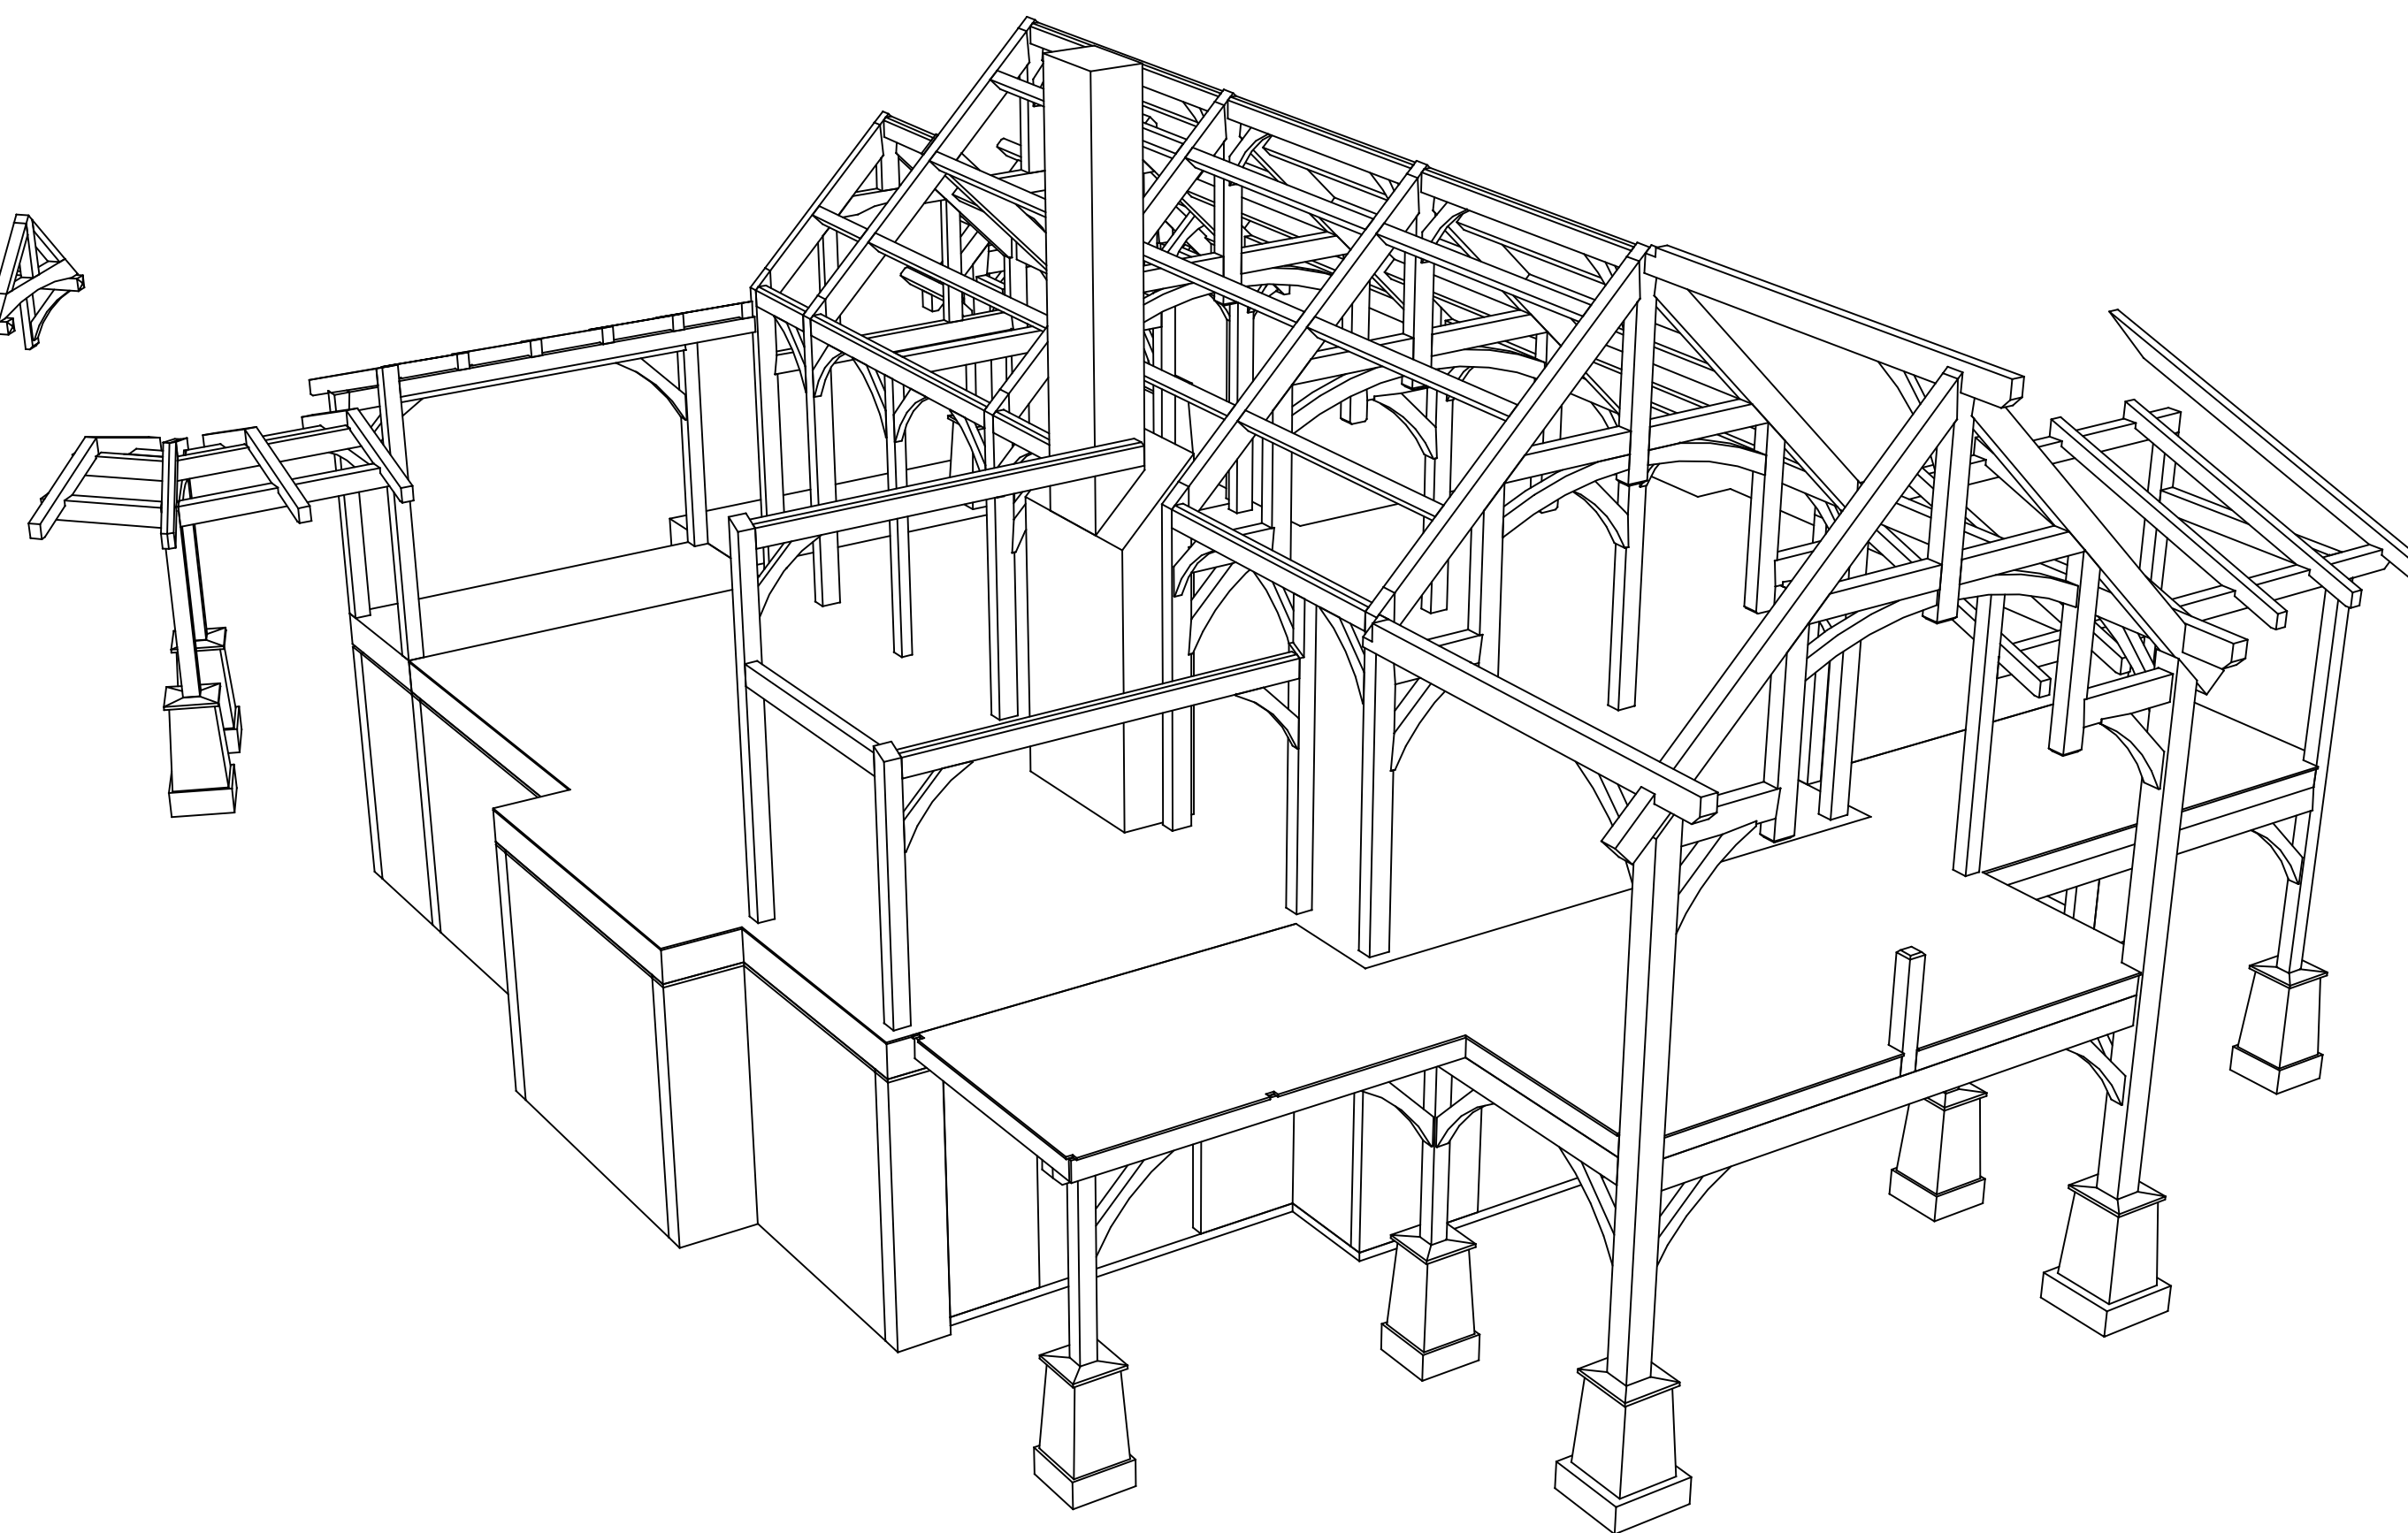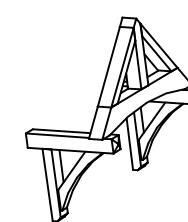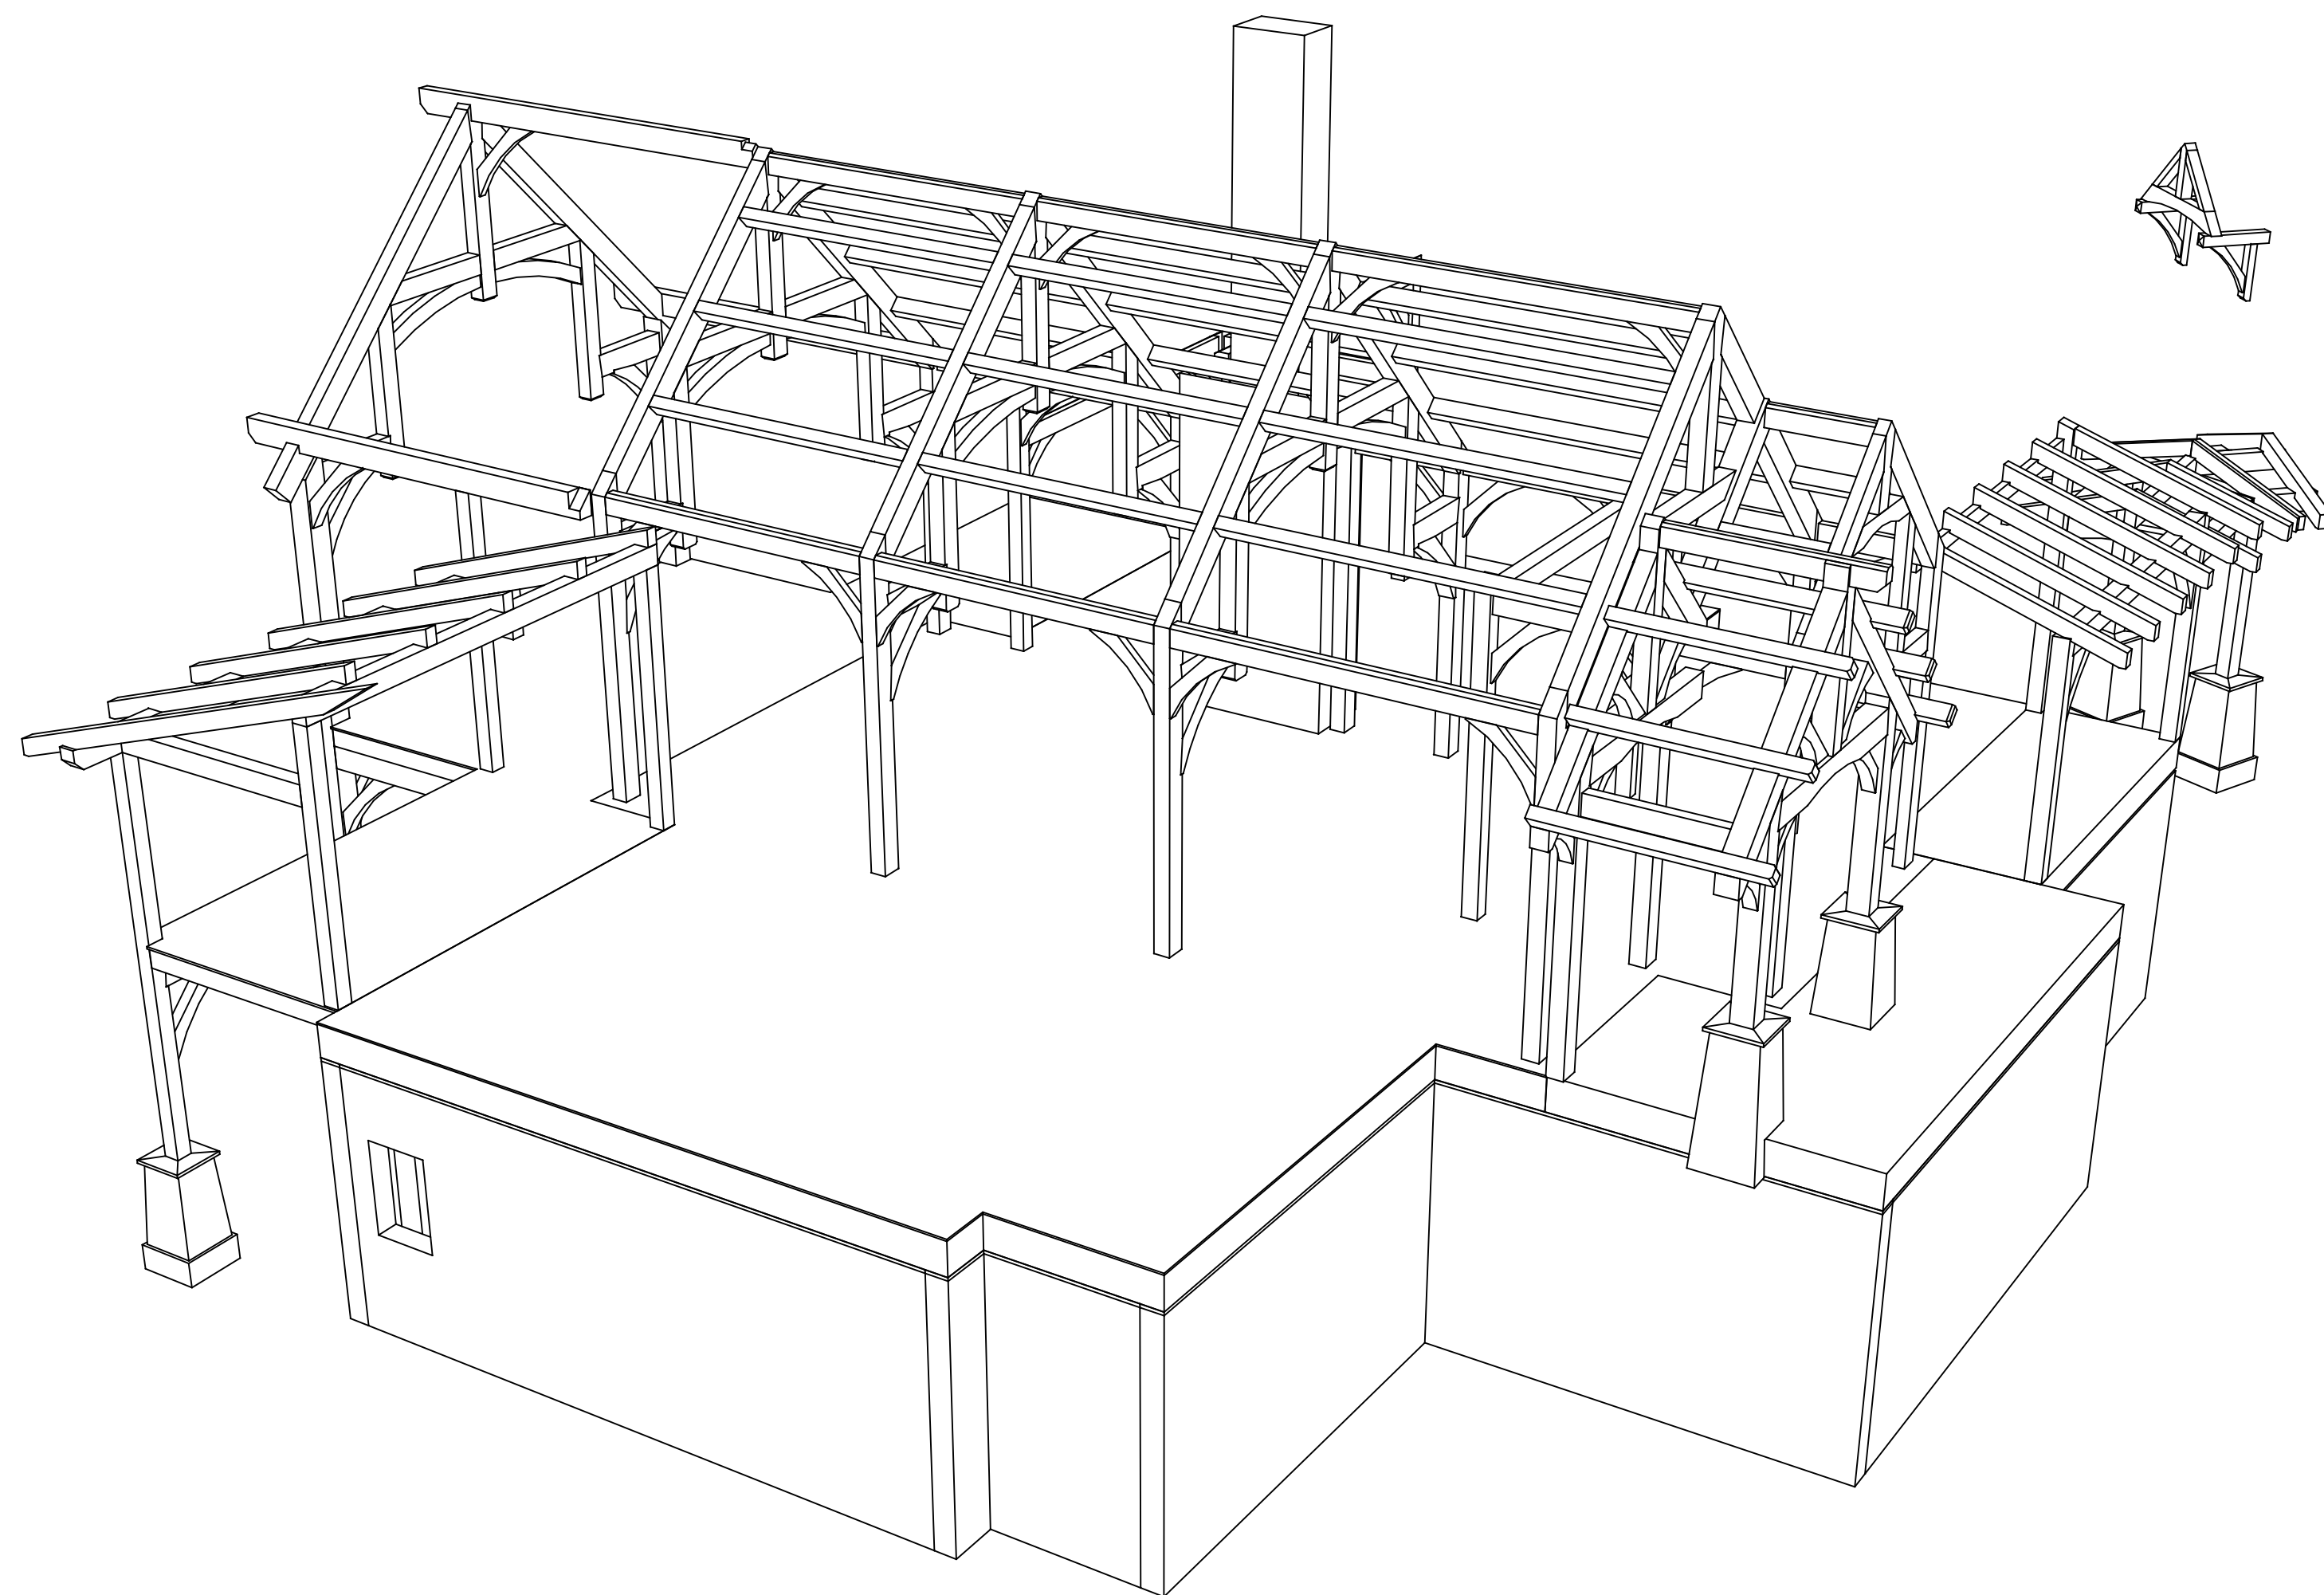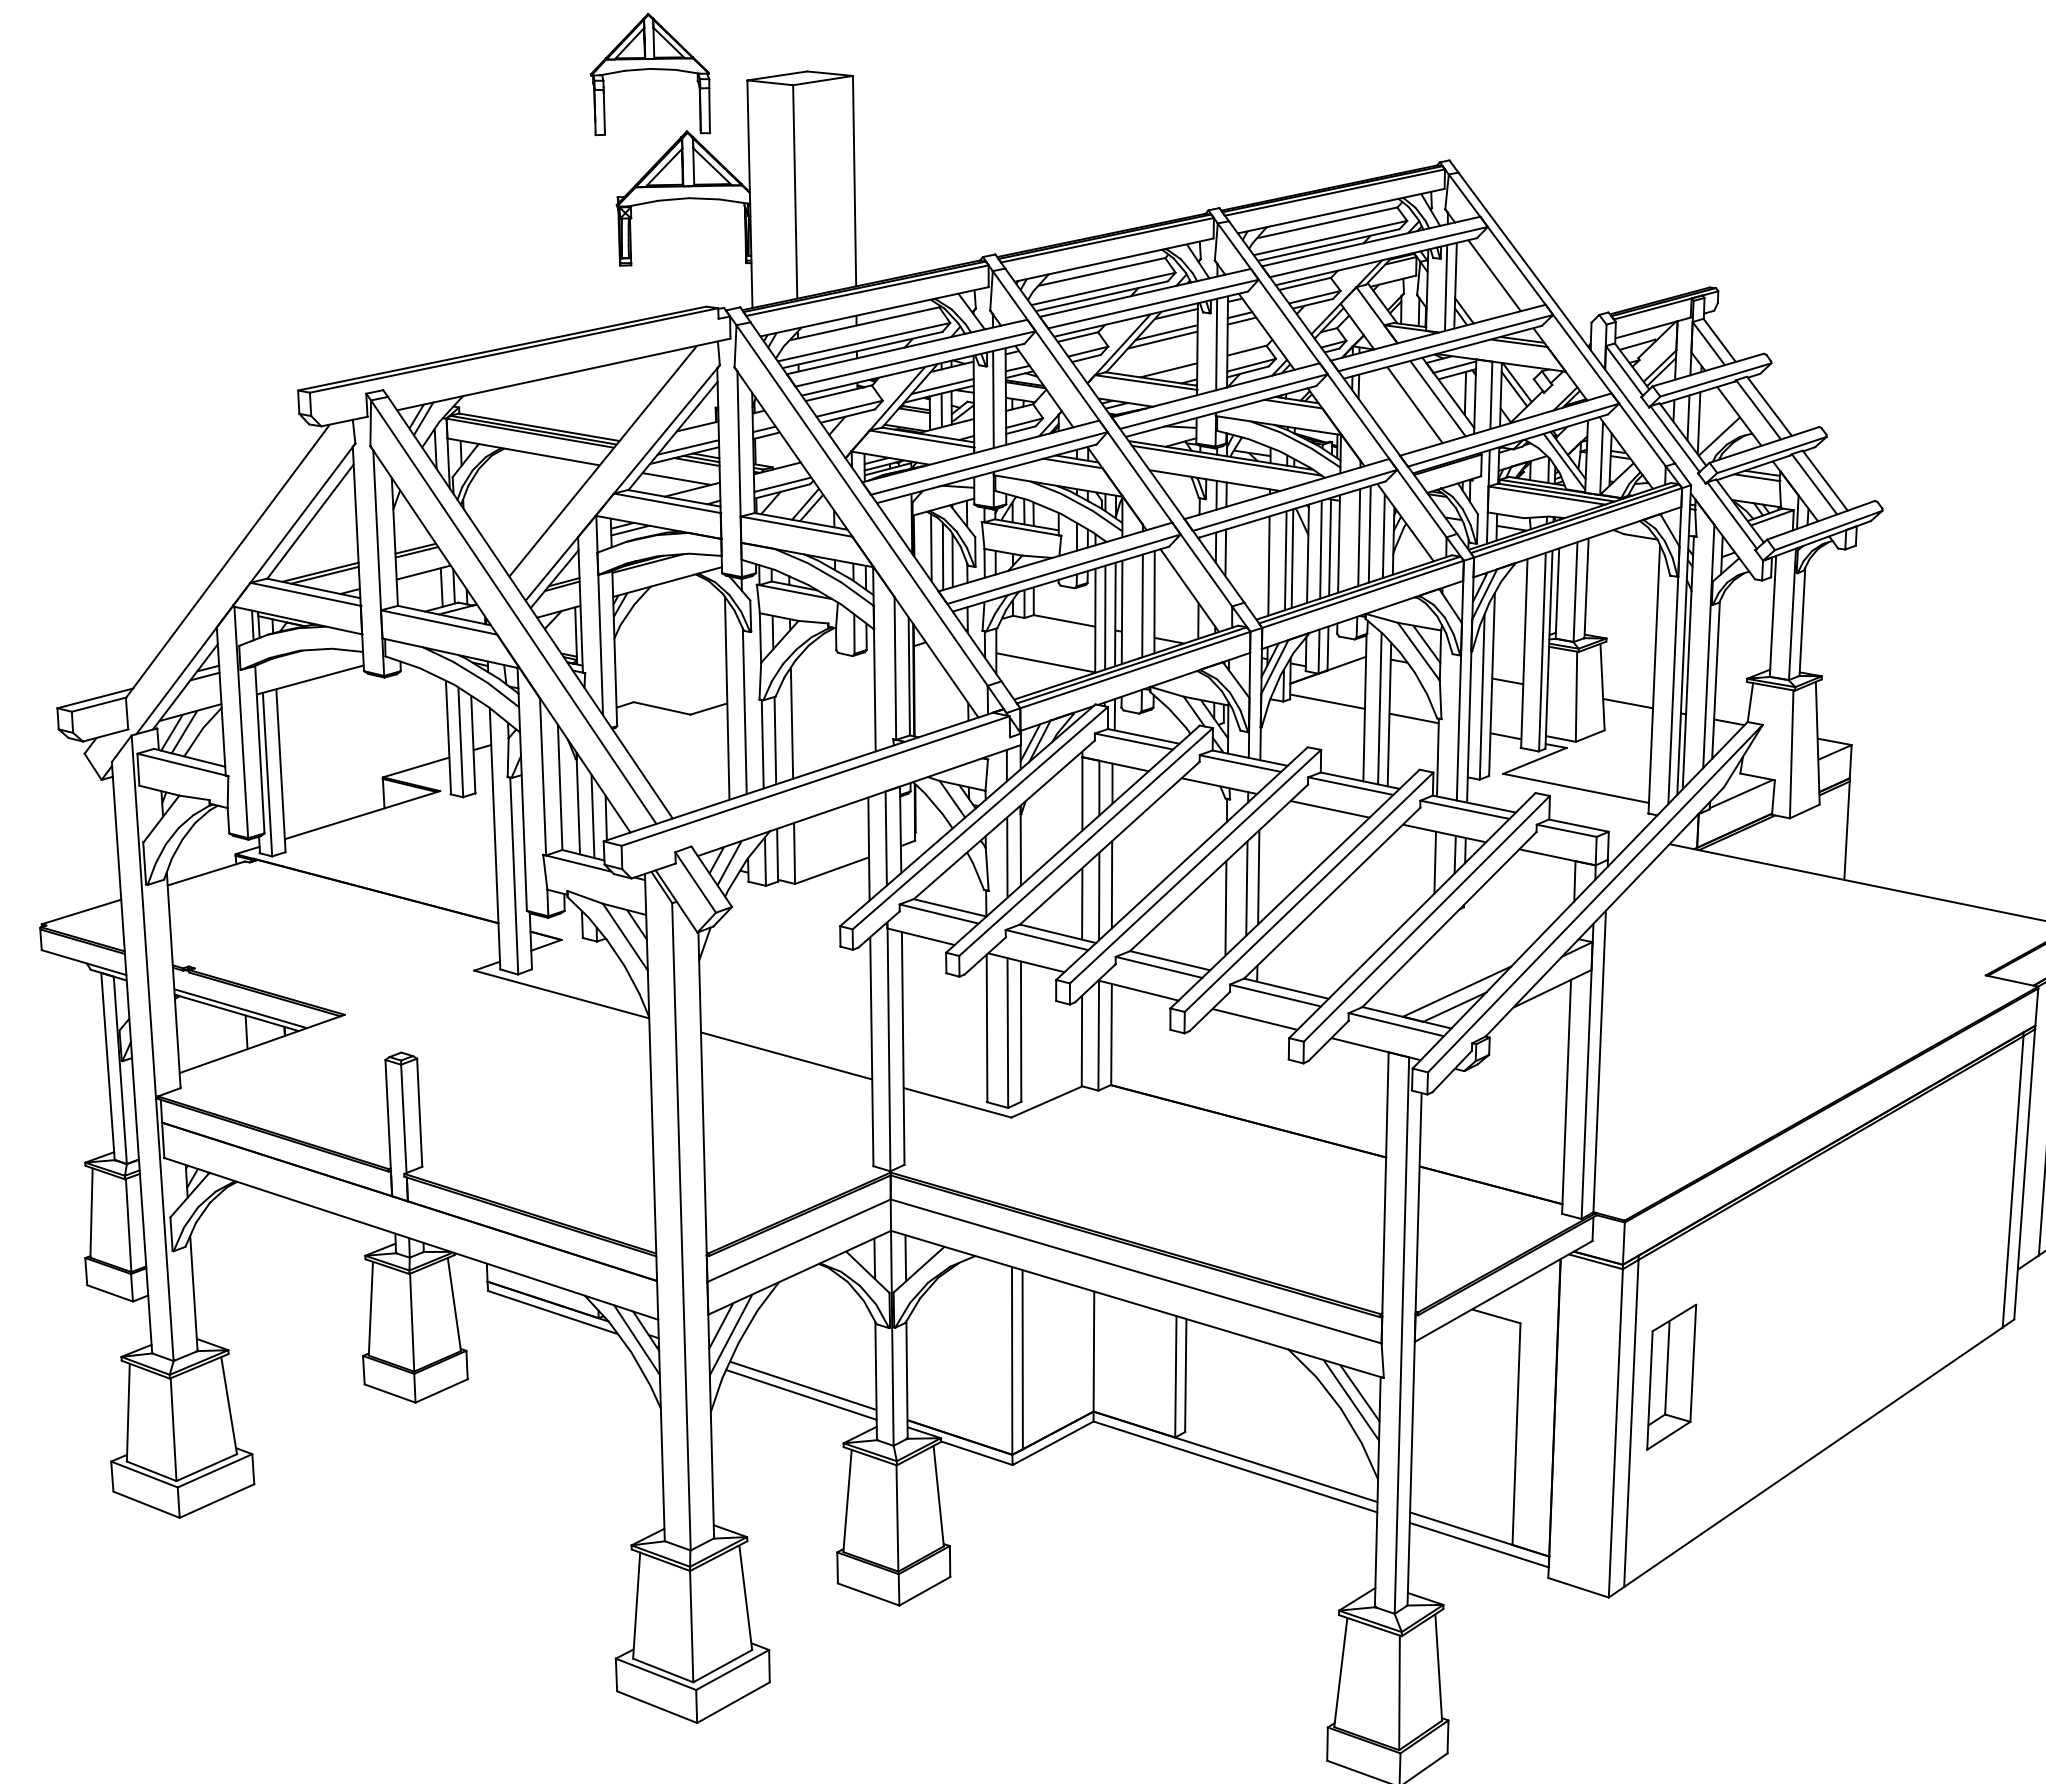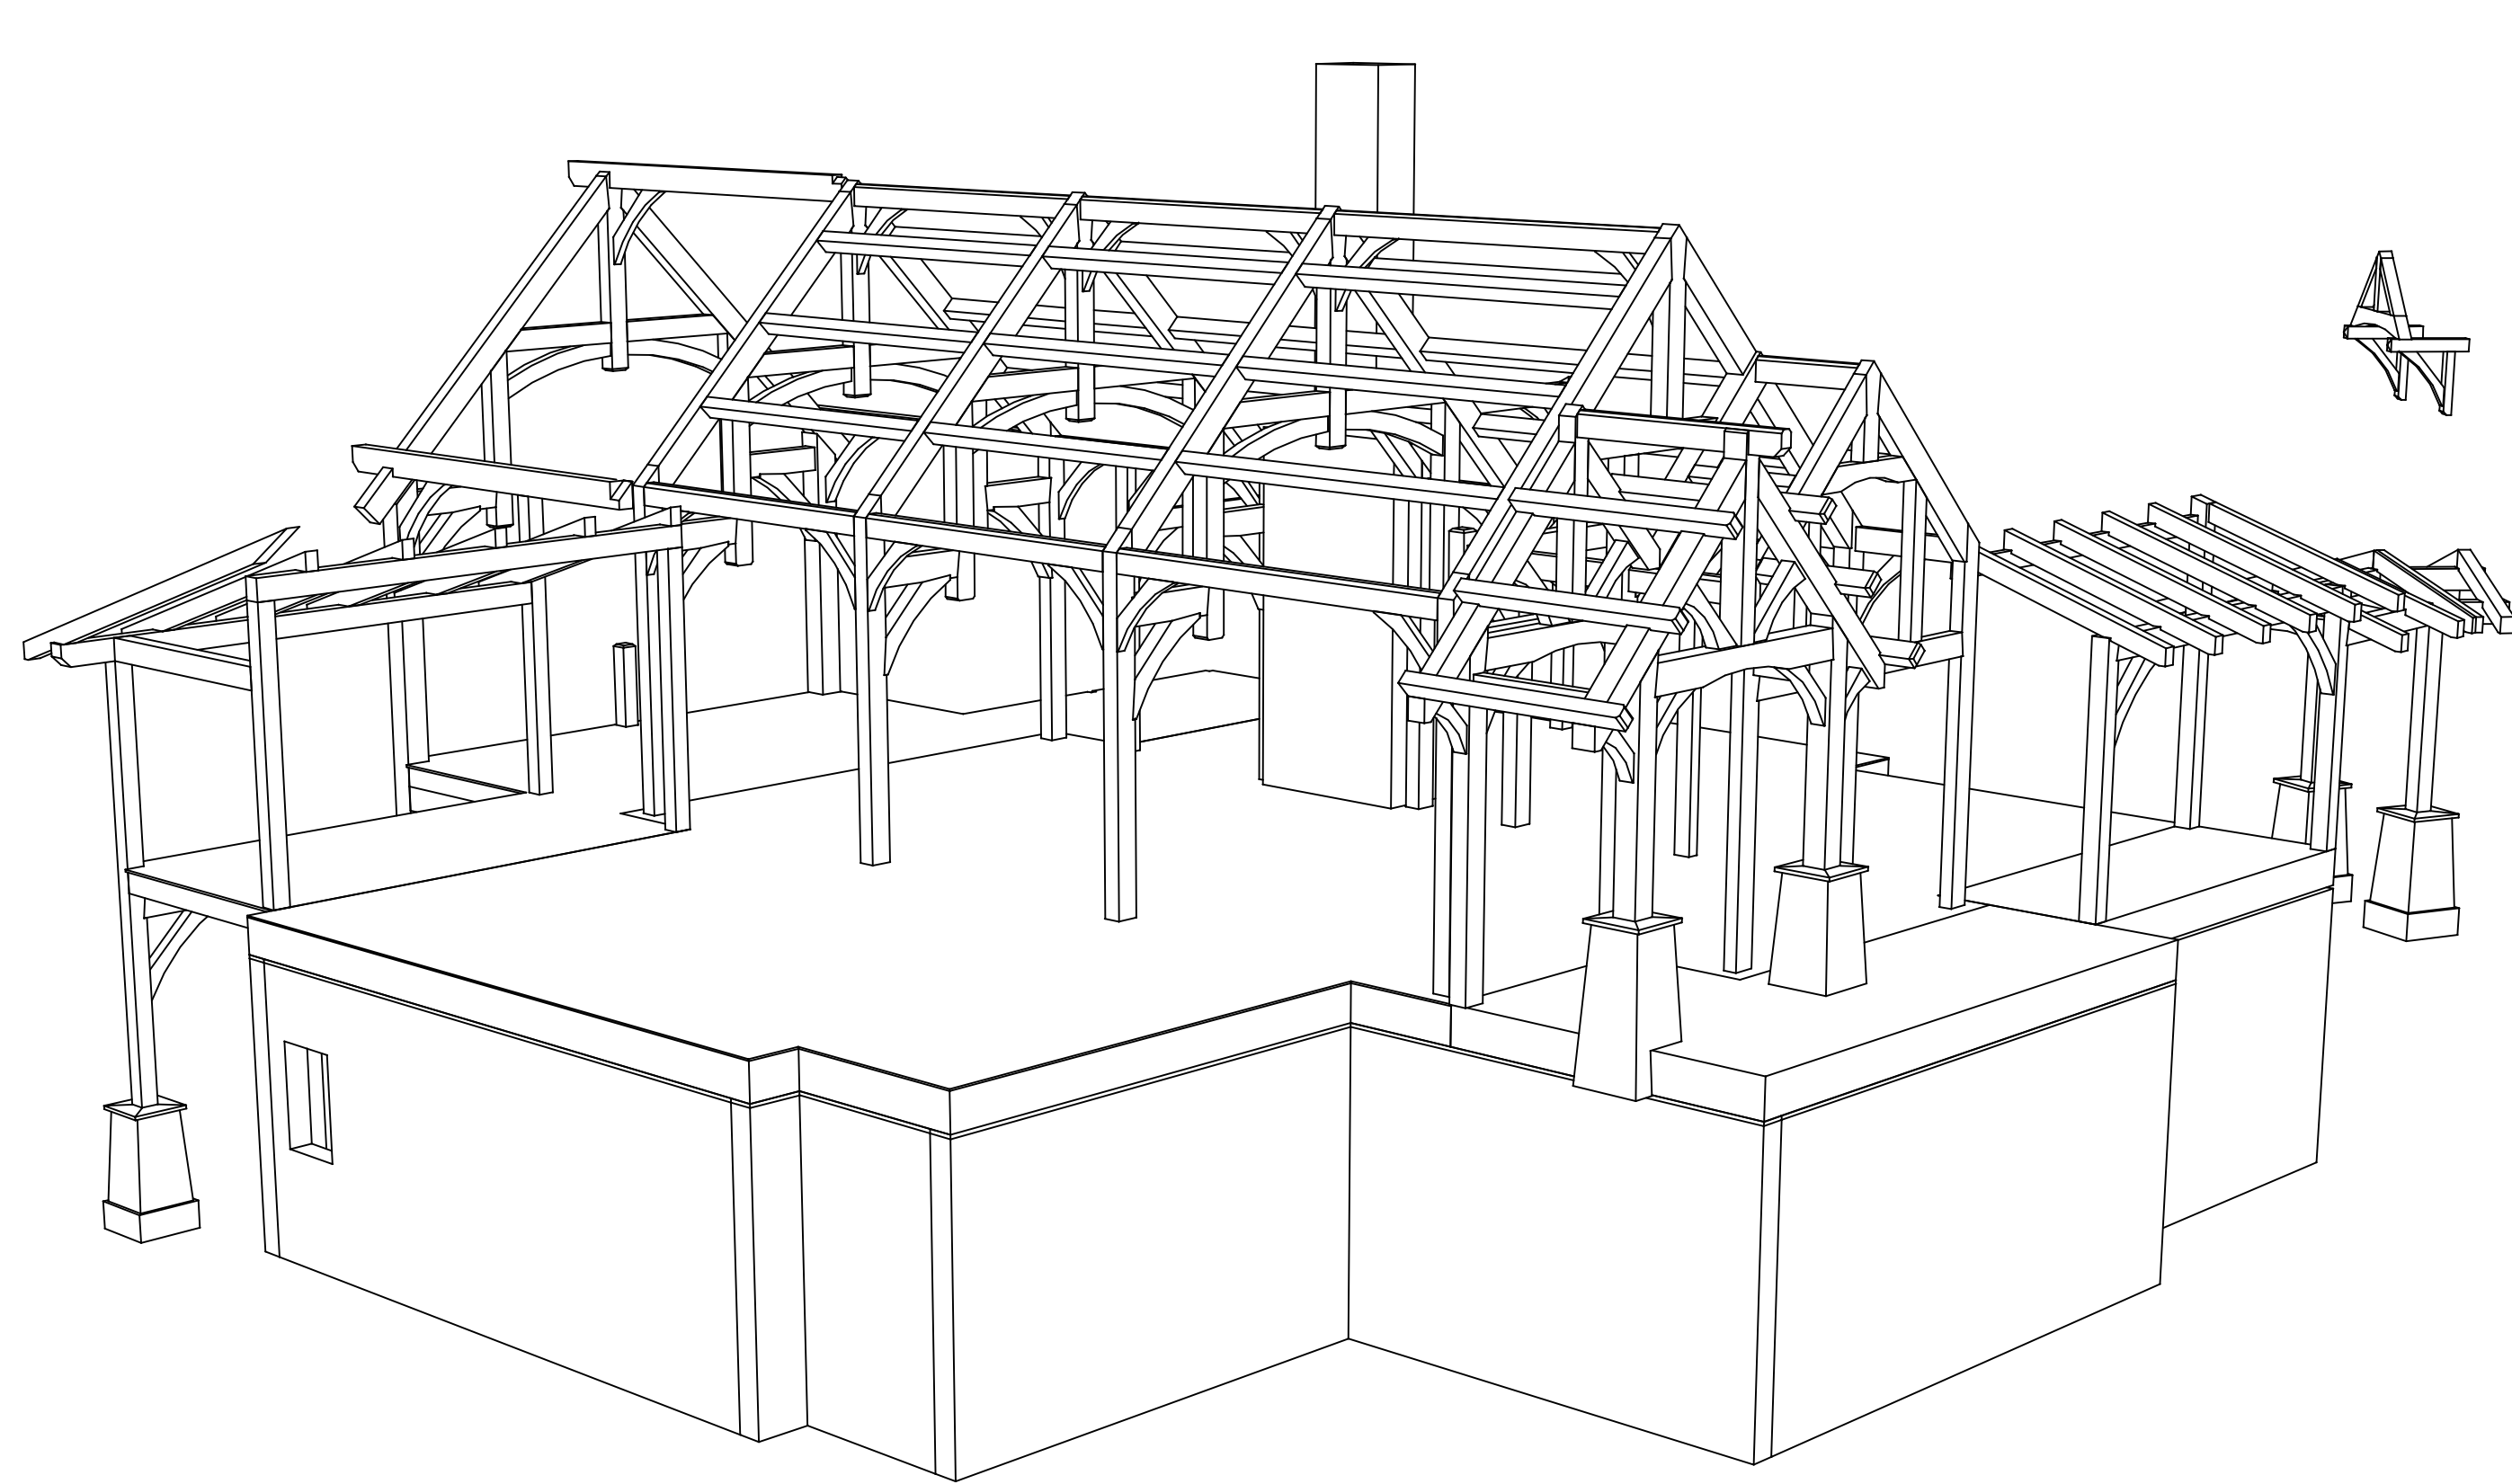


ADDRESS

999 Harvestwood Rd SE
Floyd, VA 24091
phone 540.230.5505
fax 888.674.9151
www.streamlinetimberframe.com

A Timber Frame Home For:
The Quesenberry Family
Carrol County, Virginia

SEAL

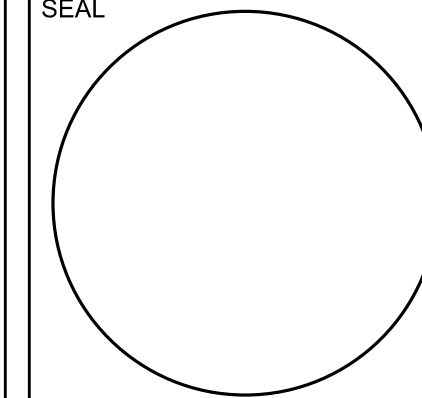

PROJECT INFO

PROJECT NUMBER

DATE

3-18-16

Submission	Date
Budget Pricing	12-4-15
Review	2-19-16
Window Revisions	3-9-16
Permit	3-18-16


SHEET NUMBER

3d-2

© 2016 StreamLine Timberframe

INDEX OF DRAWINGS

CS	Cover Sheet
3d-1	3d Mass Element Views
3d-2	3d Timber Frame Views
A-101	Footing And Foundation Plan
A-201	Main Level Floor Framing Plan
A-202	Timber Frame Post Pocket Plan
A-203	Attic Level Floor Framing Plan
A-204	Porch and Deck Floor Framing Plan
A-205	Roof Framing Plan
A-301	Lower Level Floor Plan
A-302	Main Level Floor Plan
A-303	Roof Plan
A-401	Front and Right Elevations
A-402	Rear and Left Elevations
A-403	Garage Exterior Elevations
A-501	Section A
A-502	Sections B and C
A-503	Section D
A-504	Section E
A-505	Section F
A-506	Section G
A-507	Section H
A-508	Section I
A-601	Window Schedule
A-602	Window Schedule
A-603	Window / Door Schedule
A-604	Door Schedule
A-605	Door Schedule
A-701	Details 1-8
A-702	Details 9-16
A-703	Front Porch And Gable Timber Details

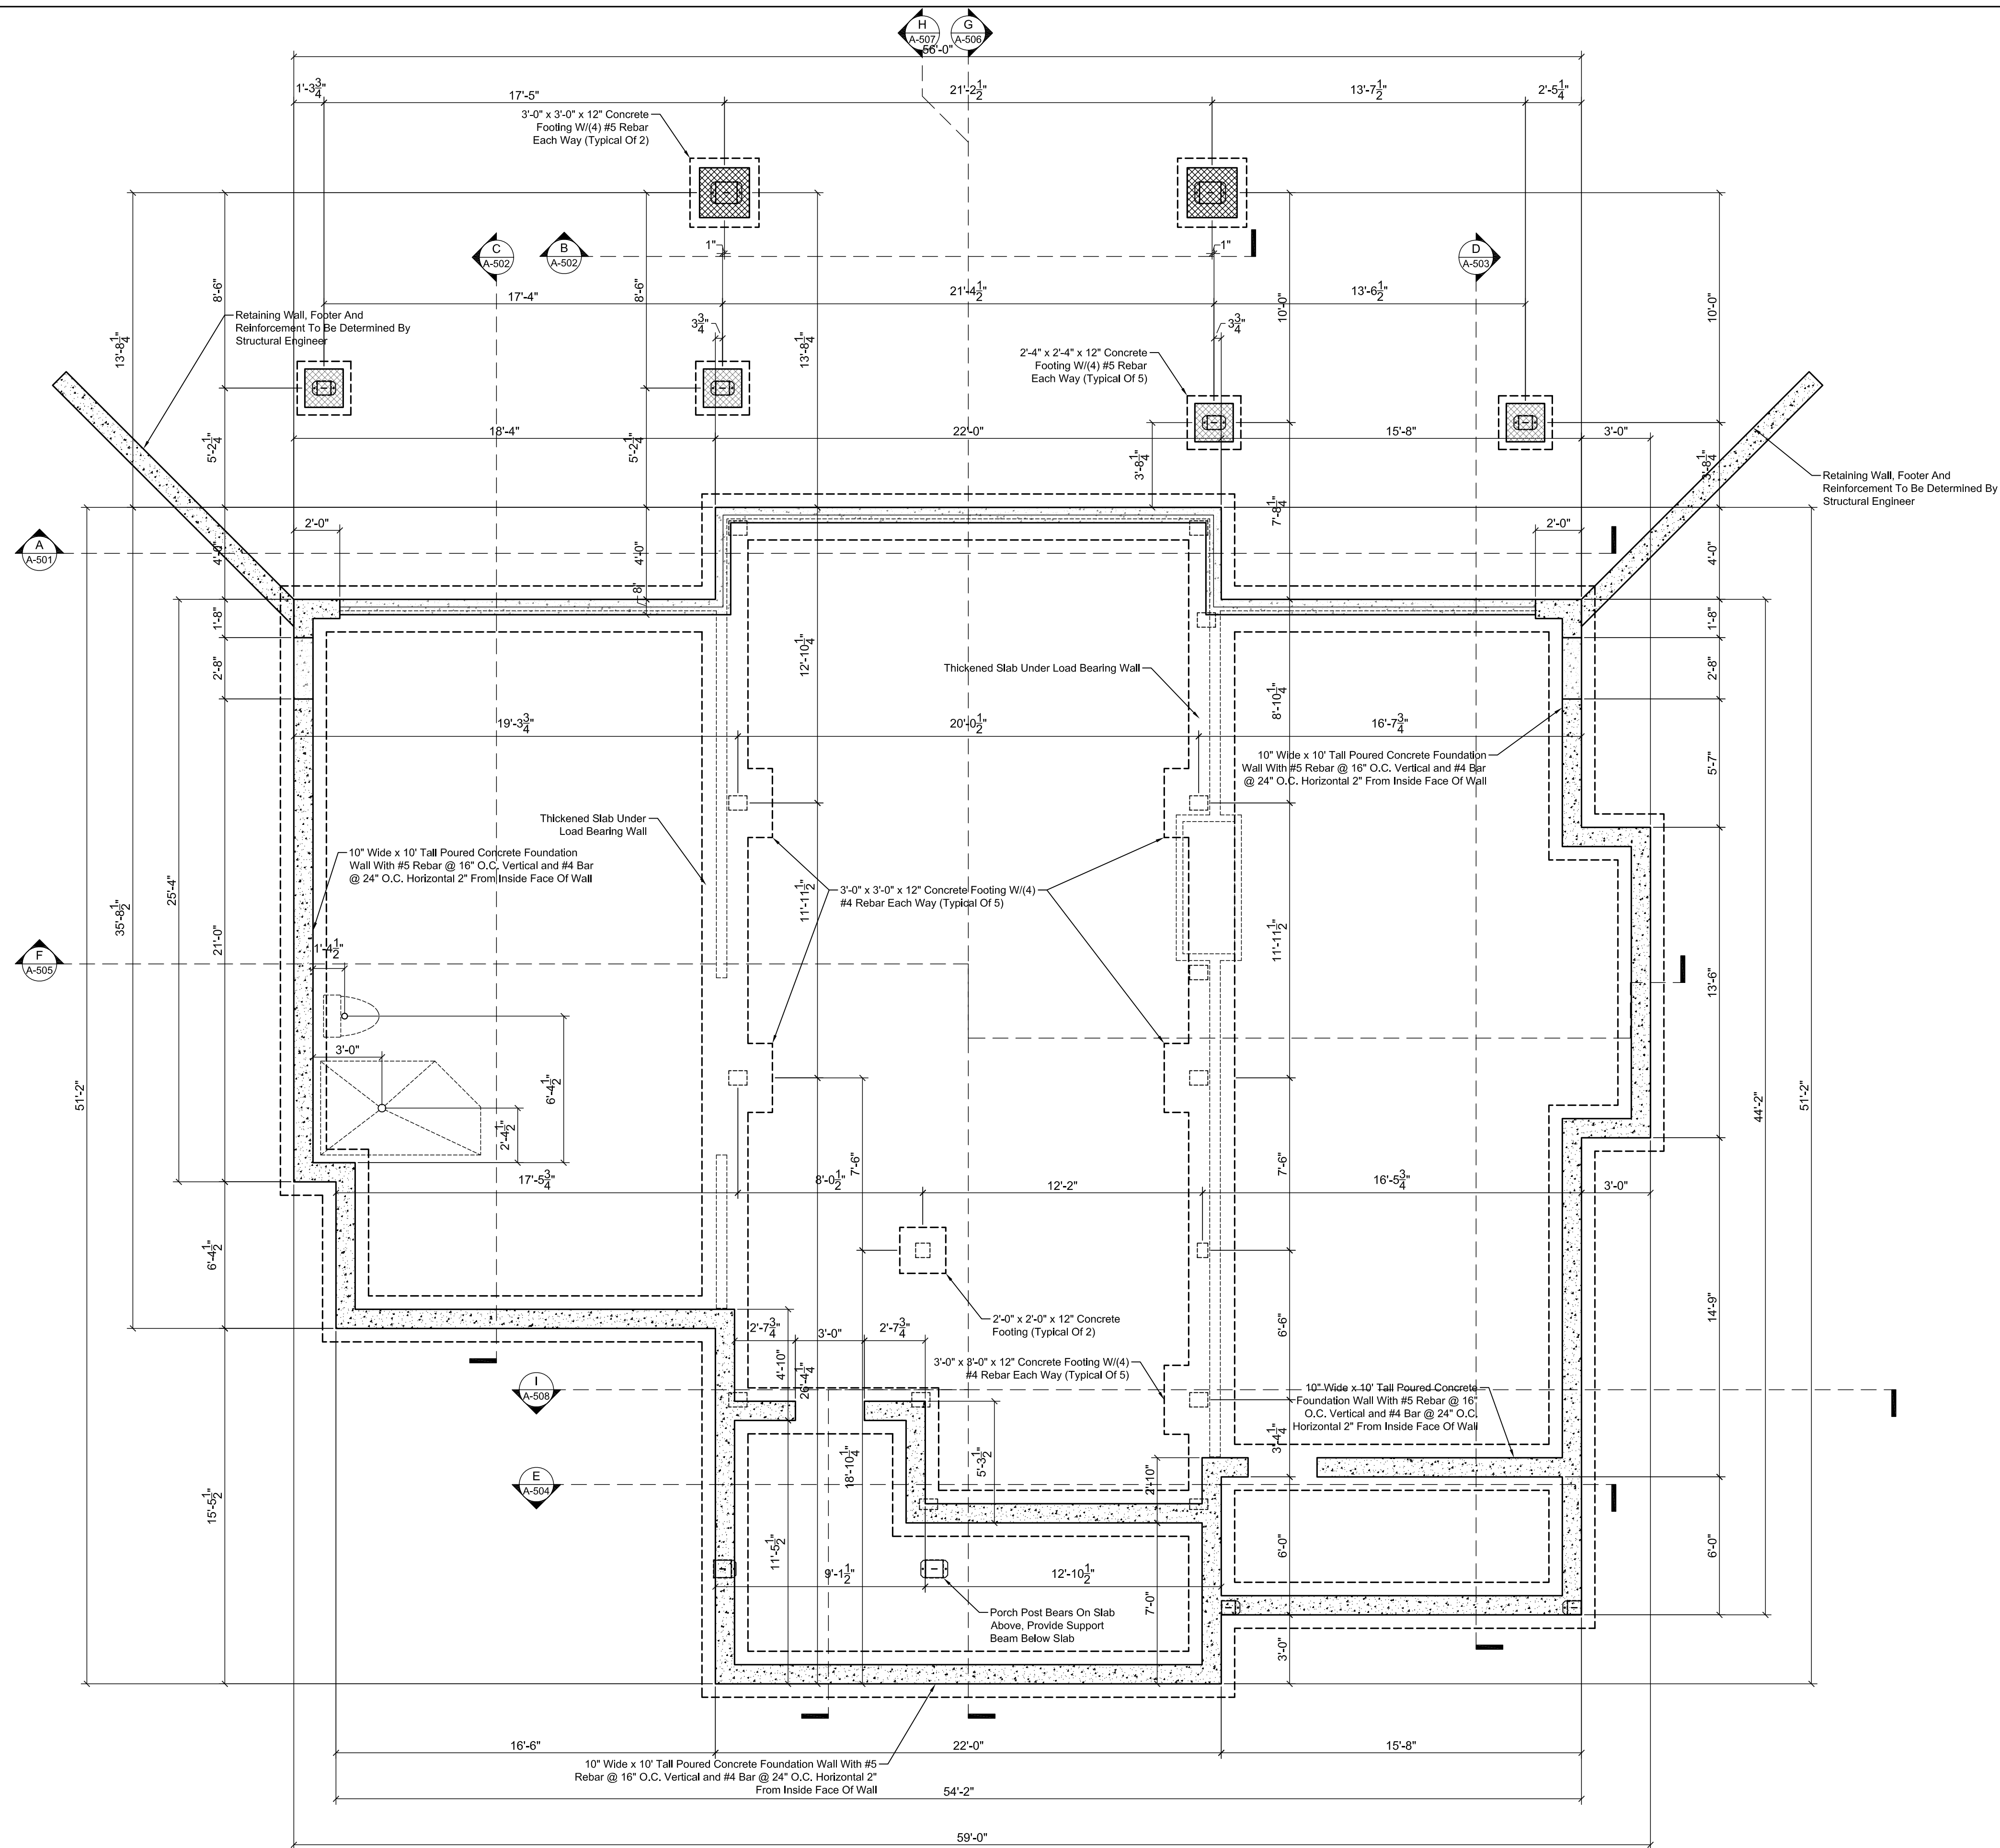

Footing And Foundation Plan

Scale: 1/4" = 1'-0"




ADDRESS

999 Harvestwood Rd SE
Floyd, VA 24091
phone 540.230.5505
fax 888.674.9151
www.streamlinetimberframe.com

A Timber Frame Home For:
The Quesenberry Family
Carrol County, Virginia

SEAL

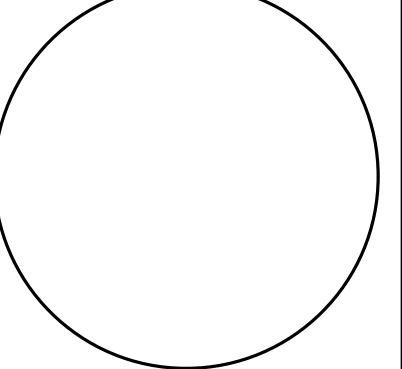

PROJECT INFO

PROJECT NUMBER

DATE
3-18-16

Submission	Date
Budget Pricing	12-4-15
Review	2-19-16
Window Revisions	3-9-16
Permit	3-18-16


SHEET NUMBER

A-101



ADDRESS
999 Harvestwood Rd SE
Floyd, VA 24091
phone 540.230.5505
fax 888.674.9151
www.streamlinetimberframe.com

A Timber Frame Home For:
The Quesenberry Family
Carroll County, Virginia

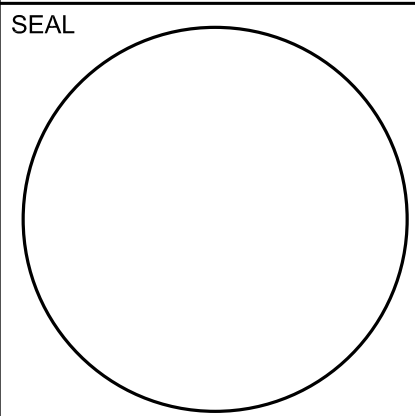

PROJECT INFO
PROJECT NUMBER

DATE
3-18-16

Submission	Date
Budget Pricing	12-4-15
Review	2-19-16
Window Revisions	3-9-16
Permit	3-18-16

SHEET NUMBER
A-201


© 2016 StreamLine Timberframe

Floor Framing Plan Wall Key:

- Off Center Floor Joist
- Load Bearing 2 x 4 or 2 x 6 Wall Below
- Foundation Wall Below
- Timber Beam Below
- Load Bearing Wall Above


Note:

- Draft Stops Shall Be Installed So That The Area Of The Concealed Space Does Not Exceed 1,000 Square Feet. Draft Stopping Shall Divide The Concealed Space Into Approximately Equal Areas.
- Off Center Trusses To Avoid Interference With Timber Frame Posts Shown In Red.

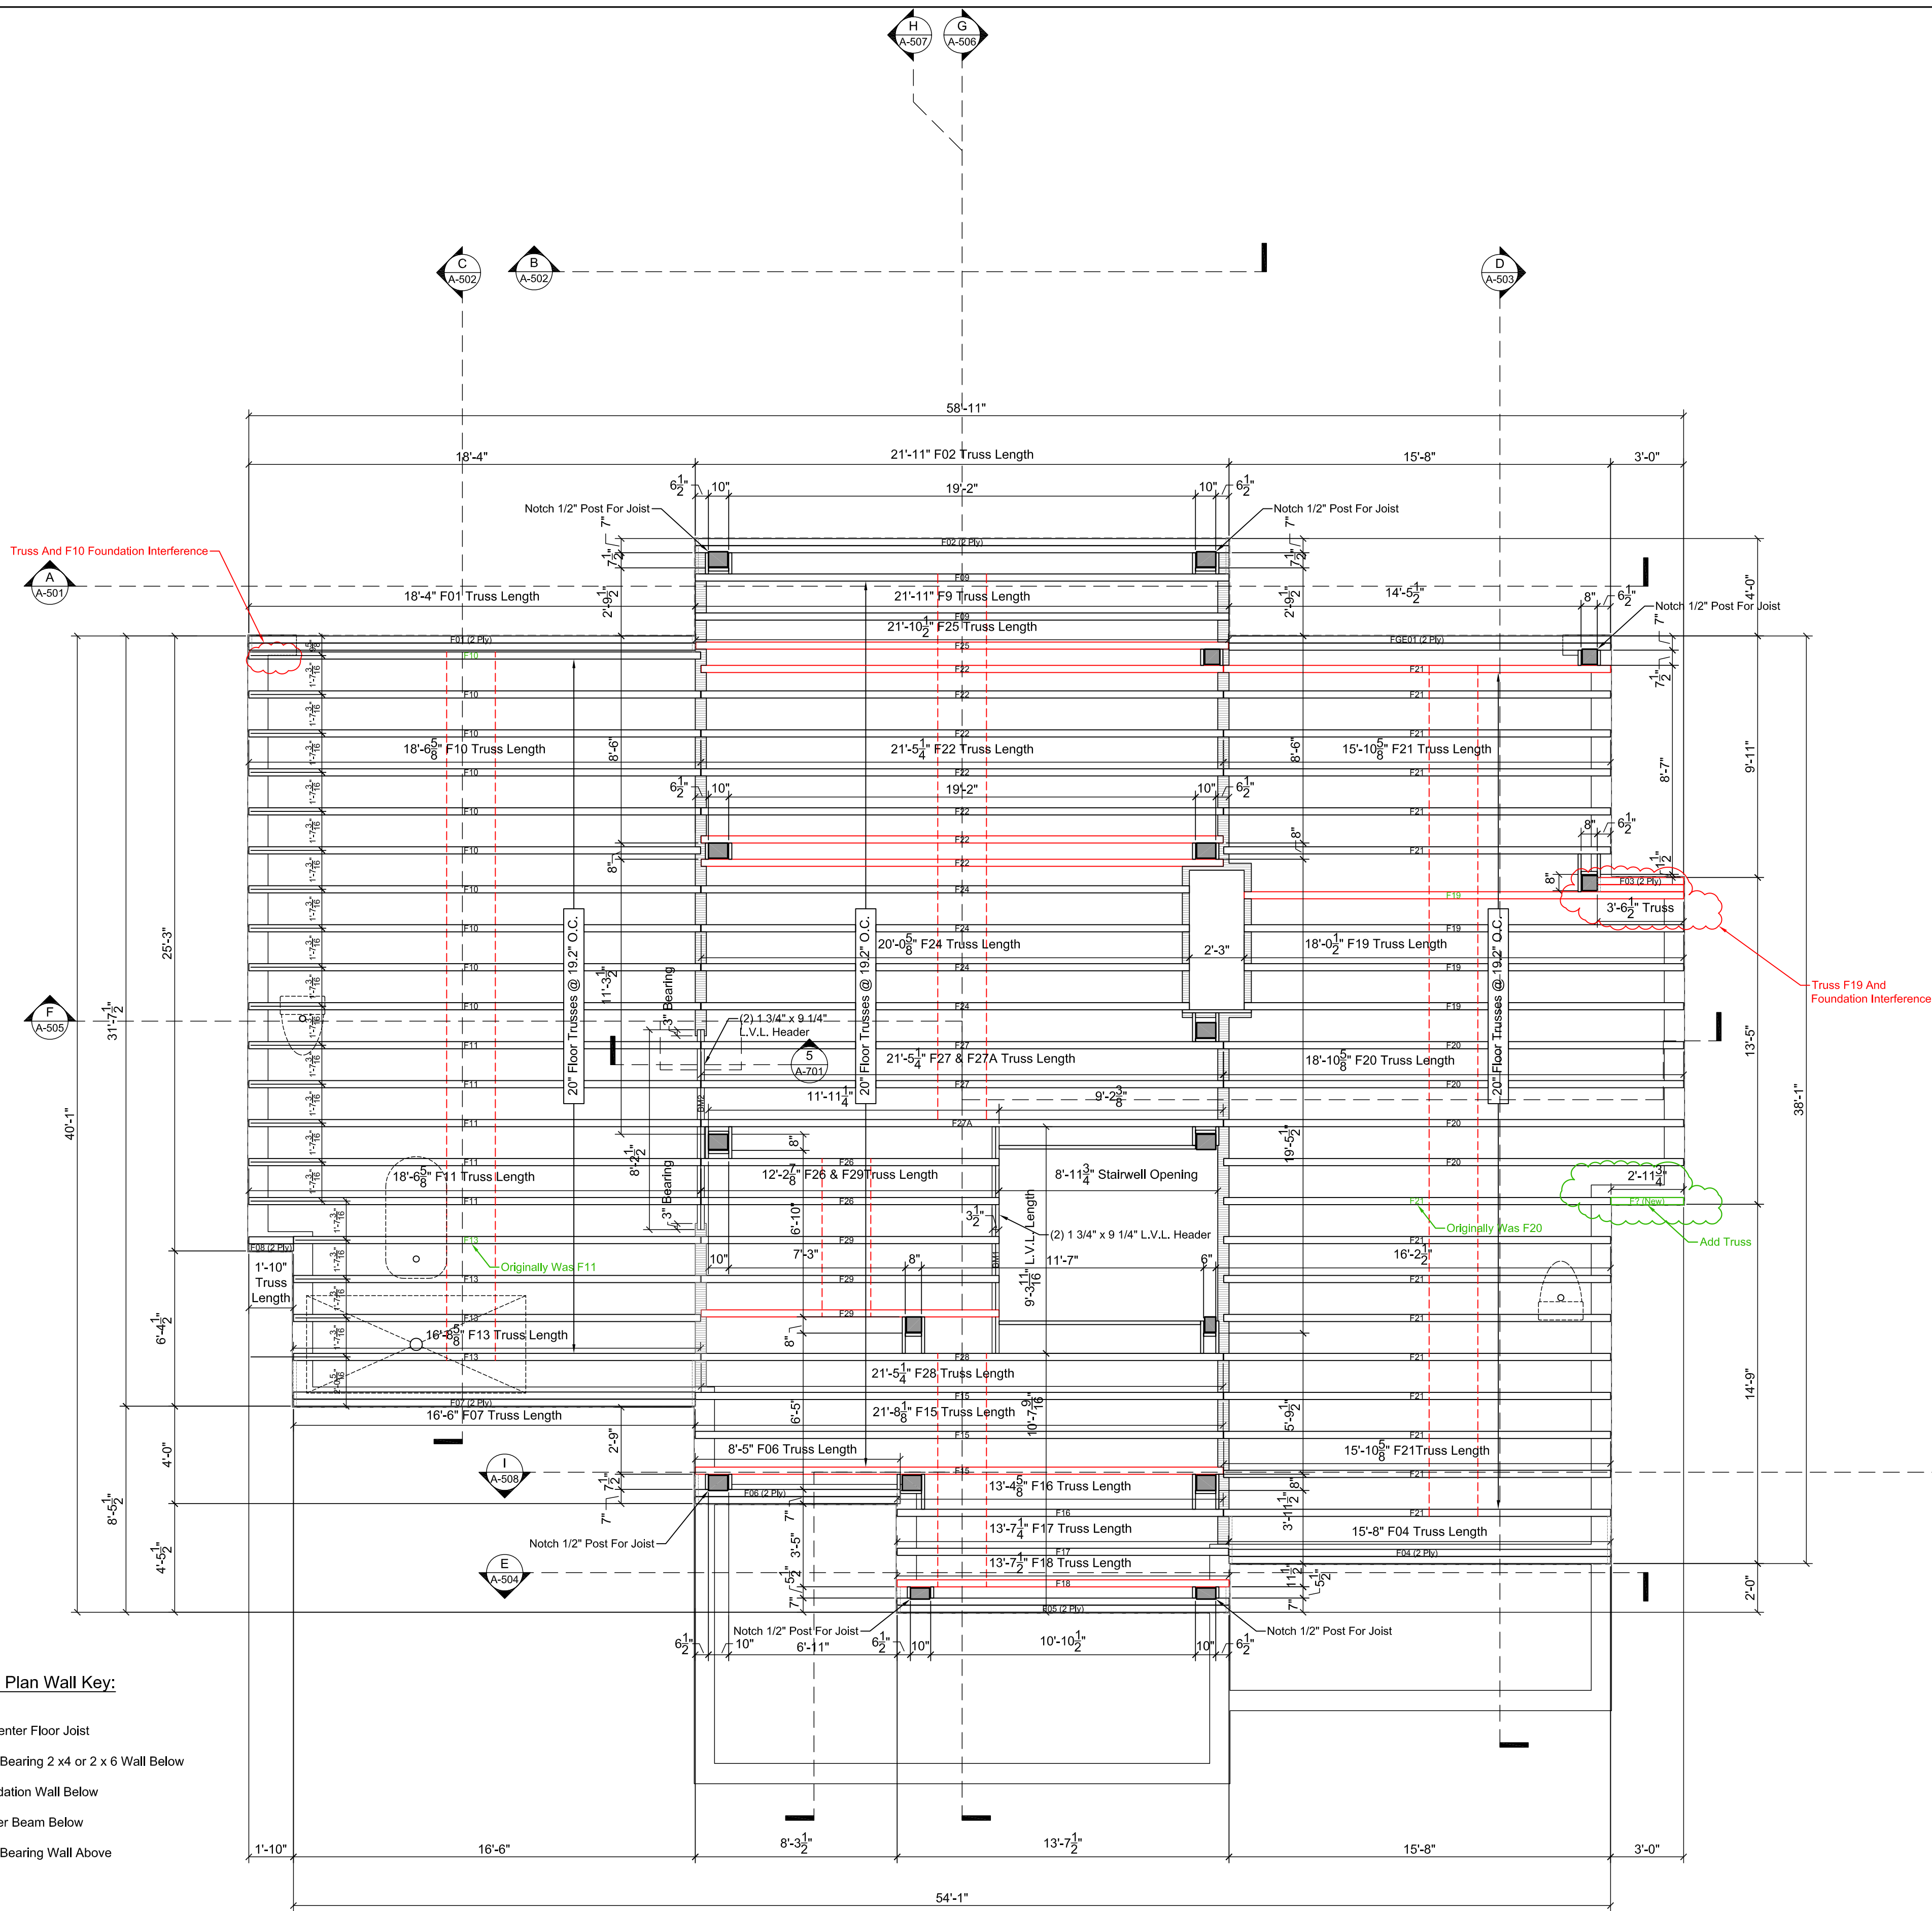

Main Level Floor Framing

Scale: 1/4" = 1'-0"

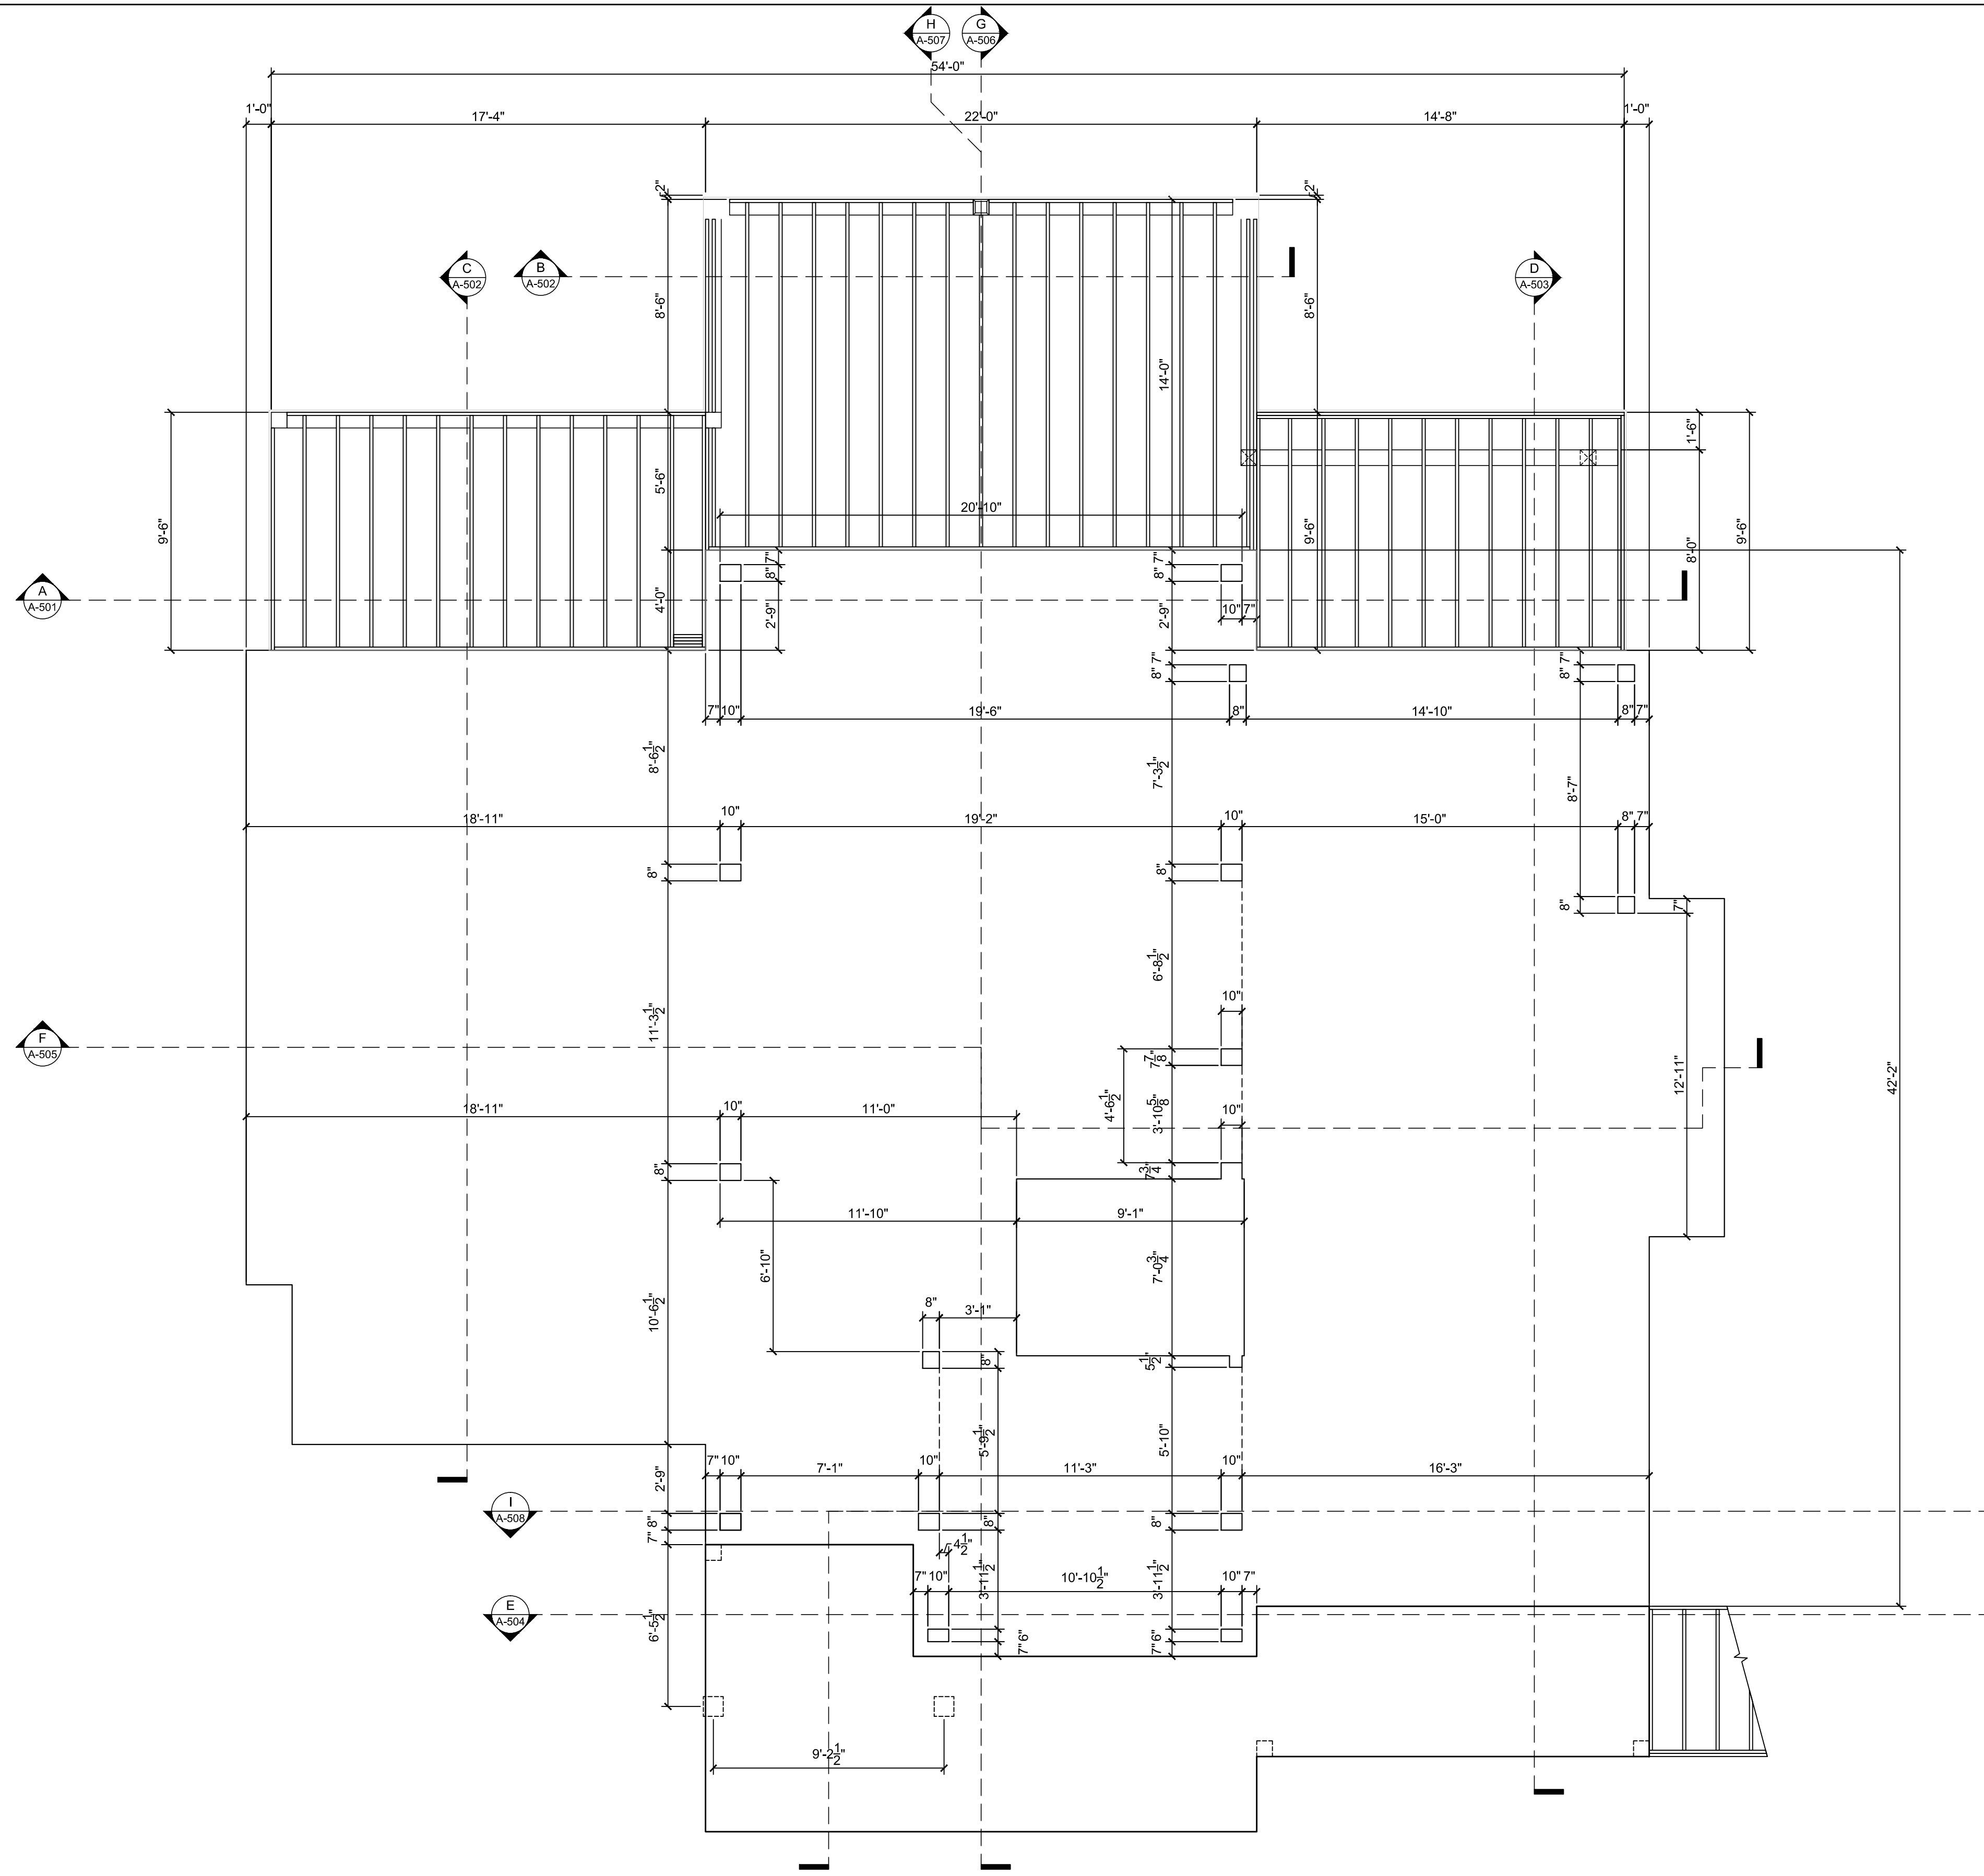

Timber Frame Post Pocket Plan
Scale: 1/4" = 1'-0"




ADDRESS
999 Harvestwood Rd SE
Floyd, VA 24091
phone 540.230.5505
fax 888.674.9151
www.streamlinetimberframe.com

A Timber Frame Home For:

The Quesenberry Family

Carrol County, Virginia

SEAL

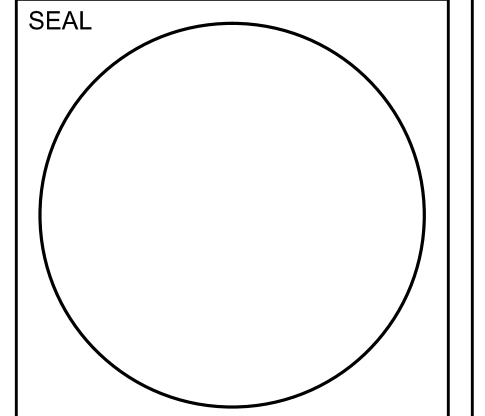


PROJECT INFO	
PROJECT NUMBER	
DATE	
3-18-16	
Submission	Date
Budget Pricing	12-4-15
Review	2-19-16
Window Revisions	3-9-16
Permit	3-18-16

SHEET NUMBER

A-202

© 2016 StreamLine Timberframe

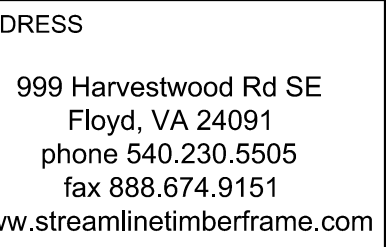


PROJECT NUMBER

Commission	Date
Budget Pricing	12-4-15
Review	2-19-16
Window Revisions	3-9-16
Permit	3-18-16

A-203

016 StreamLine Timberframe



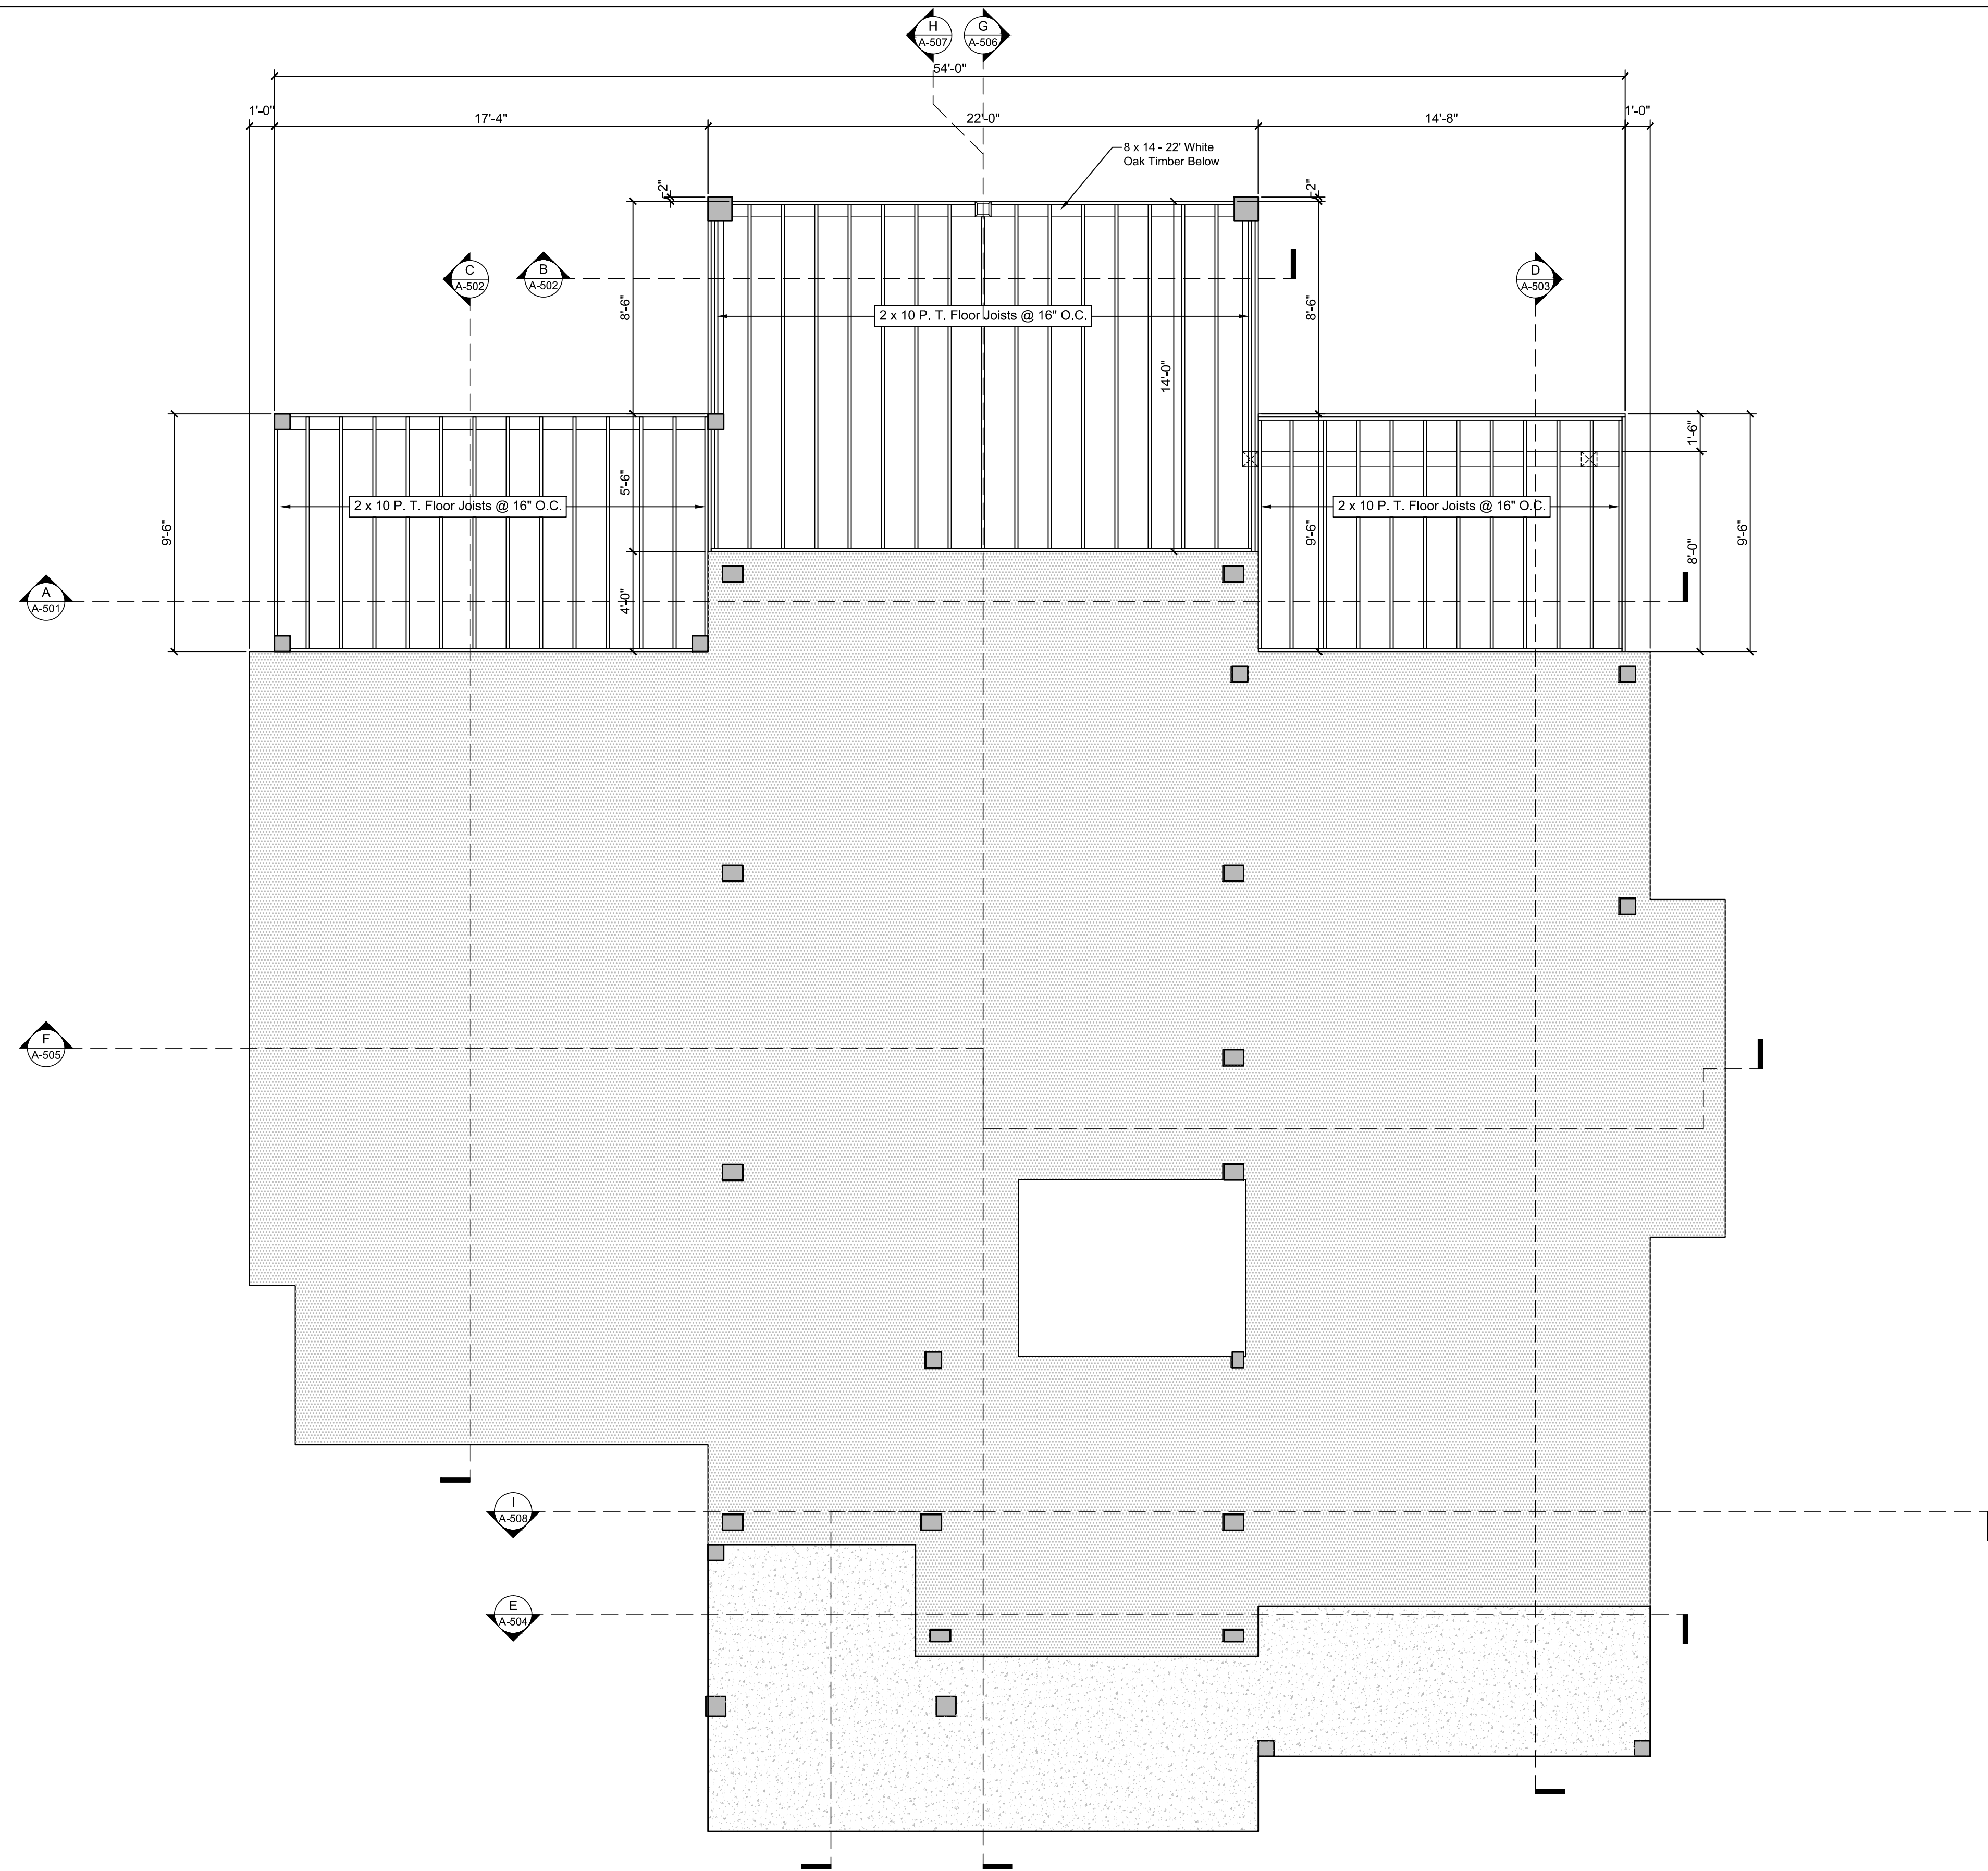


Exterior Deck Floor Framing
Scale: 1/4" = 1'-0"



ADDRESS
999 Harvestwood Rd SE
Floyd, VA 24091
phone 540.230.5505
fax 888.674.9151
www.streamlinetimberframe.com

A Timber Frame Home For:
The Quesenberry Family
Carrol County, Virginia

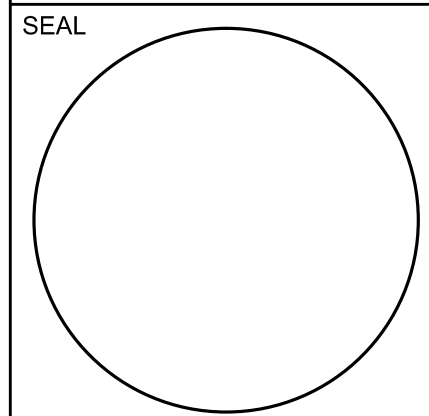

PROJECT INFO	
PROJECT NUMBER	
DATE	
3-18-16	
Submission	Date
Budget Pricing	12-4-15
Review	2-19-16
Window Revisions	3-9-16
Permit	3-18-16

SHEET NUMBER
A-204




ADDRESS

999 Harvestwood Rd SE
Floyd, VA 24091
phone 540.230.5505
fax 888.674.9151
www.streamlinetimberframe.com

A Timber Frame Home For:
The Quesenberry Family
Carrol County, Virginia

SEAL

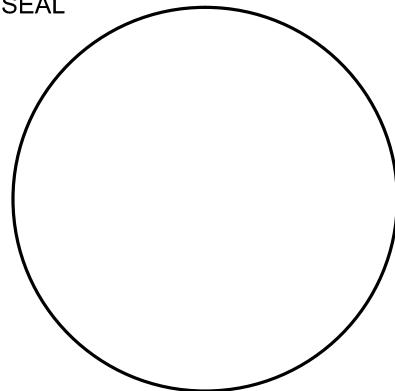

PROJECT INFO

PROJECT NUMBER

DATE _____

3-18-16

Submission

Date _____

Budget Pricing

12-4-15

Window Revisions

3-9-16

Deposit

2 19 16

SHEET NUMBER

A-205

© 2016 StreamLine Timberframe


Roof Framing Plan

Scale: 1/4" = 1'-0"




ADDRESS
999 Harvestwood Rd SE
Floyd, VA 24091
phone 540.230.5505
fax 888.674.9151
www.streamlinetimberframe.com

A Timber Frame Home For:
The Quesenberry Family
Carrol County, Virginia

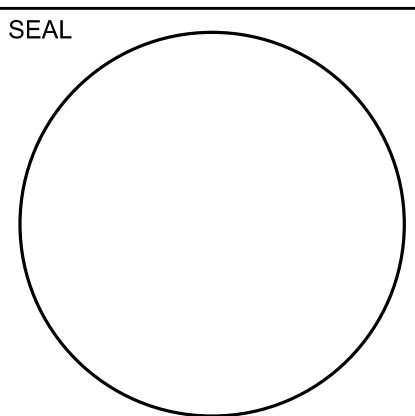

PROJECT INFO	
PROJECT NUMBER	
DATE	
3-18-16	
Submission	Date
Budget Pricing	12-4-15
Review	2-19-16
Window Revisions	3-9-16
Permit	3-18-16

SHEET NUMBER
A-301

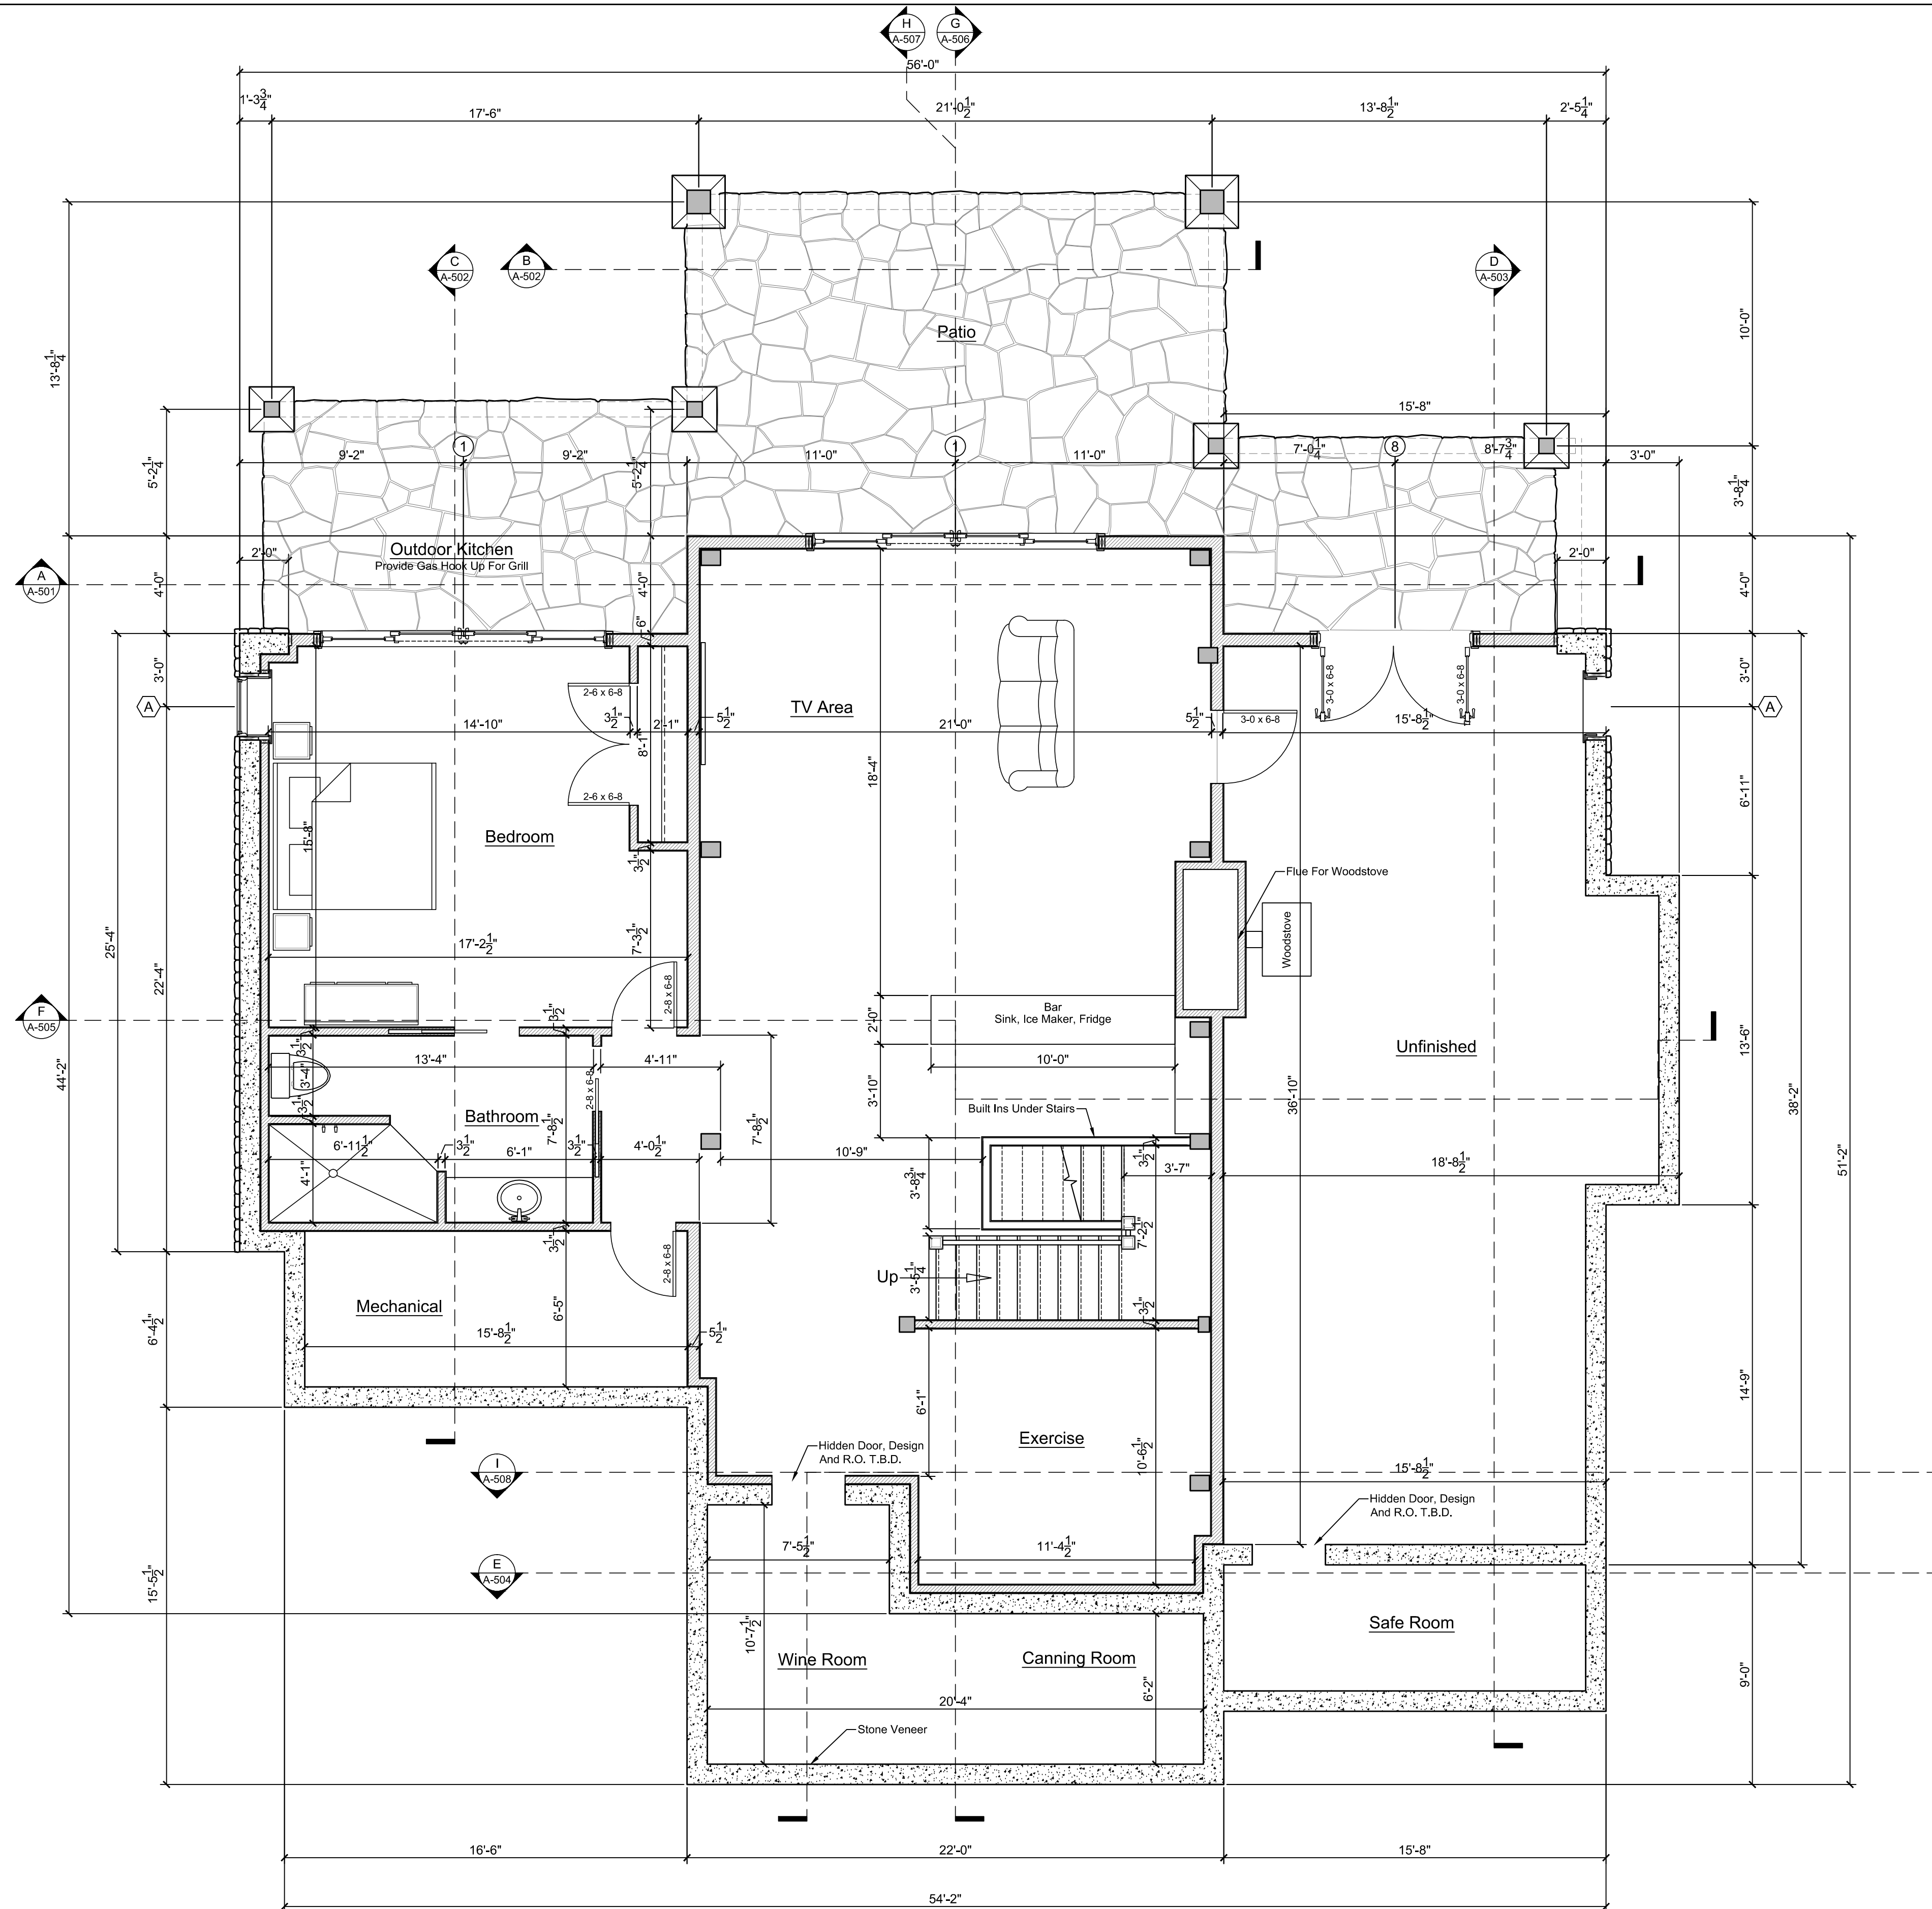


Terrace Level Floor Plan
Scale: 1/4" = 1'-0"

Square Footages:

Heated:

Main Level	2,142 Square Feet
Basement	1,263 Square Feet
Total Heated	3,405 Square Feet

Unfinished Basement	577 Square Feet
Screen Porch	165 Square Feet
Outdoor Living	308 Square Feet
Front Porch	191 Square Feet
Open Deck	139 Square Feet
Lower Stone Patio	581 Square Feet

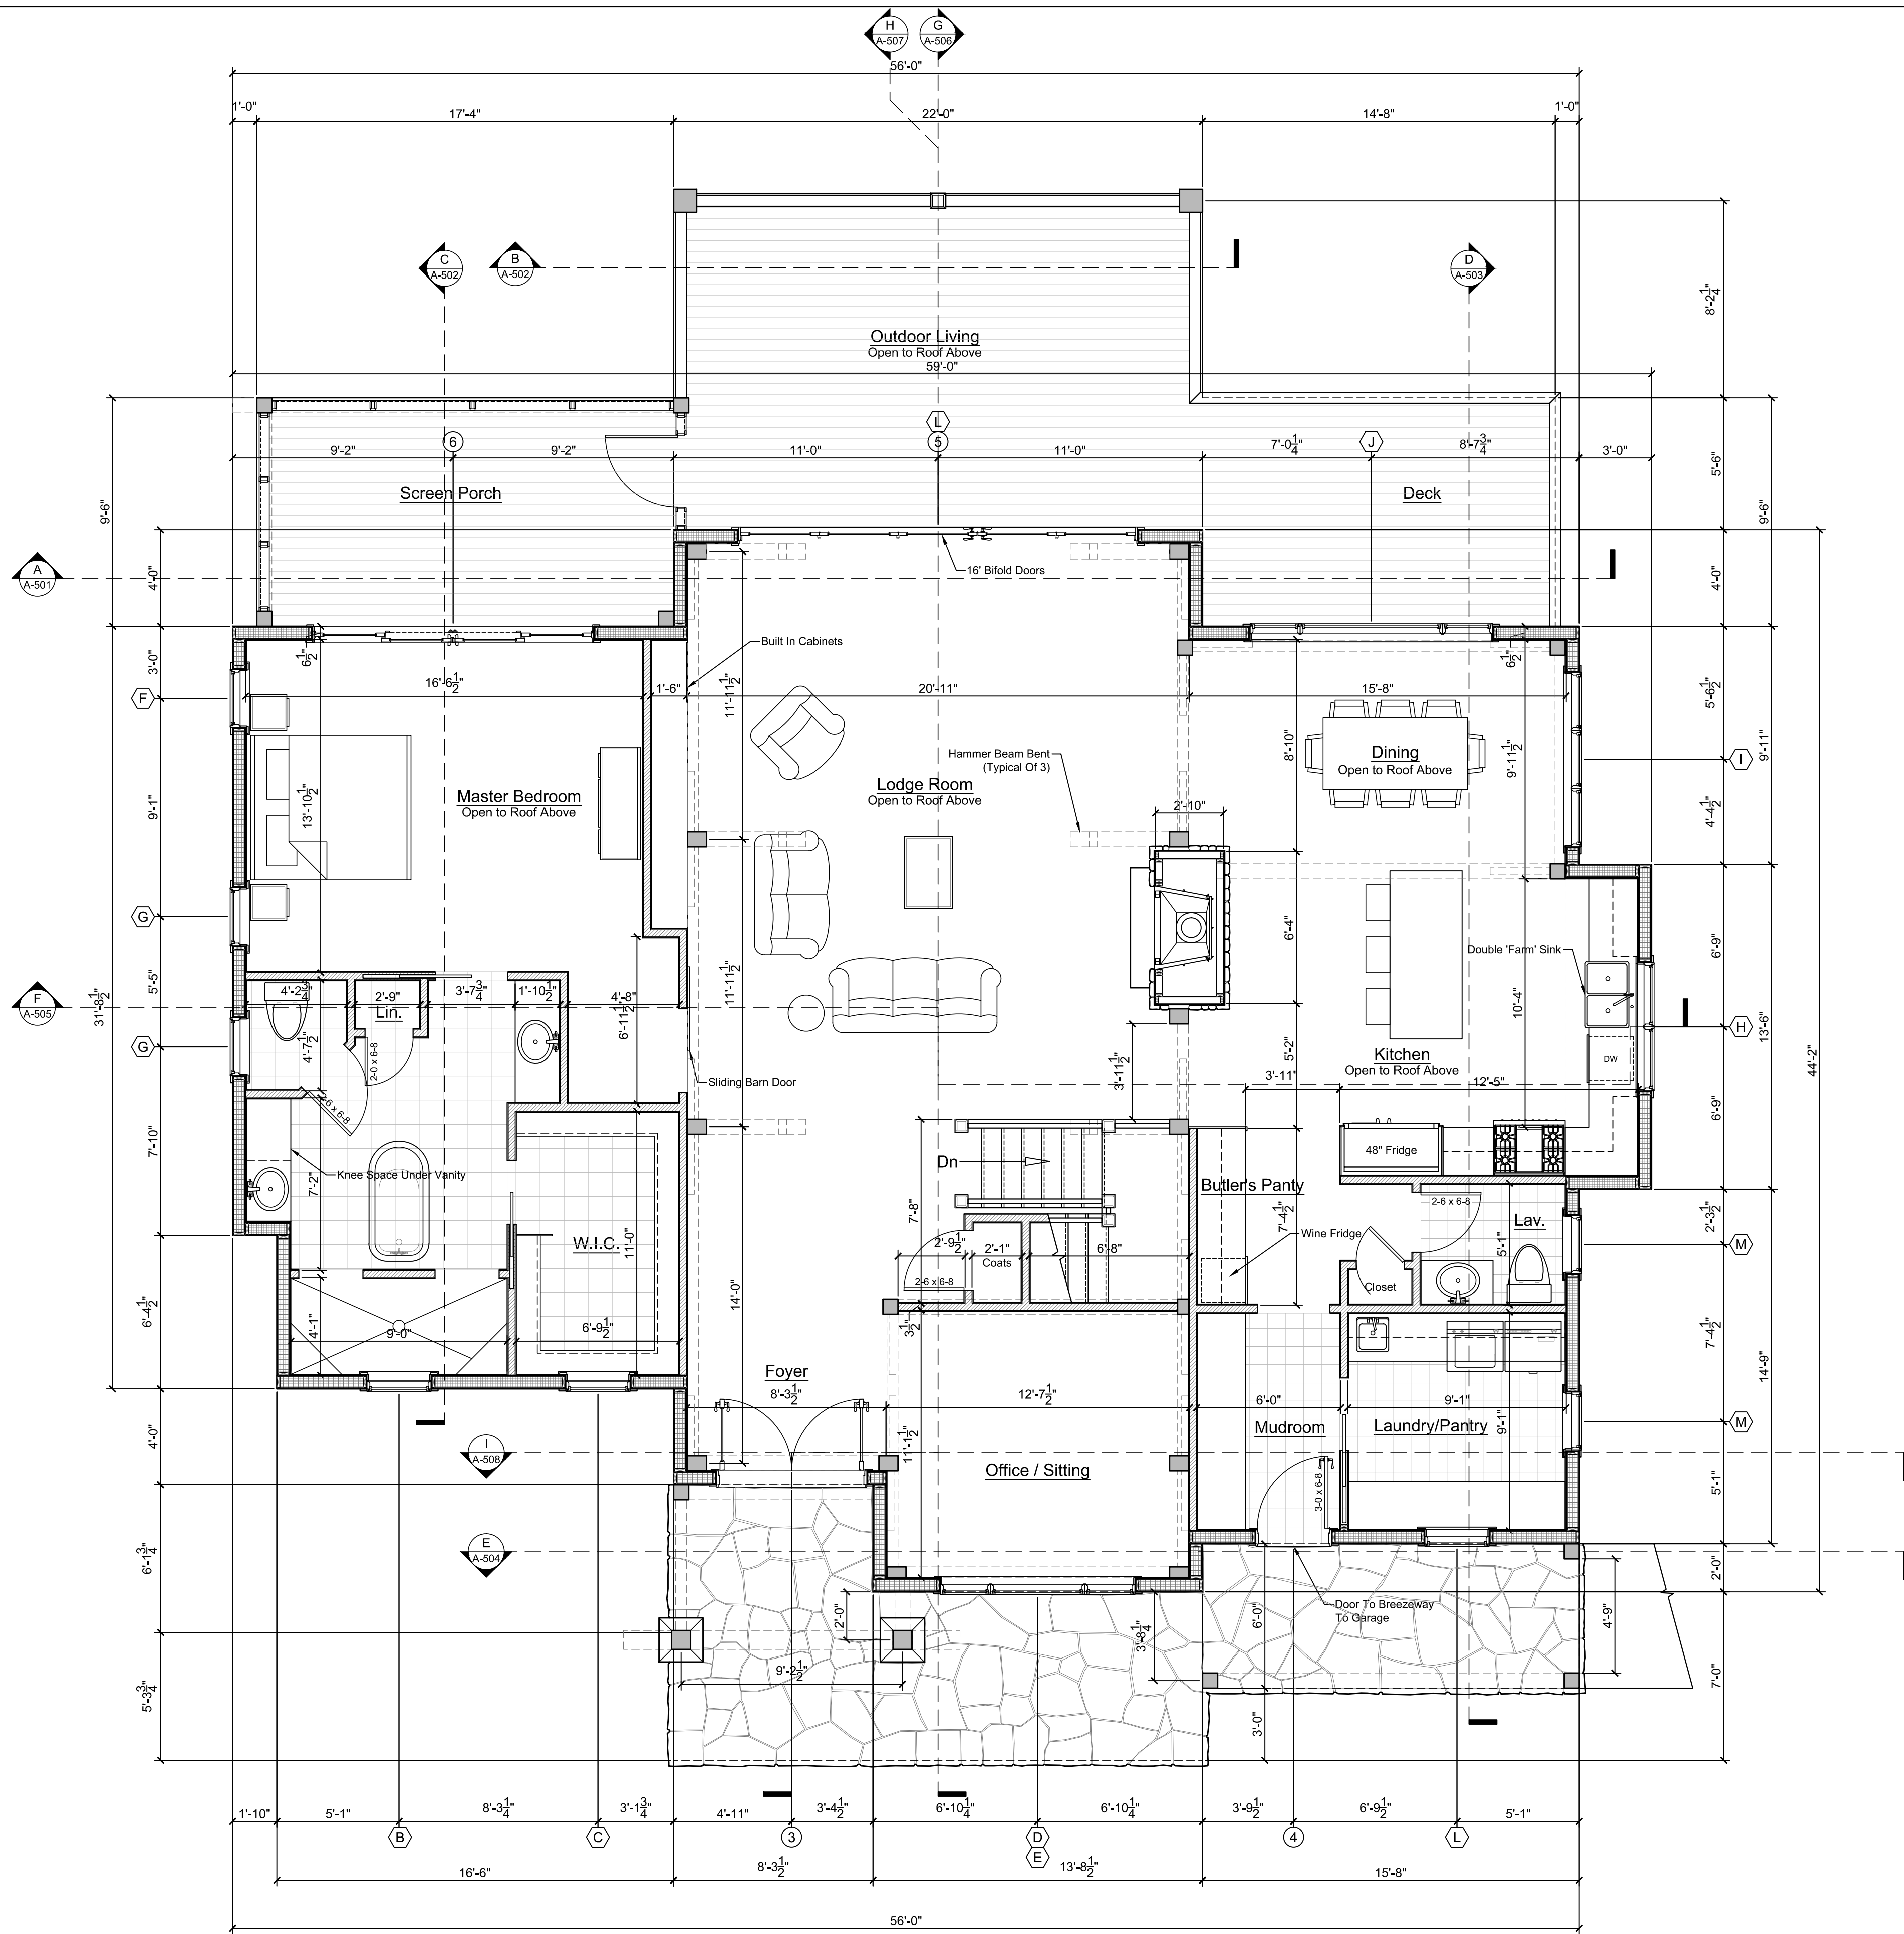


Main Level Floor Plan
Scale: 1/4" = 1'-0"




ADDRESS
999 Harvestwood Rd SE
Floyd, VA 24091
phone 540.230.5505
fax 888.674.9151
www.streamlinetimberframe.com

A Timber Frame Home For:
The Quesenberry Family
Carrol County, Virginia

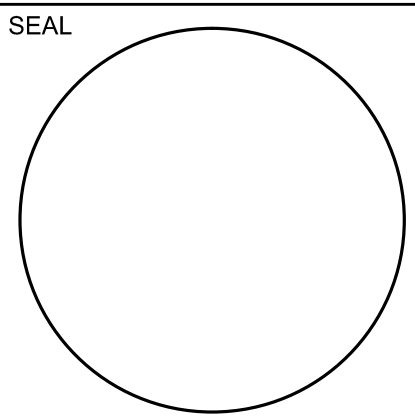

PROJECT INFO	
PROJECT NUMBER	
DATE	
3-18-16	
Submission	Date
Budget Pricing	12-4-15
Review	2-19-16
Window Revisions	3-9-16
Permit	3-18-16

SHEET NUMBER
A-302

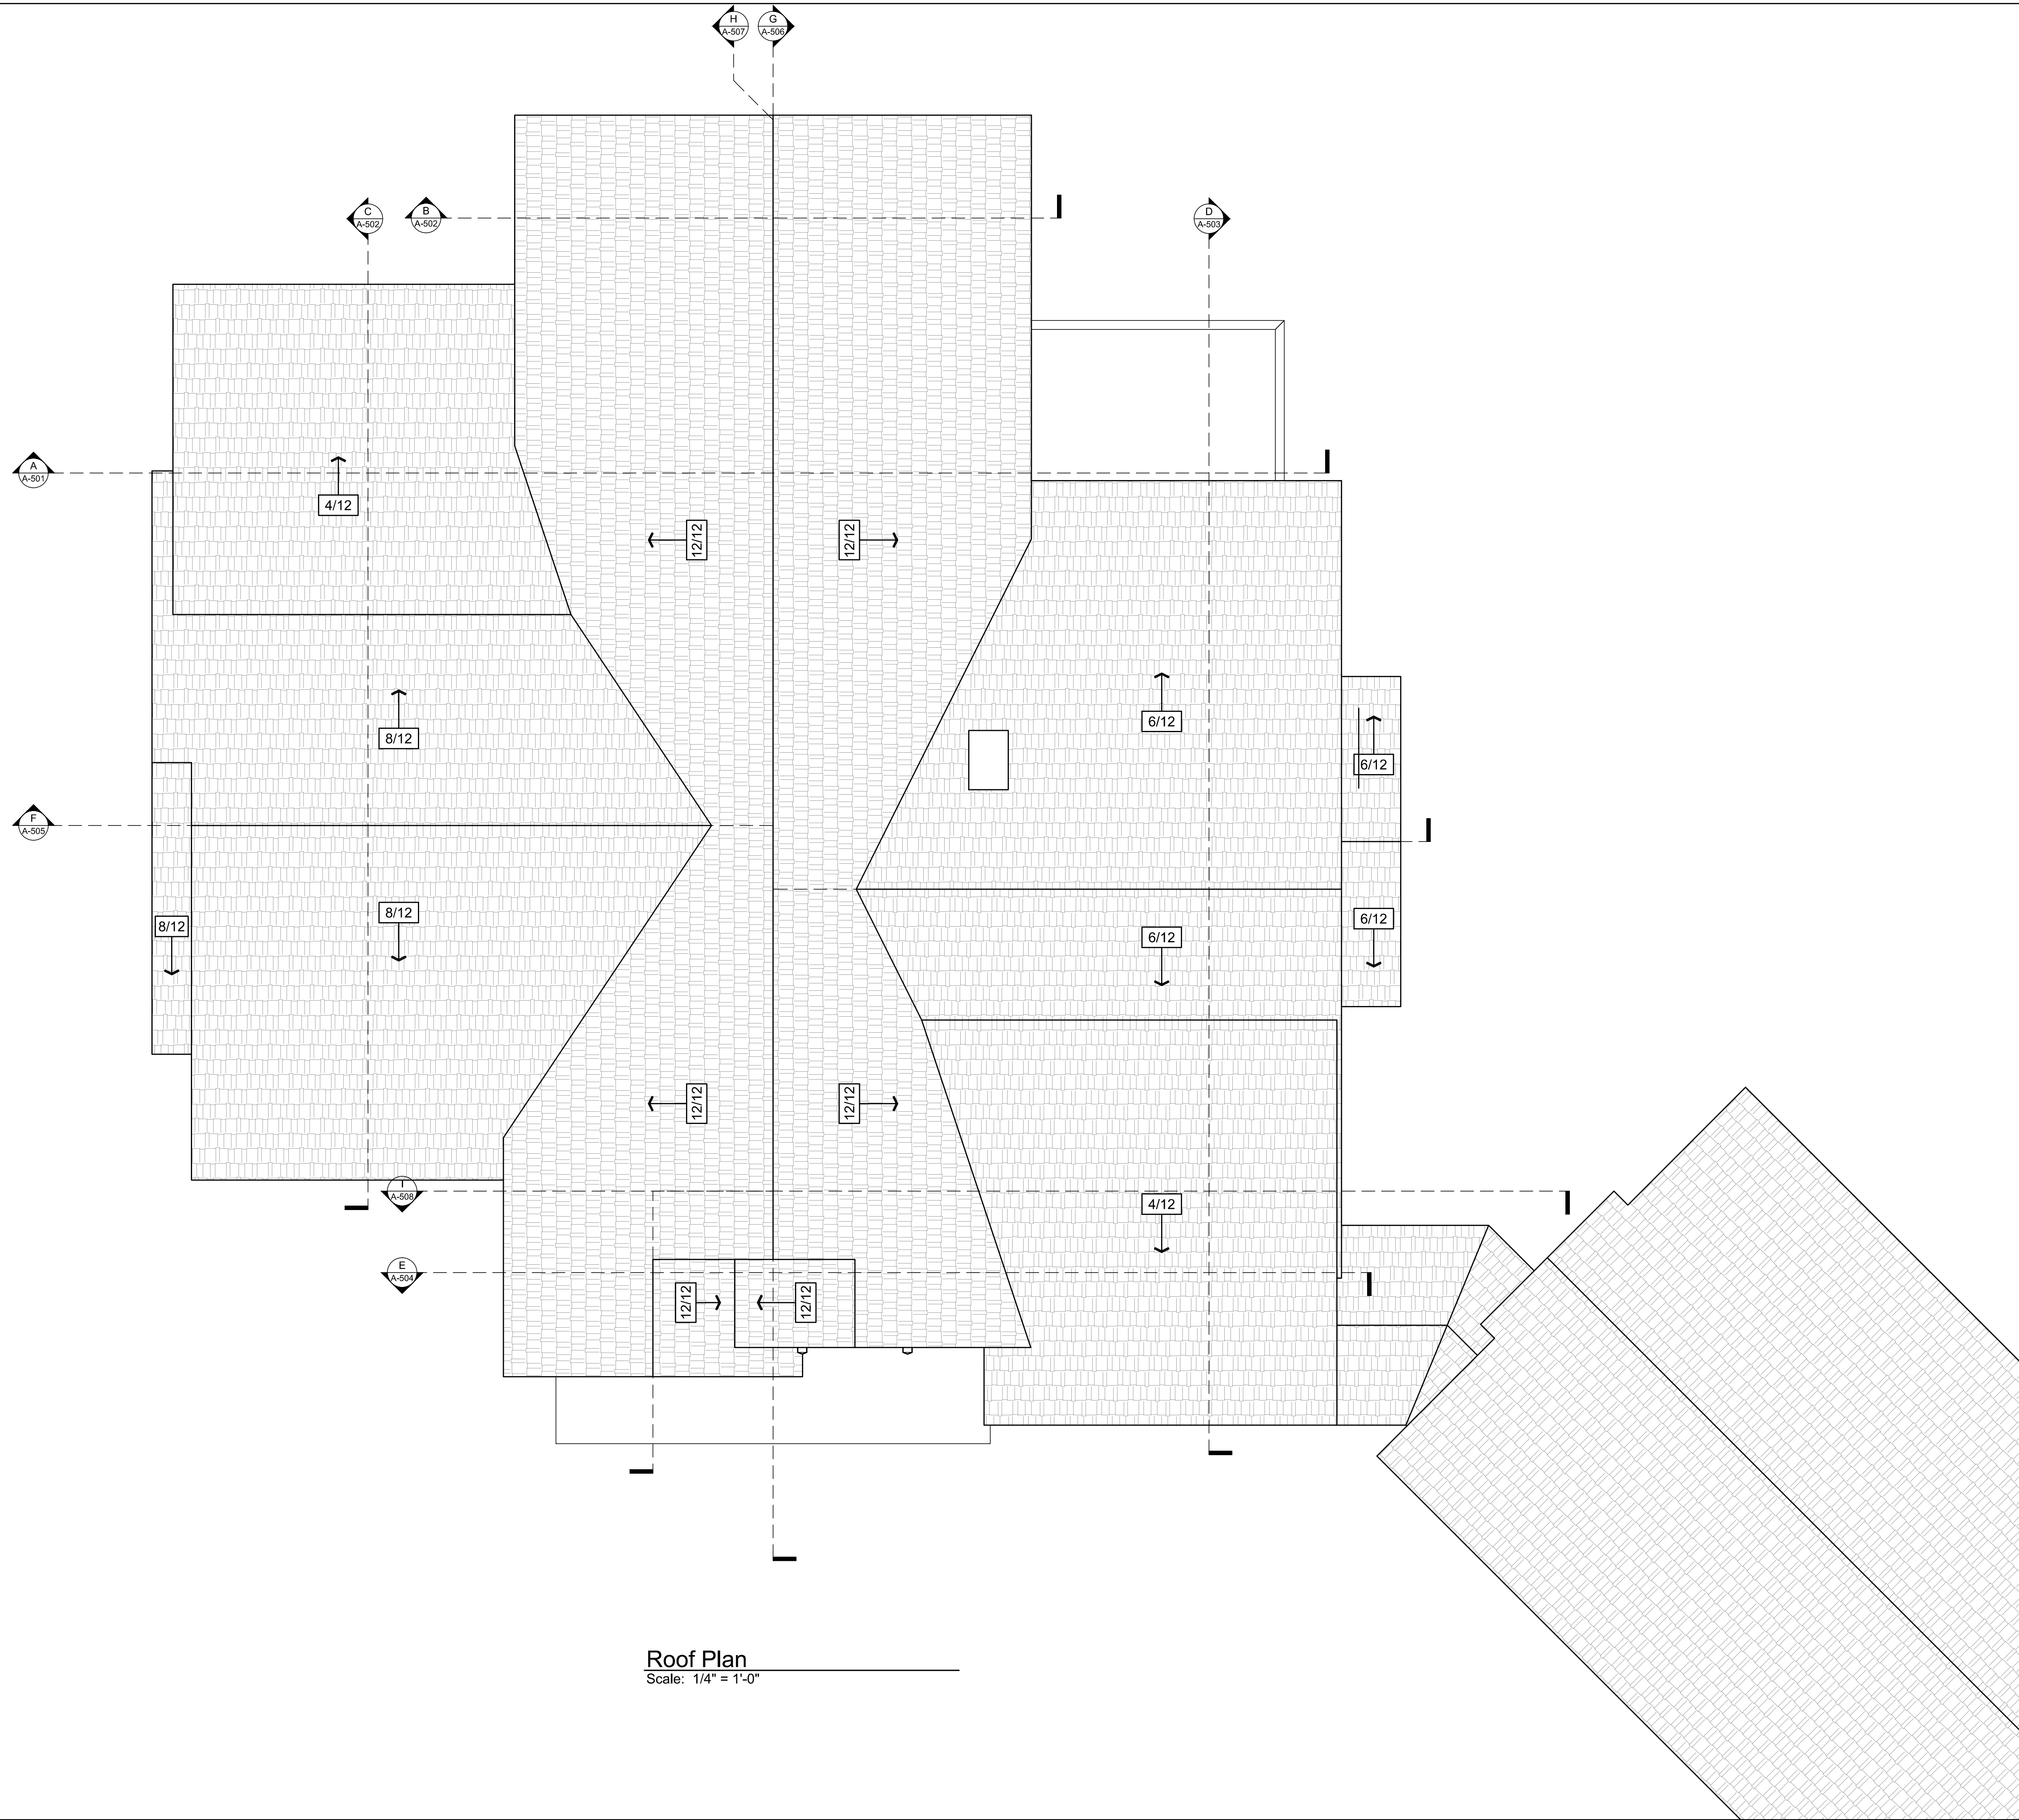


Roof Plan
Scale: 1/4" = 1'-0"



ADDRESS
999 Harvestwood Rd SE
Floyd, VA 24091
phone 540.230.5505
fax 888.674.9151
www.streamlinetimberframe.com

A Timber Frame Home For:
The Quesenberry Family
Carrol County, Virginia

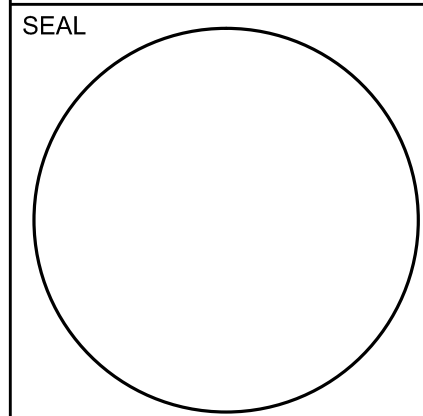

PROJECT INFO	
PROJECT NUMBER	
DATE	
3-18-16	
Submission	Date
Budget Pricing	12-4-15
Review	2-19-16
Window Revisions	3-9-16
Permit	3-18-16

SHEET NUMBER
A-303




ADDRESS

999 Harvestwood Rd SE
Floyd, VA 24091
phone 540.230.5505
fax 888.674.9151
www.streamlinetimberframe.com

A Timber Frame Home For:
The Quesenberry Family
Carrol County, Virginia

SEAL

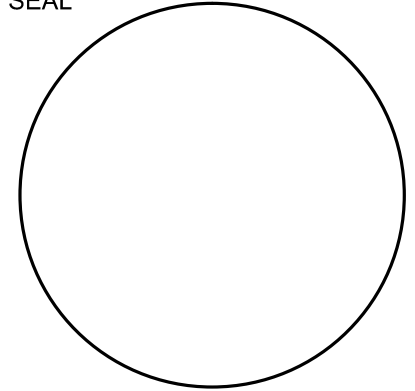

PROJECT INFO

PROJECT NUMBER

DATE

3-18-16

Submission	Date
Budget Pricing	12-4-15
Review	2-19-16
Window Revisions	3-9-16
Permit	3-18-16


SHEET NUMBER

A-304




ADDRESS
999 Harvestwood Rd SE
Floyd, VA 24091
phone 540.230.5505
fax 888.674.9151
www.streamlinetimberframe.com

A Timber Frame Home For:
The Quesenberry Family
Carrol County, Virginia

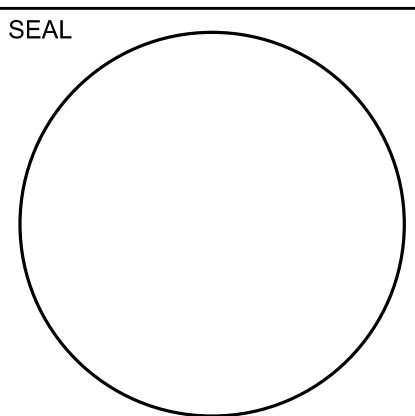


PROJECT INFO	
PROJECT NUMBER	
DATE	
3-18-16	
Submission	Date
Budget Pricing	12-4-15
Review	2-19-16
Window Revisions	3-9-16
Permit	3-18-16

SHEET NUMBER
A-401

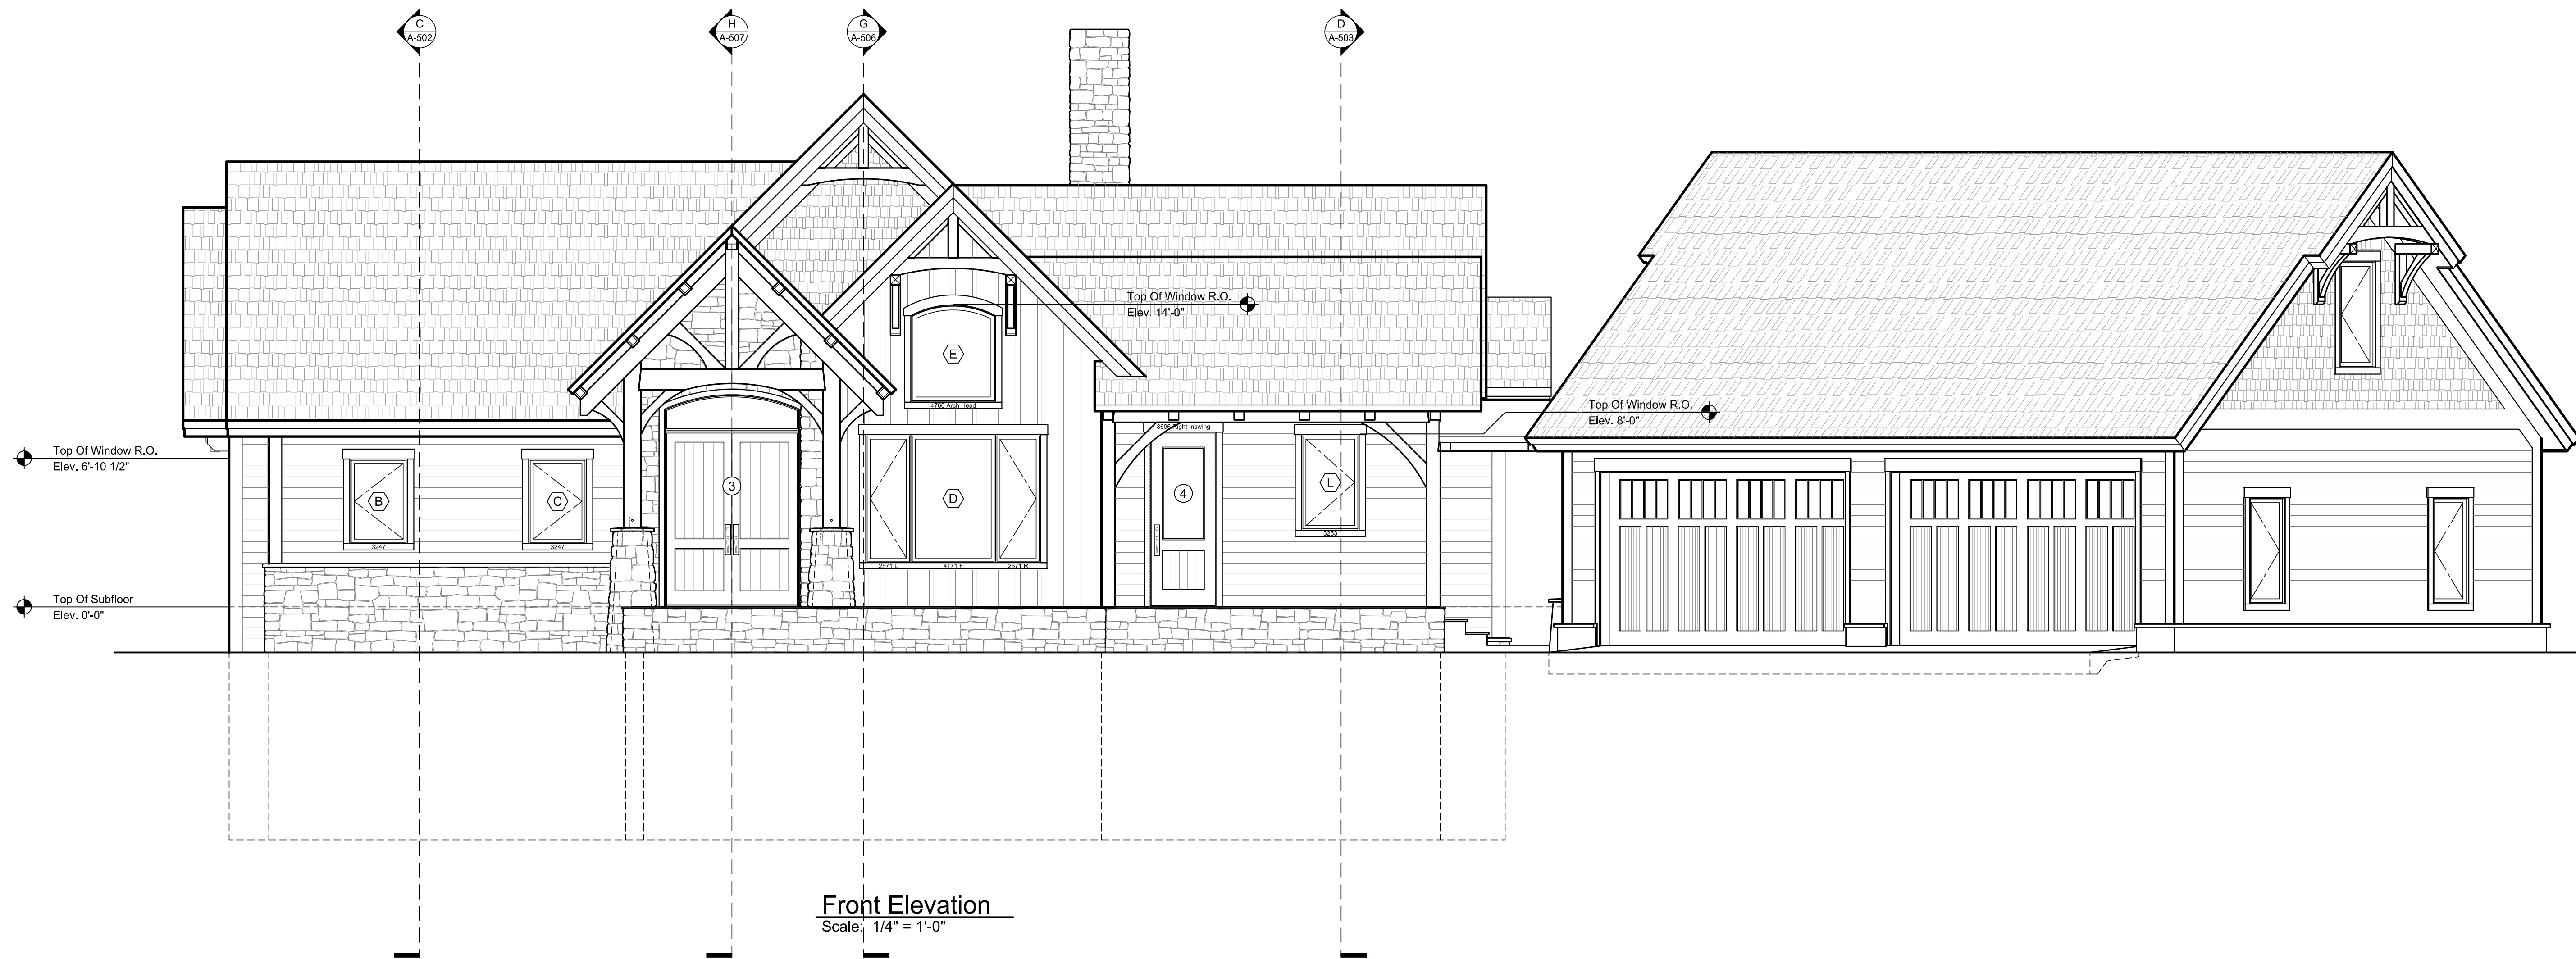

Front Elevation
Scale: 1/4" = 1'-0"

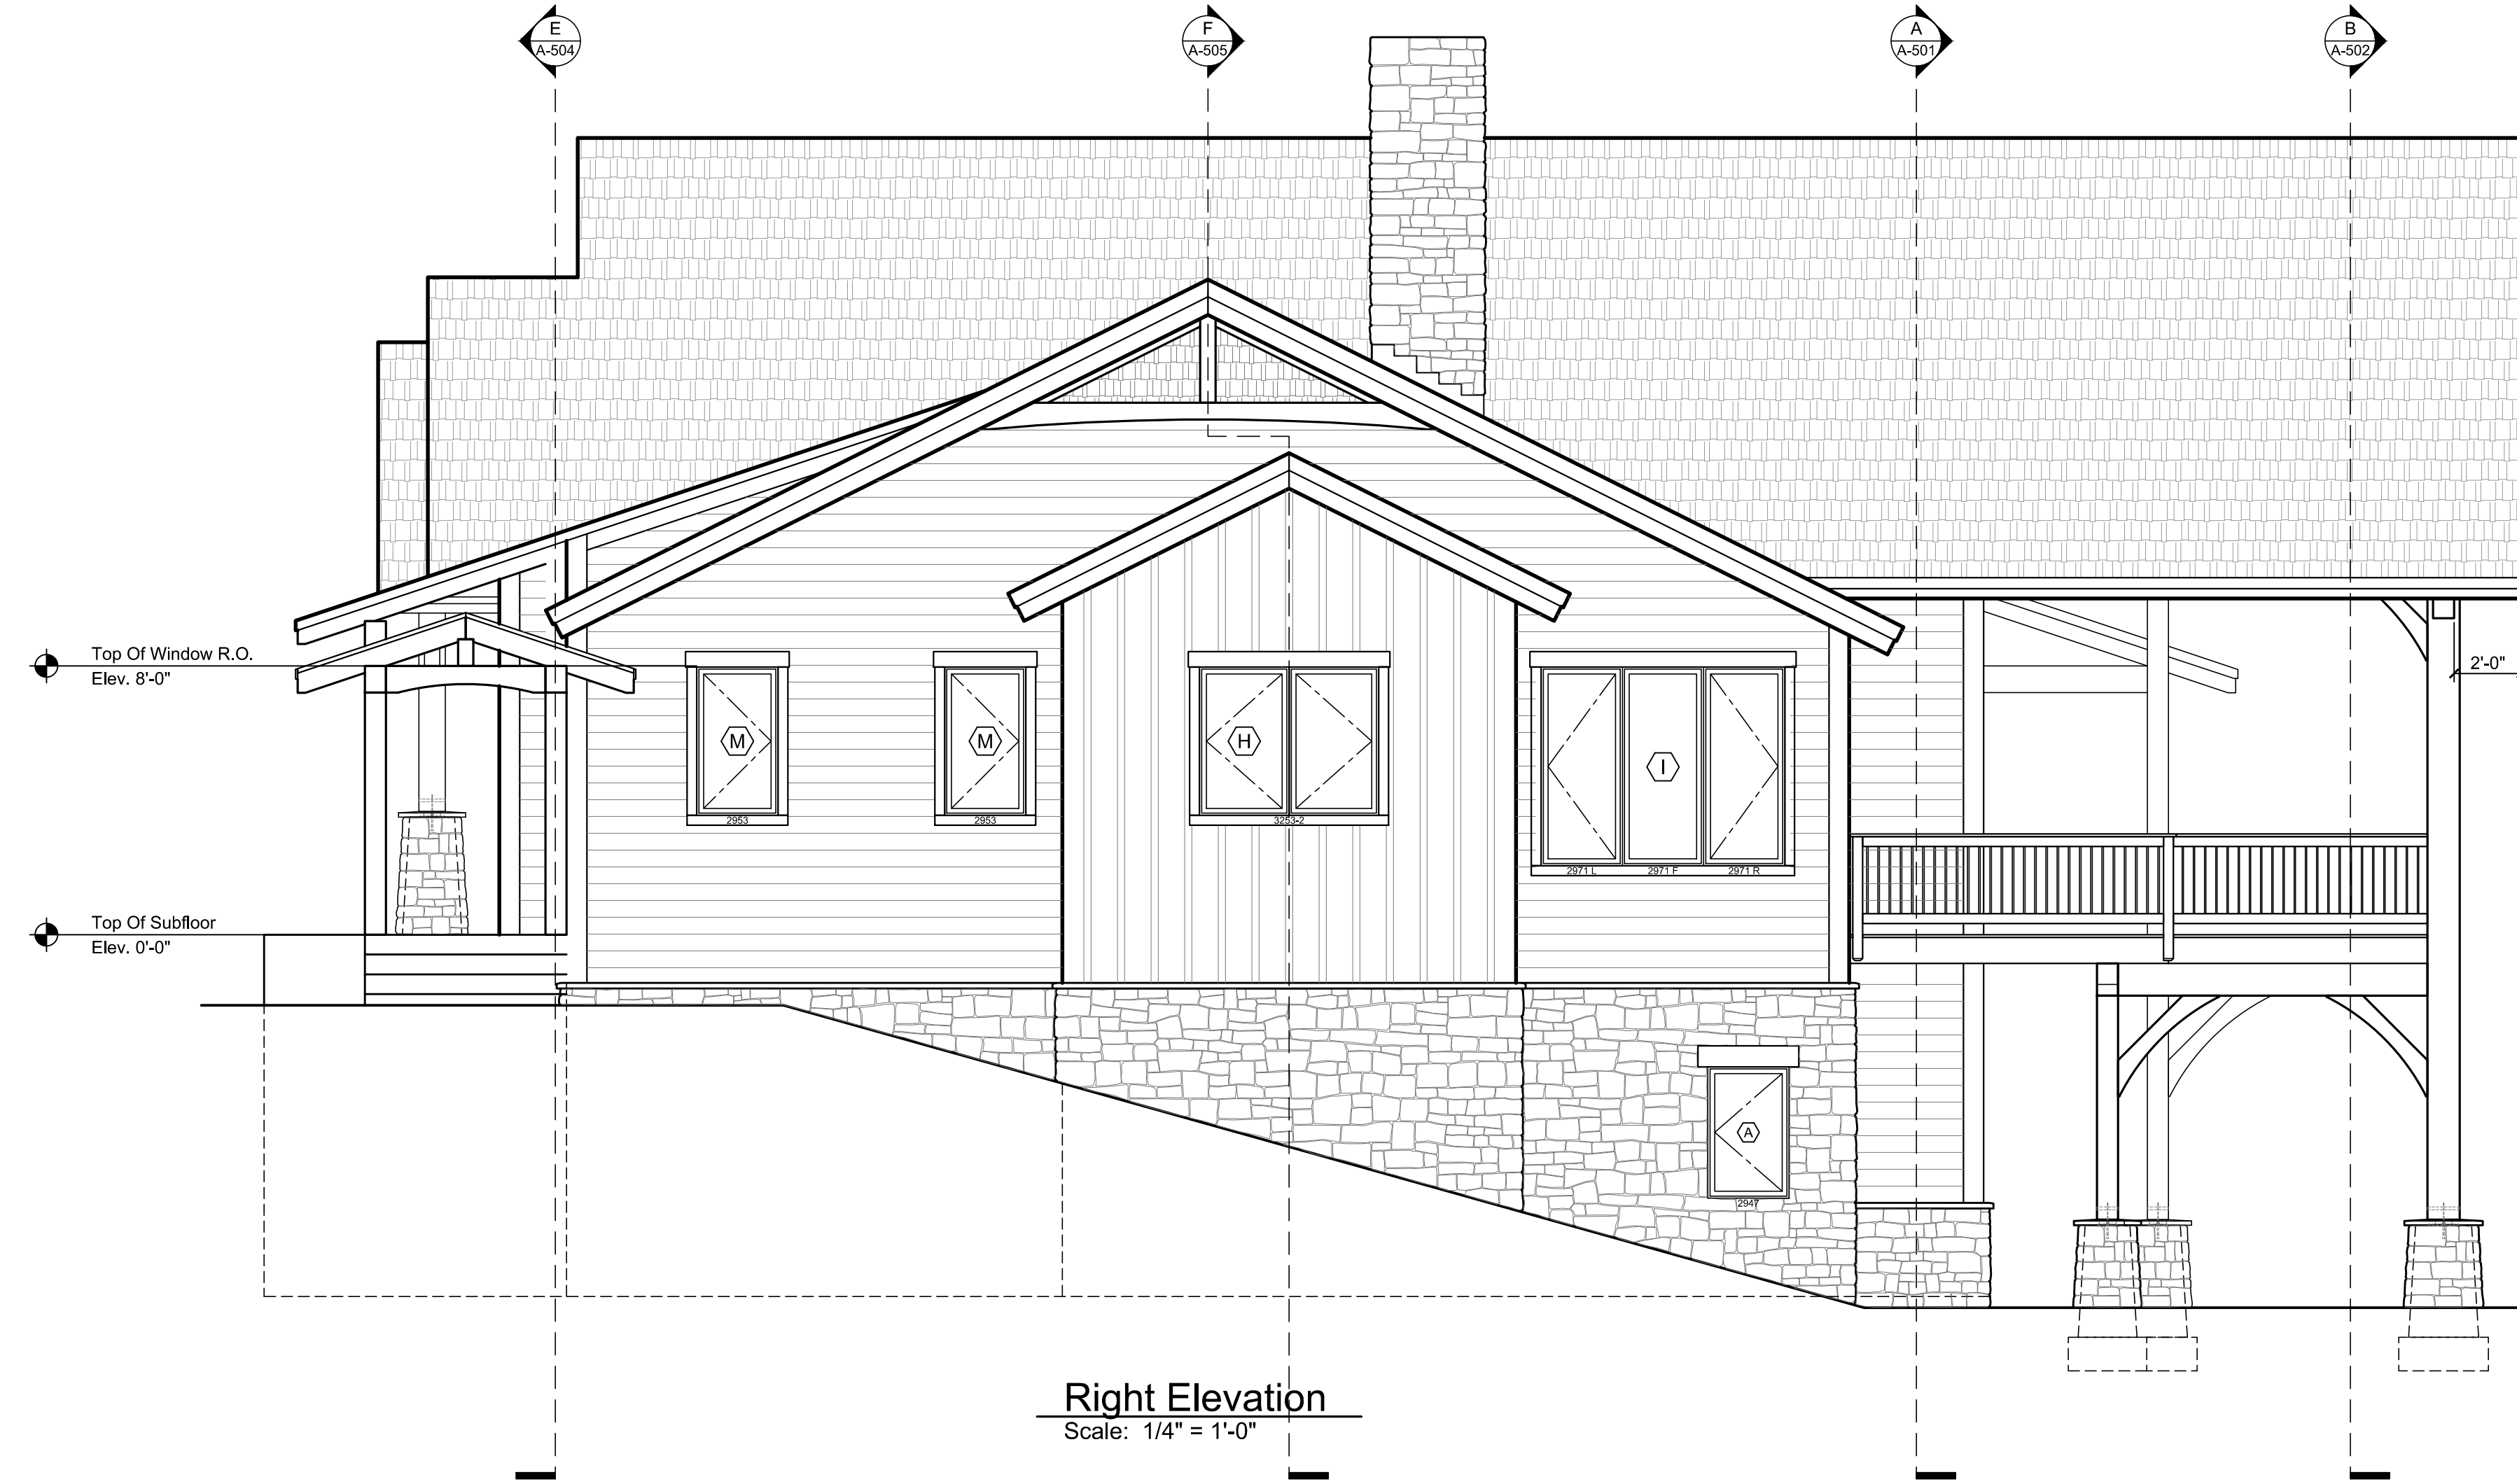


Right Elevation
Scale: 1/4" = 1'-0"




ADDRESS
999 Harvestwood Rd SE
Floyd, VA 24091
phone 540.230.5505
fax 888.674.9151
www.streamlinetimberframe.com

A Timber Frame Home For:
The Quesenberry Family
Carrol County, Virginia

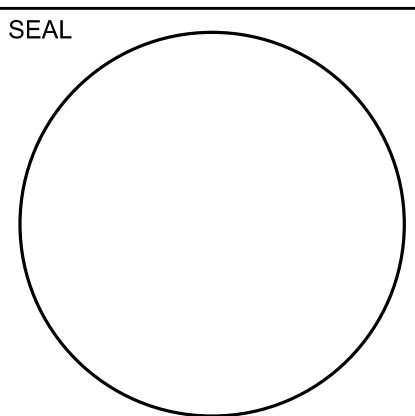

PROJECT INFO	
PROJECT NUMBER	
DATE	
3-18-16	
Submission	Date
Budget Pricing	12-4-15
Review	2-19-16
Window Revisions	3-9-16
Permit	3-18-16


SHEET NUMBER
A-402

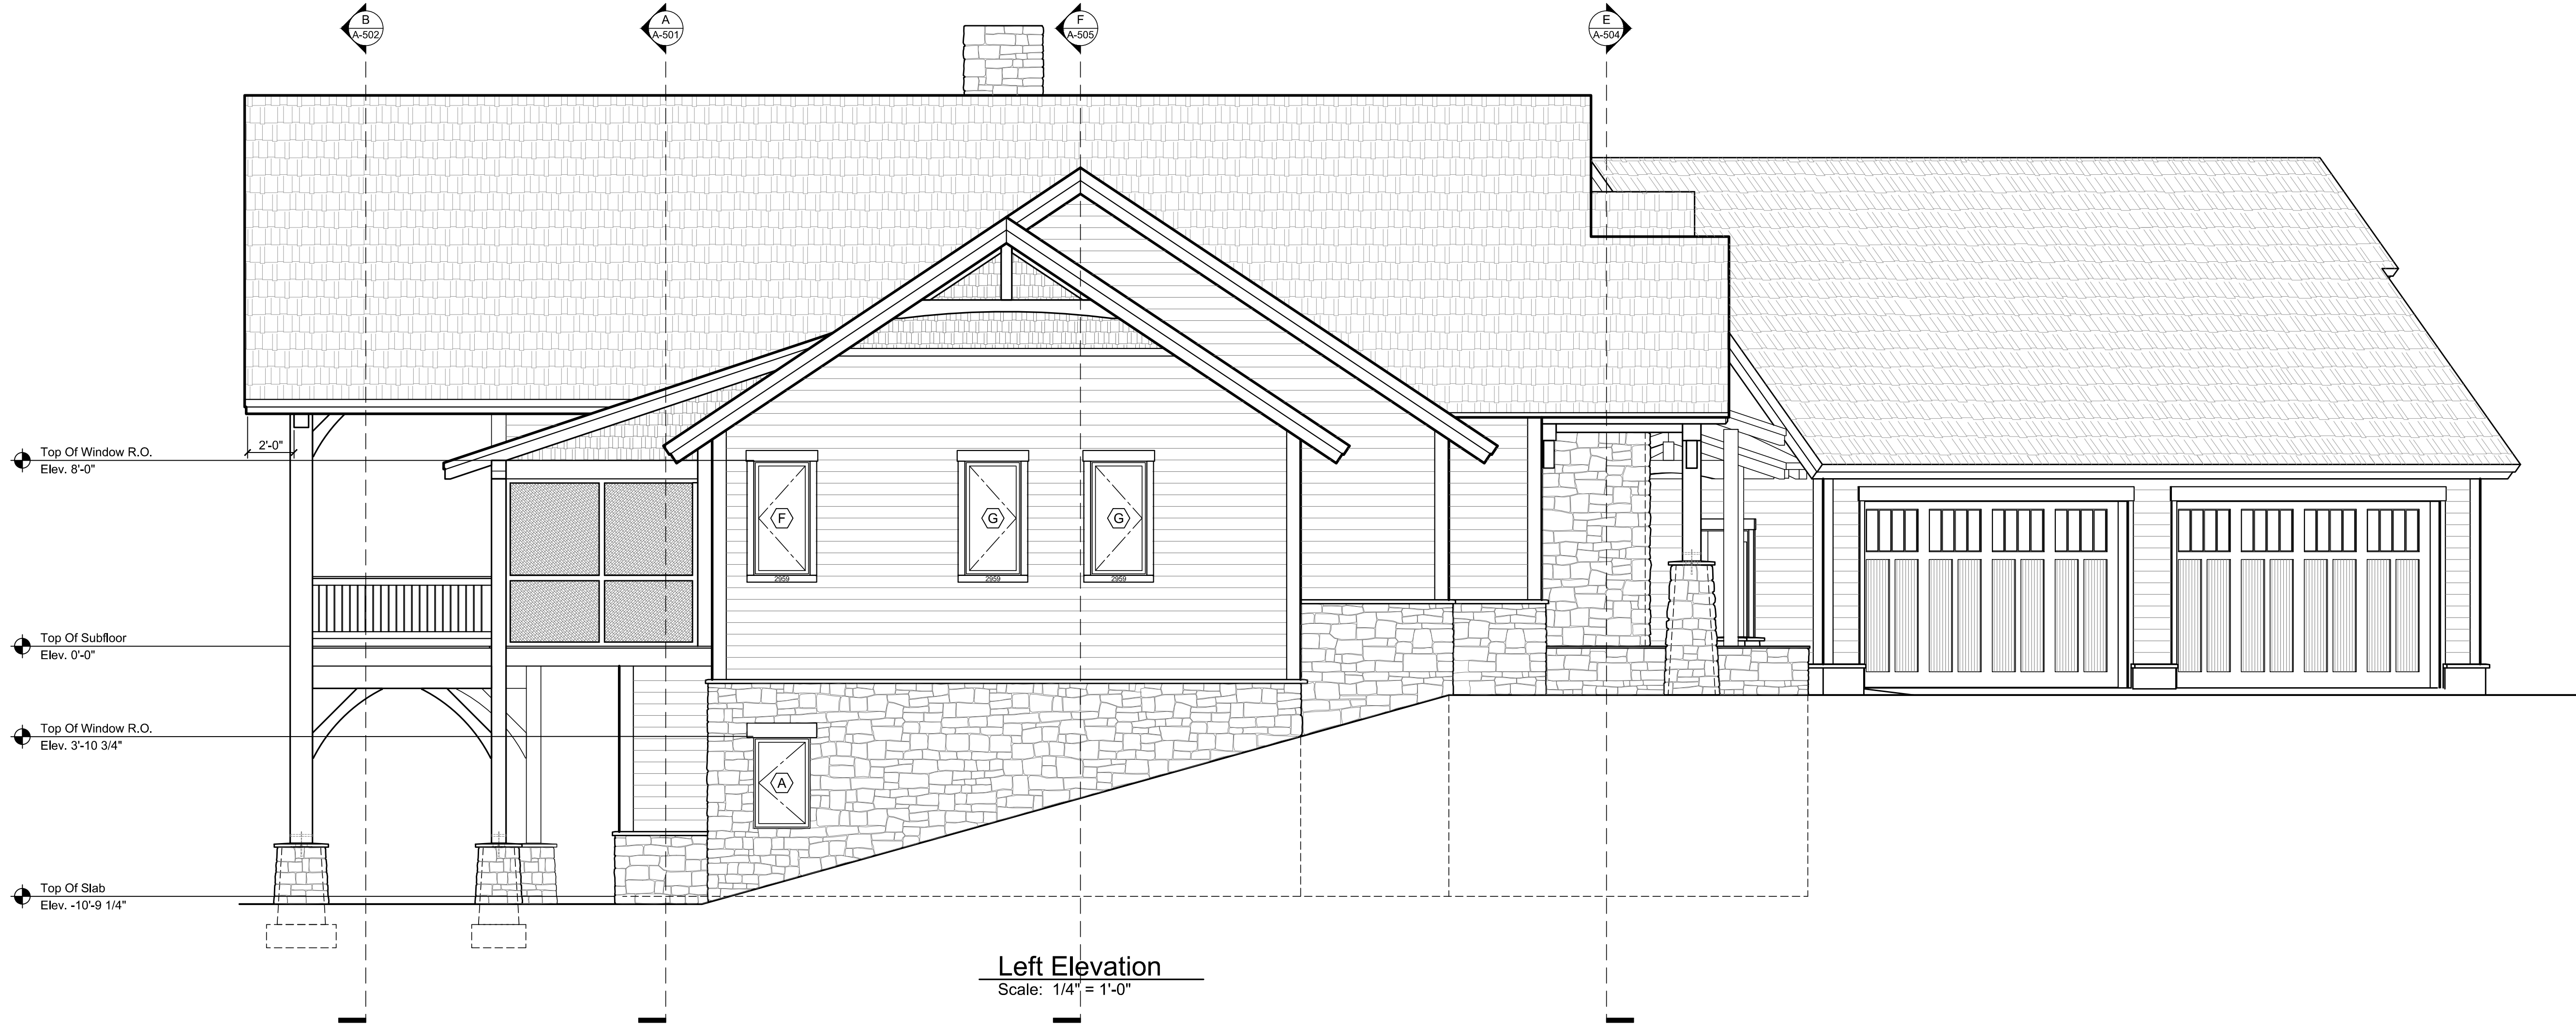




ADDRESS
999 Harvestwood Rd SE
Floyd, VA 24091
phone 540.230.5505
fax 888.674.9151
www.streamlinetimberframe.com

A Timber Frame Home For:
The Quesenberry Family
Carrol County, Virginia

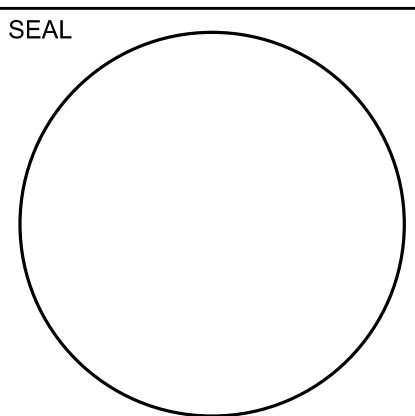

PROJECT INFO	
PROJECT NUMBER	
DATE	
3-18-16	
Submission	Date
Budget Pricing	12-4-15
Review	2-19-16
Window Revisions	3-9-16
Permit	3-18-16

SHEET NUMBER
A-501

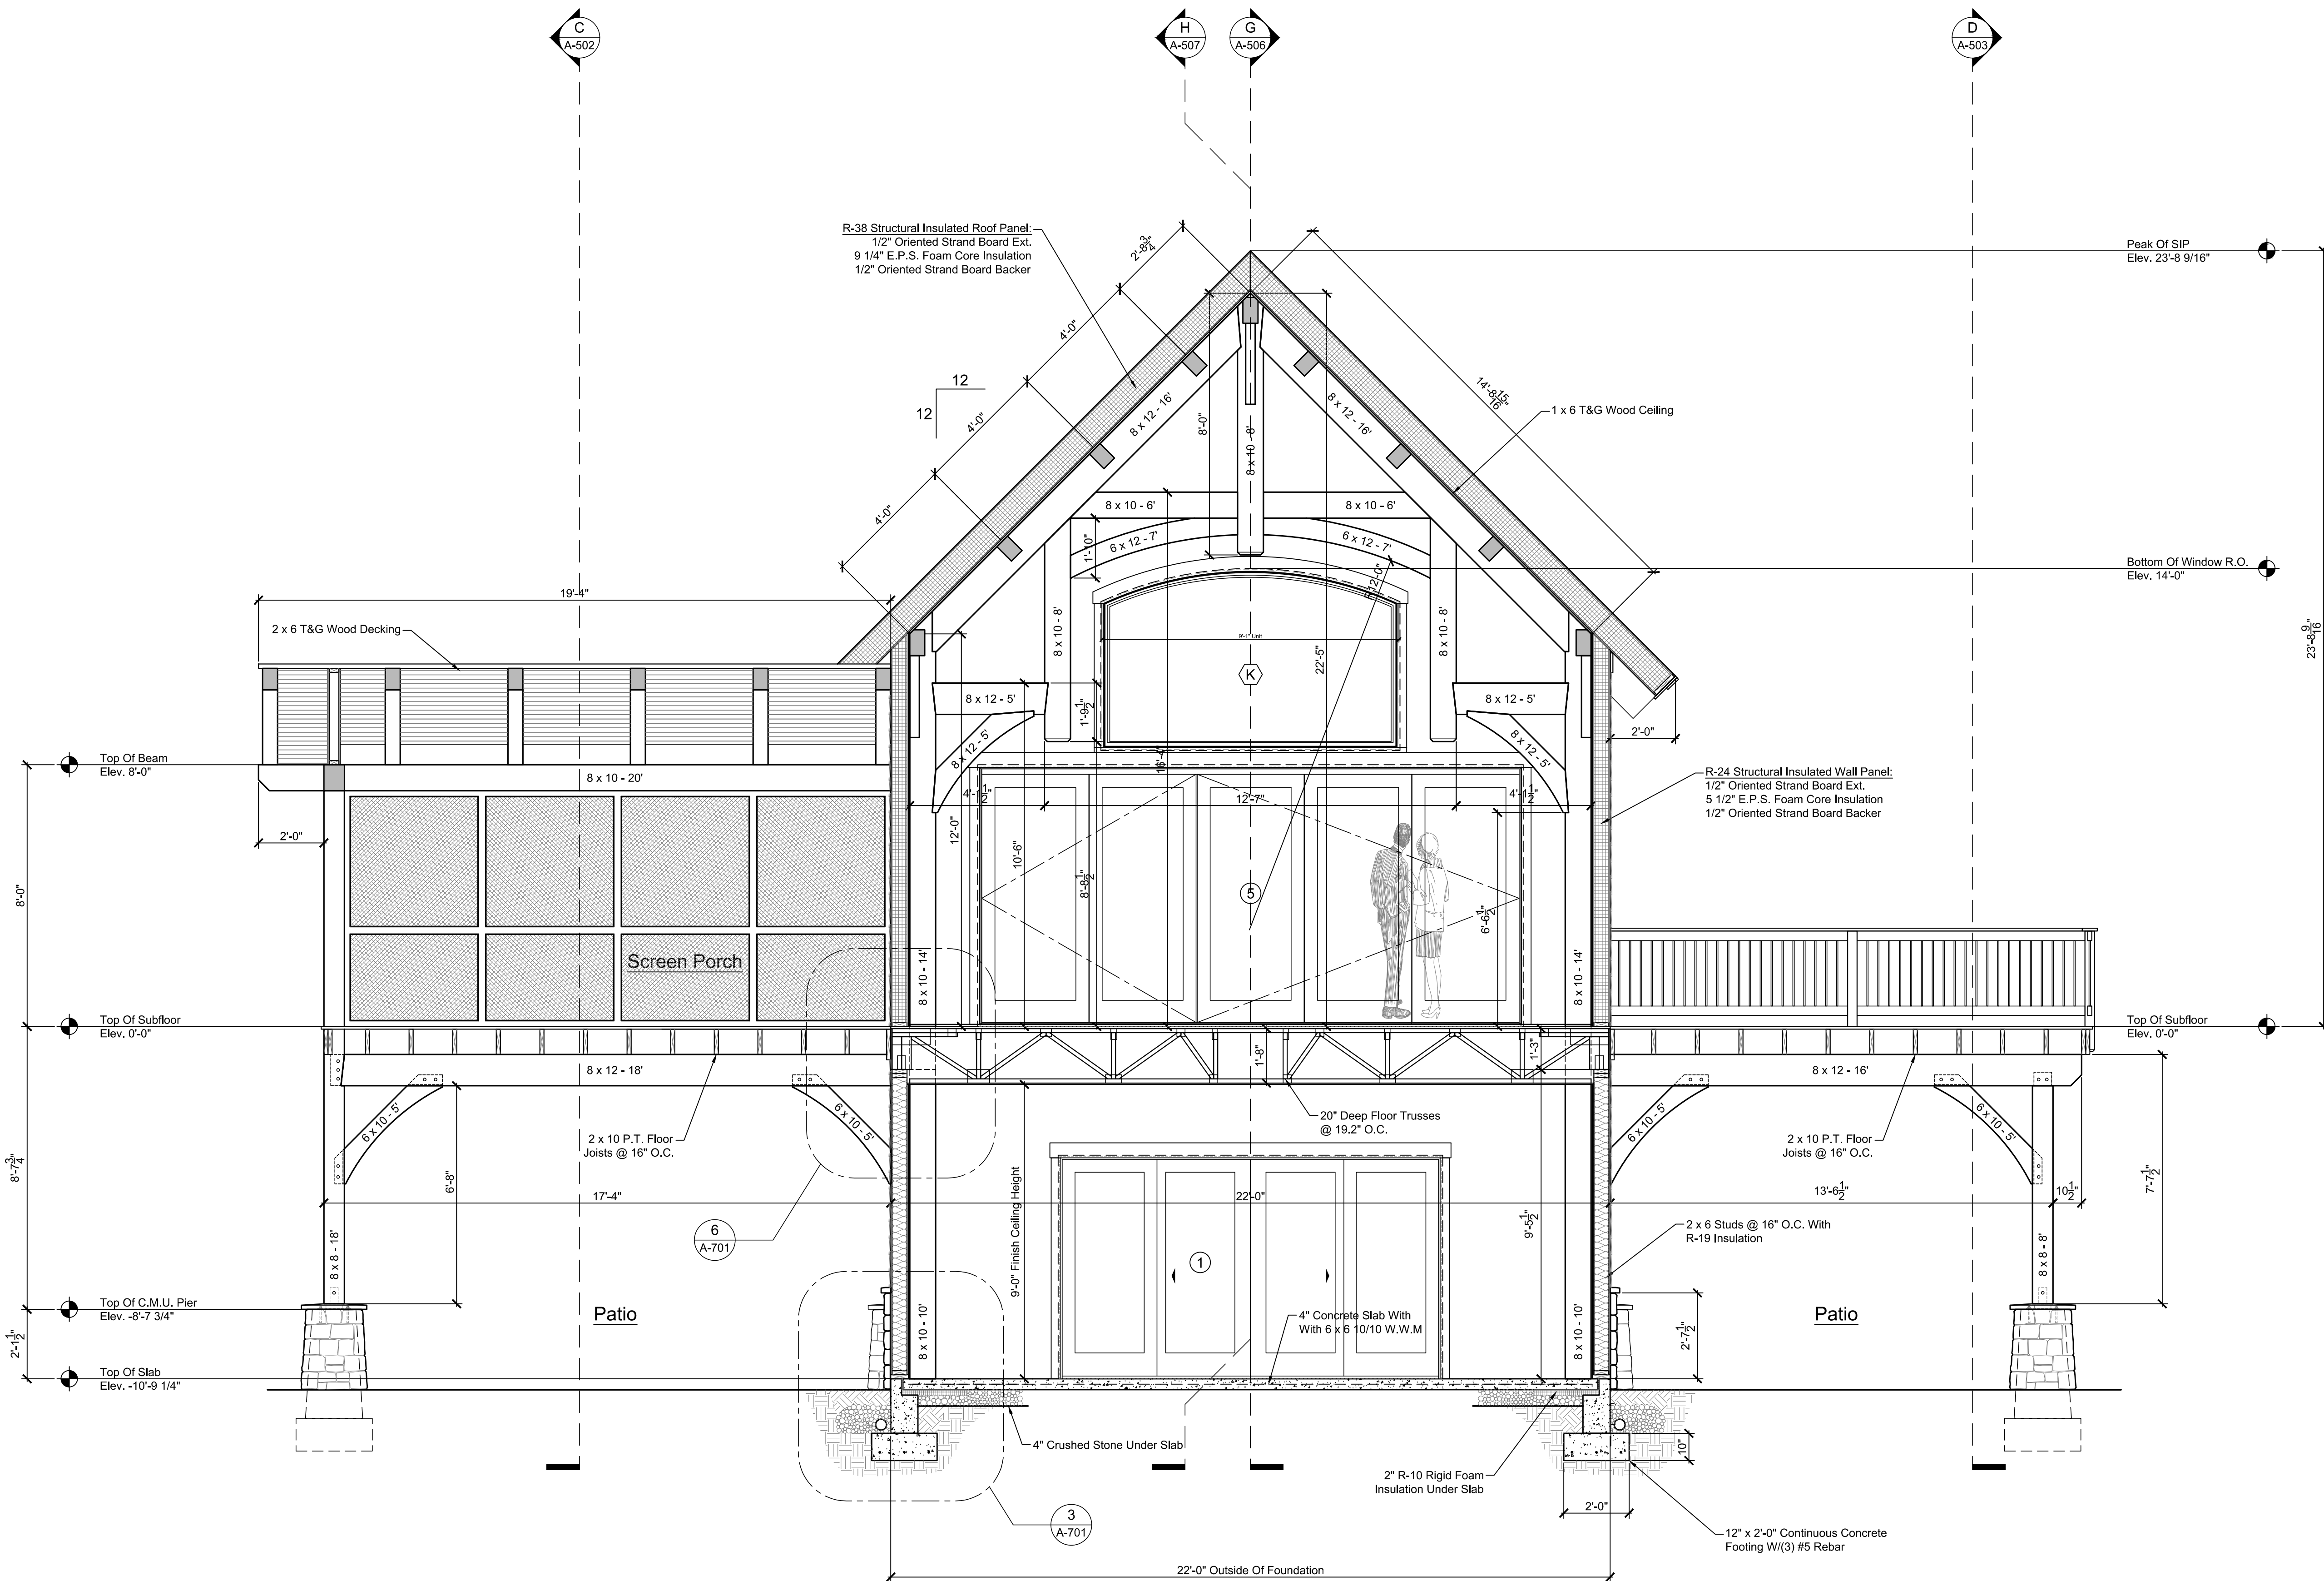


Section @ Great Room Gable
Scale: 3/8" = 1'-0"




ADDRESS
999 Harvestwood Rd SE
Floyd, VA 24091
phone 540.230.5505
fax 888.674.9151
www.streamlinetimberframe.com

A Timber Frame Home For:
The Quesenberry Family
Carrol County, Virginia

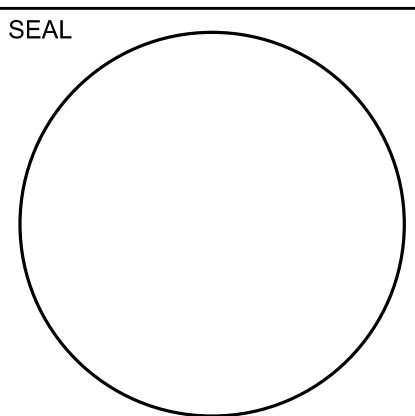


PROJECT INFO	
PROJECT NUMBER	
DATE	
3-18-16	
Submission	Date
Budget Pricing	12-4-15
Review	2-19-16
Window Revisions	3-9-16
Permit	3-18-16

SHEET NUMBER
A-502

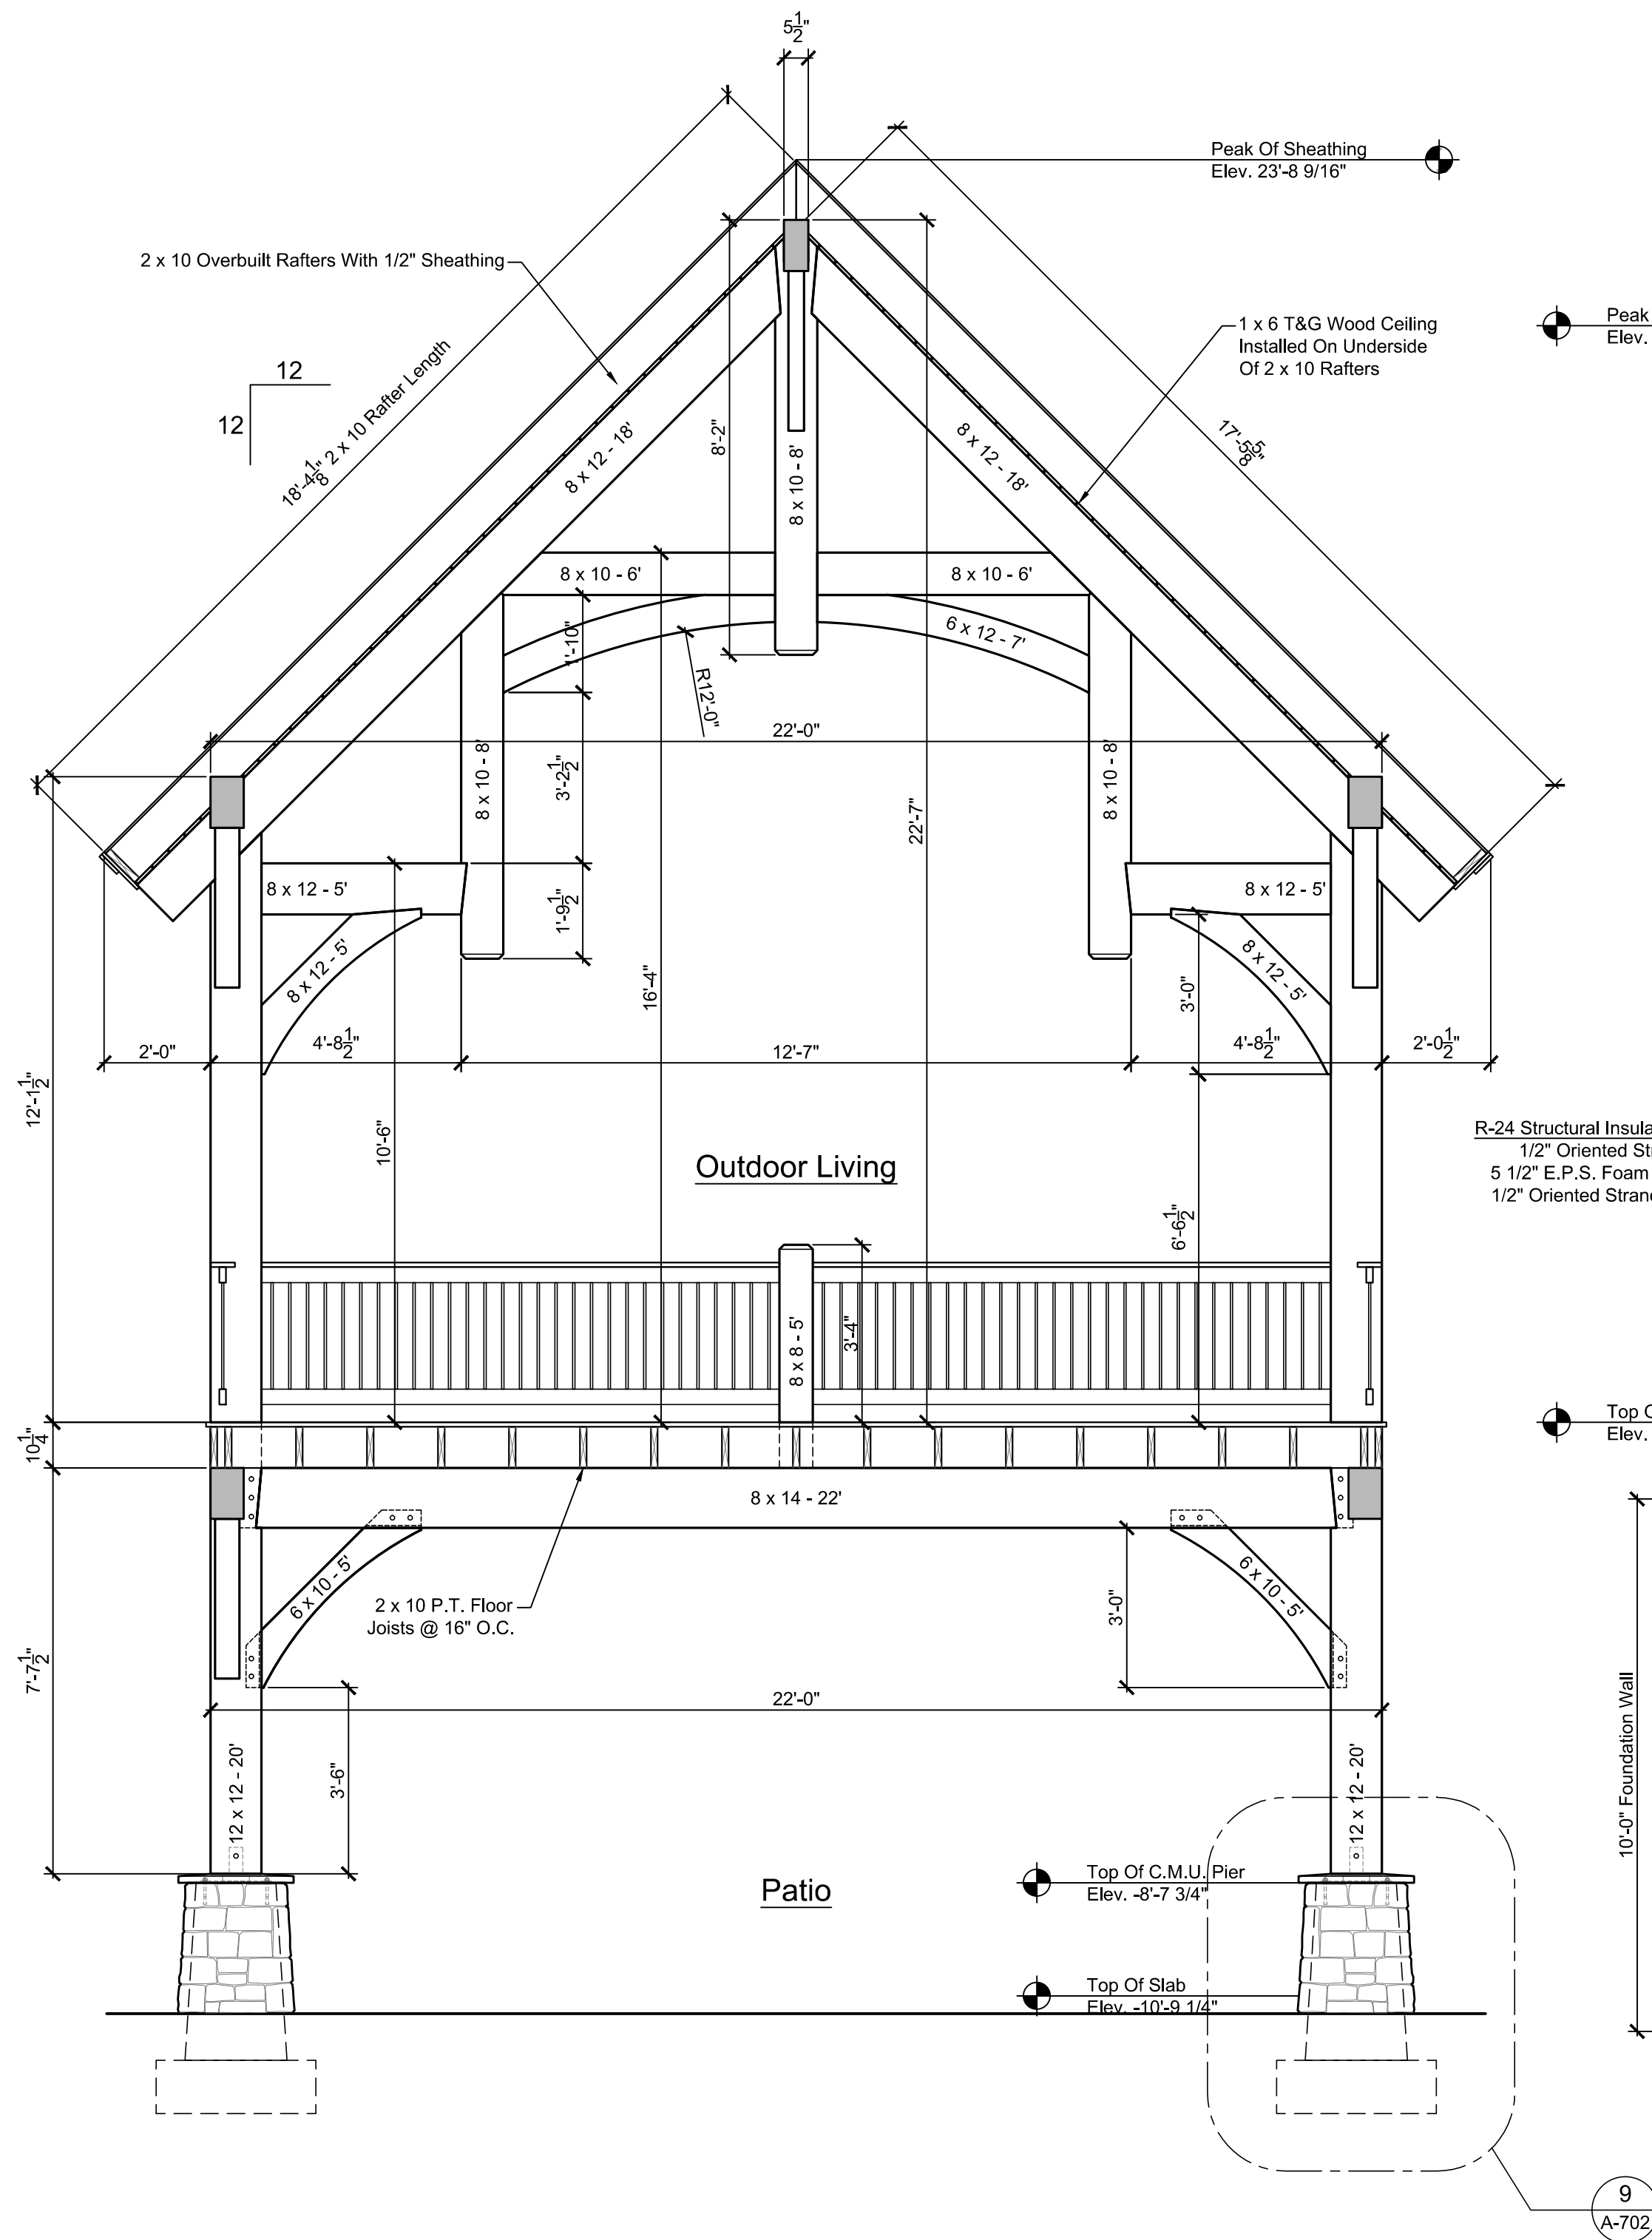

B Section @ Outdoor Living
Scale: 3/8" = 1'-0"

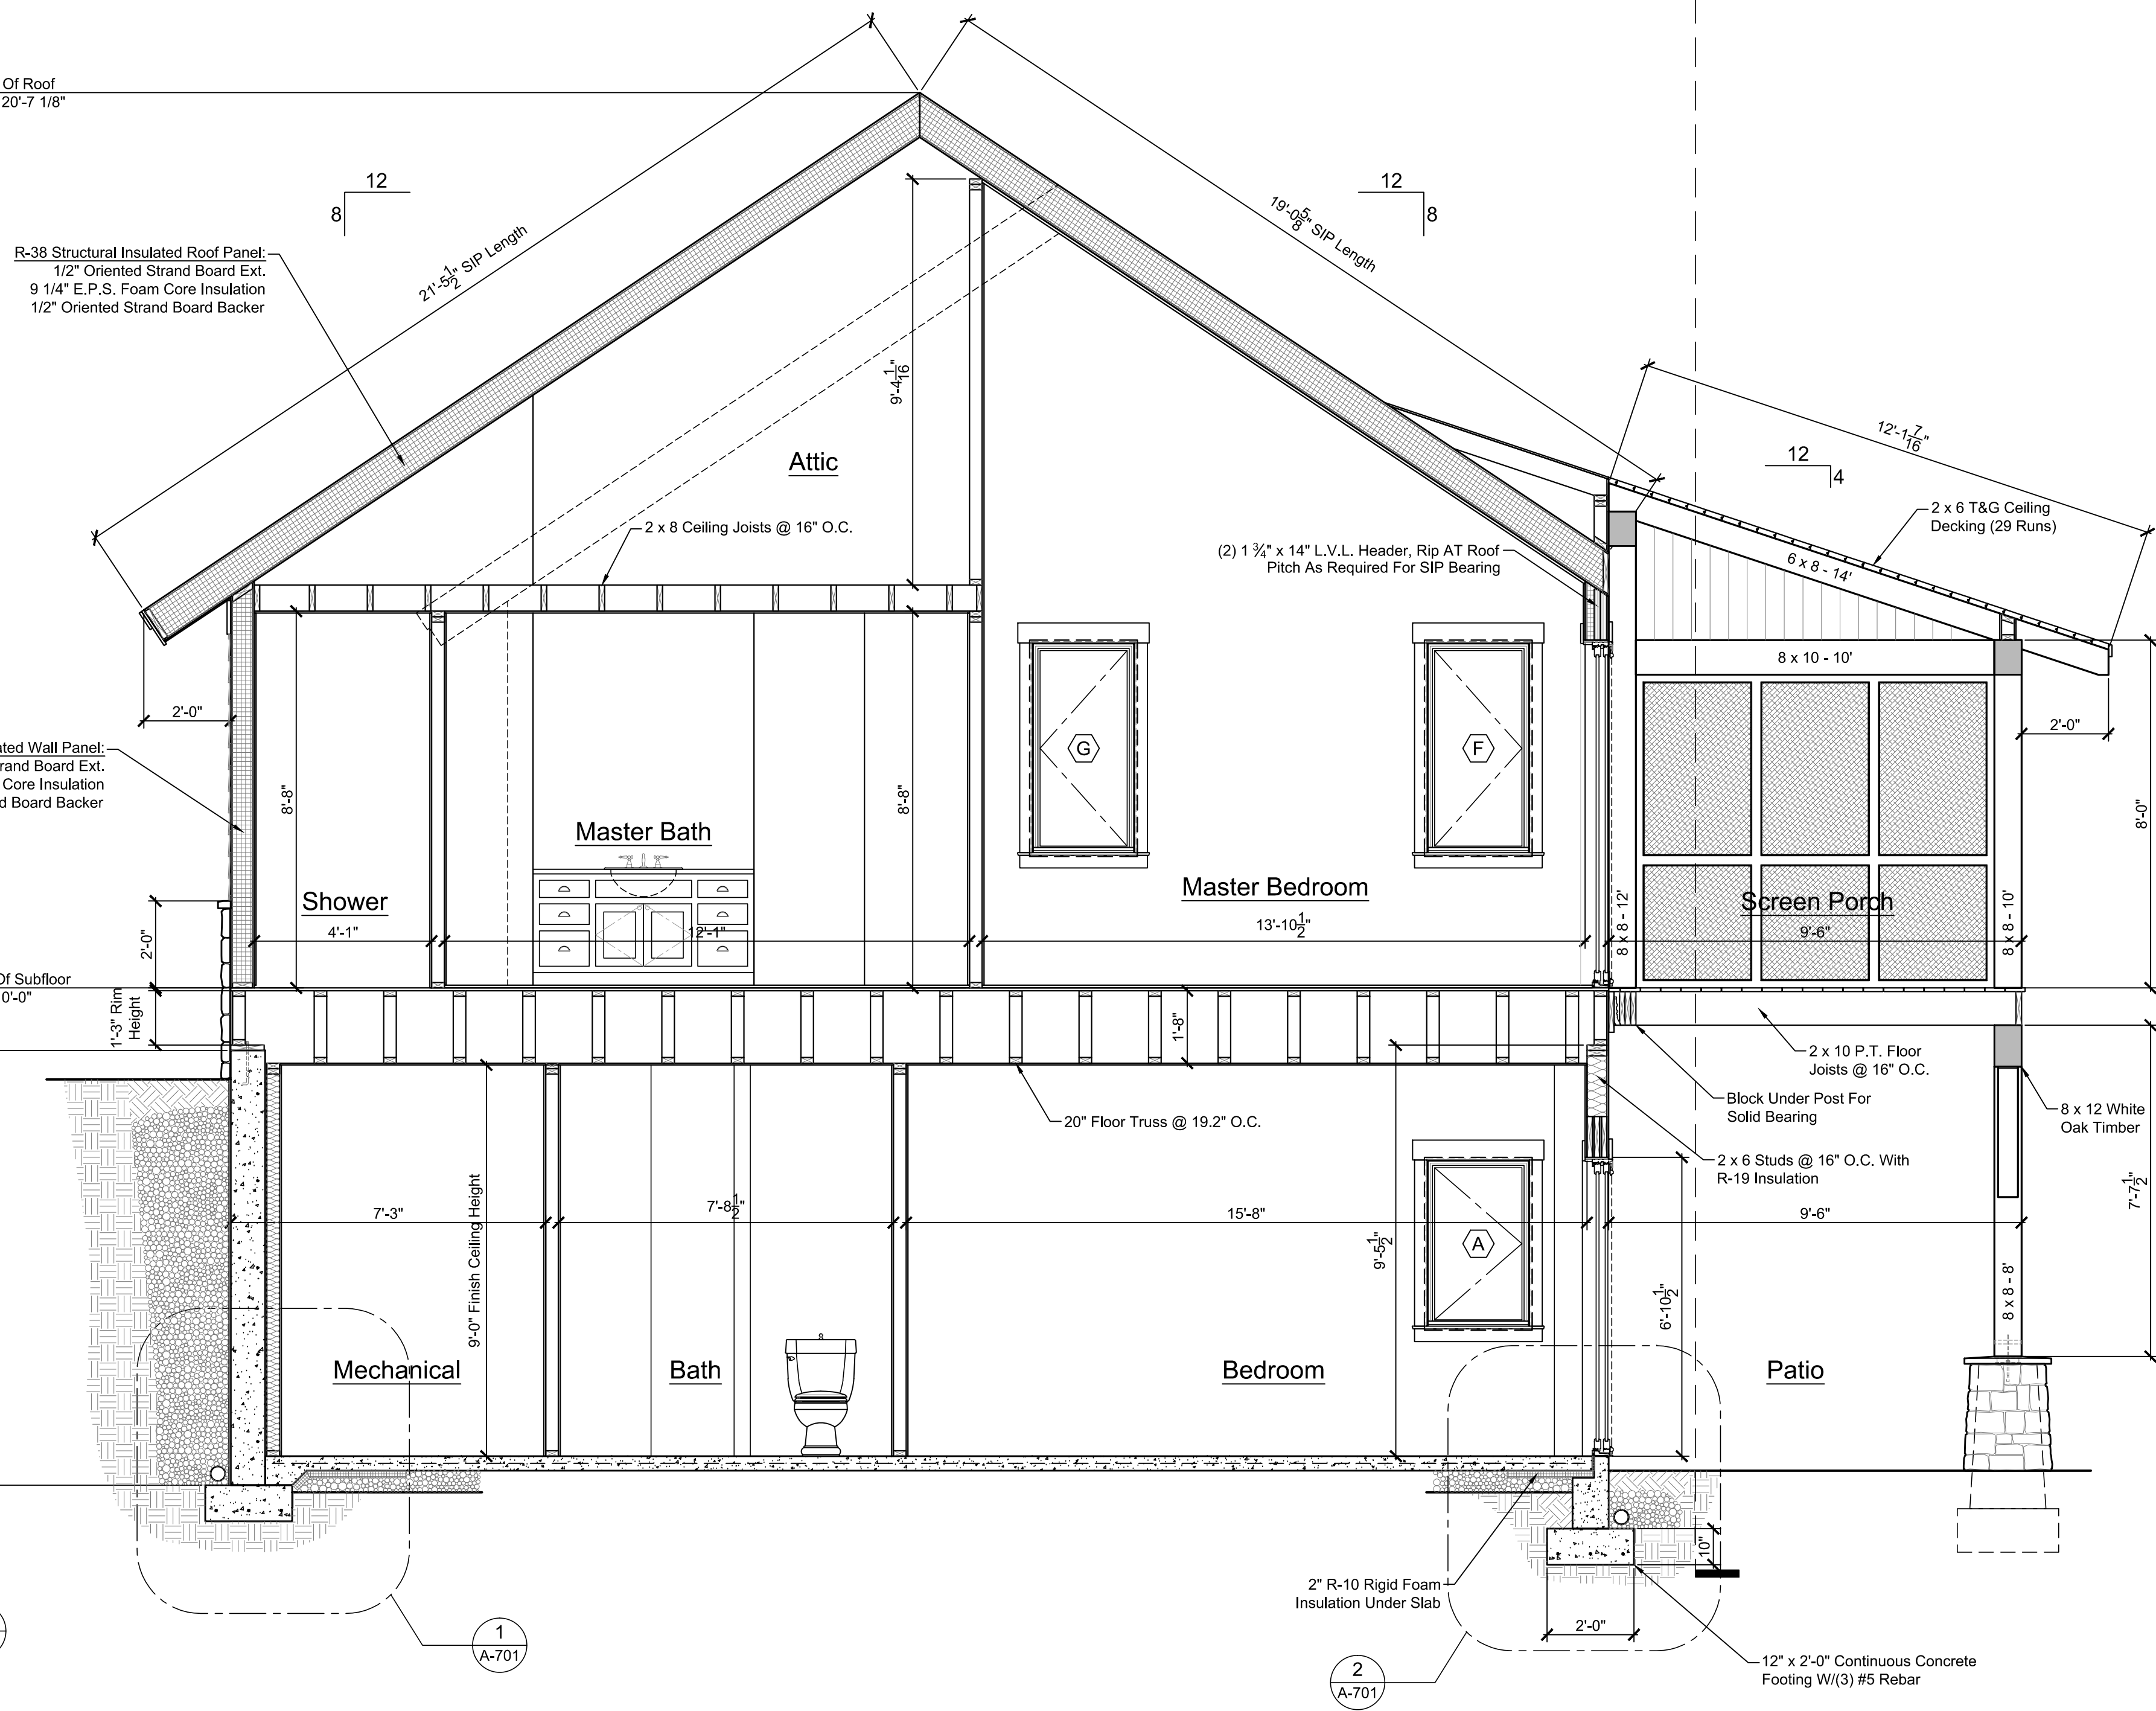


C Section @ Master Suite
Scale: 3/8" = 1'-0"




ADDRESS
999 Harvestwood Rd SE
Floyd, VA 24091
phone 540.230.5505
fax 888.674.9151
www.streamlinetimberframe.com

A Timber Frame Home For:
The Quesenberry Family
Carrol County, Virginia

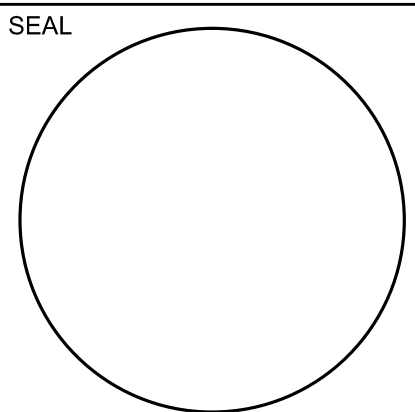

PROJECT INFO	
PROJECT NUMBER	
DATE	
3-18-16	
Submission	Date
Budget Pricing	12-4-15
Review	2-19-16
Window Revisions	3-9-16
Permit	3-18-16

SHEET NUMBER
A-503

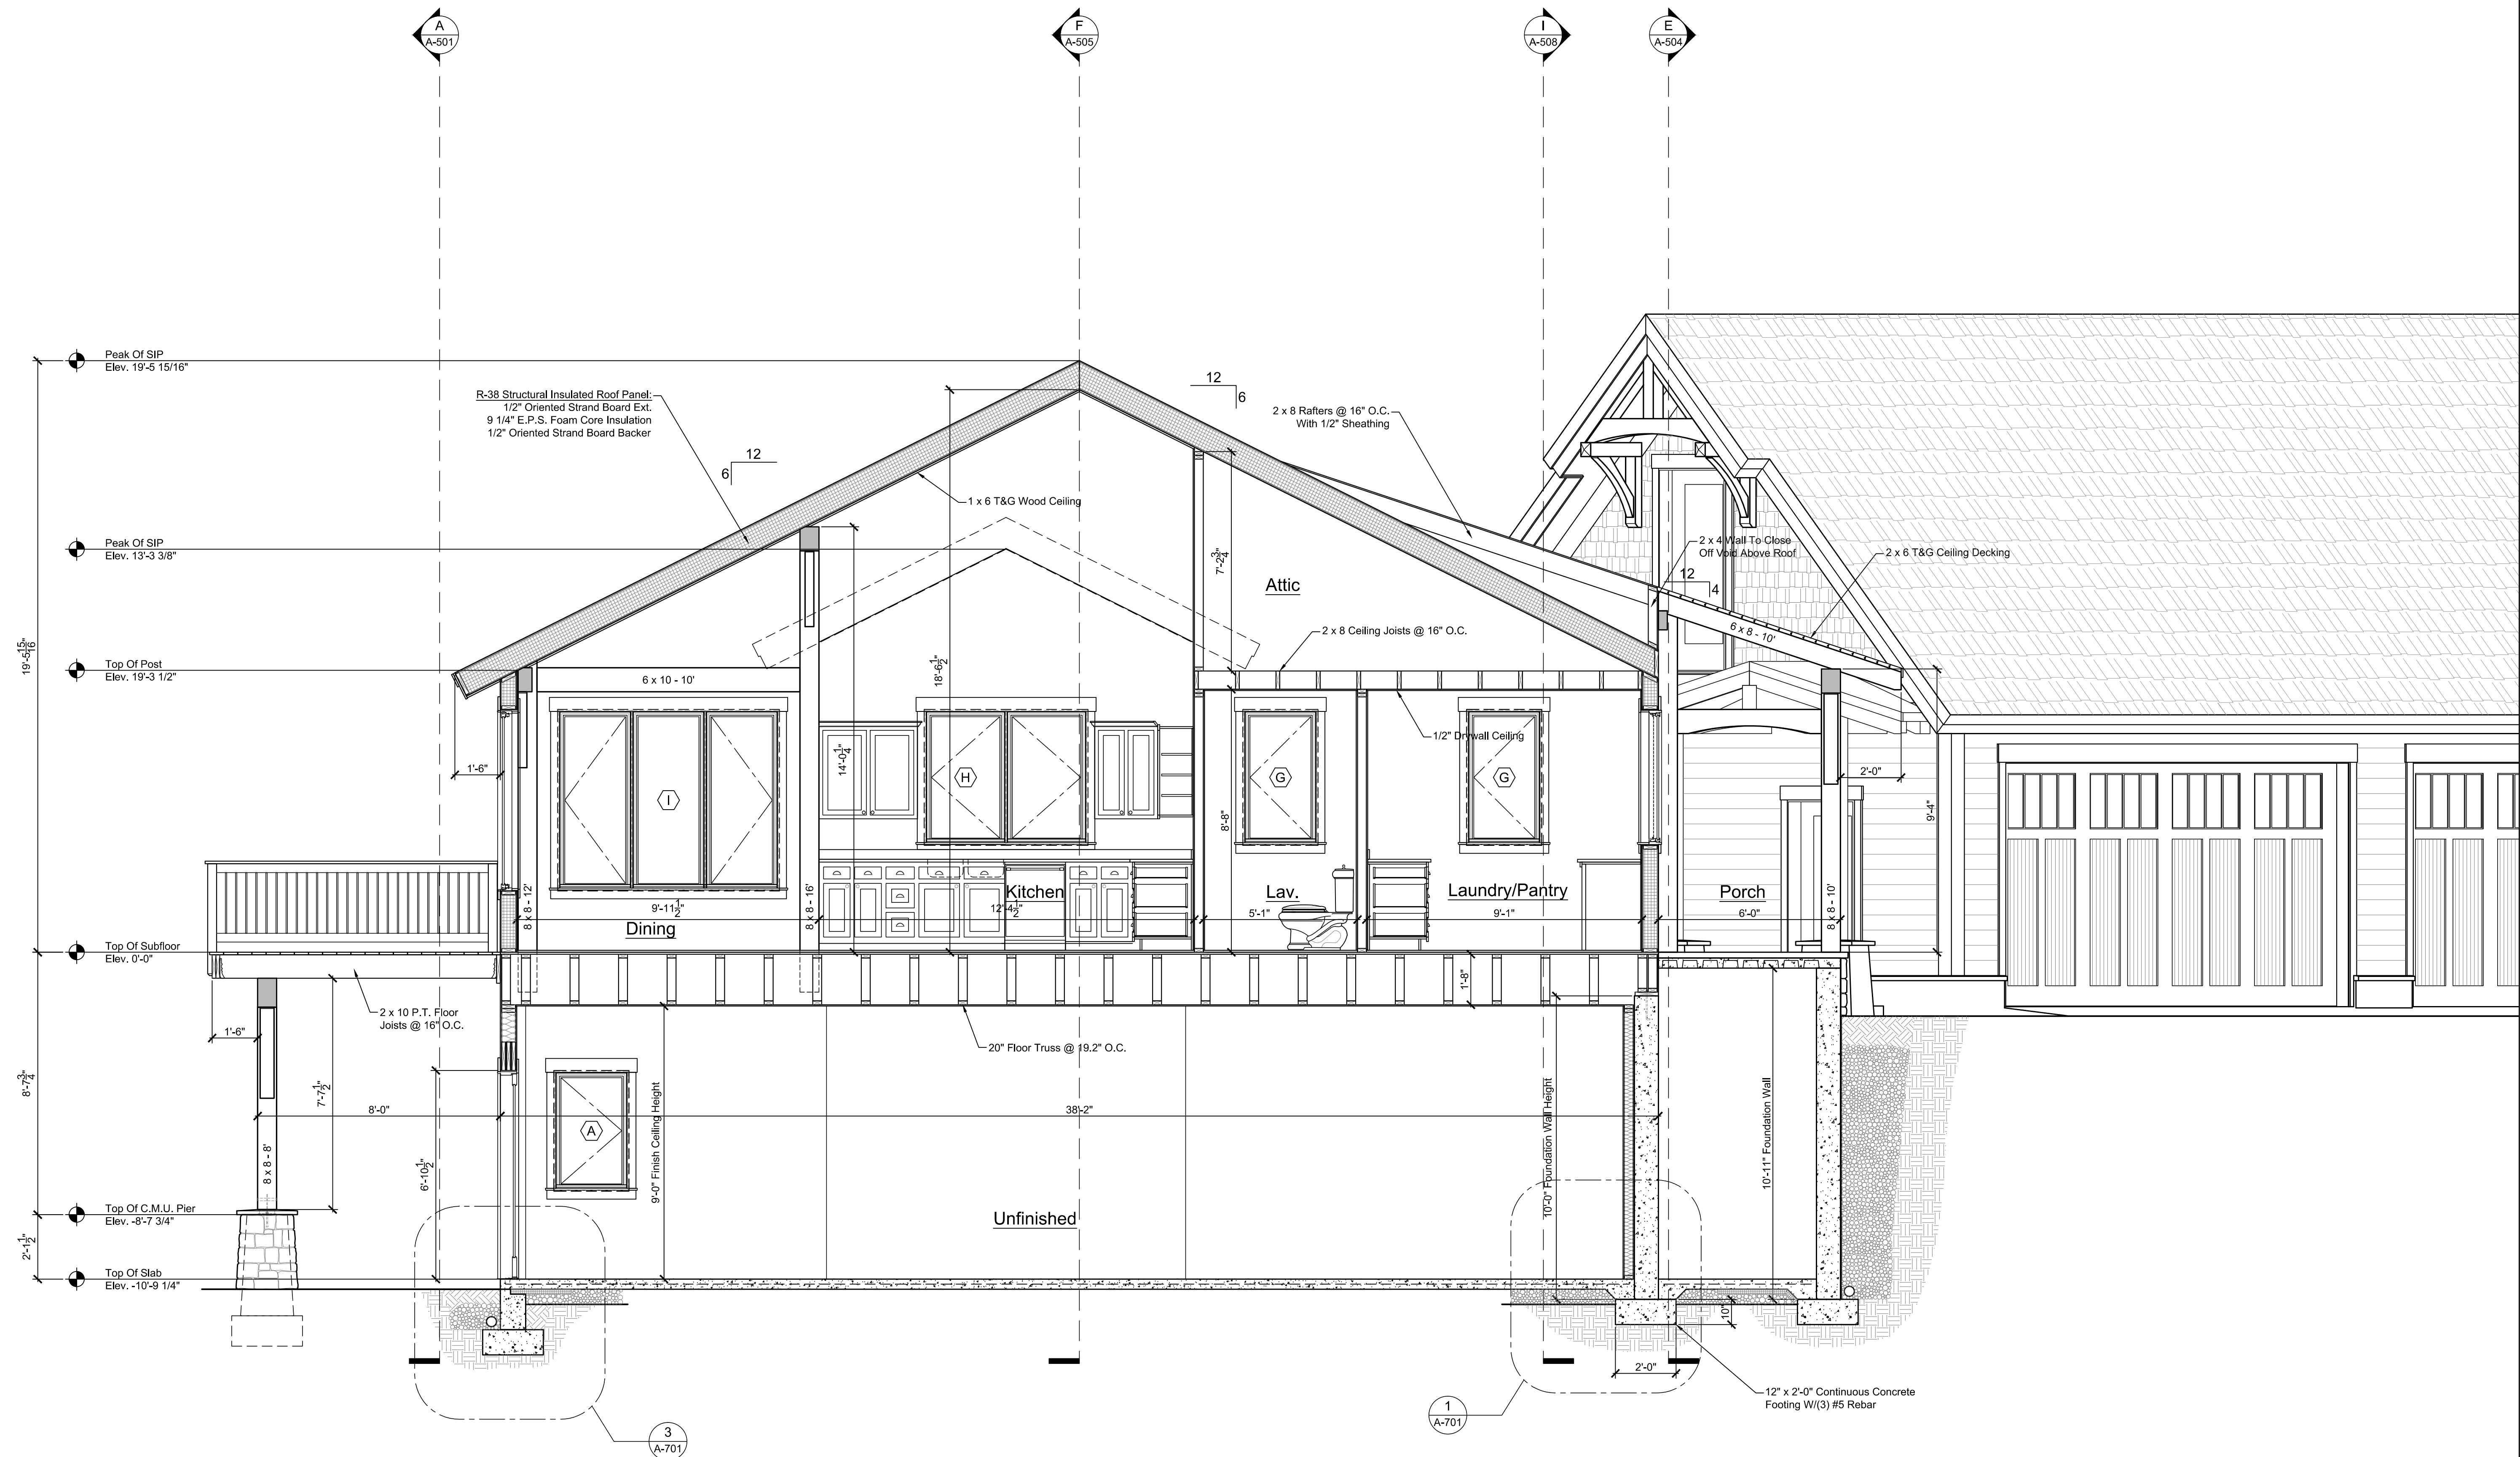


D Section @ Kitchen/Dining
Scale: 3/8" = 1'-0"




ADDRESS
999 Harvestwood Rd SE
Floyd, VA 24091
phone 540.230.5505
fax 888.674.9151
www.streamlinetimberframe.com

A Timber Frame Home For:
The Quesenberry Family
Carrol County, Virginia

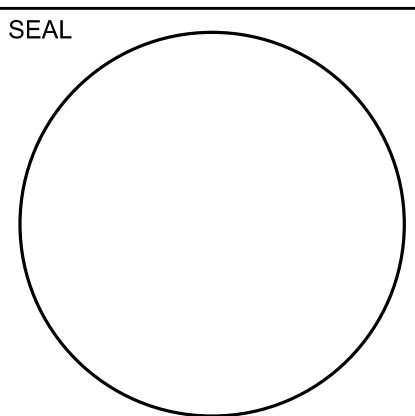

PROJECT INFO	
PROJECT NUMBER	
DATE	
3-18-16	
Submission	Date
Budget Pricing	12-4-15
Review	2-19-16
Window Revisions	3-9-16
Permit	3-18-16

SHEET NUMBER
A-504

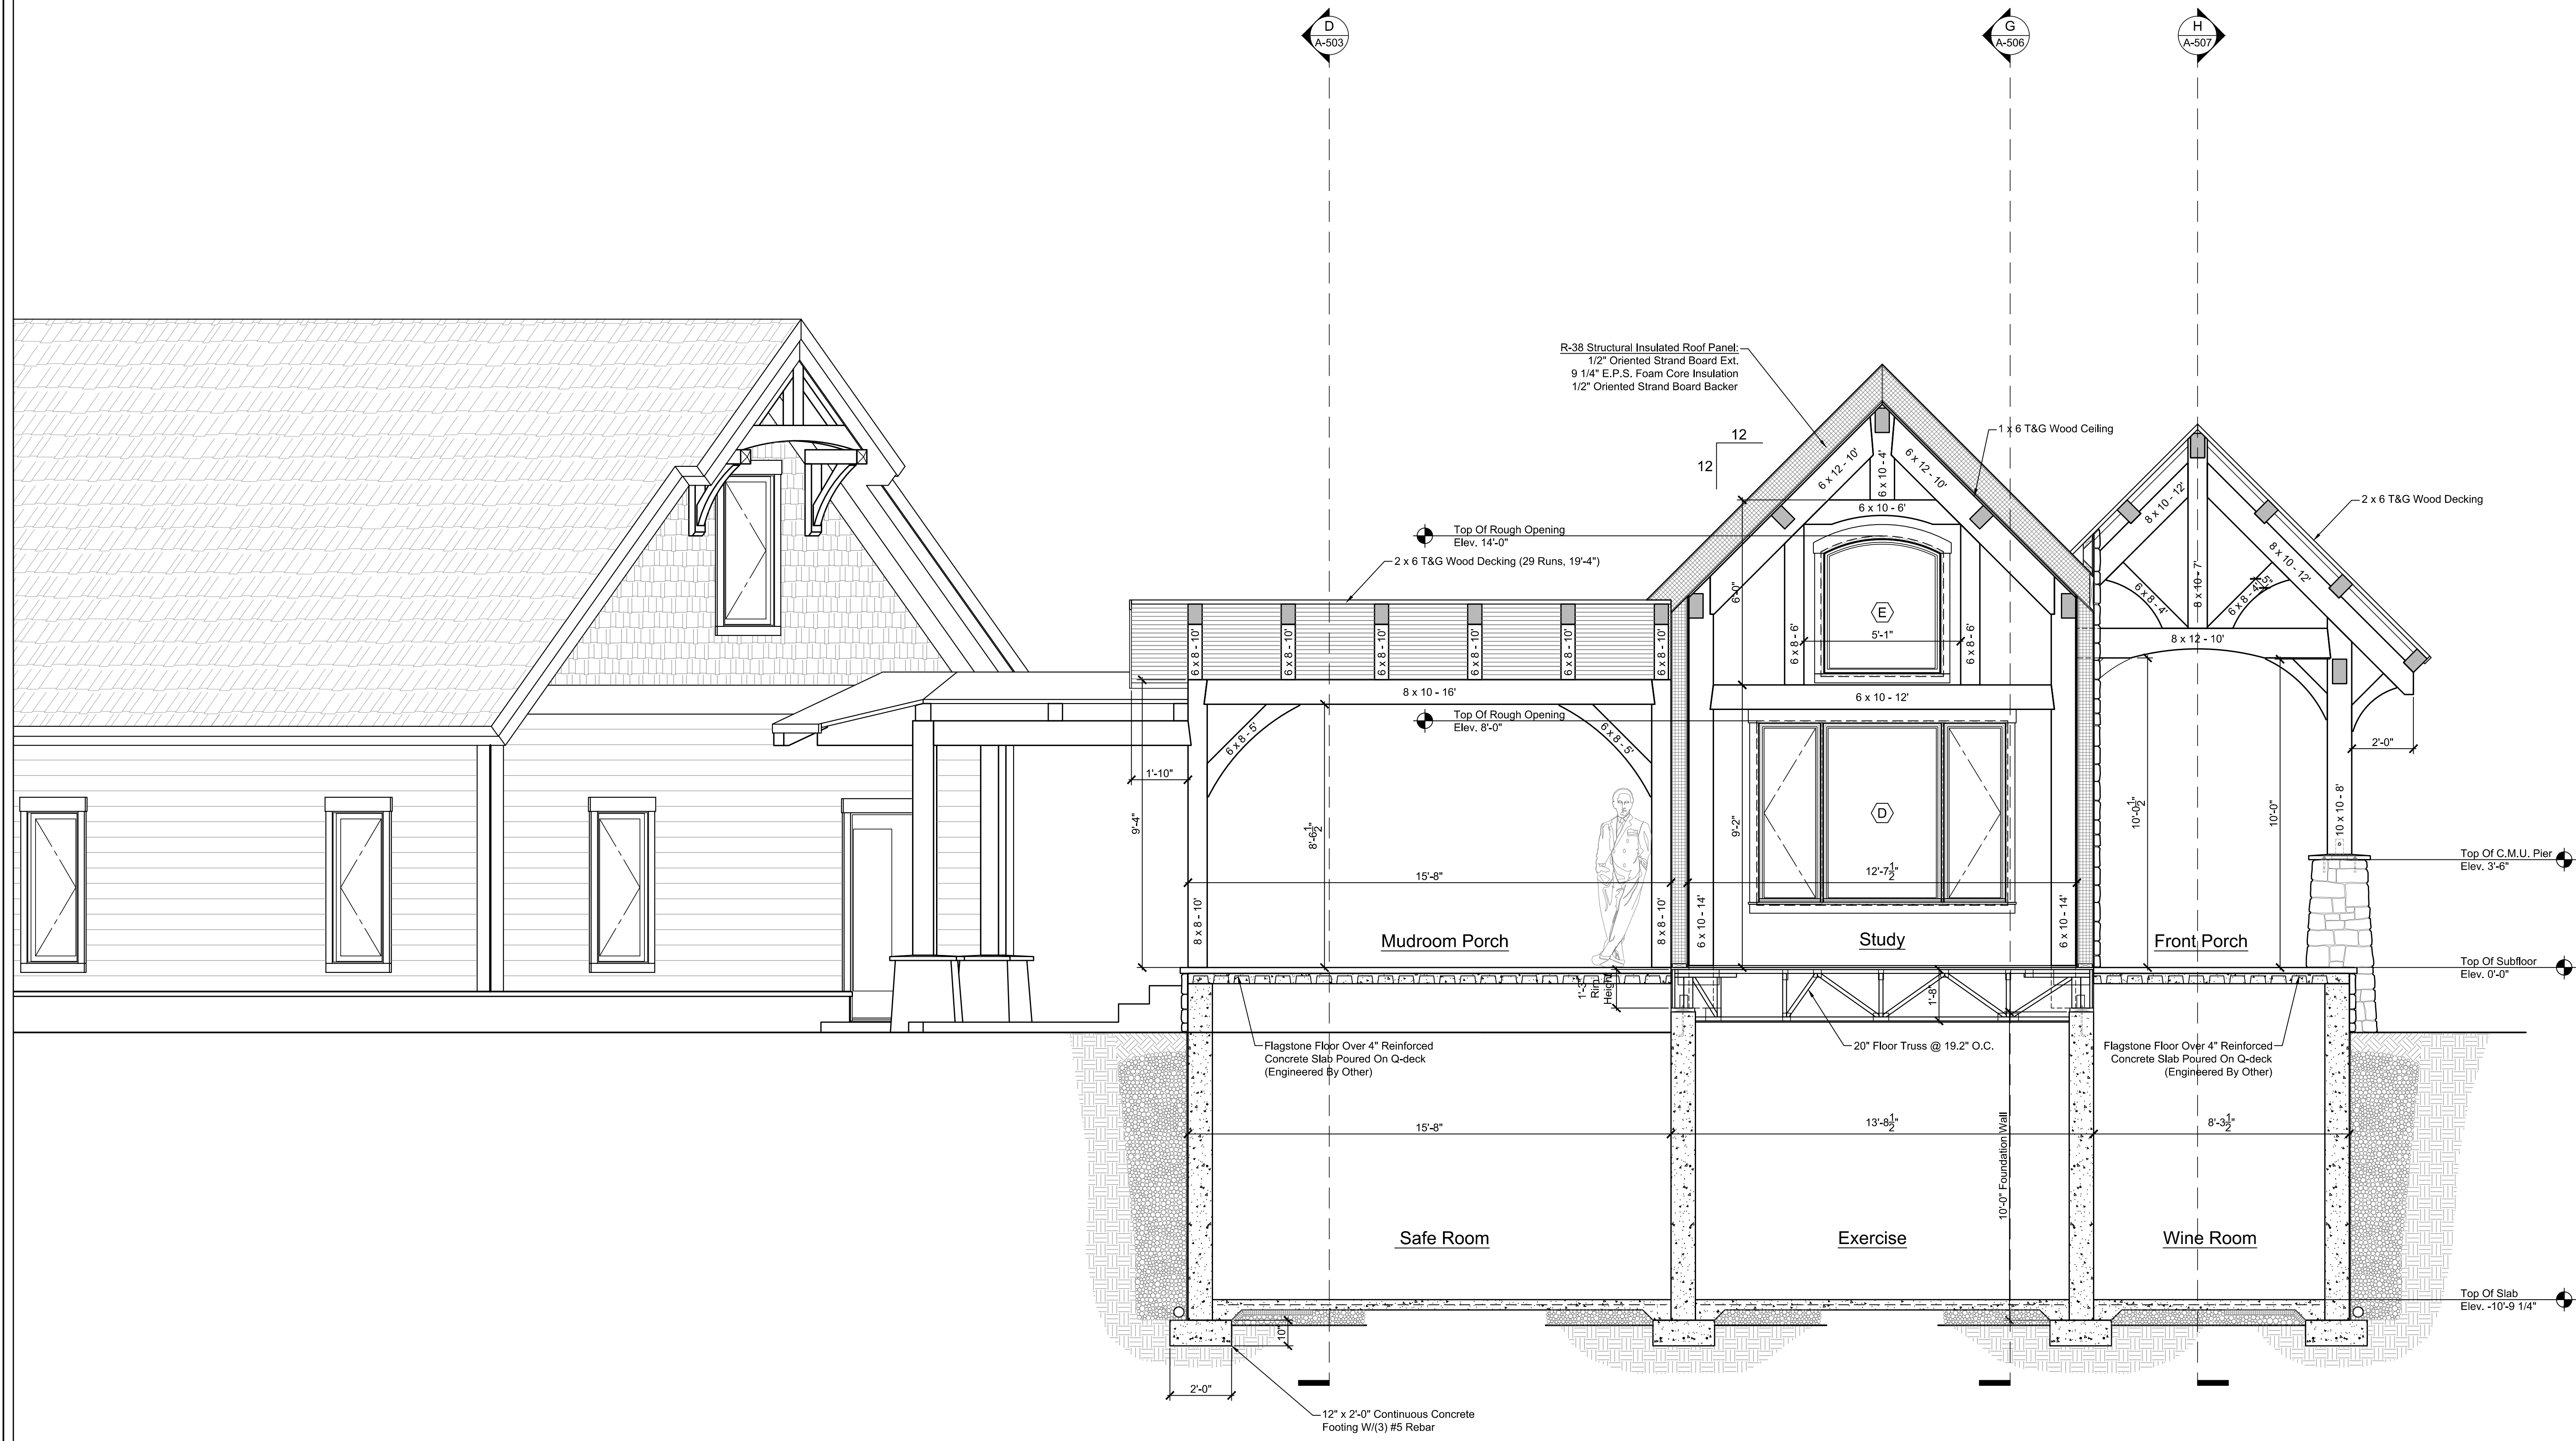


E Section @ Entry/Study
Scale: 3/8" = 1'-0"



ADDRESS
999 Harvestwood Rd SE
Floyd, VA 24091
phone 540.230.5505
fax 888.674.9151
www.streamlinetimberframe.com

A Timber Frame Home For:
The Quesenberry Family
Carrol County, Virginia

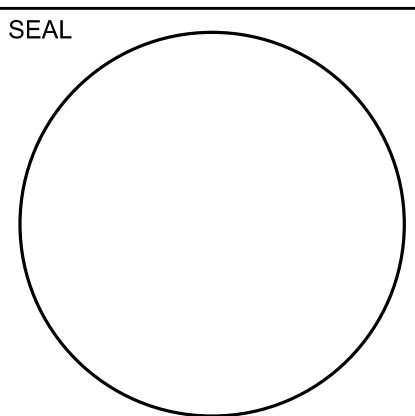

PROJECT INFO	
PROJECT NUMBER	
DATE	
3-18-16	
Submission	Date
Budget Pricing	12-4-15
Review	2-19-16
Window Revisions	3-9-16
Permit	3-18-16

SHEET NUMBER
A-505




F Section @ Cross Gable Ridges
Scale: 3/8" = 1'-0"




ADDRESS
999 Harvestwood Rd SE
Floyd, VA 24091
phone 540.230.5505
fax 888.674.9151
www.streamlinetimberframe.com

A Timber Frame Home For:
The Quesenberry Family
Carrol County, Virginia

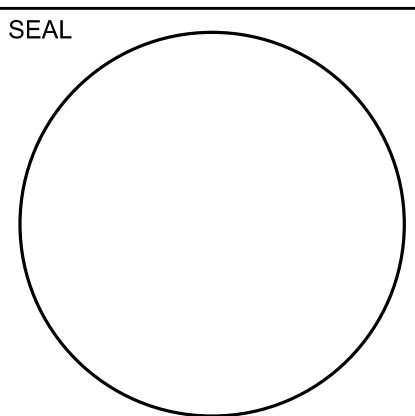


PROJECT INFO	
PROJECT NUMBER	
DATE	
3-18-16	
Submission	Date
Budget Pricing	12-4-15
Review	2-19-16
Window Revisions	3-9-16
Permit	3-18-16

SHEET NUMBER
A-506

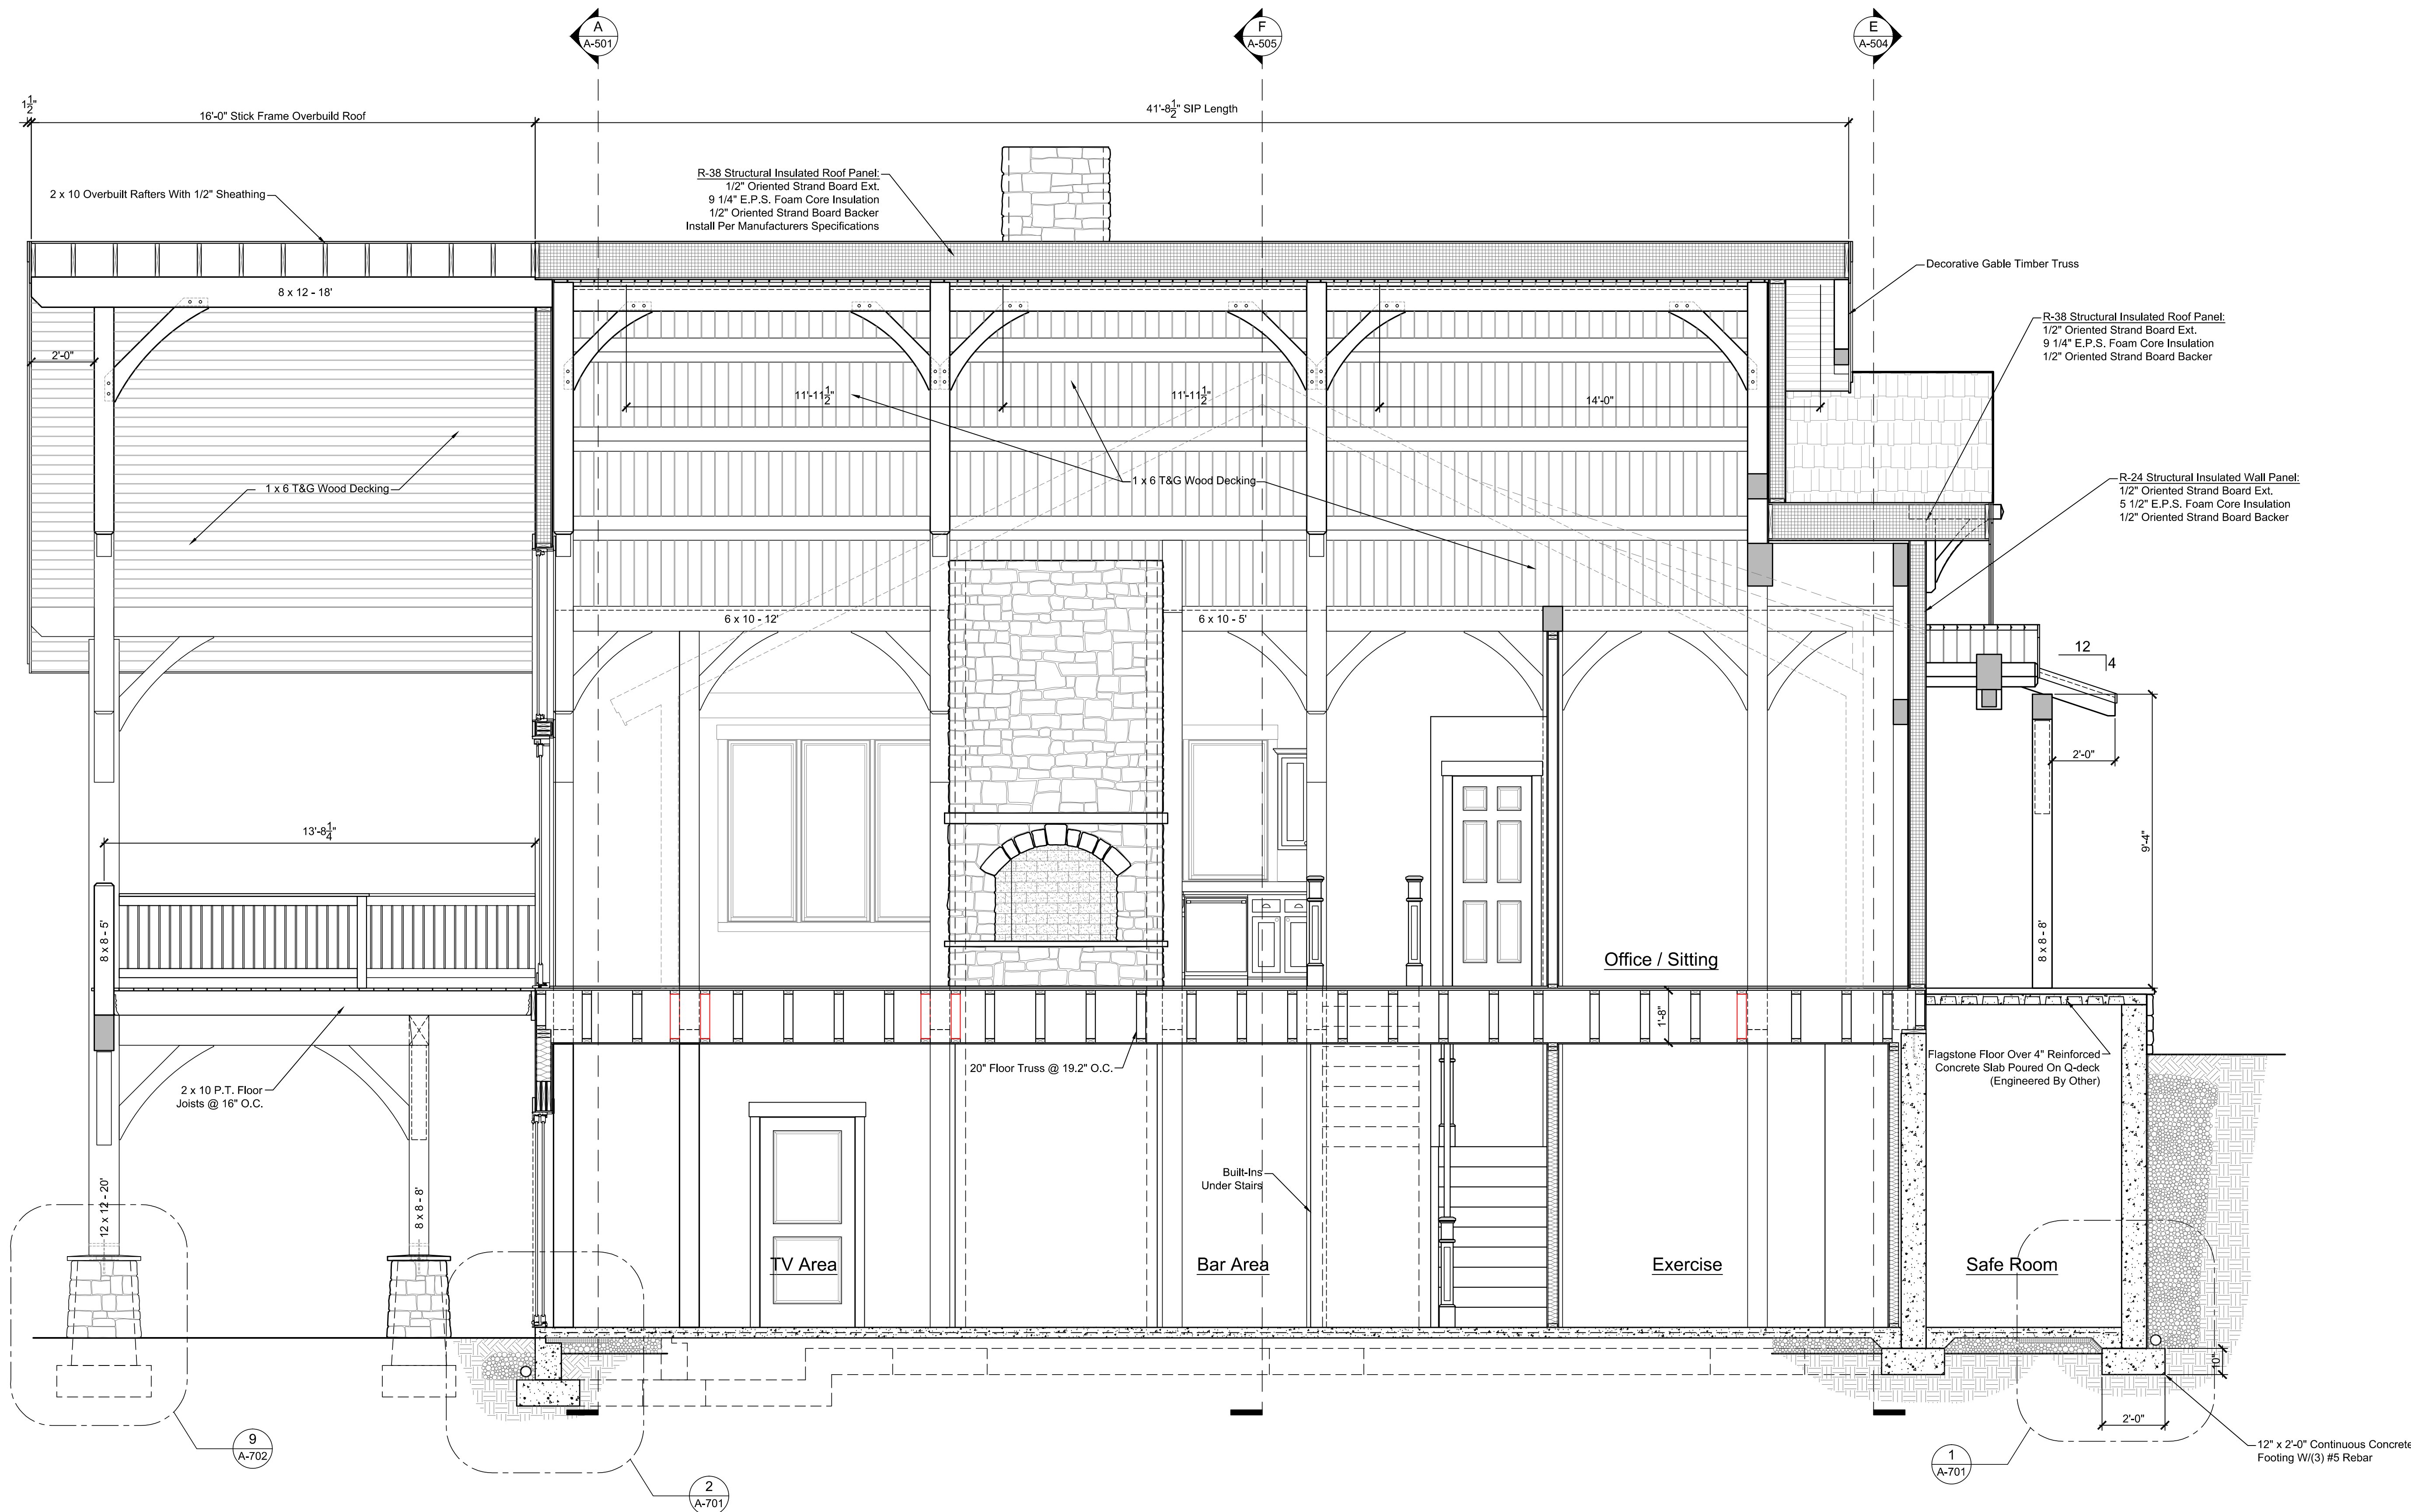


Section @ Main Ridge
Scale: 3/8" = 1'-0"

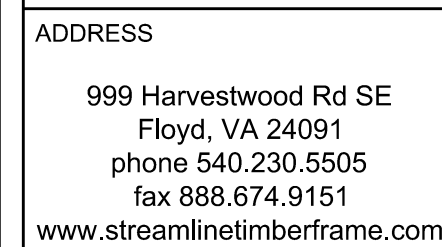

A Timber Frame Home For:
The Quesenberry Family
Carroll County, Virginia

SEAL

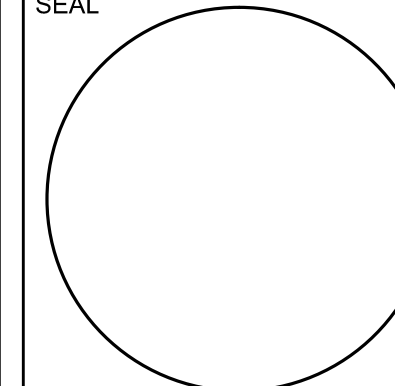

PROJECT INFO								
--------------	--	--	--	--	--	--	--	--

PROJECT NUMBER


DATE 3-18-16

Submission	Date
Budget Pricing	12-4-15
Review	2-19-16
Window Revisions	3-9-16
Permit	3-18-16

SHEET NUMBER

A-507

© 2016 StreamLine Timberframe

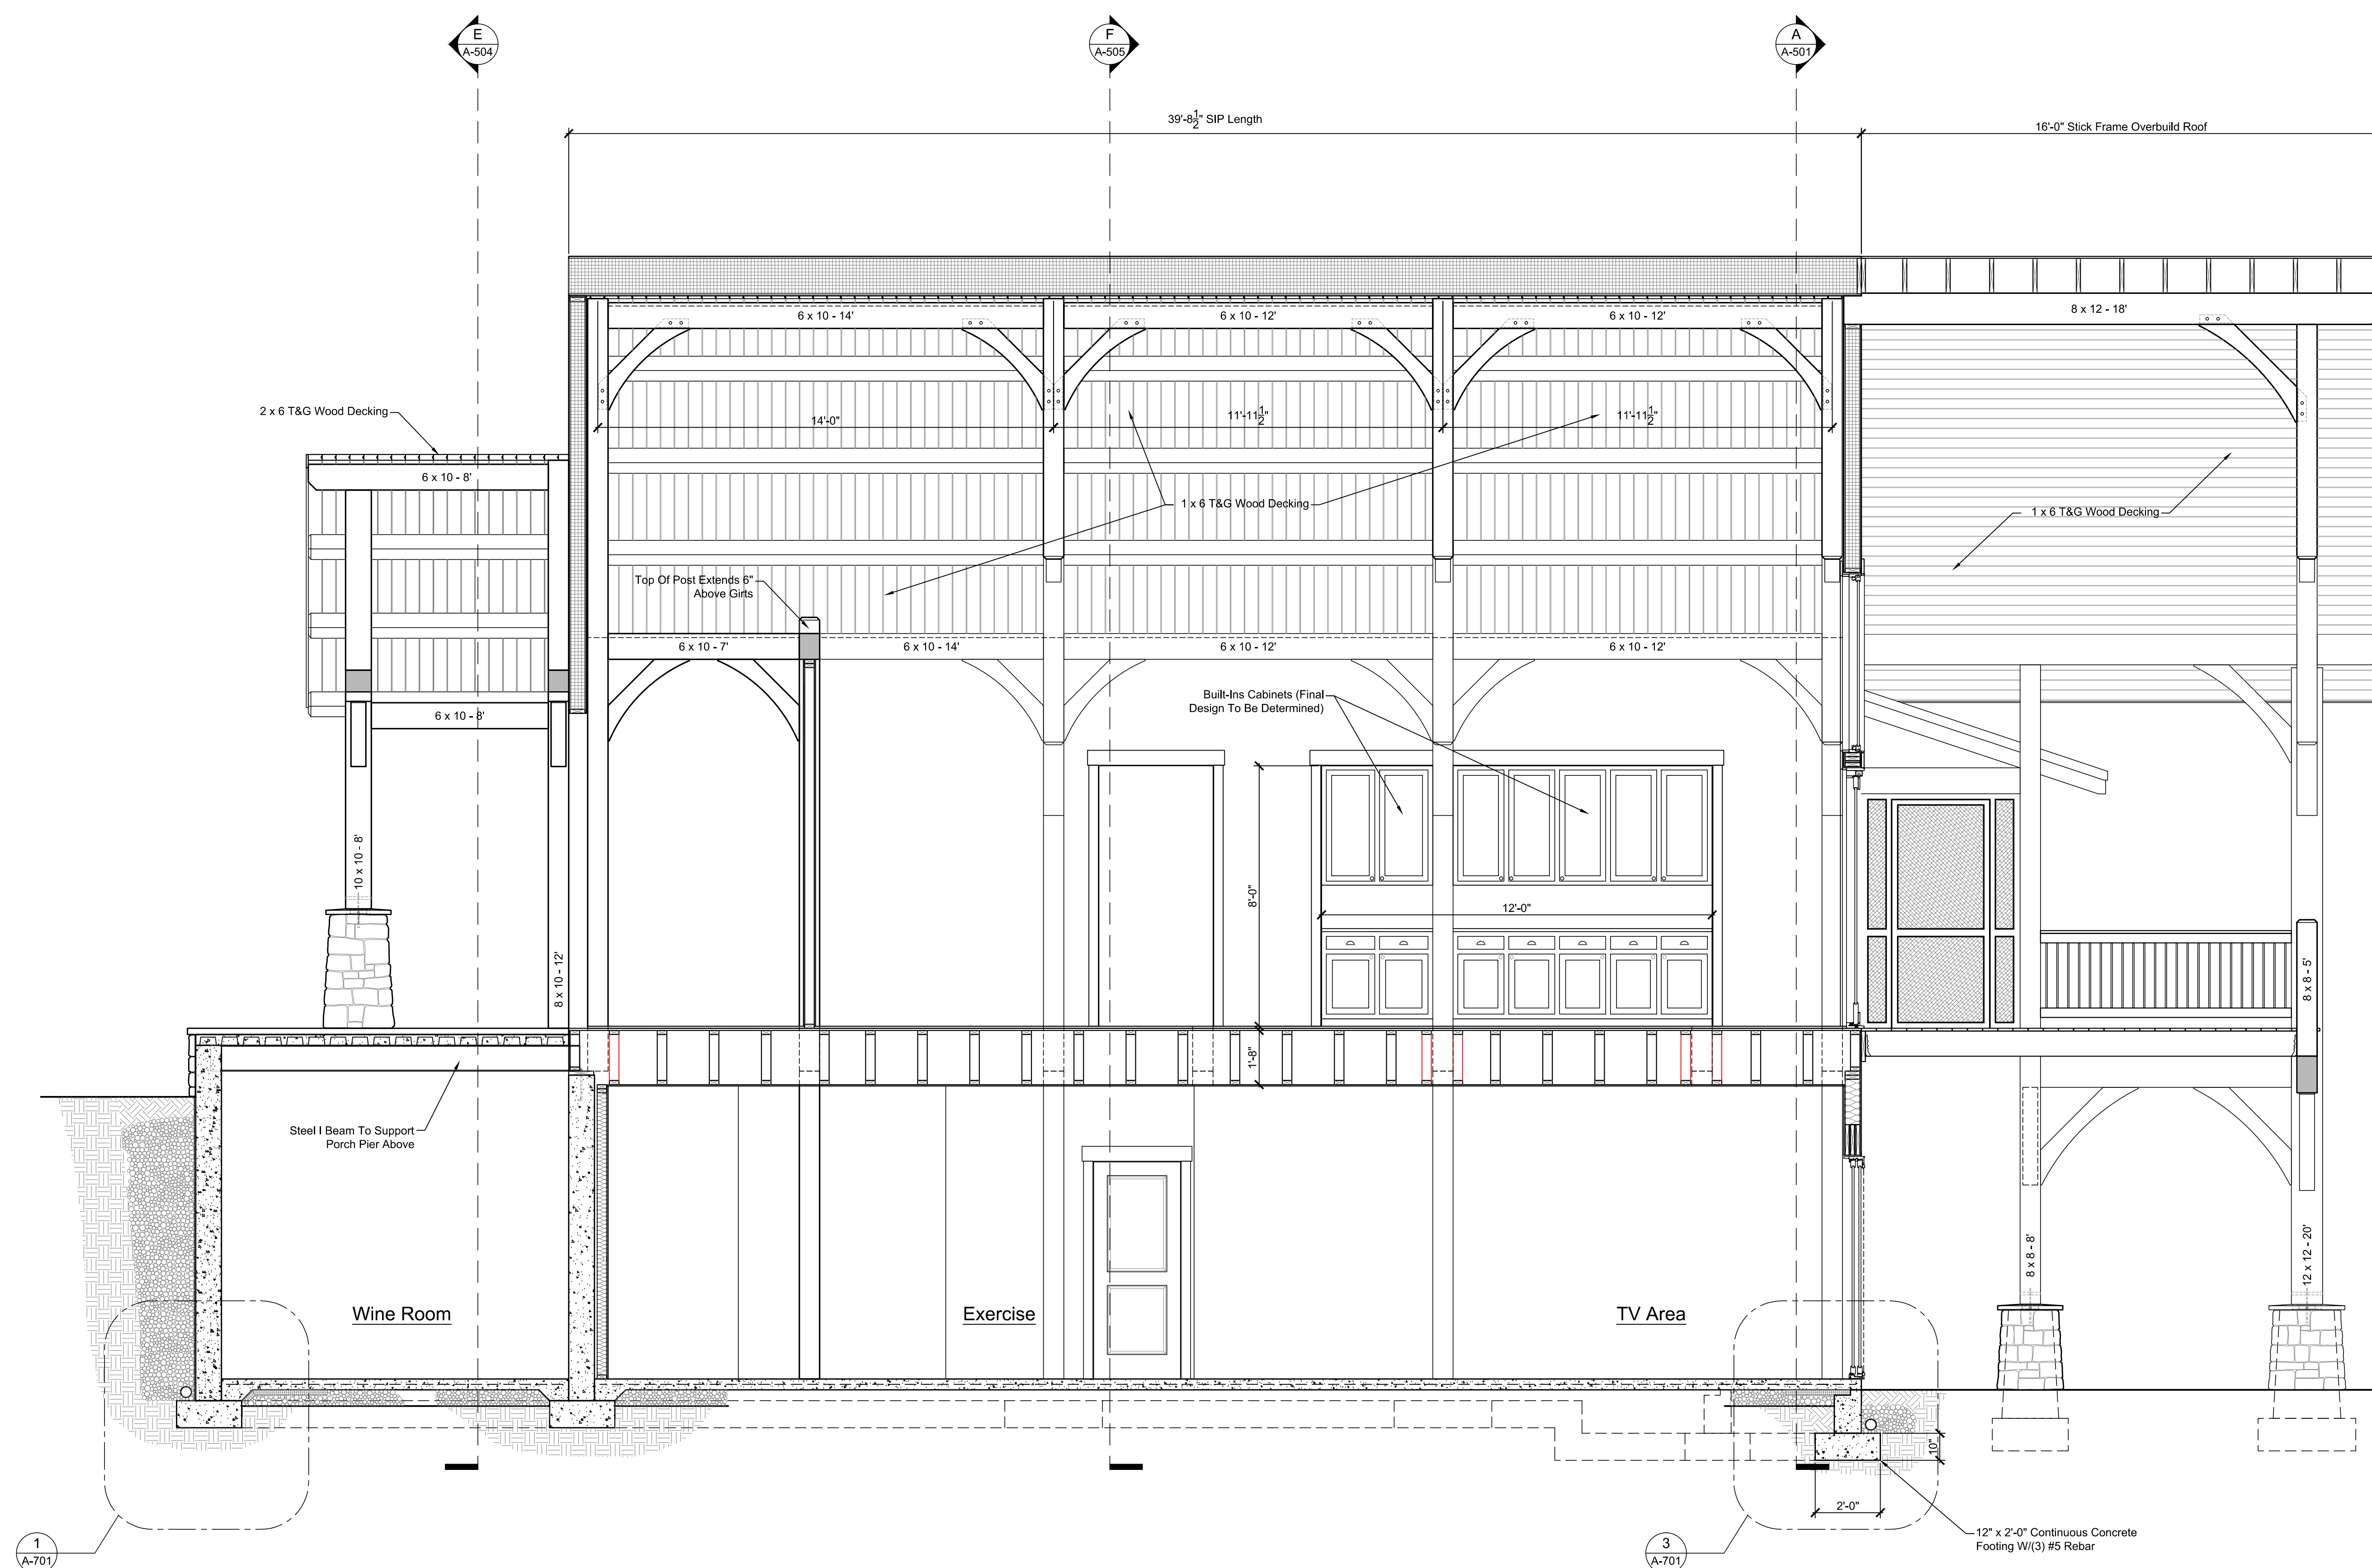


 Section @ Main Ridge
Scale: 3/8" = 1'-0"




ADDRESS
999 Harvestwood Rd SE
Floyd, VA 24091
phone 540.230.5505
fax 888.674.9151
www.streamlinetimberframe.com

A Timber Frame Home For:
The Quesenberry Family
Carrol County, Virginia






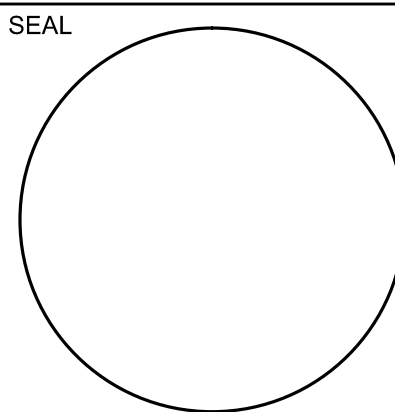


PROJECT INFO	
PROJECT NUMBER	
DATE	
3-18-16	
Submission	Date
Budget Pricing	12-4-15
Review	2-19-16
Window Revisions	3-9-16
Permit	3-18-16

SHEET NUMBER
A-508

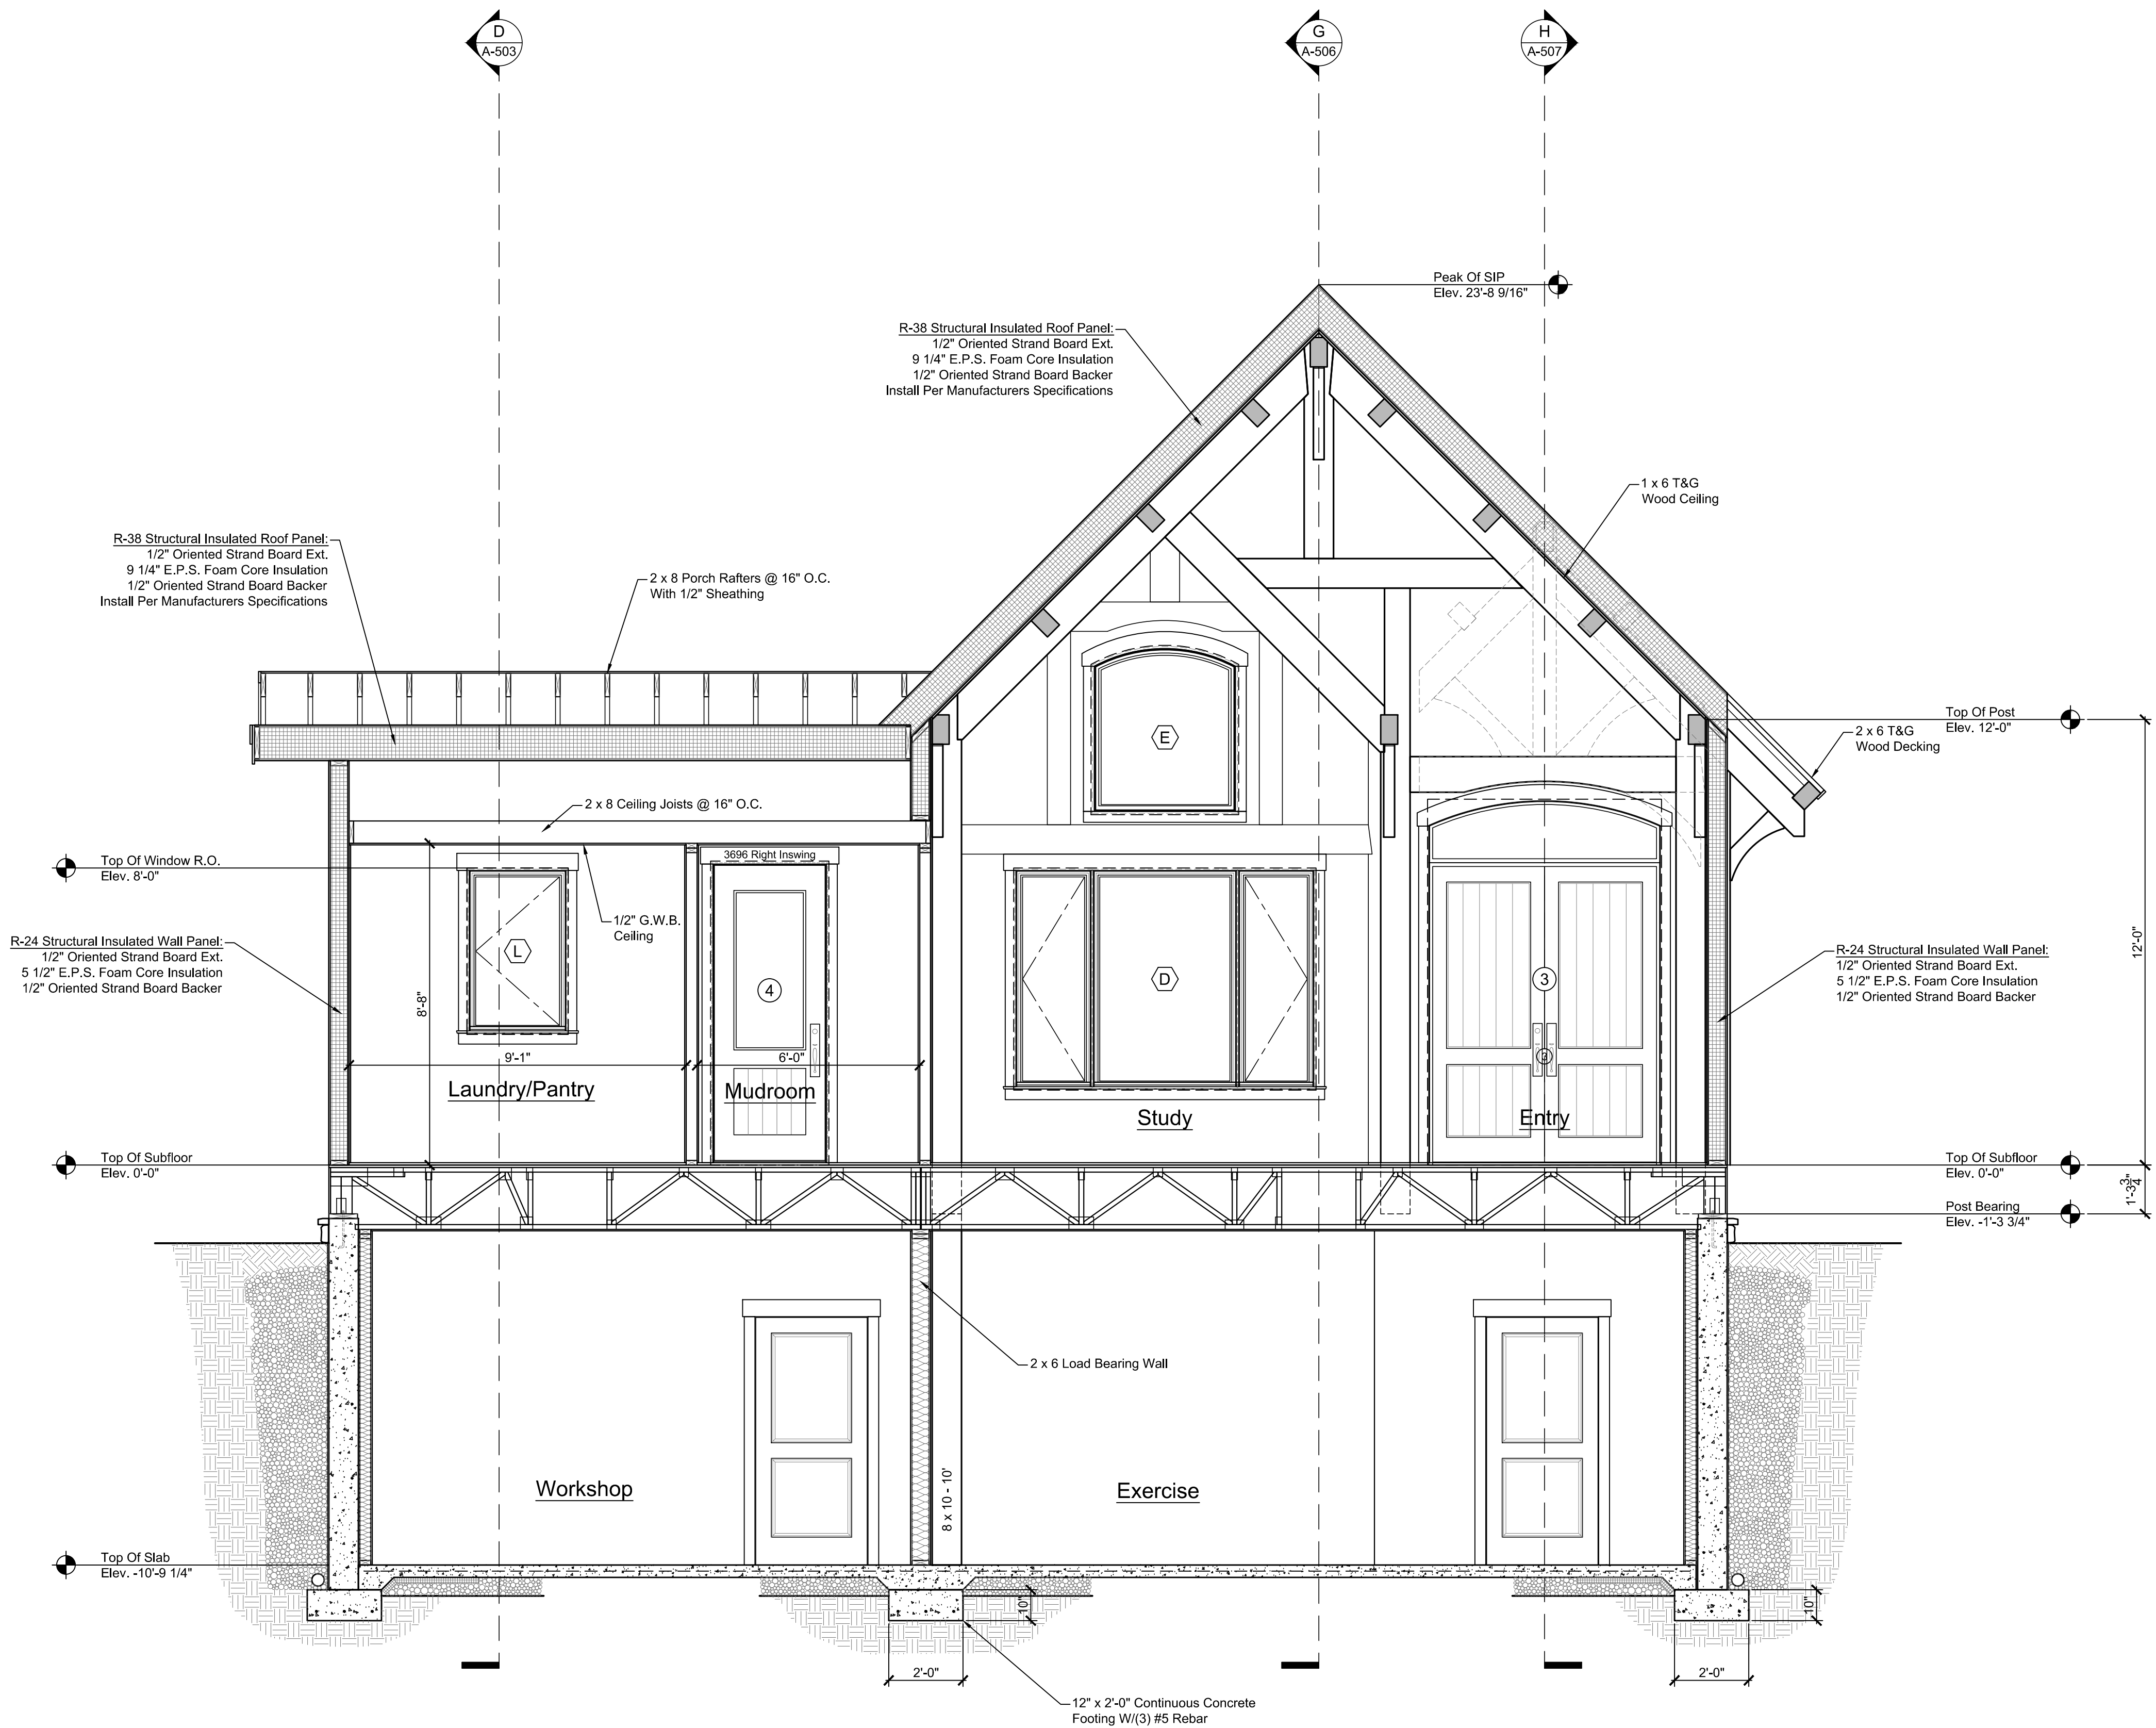



Section @ Study/Entry
Scale: 3/8" = 1'-0"

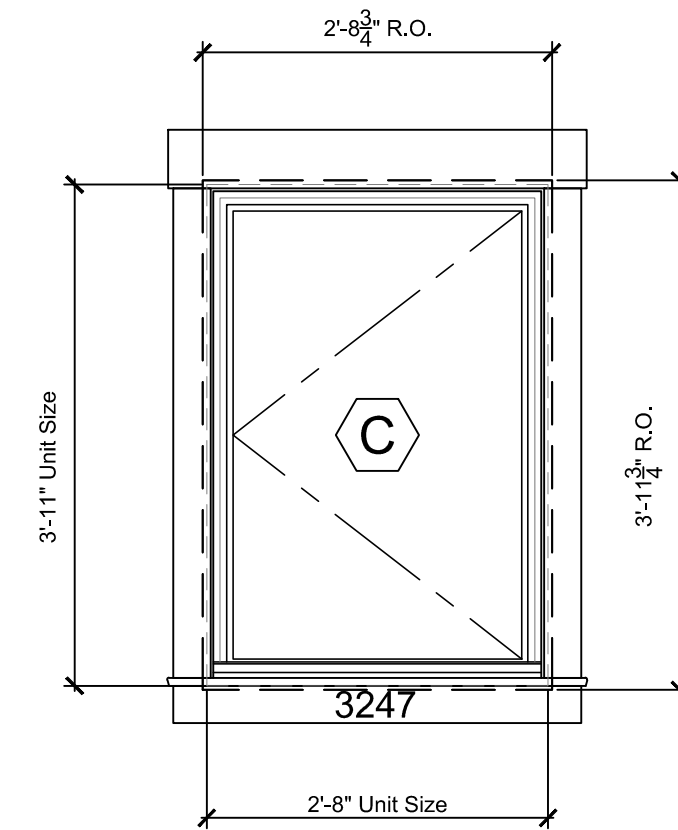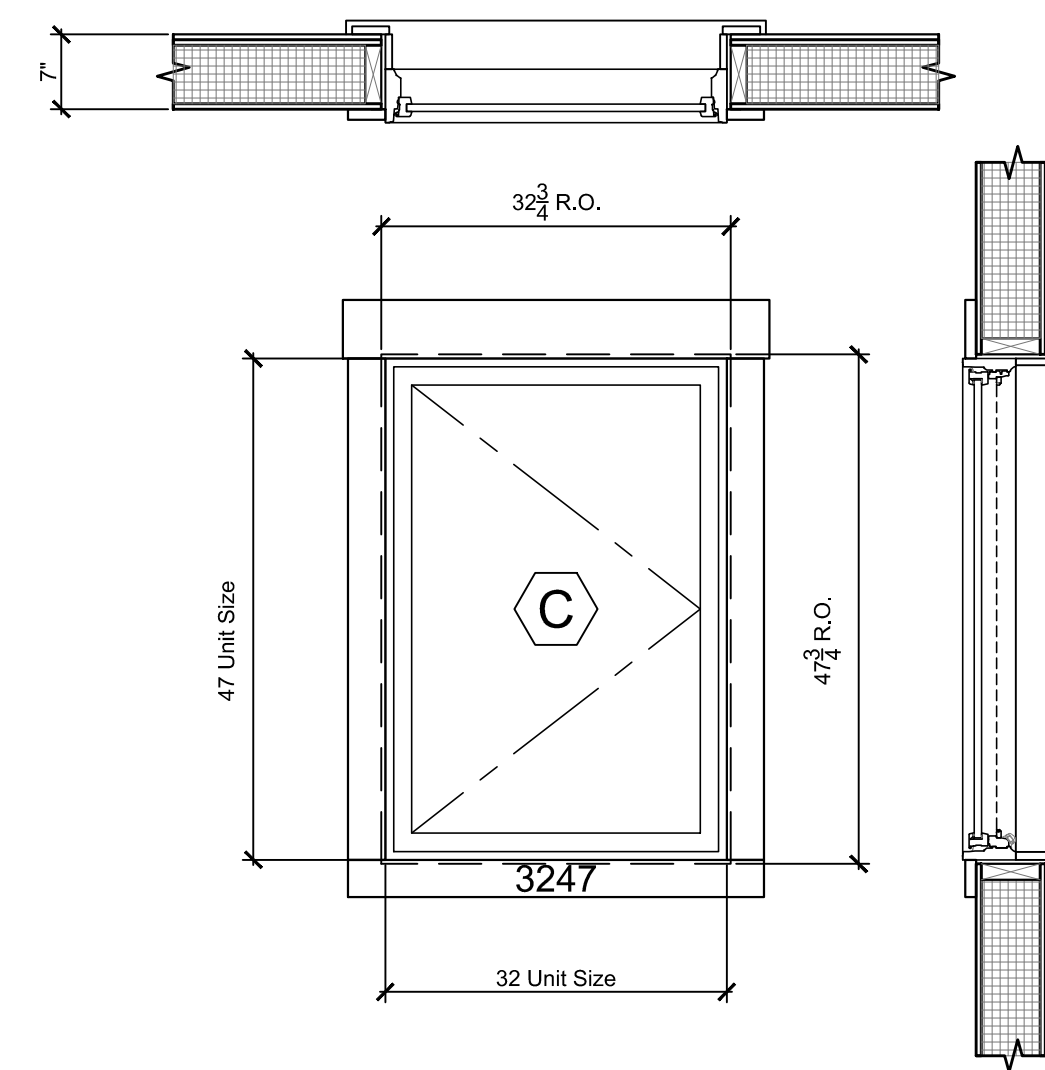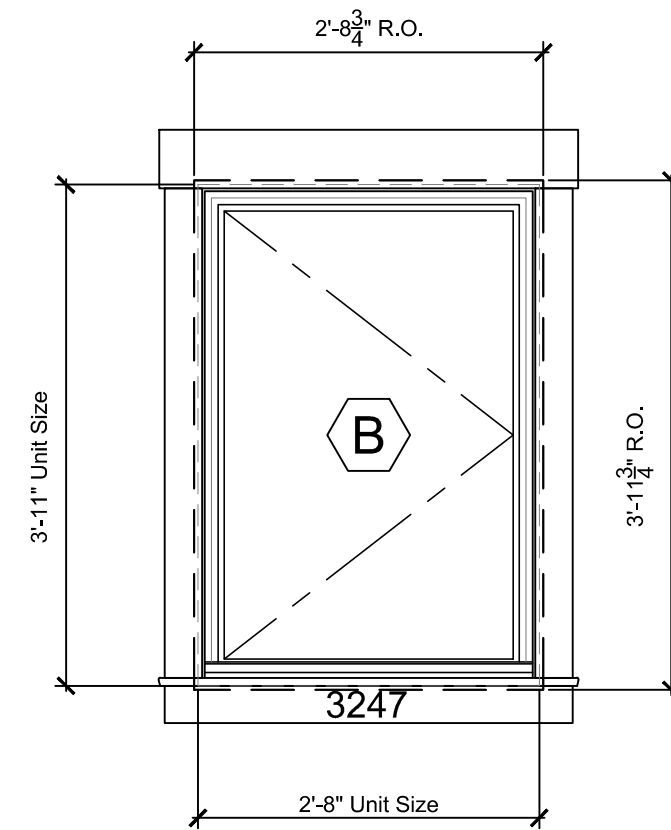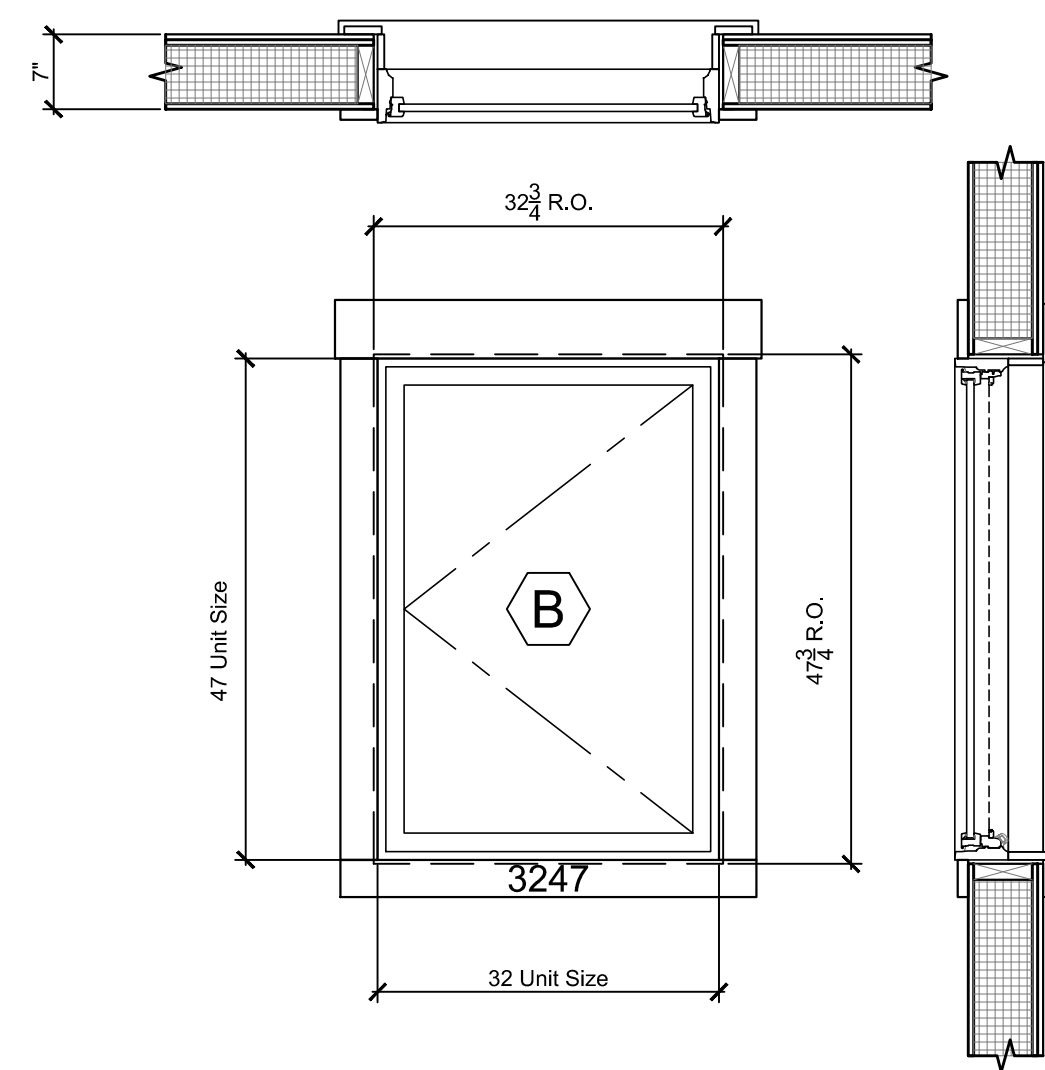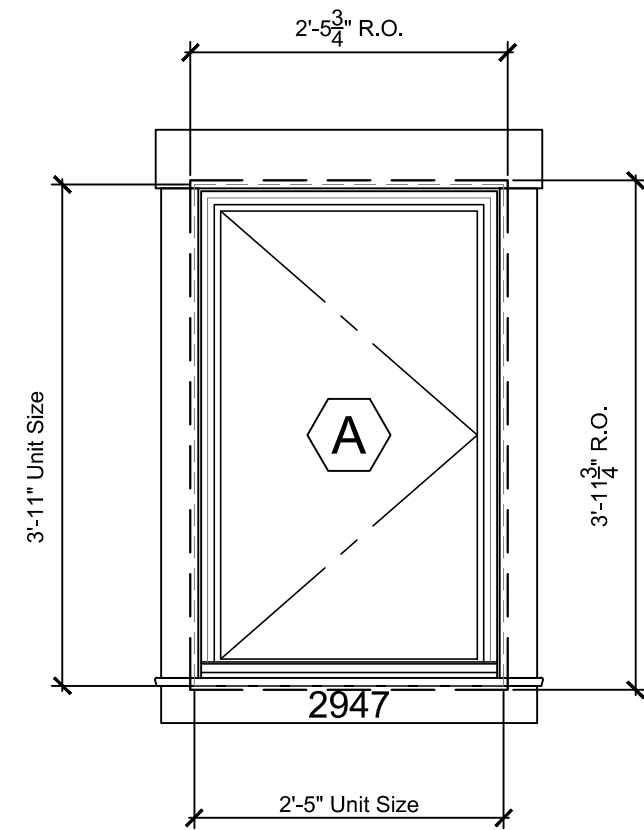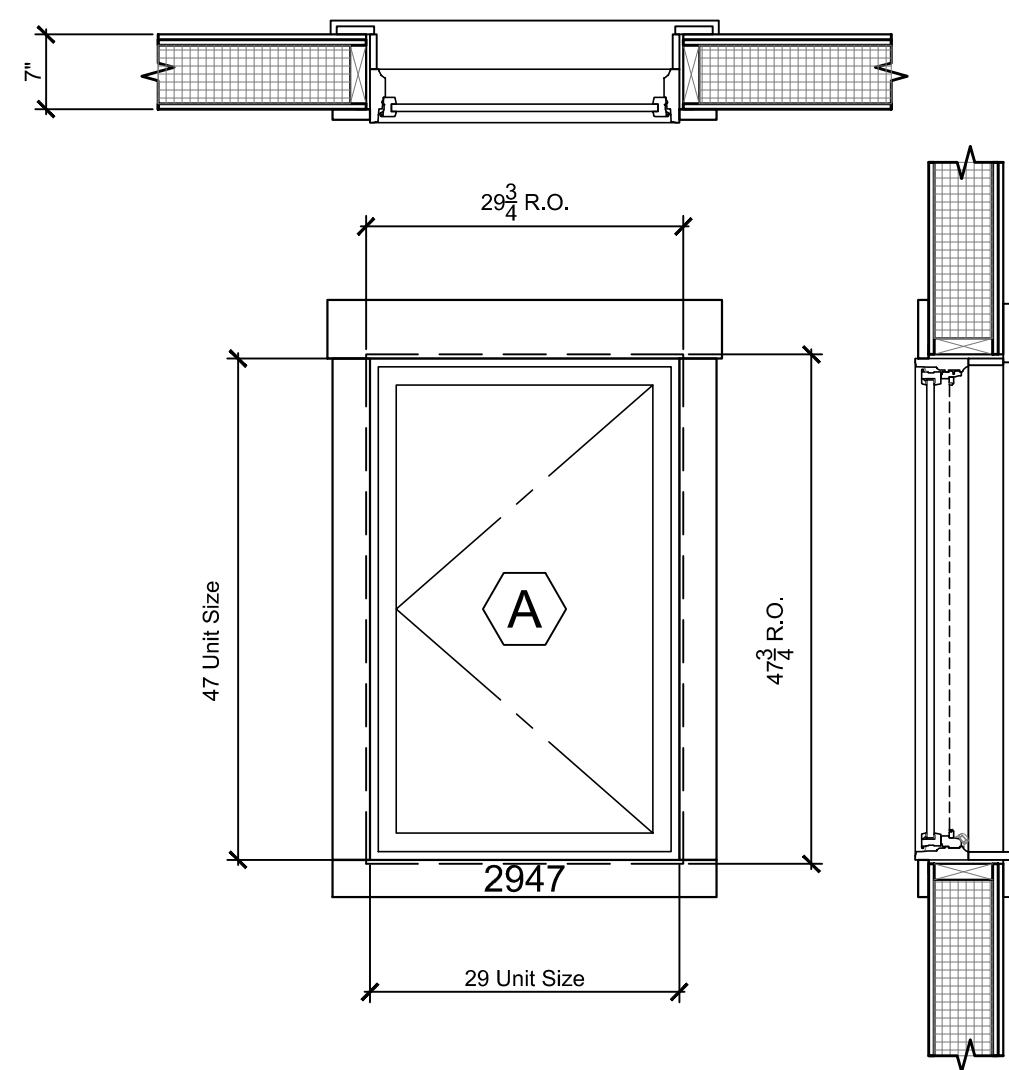



Terrace Level Bedroom And Garage Window
Scale: 3/4" = 1'-0"

Front Shower Window
Scale: 3/4" = 1'-0"

Front W.I.C. And Pantry Window
Scale: 3/4" = 1'-0"

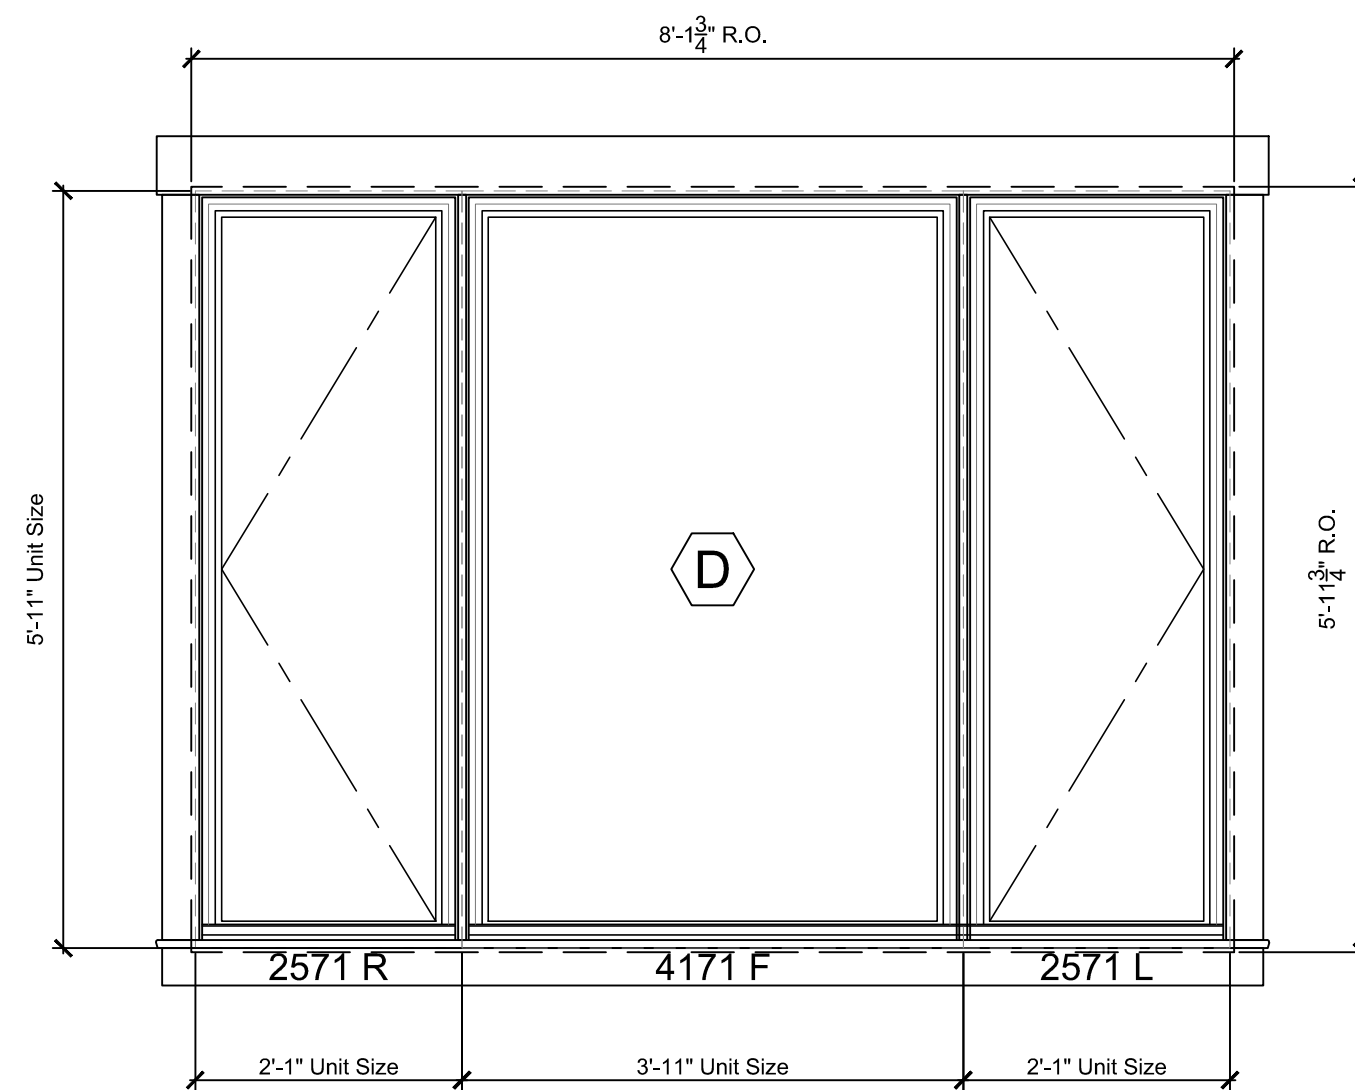
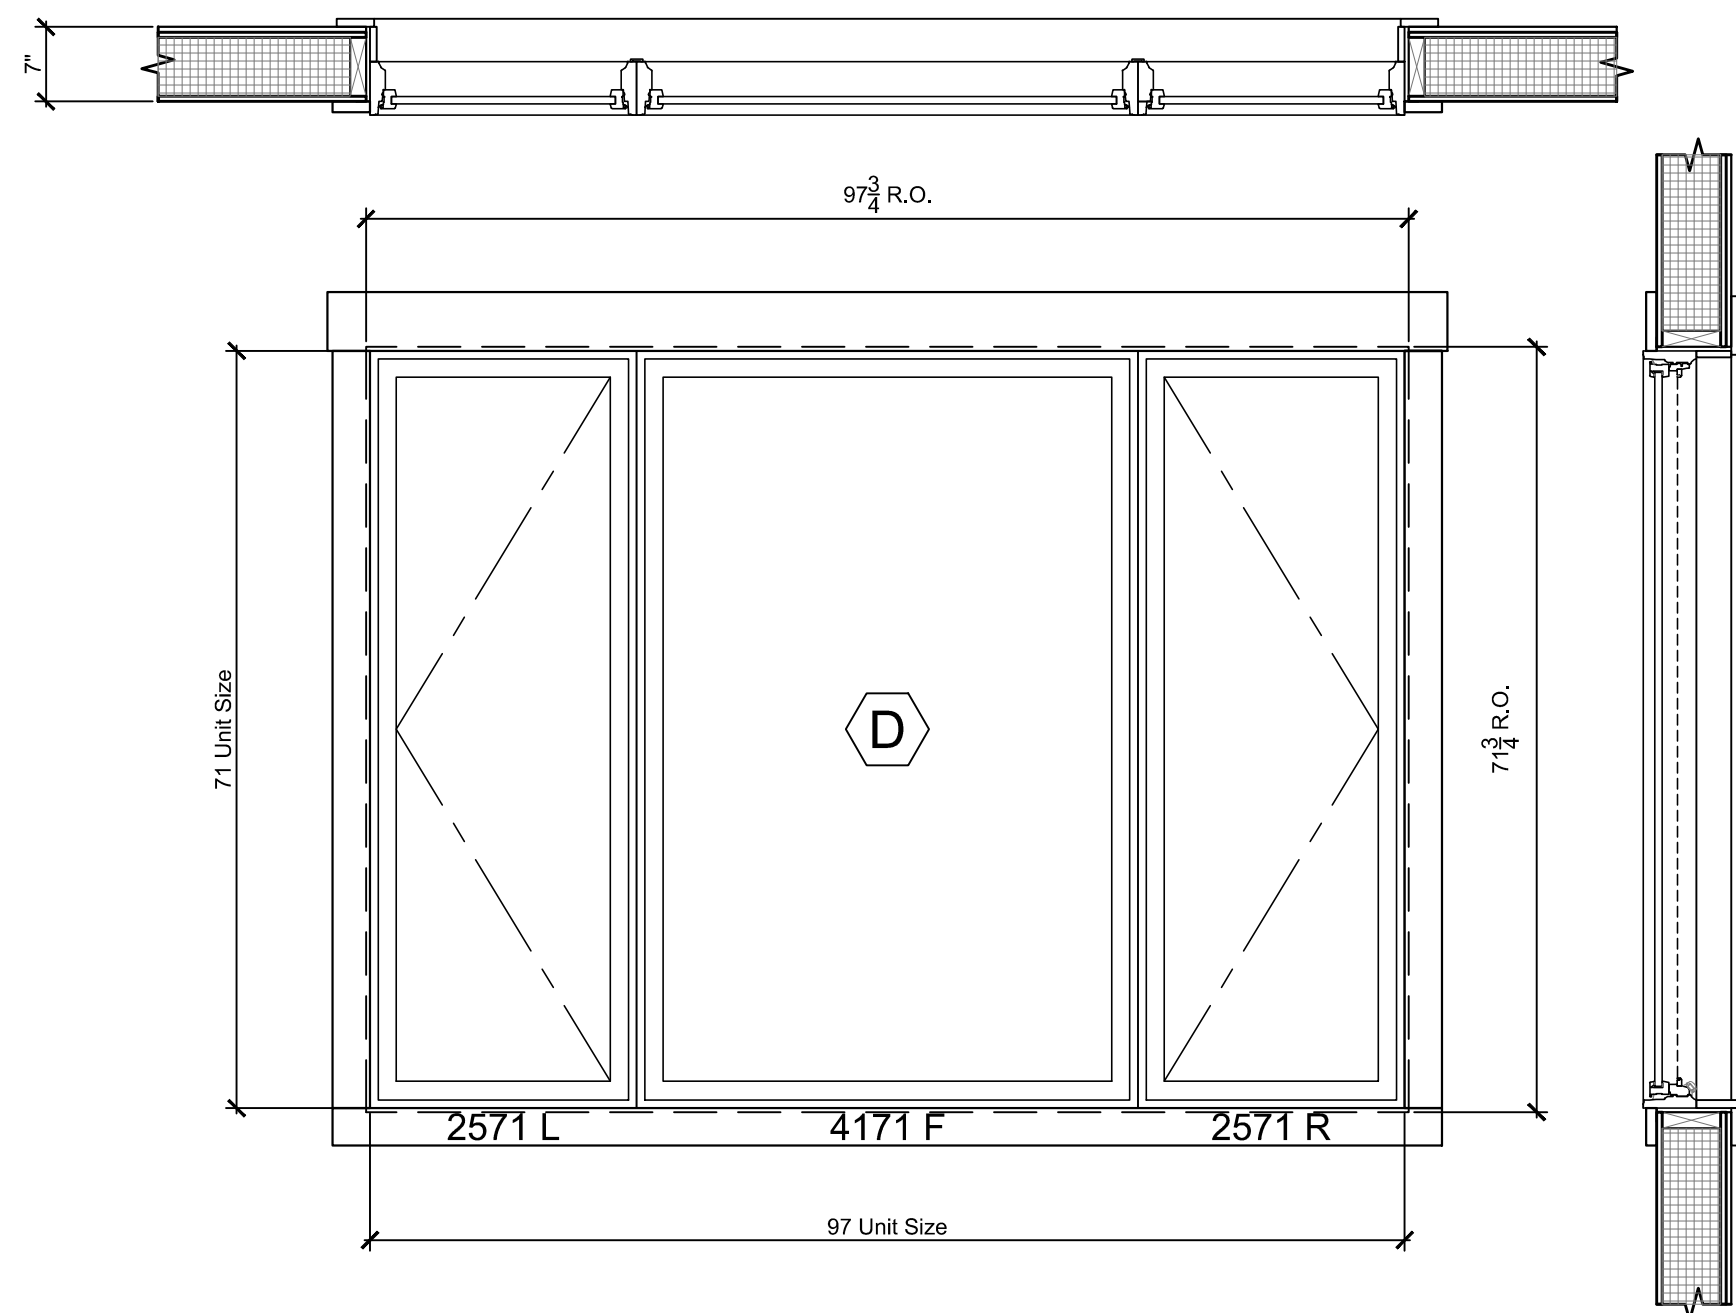


Front Study Window
Scale: 3/4" = 1'-0"

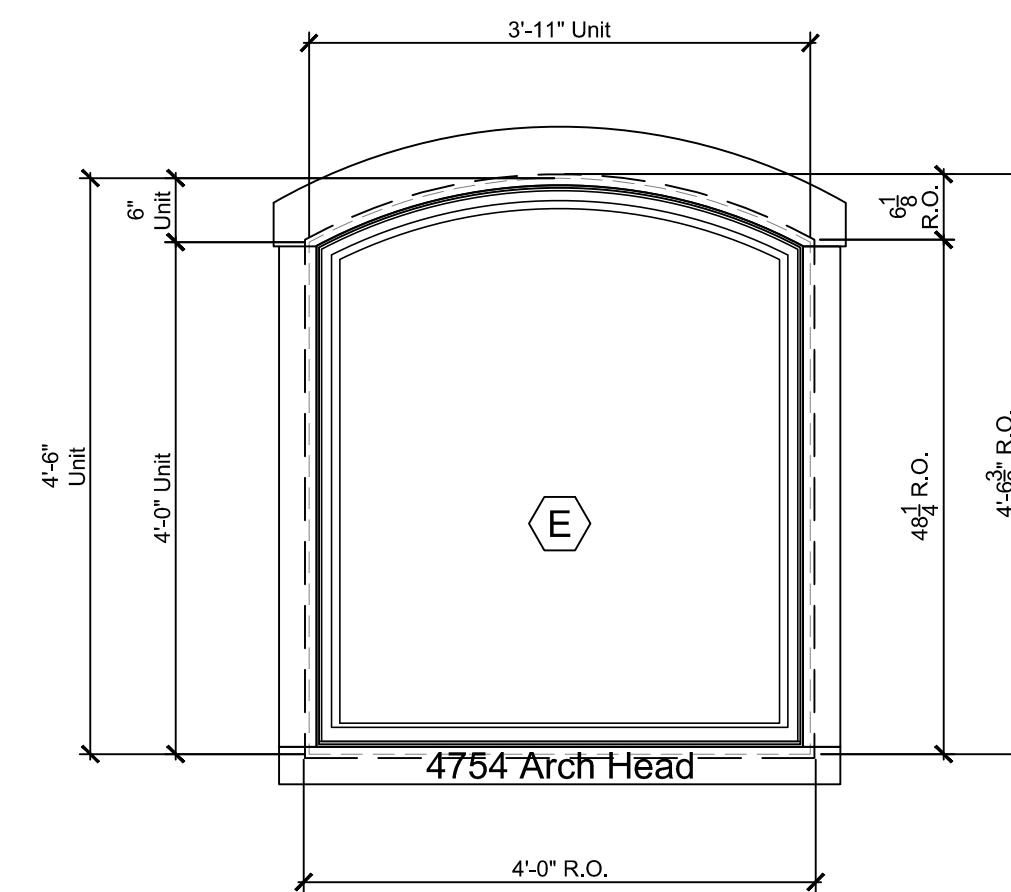
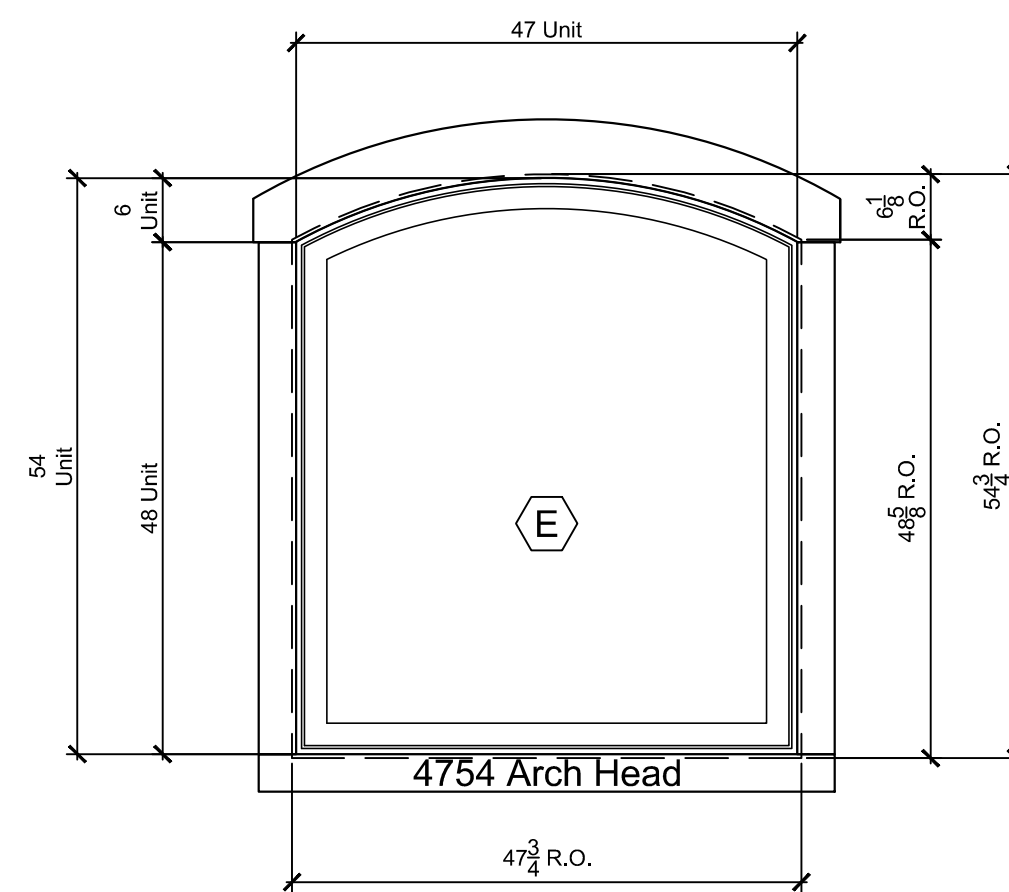


Front Study Upper Window
Scale: 3/4" = 1'-0"

WINDOW SCHEDULE							
Sym.	Line No.	Qty.	Mfr's. Number	Operation	Manufacturer	Rough Opening	Notes
(A)	10, 25	2	2947	Left Casement	Pella	2'-5 3/4" x 3'-11 3/4"	6 9/16" Jamb
(B)	50	1	3247	Left Casement	Pella	2'-8 3/4" x 4'-11 3/4"	7 1/16" Jamb
(C)	55	1	3247	Right Casement	Pella	2'-8 3/4" x 4'-11 3/4"	7 1/16" Jamb
(D)	65	1	2571	Left Casement	Pella	8'-1 3/4" x 5'-11 3/4"	7 1/16" Jamb
			4171	Picture Casement			
			2571	Right Casement			
(E)	70	1	4754	Sash Set Fixed Arch Head	Pella	3'-11 3/4" x 5'-0 3/4"	7 1/16" Jamb
(F)	35	1	2959	Left Casement	Pella	2'-5 3/4" x 4'-11 3/4"	7 1/16" Jamb
(G)	40, 45	2	2959	Right Casement	Pella	2'-5 3/4" x 4'-11 3/4"	7 1/16" Jamb
(H)	95	1	3253-2	Left-Right Casement	Pella	5'-4 3/4" x 4'-5 3/4"	7 1/16" Jamb
(I)	100	1	2971-3	Left-Fixed-Right Casement	Pella	7'-3 3/4" x 5'-11 3/4"	7 1/16" Jamb
(J)	105	1	2571	Left Casement	Pella	10'-2" x 5'-11 3/4"	7 1/16" Jamb
			7171	Picture Casement			
			2571	Right Casement			
(K)	130	1	10966	Arch Top Fixed Casement	Pella	9'-1 3/4" x 5'-6 3/4"	7 1/16" Jamb
(L)	80	1	3253	Right Casement	Pella	2'-8 3/4" x 4'-5 3/4"	7 1/16" Jamb
(M)	85, 90	2	2953	Right Casement	Pella	2'-5 3/4" x 4'-5 3/4"	7 1/16" Jamb
(N)	145	4	2959	Left Casement	Pella	2'-5 3/4" x 4'-11 3/4"	6 9/16" Jamb
(O)	150	4	2959	Right Casement	Pella	2'-5 3/4" x 4'-11 3/4"	6 9/16" Jamb

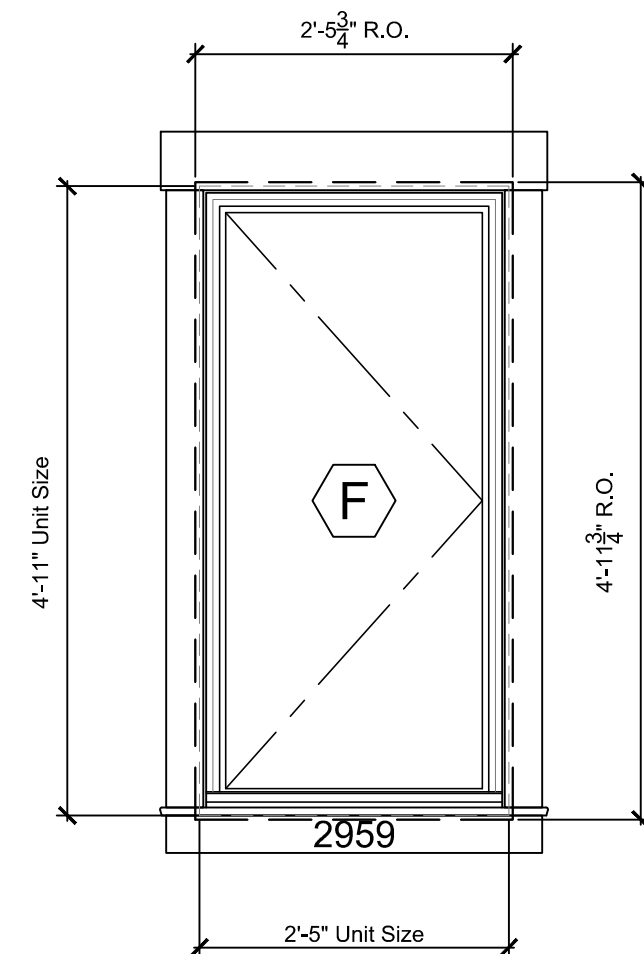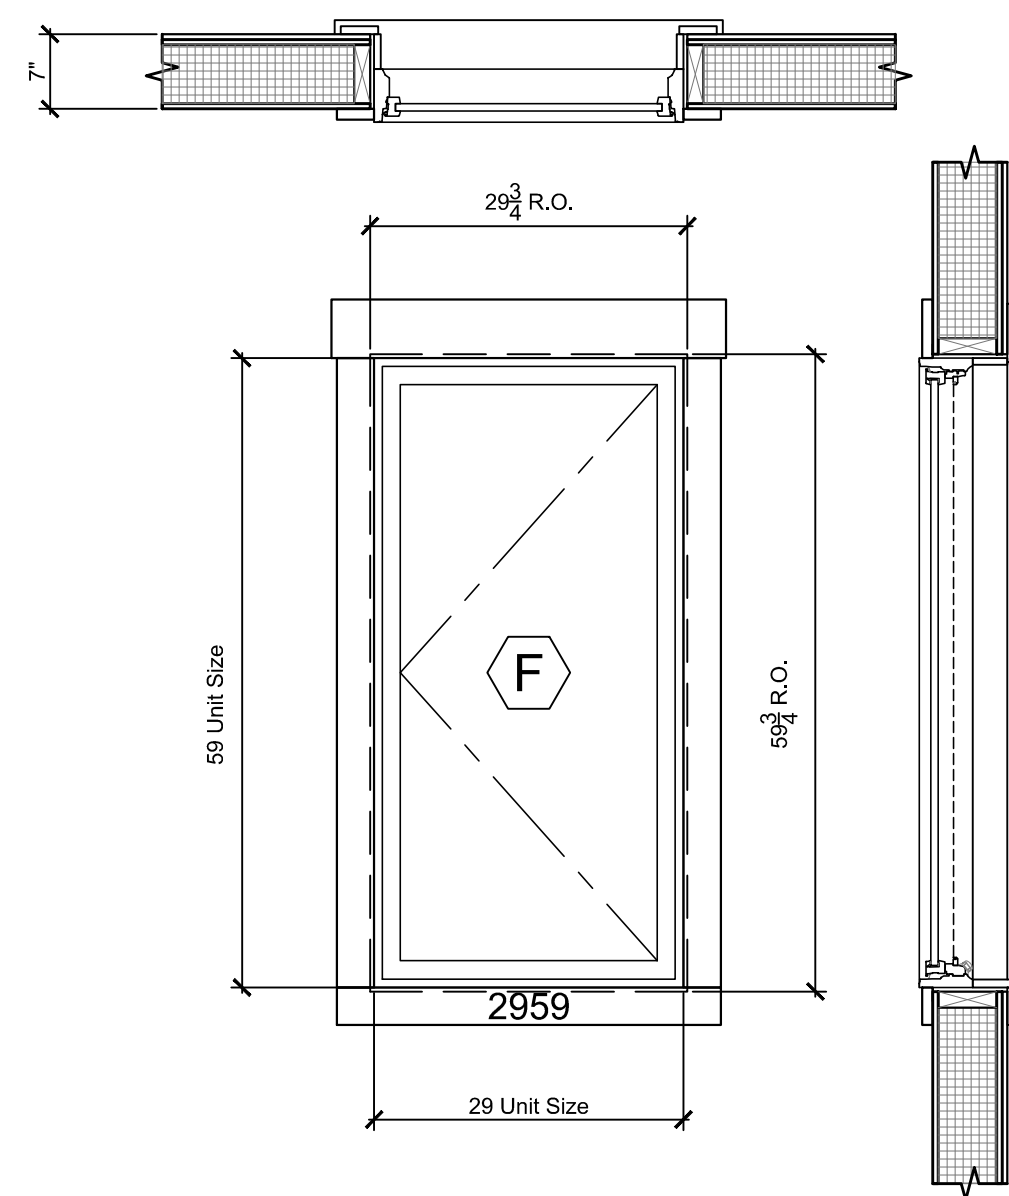

Master Bedroom Window
Scale: 3/4" = 1'-0"

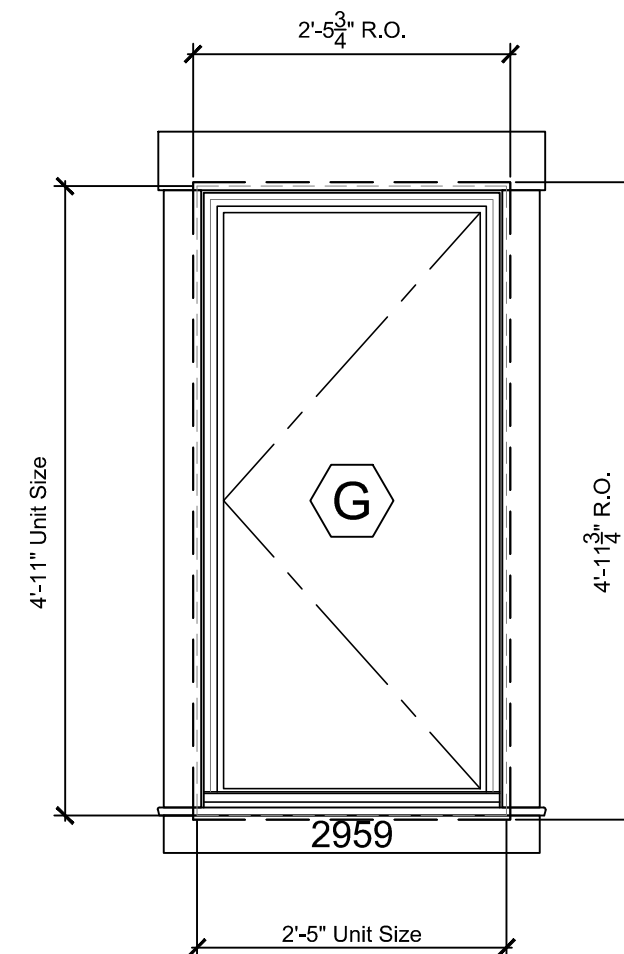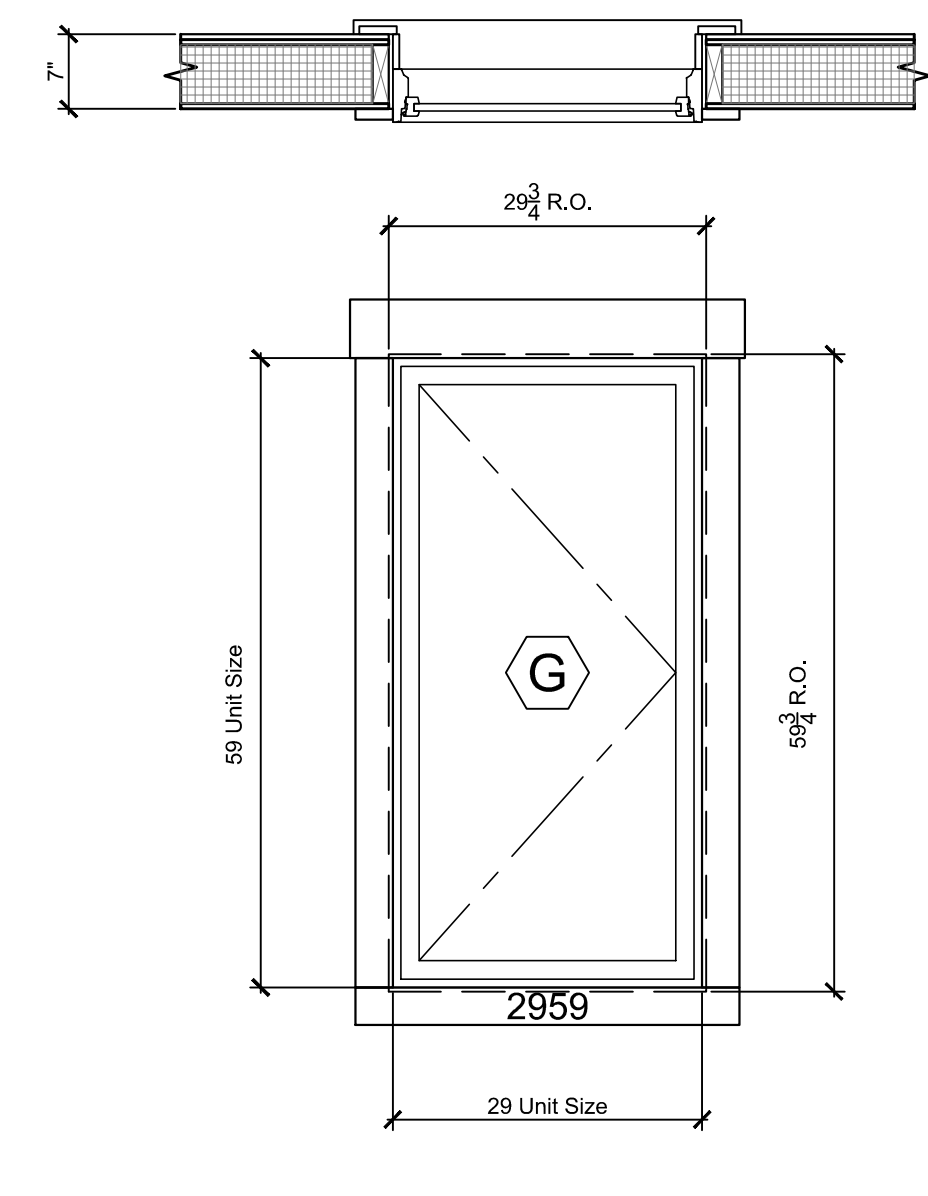


Master Bedroom, Master Bath
Scale: 3/4" = 1'-0"




ADDRESS
999 Harvestwood Rd SE
Floyd, VA 24091
phone 540.230.5505
fax 888.674.9151
www.streamlinetimberframe.com


A Timber Frame Home For:
The Quesenberry Family
Carrol County, Virginia

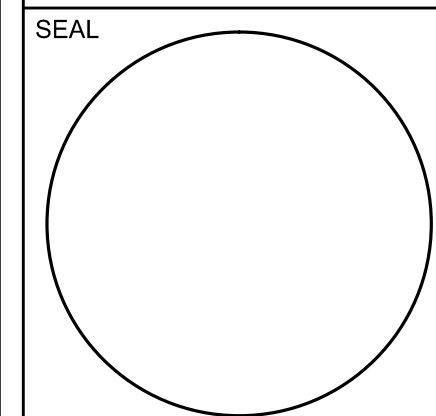


PROJECT INFO	
PROJECT NUMBER	
DATE	
3-18-16	
Submission	Date
Budget Pricing	12-4-15
Review	2-19-16
Window Revisions	3-9-16
Permit	3-18-16
SHEET NUMBER	
A-601	

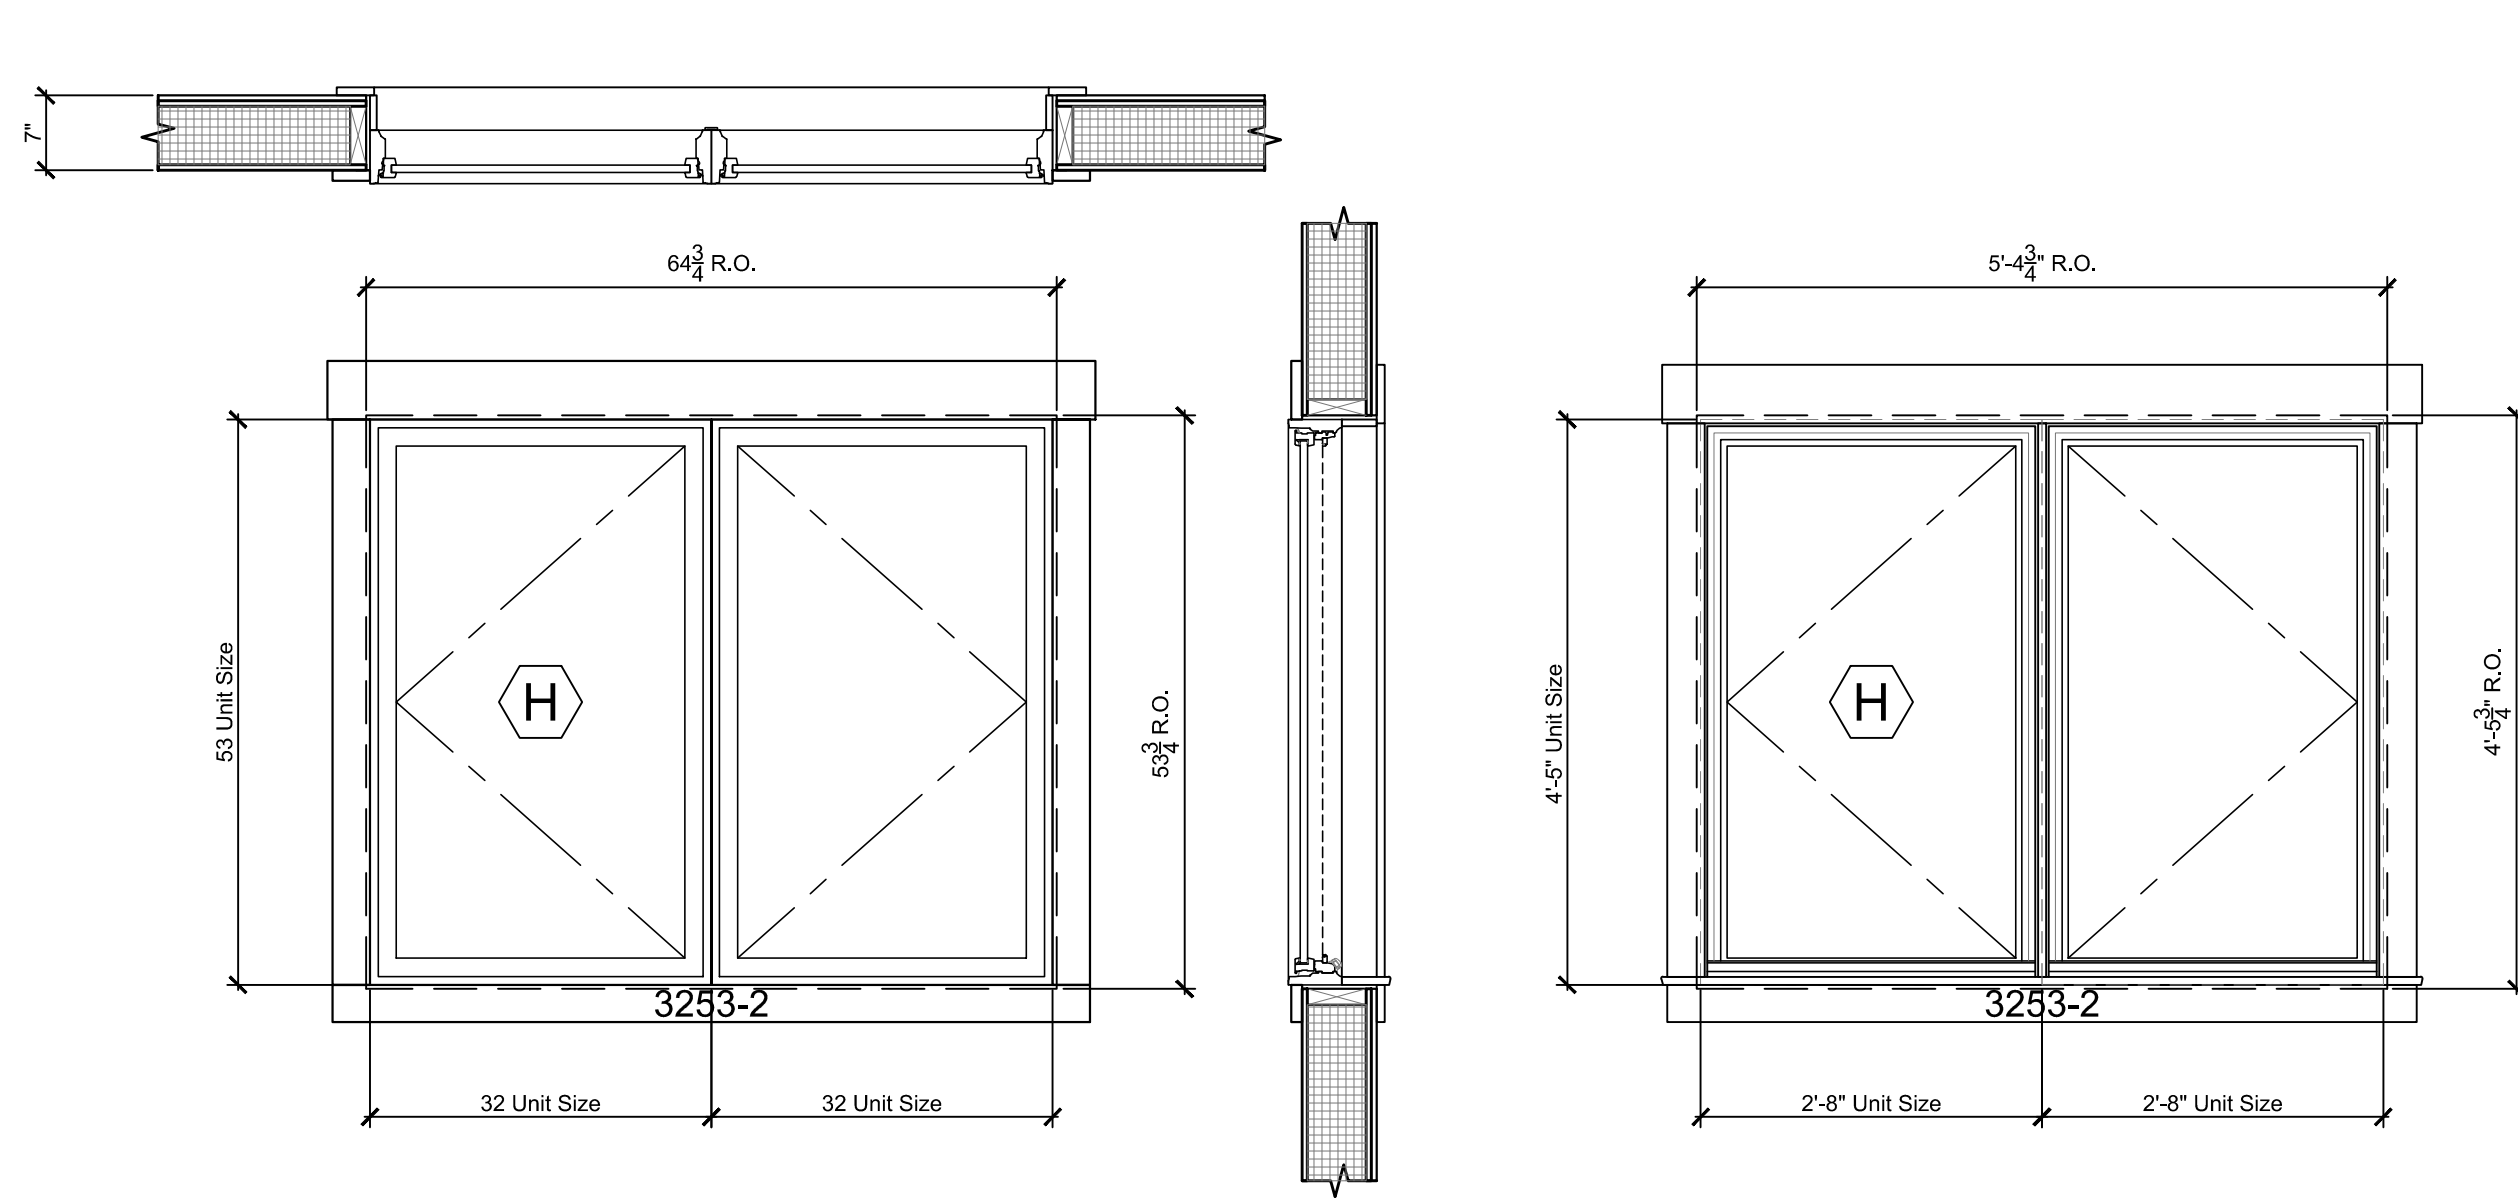



Kitchen Window
Scale: 3/4" = 1'-0"

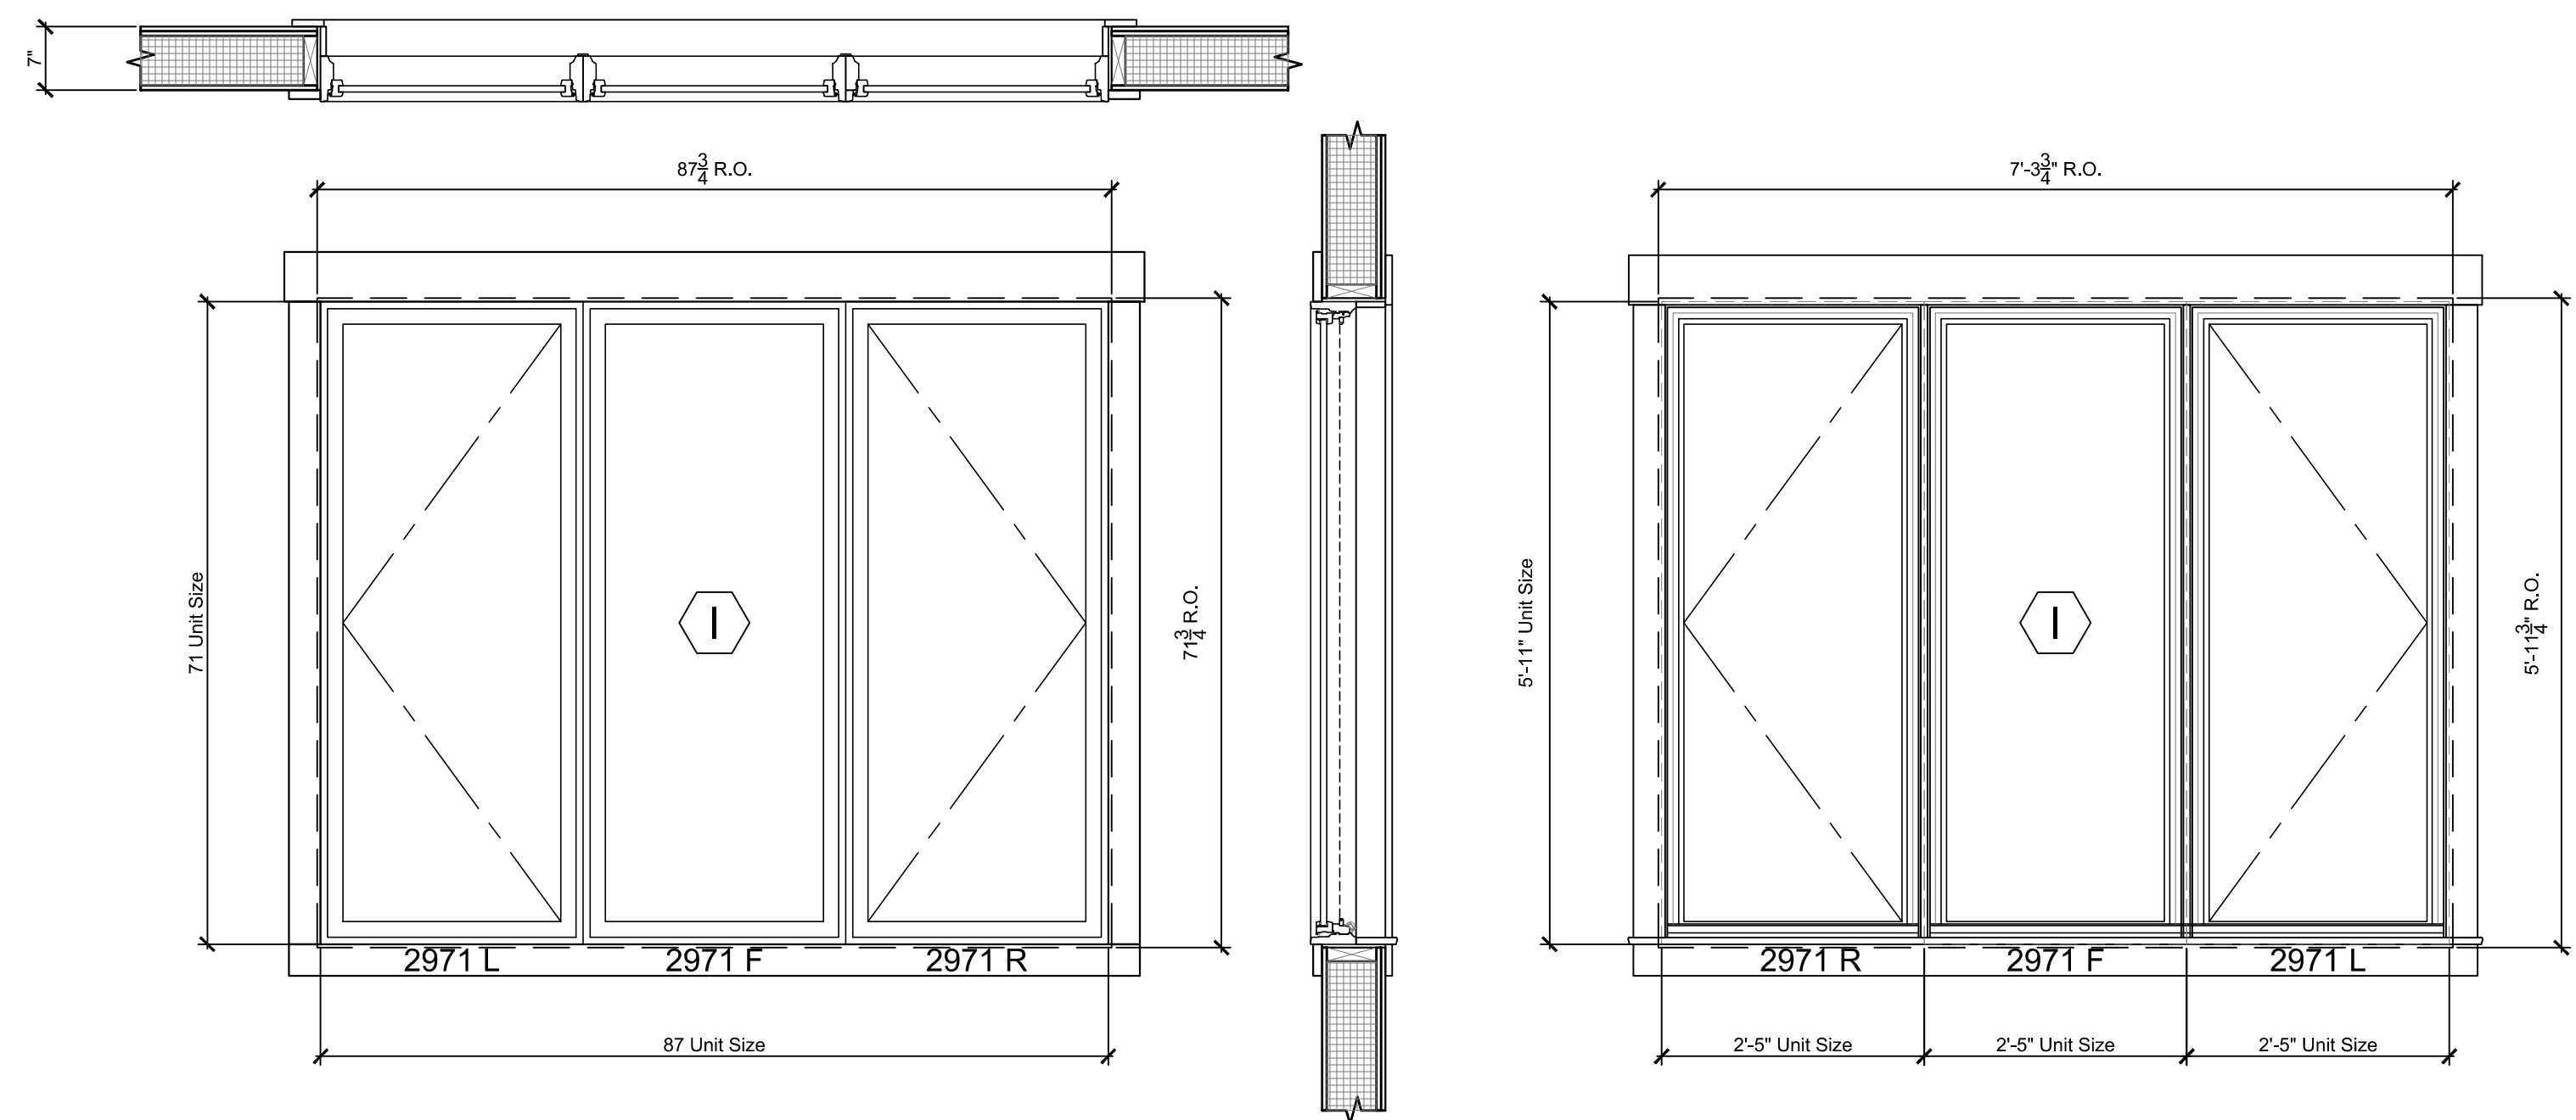


Front Study Window
Scale: 3/4" = 1'-0"

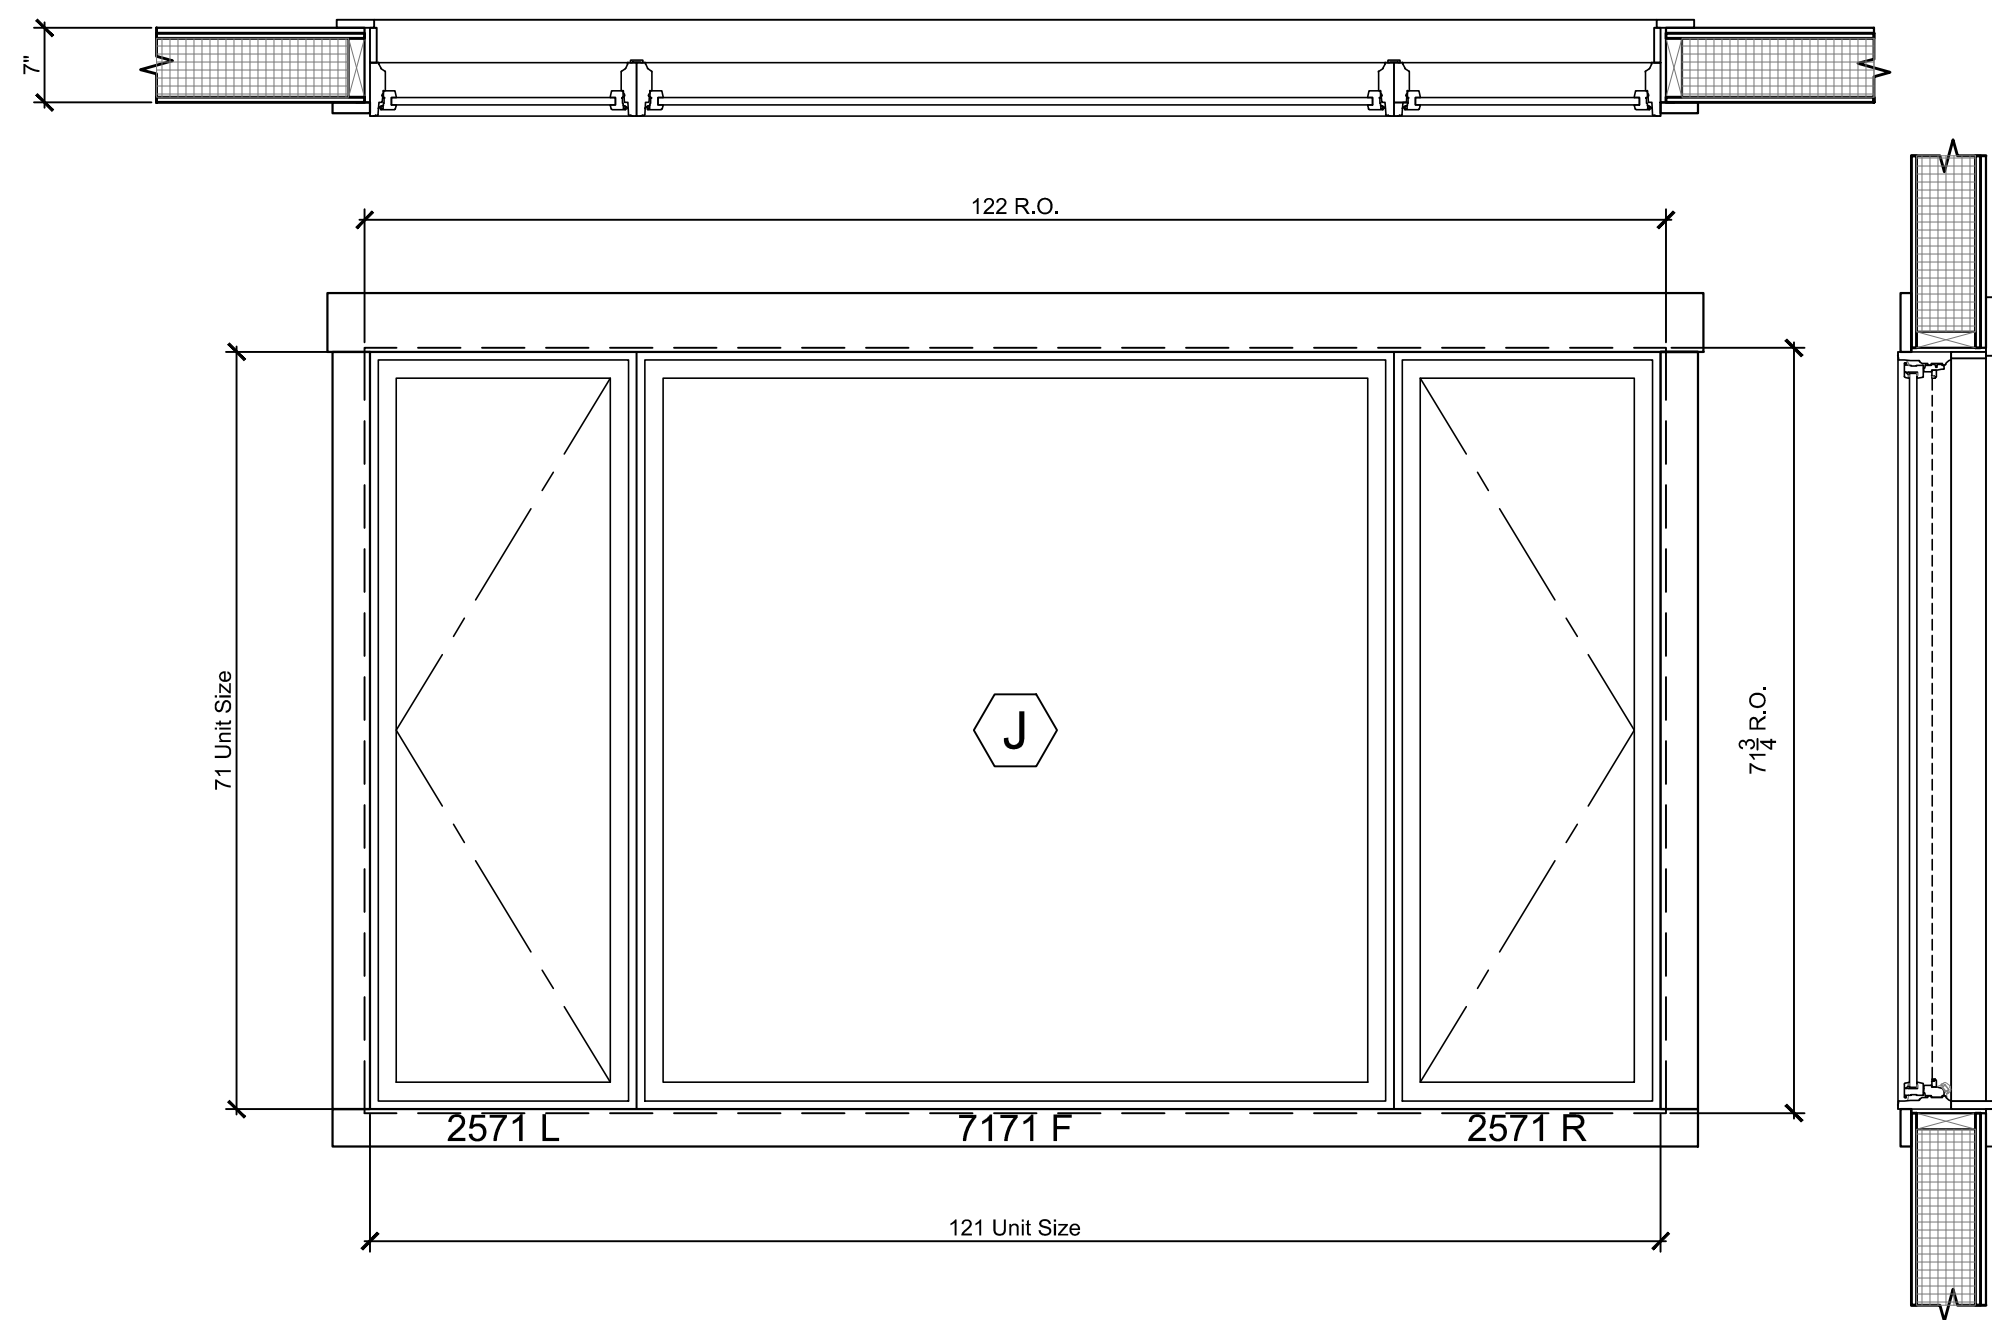



Front Study Window
Scale: 3/4" = 1'-0"

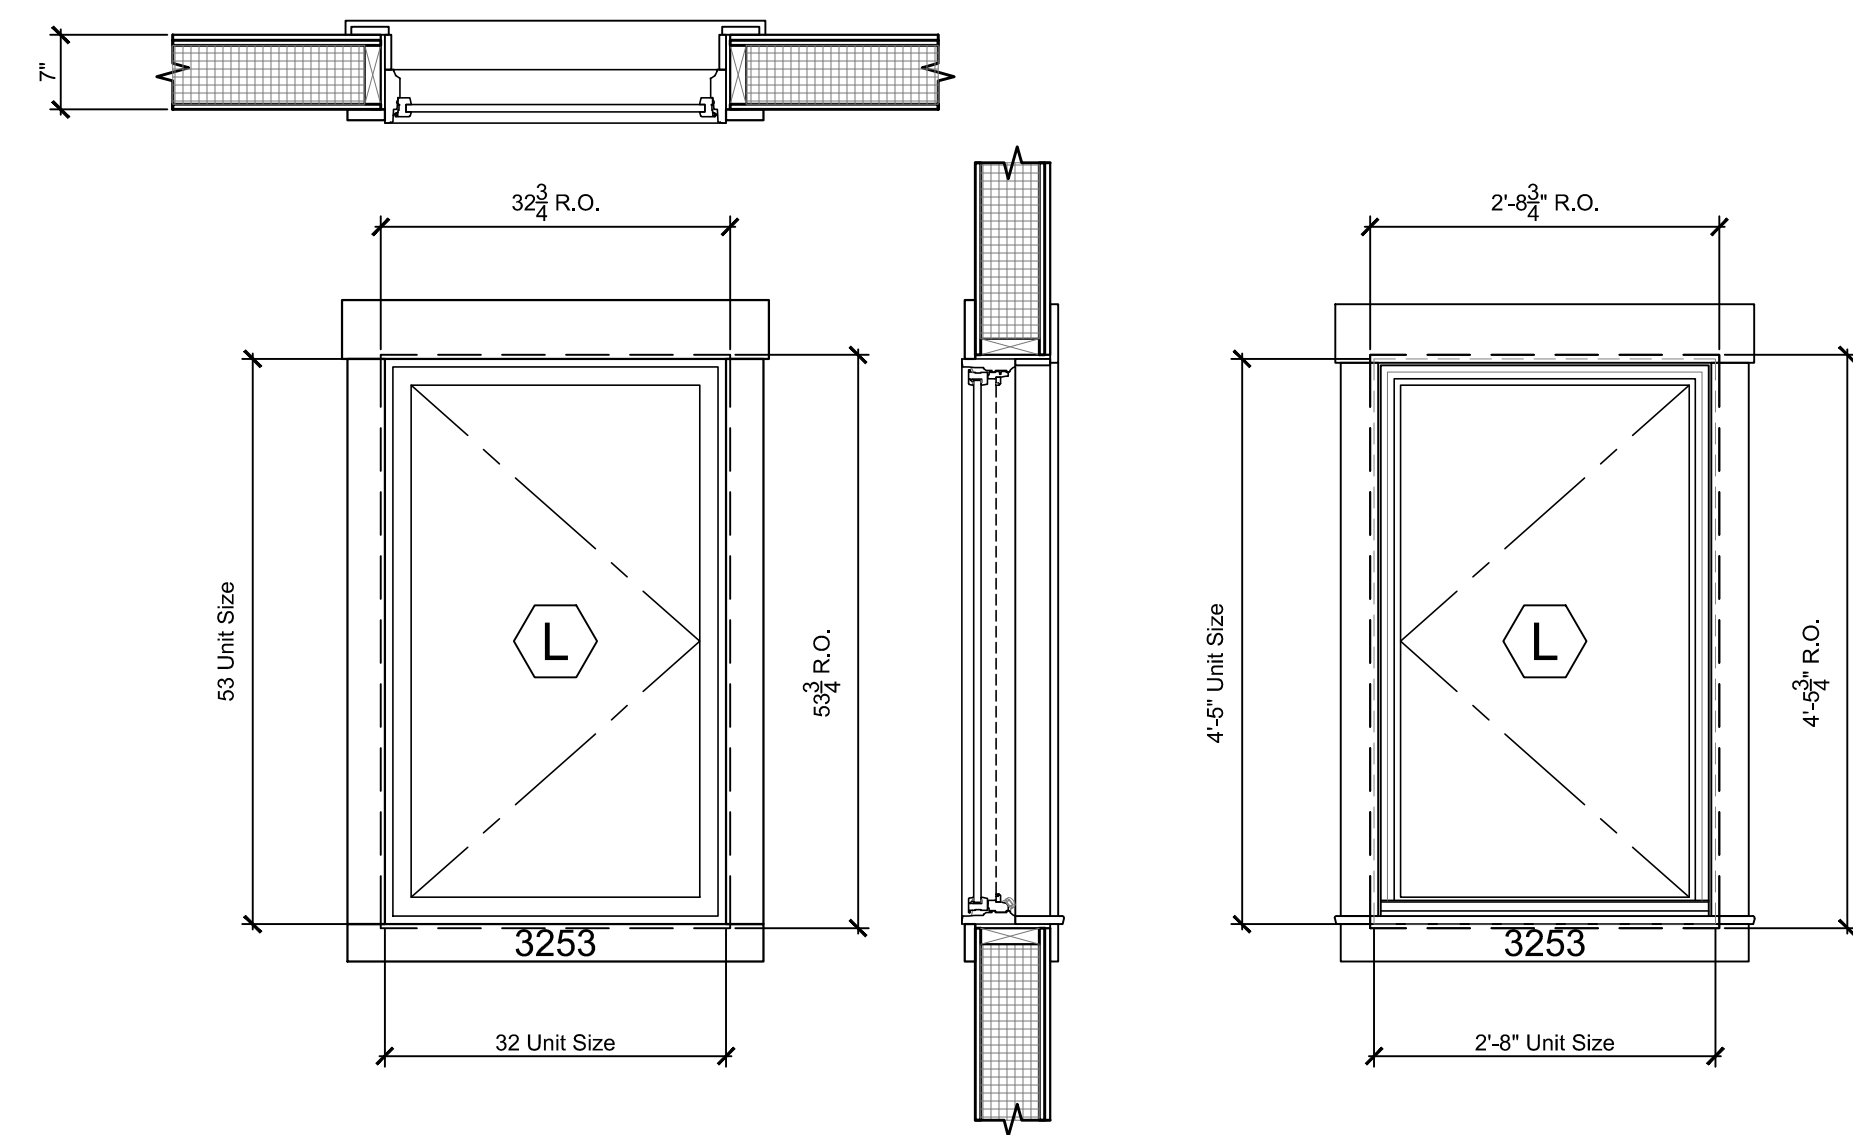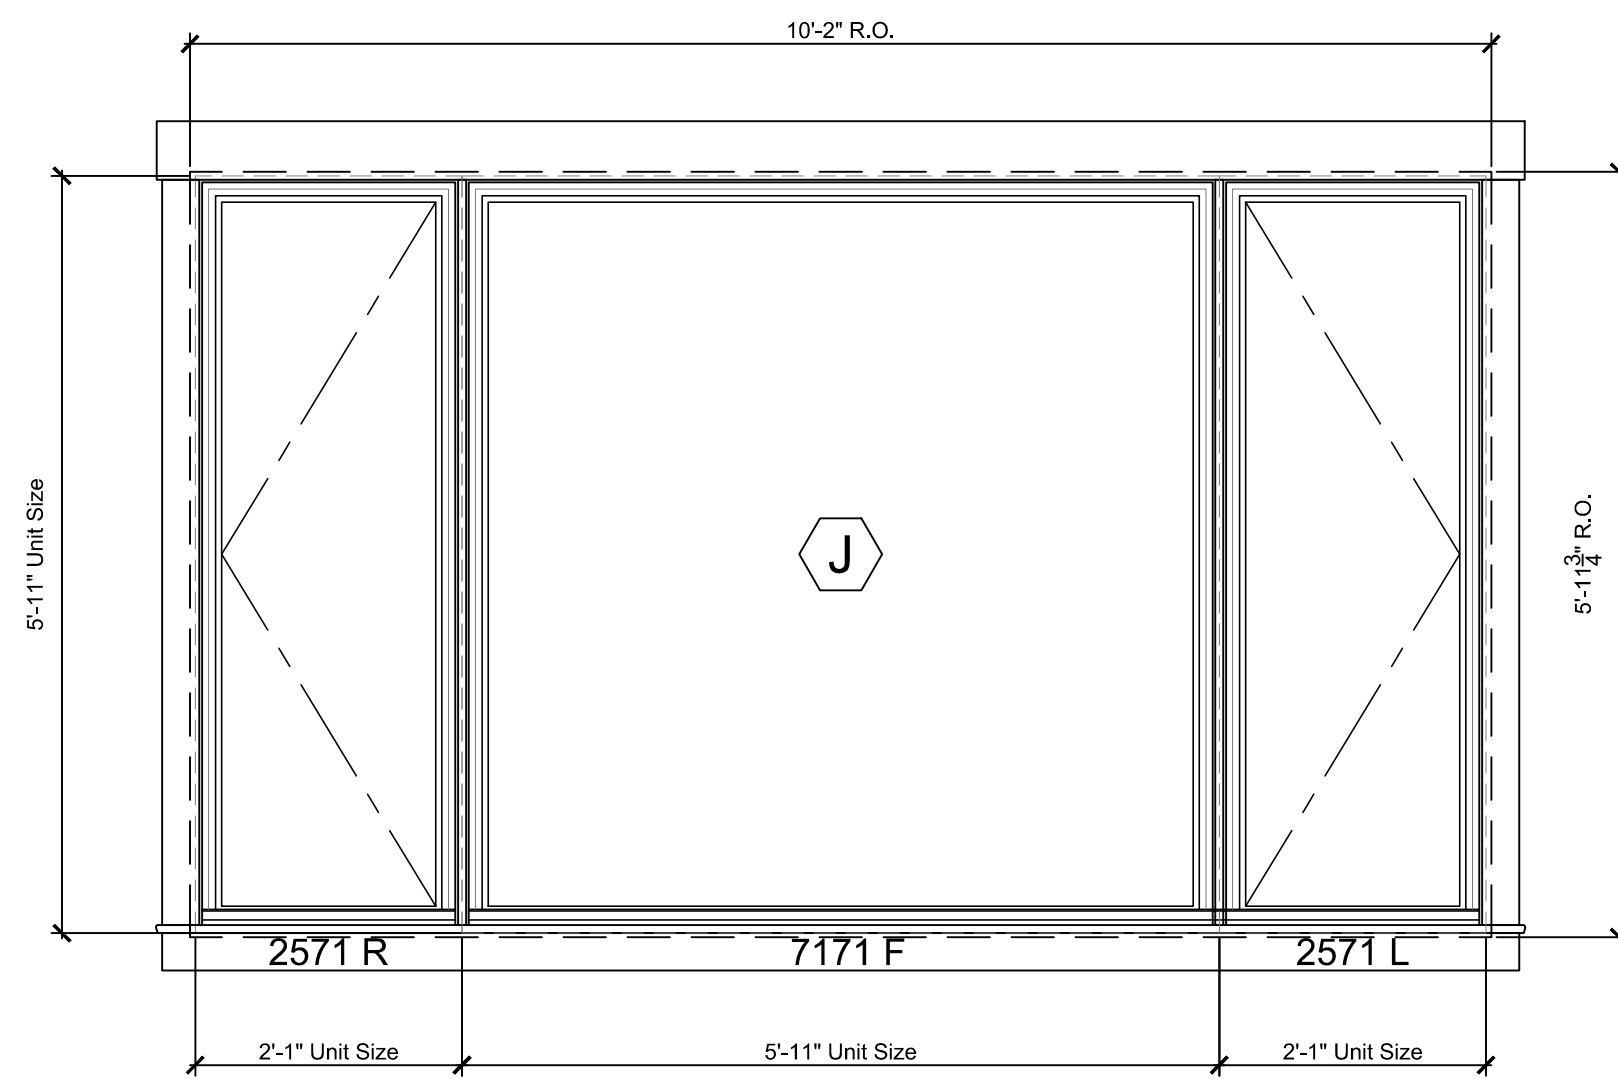

Master Bedroom And Bathroom Window
Scale: 3/4" = 1'-0"

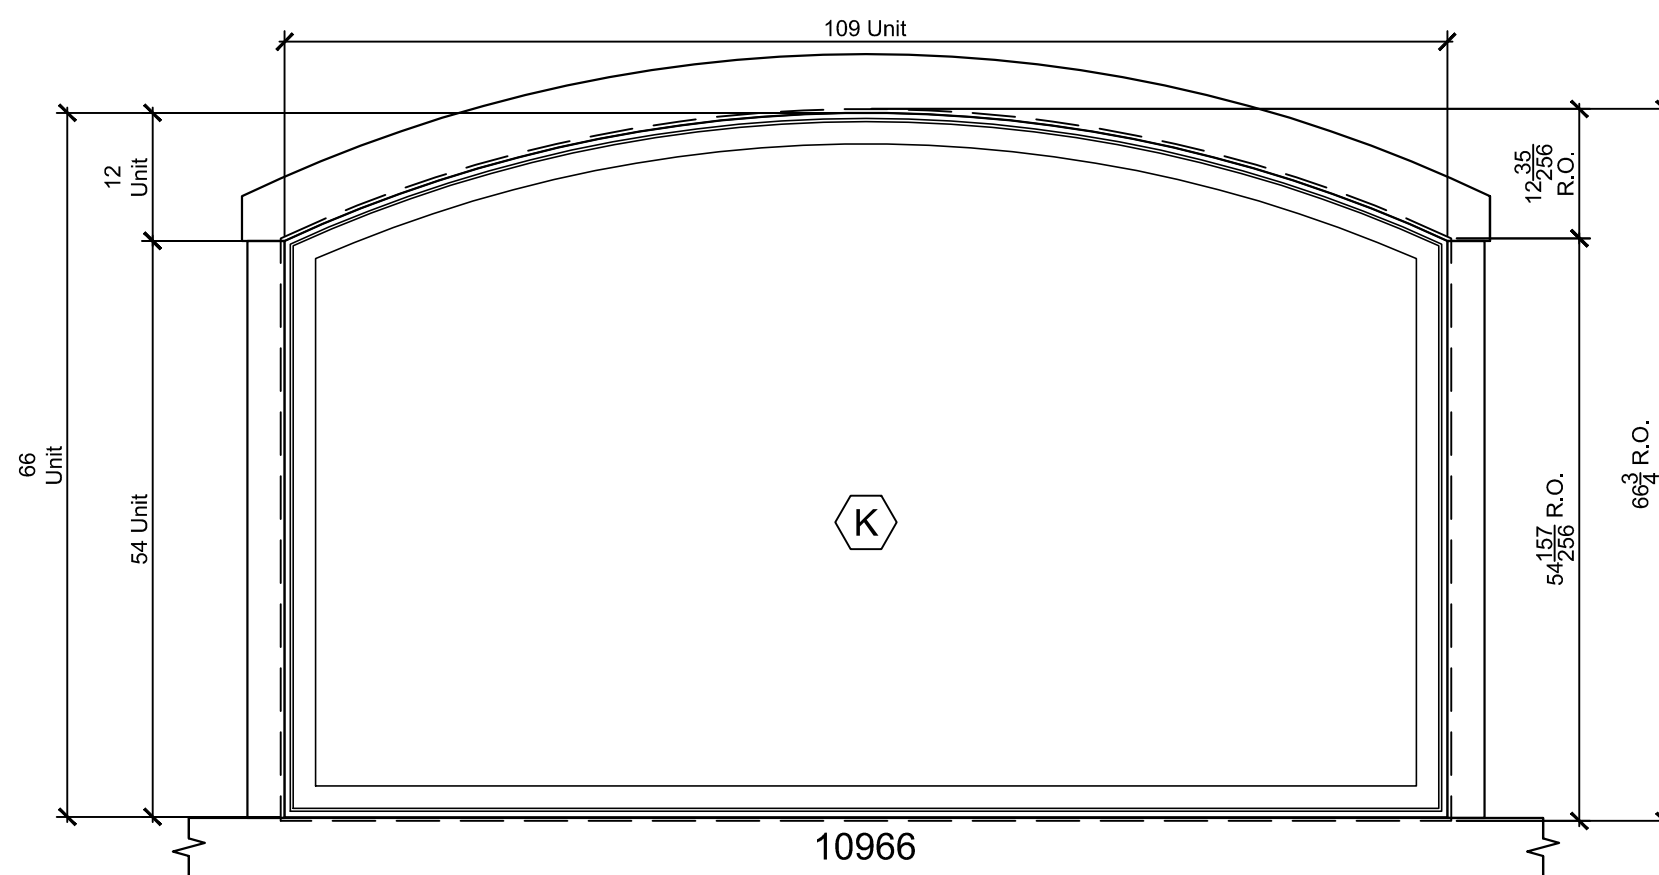

Front Study Upper Window
Scale: 3/4" = 1'-0"

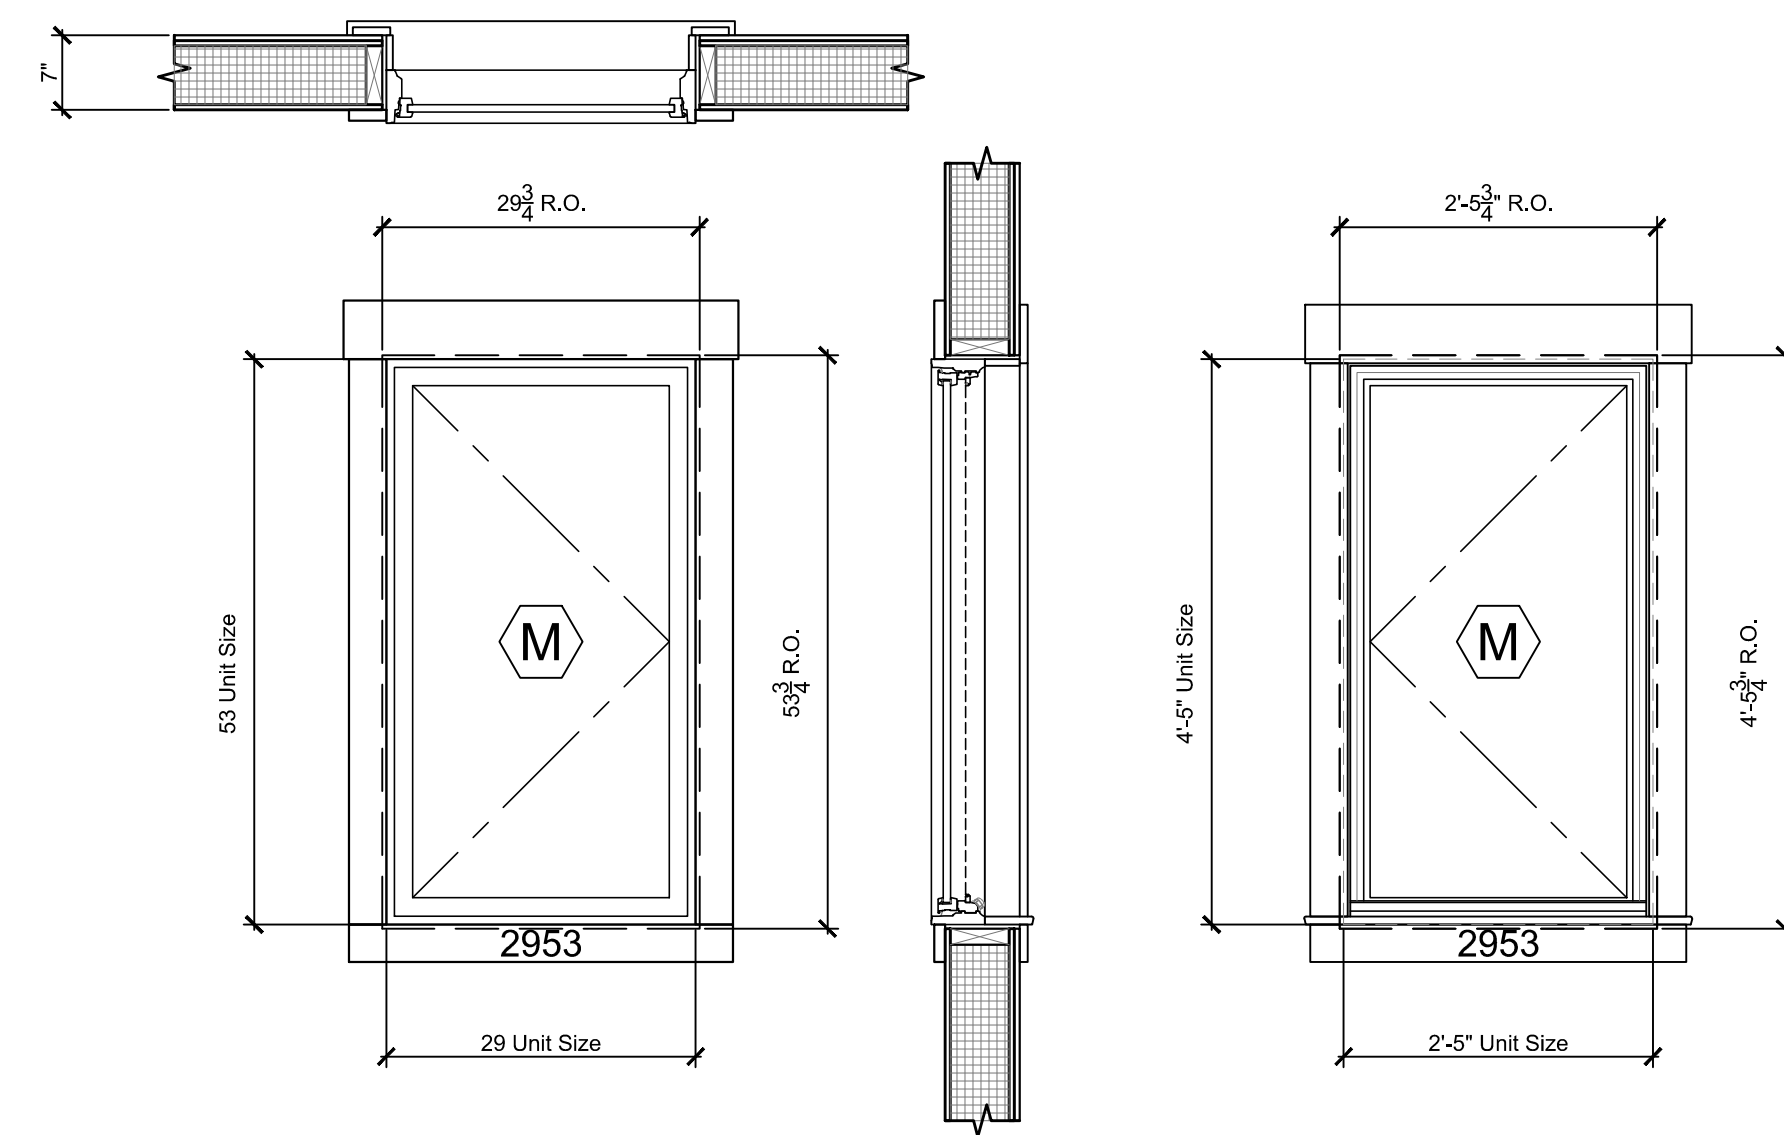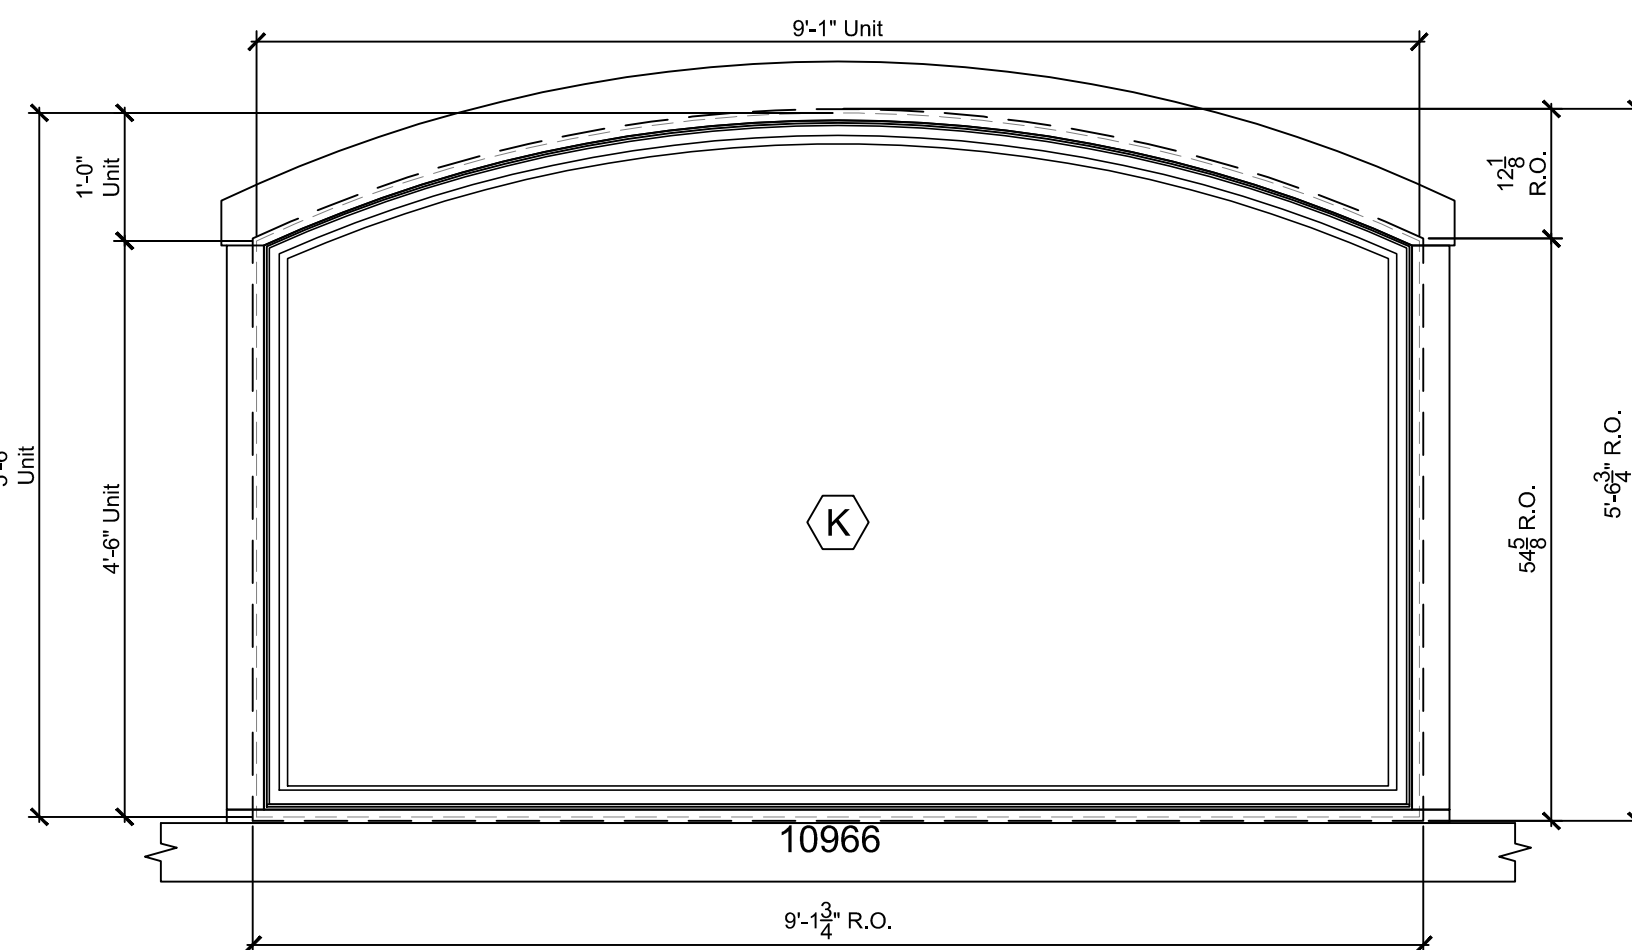


Laundry and Lavatory Windows
Scale: 3/4" = 1'-0"




ADDRESS
999 Harvestwood Rd SE
Floyd, VA 24091
phone 540.230.5505
fax 888.674.9151
www.streamlinetimberframe.com

A Timber Frame Home For:
The Quesenberry Family
Carrol County, Virginia

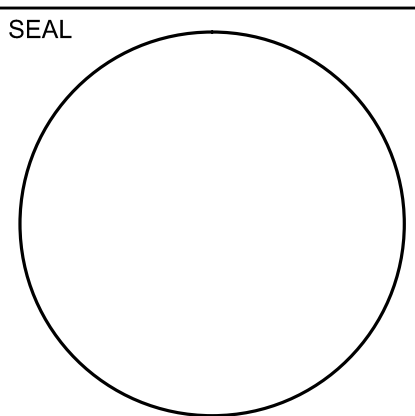


PROJECT INFO	
PROJECT NUMBER	
DATE	
3-18-16	
Submission	Date
Budget Pricing	12-4-15
Review	2-19-16
Window Revisions	3-9-16
Permit	3-18-16


SHEET NUMBER
A-602

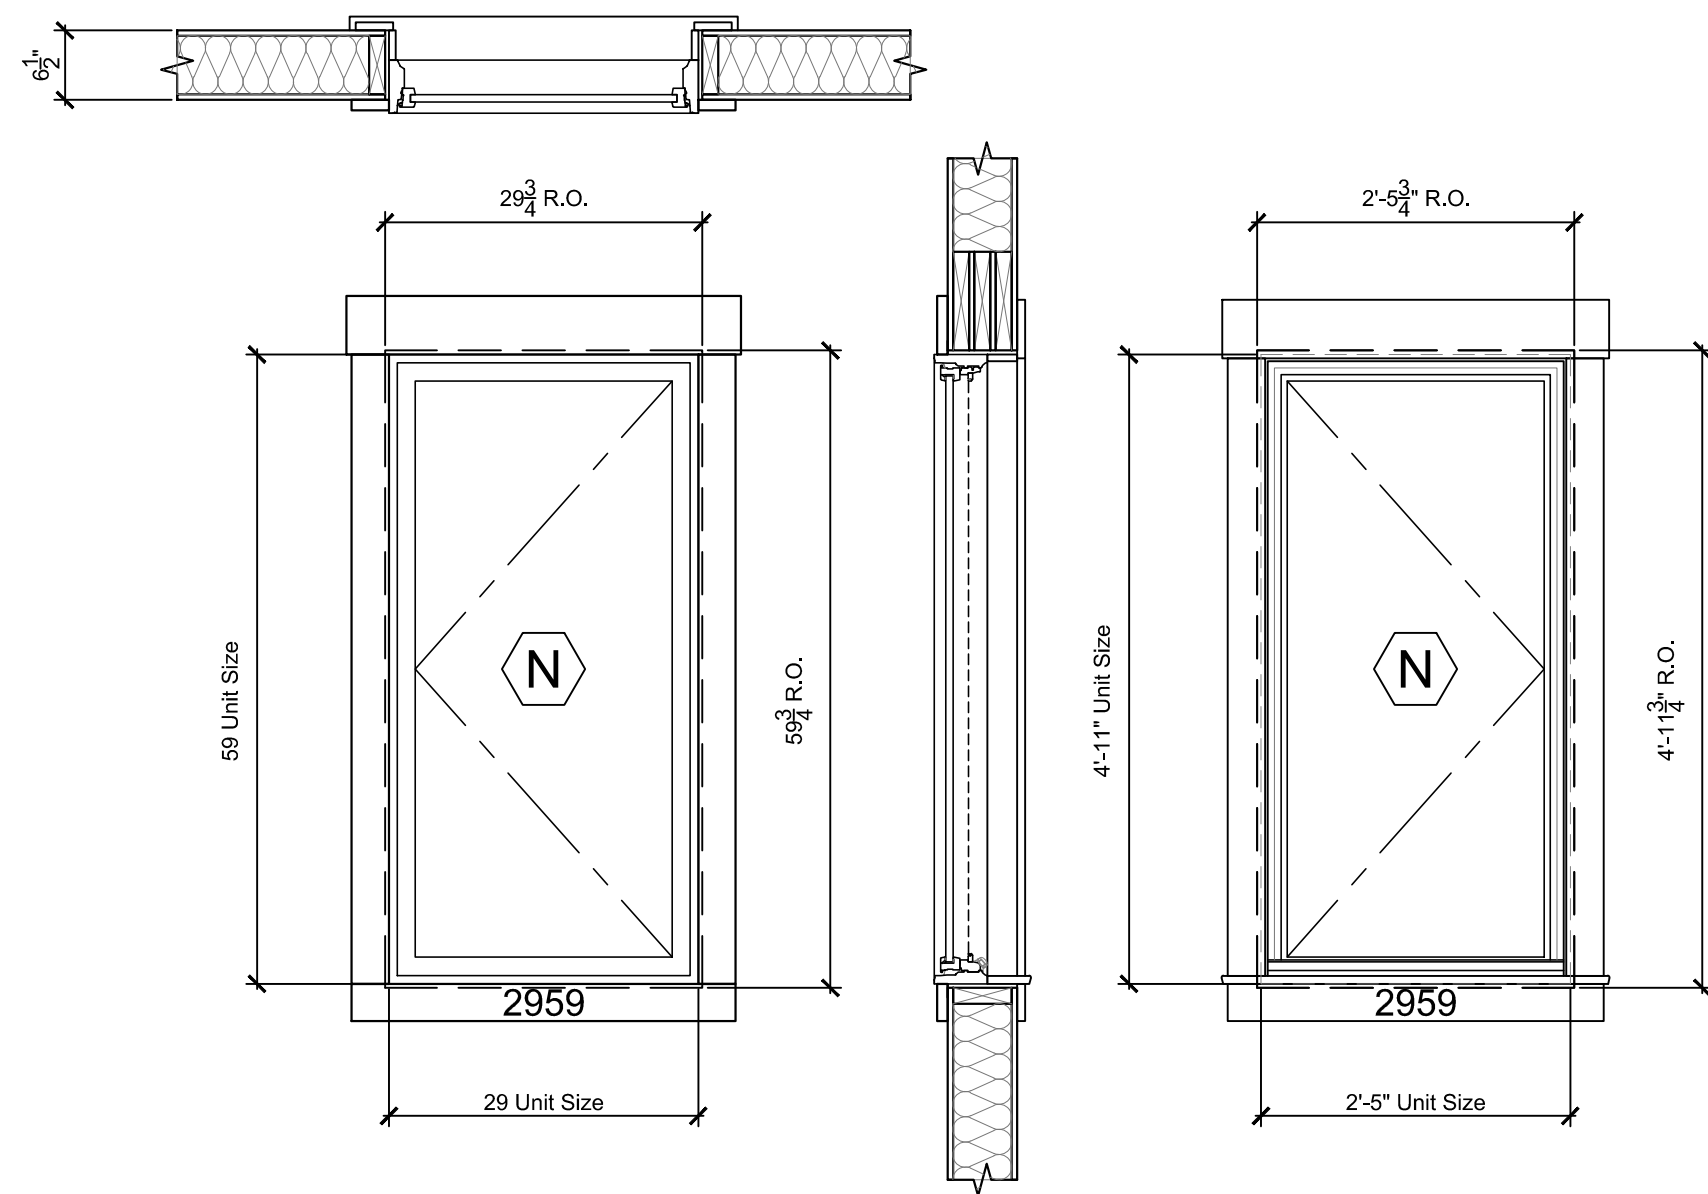


Garage Window
Scale: 3/4" = 1'-0"

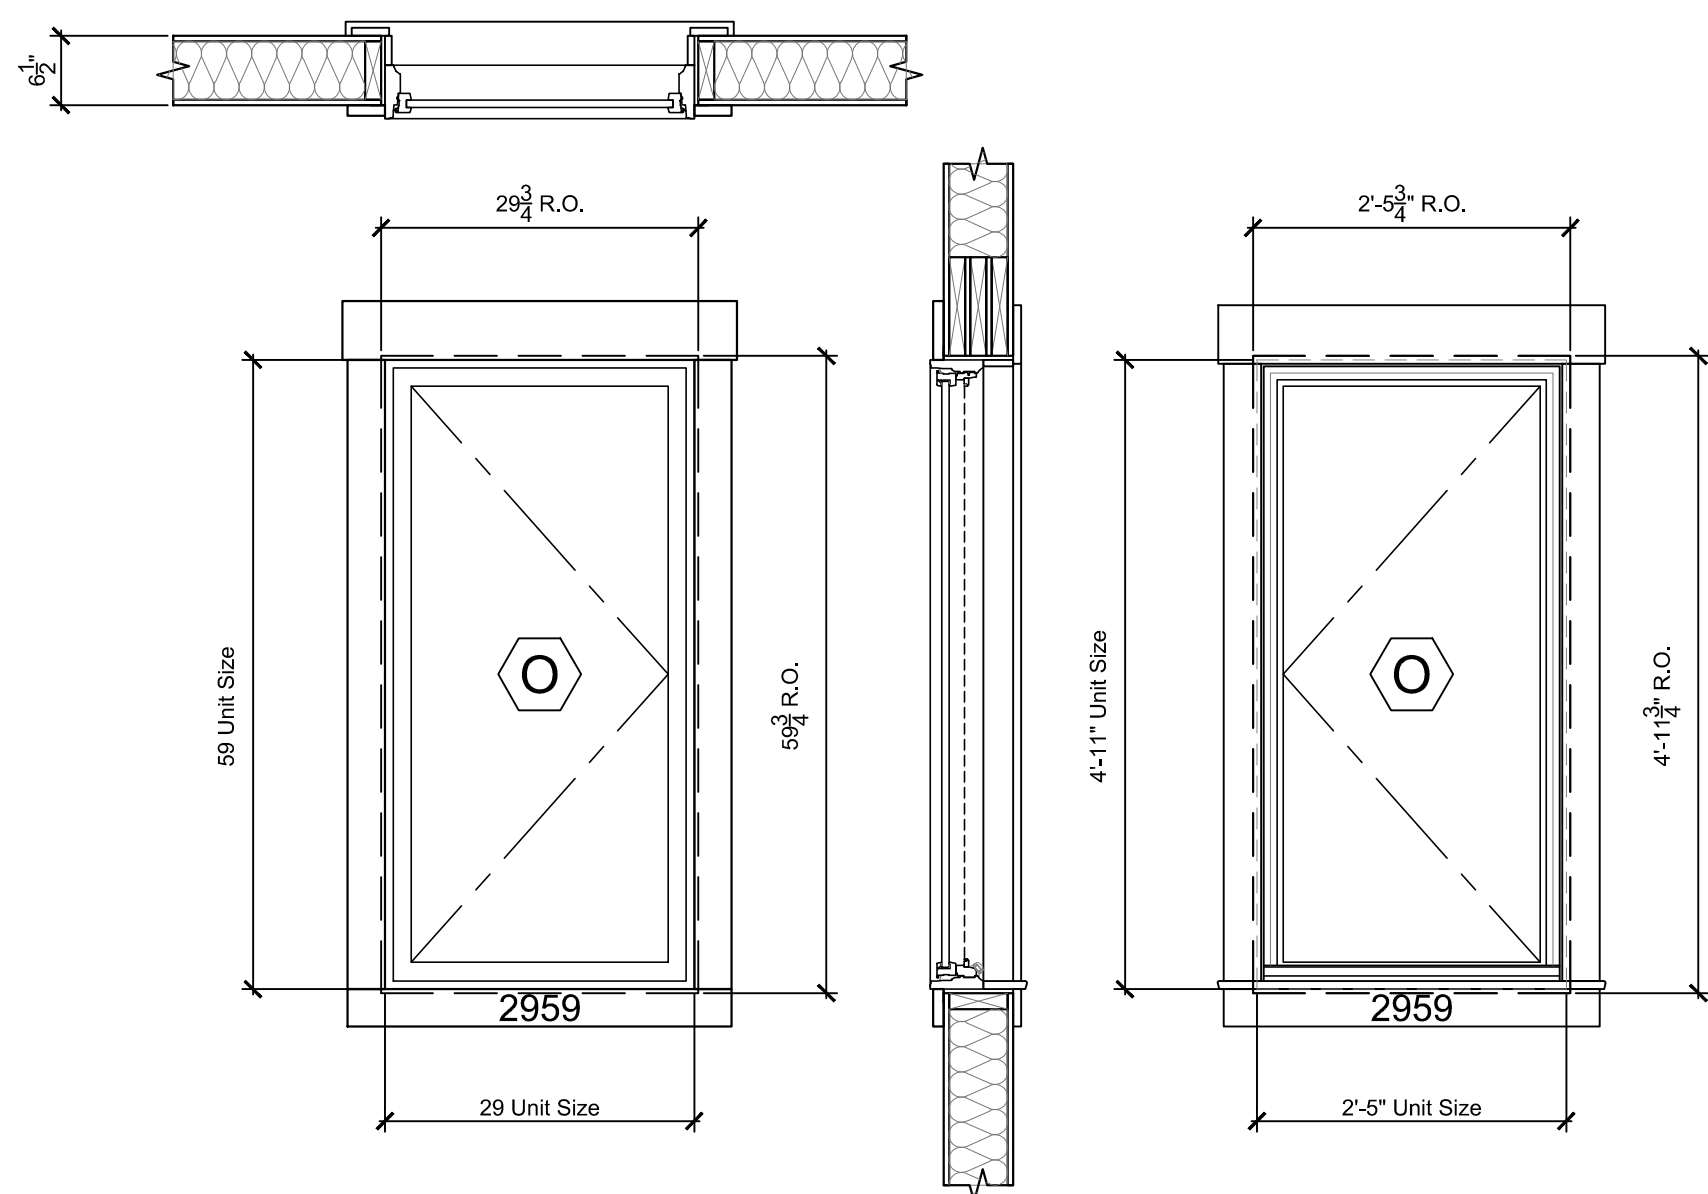

Garage Window
Scale: 3/4" = 1'-0"

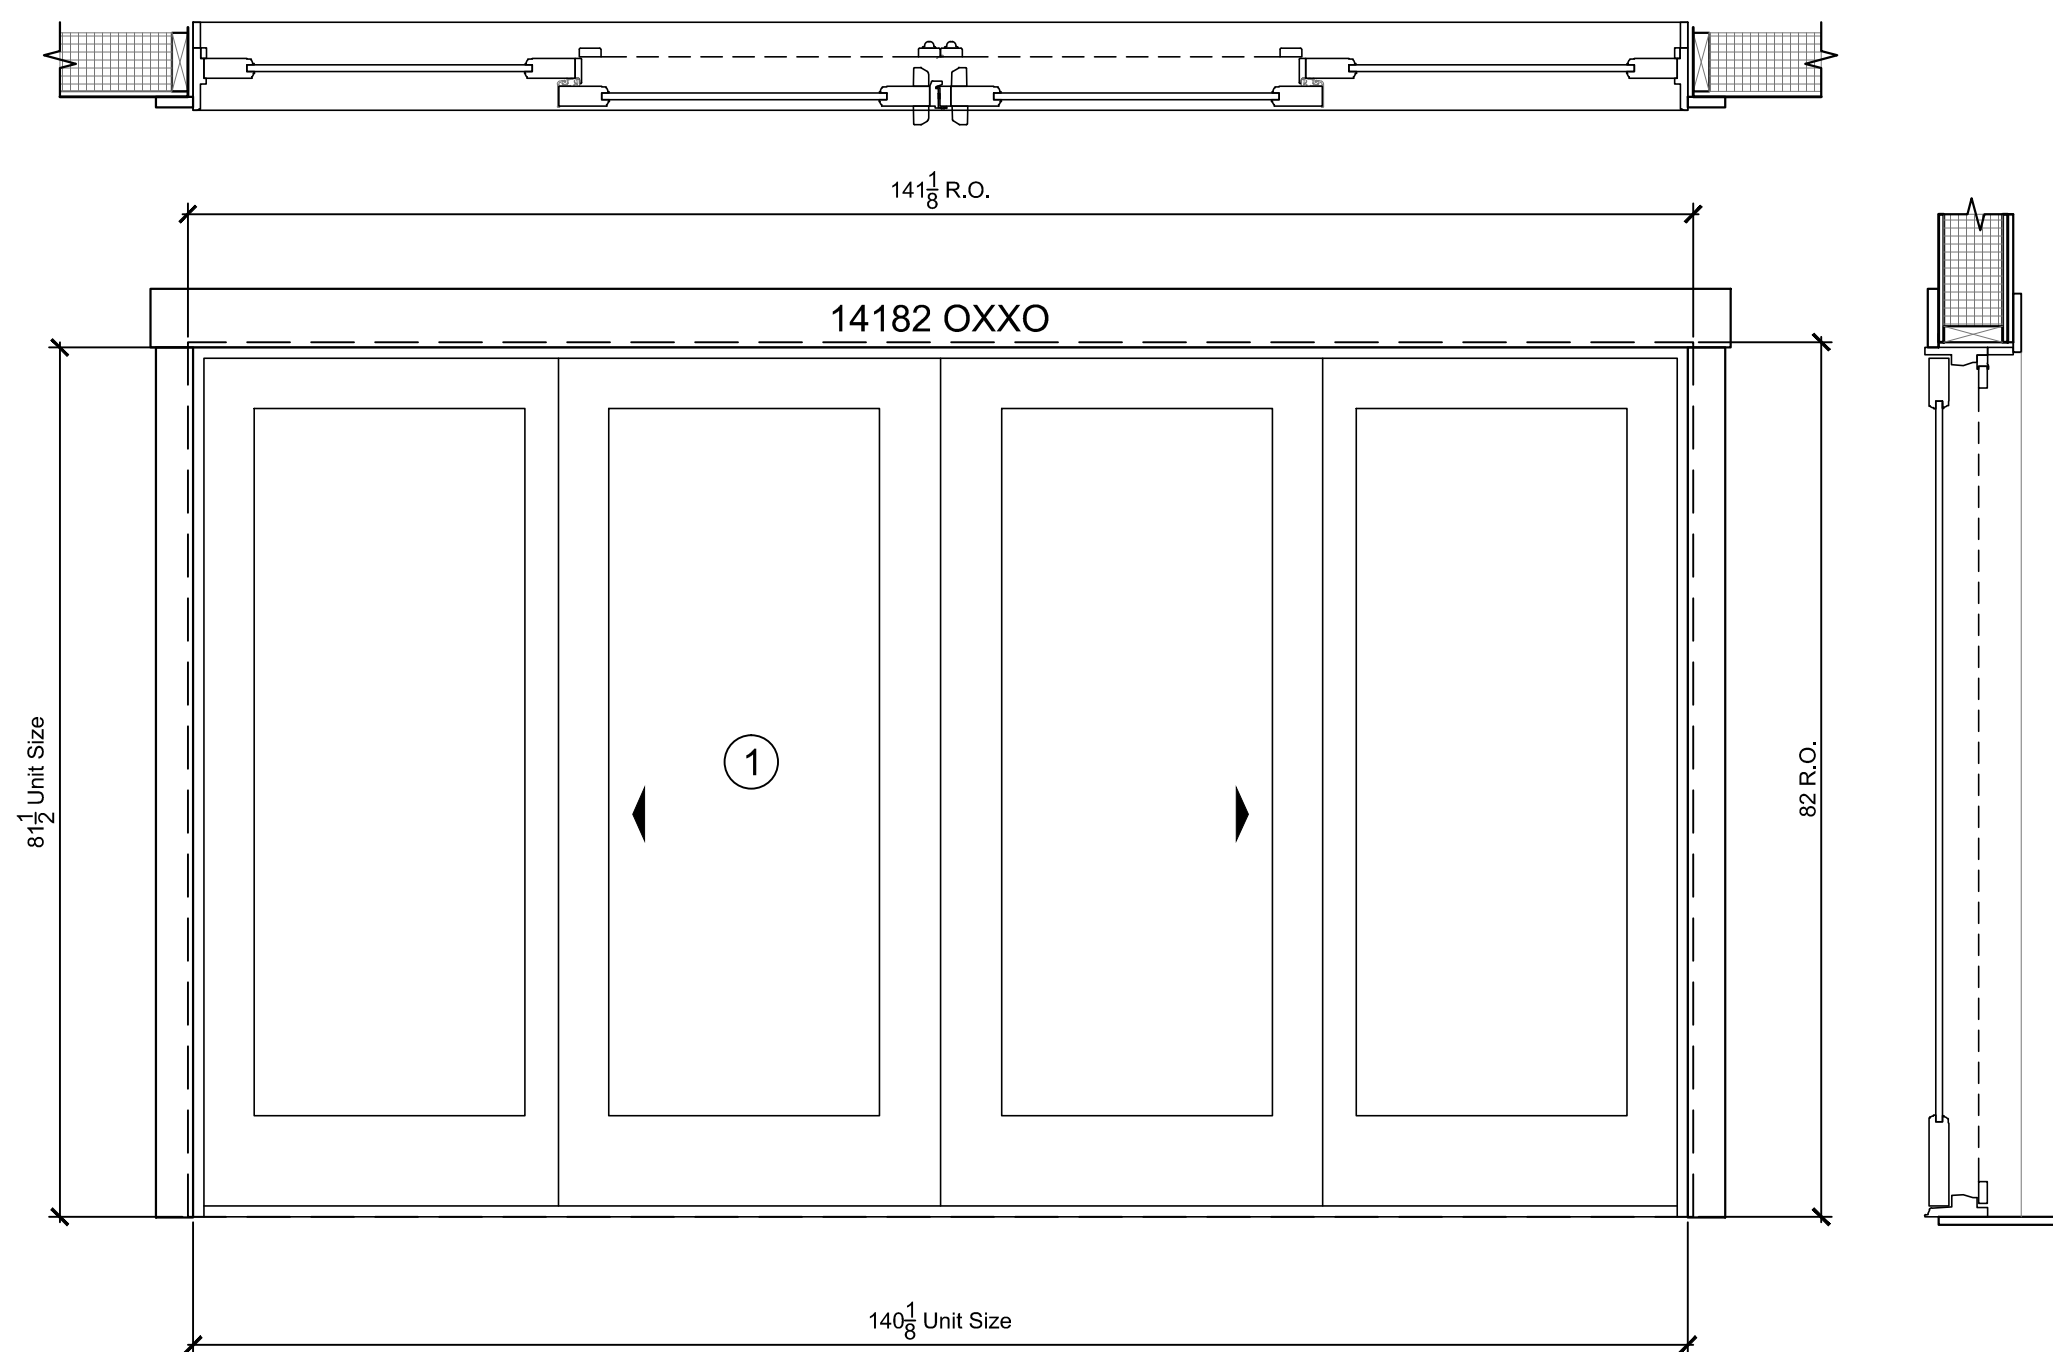

Master Bedroom Sliding Door
Scale: 3/4" = 1'-0"

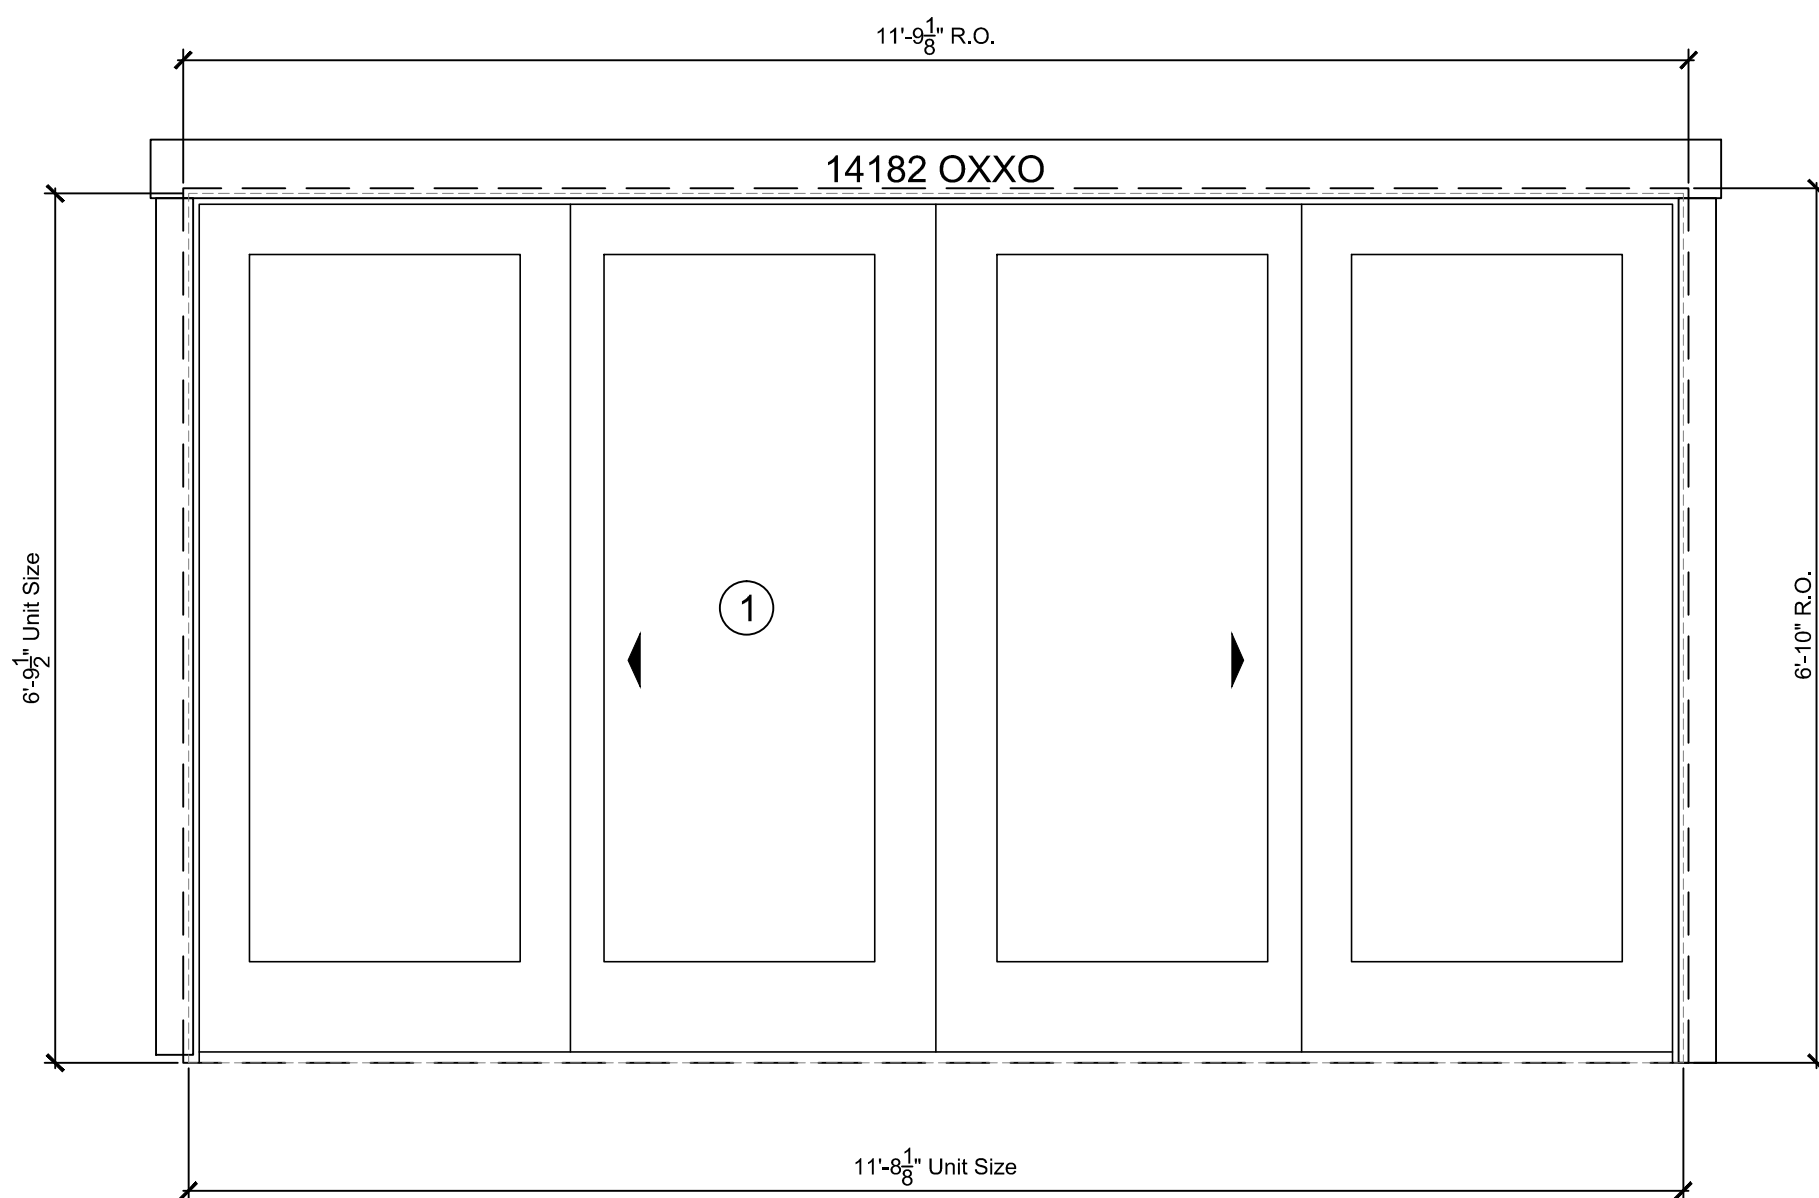


DOOR SCHEDULE						
Sym.	Line No.	Qty.	Mfr's. Number	Operation	Manufacturer	Notes
①	15, 20	2	14182	Sliding Patio Door	Pella	11'-9 1/8" x 6'-10"
②		1	T.B.D.	Garage Door	T.B.D.	16'-0" x 7'-0"
③	60	1	7296 w/ 74.8750	Dbl. Entry Door and Transom	Pella	6'-3 5/8" x 9'-10 1/4"
④	75	1	3696	3'-0" x 8'-0" Entry Door	Pella	3'-2 1/4" x 8'-2 1/4"
⑤	110	1	T.B.D.	17'-0" x 8'-0" Bi Fold Door	Pella	T.B.D. x 8'-0"
⑥	30	1	14196	Sliding Patio Door	Pella	11'-9 1/8" x 8'-0"
⑦		1	3682	3'-0" x 6'-10" Entry Door	Pella	3'-2 1/4" x 6'-10"
⑧		1	Custom	Dbl. 3' x 6'-10" Doors	T.B.D.	T.B.D.




ADDRESS
999 Harvestwood Rd SE
Floyd, VA 24091
phone 540.230.5505
fax 888.674.9151
www.streamlinetimberframe.com

A Timber Frame Home For:
The Quesenberry Family
Carrol County, Virginia


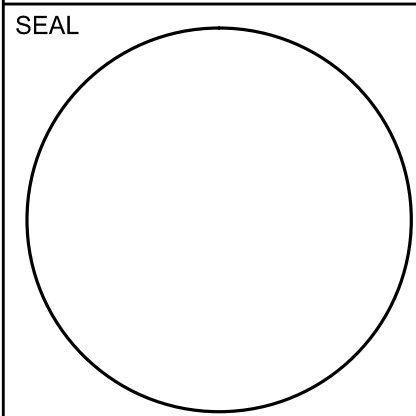


PROJECT INFO	
PROJECT NUMBER	
DATE	
3-18-16	
Submission	Date
Budget Pricing	12-4-15
Review	2-19-16
Window Revisions	3-9-16
Permit	3-18-16



SHEET NUMBER
A-603

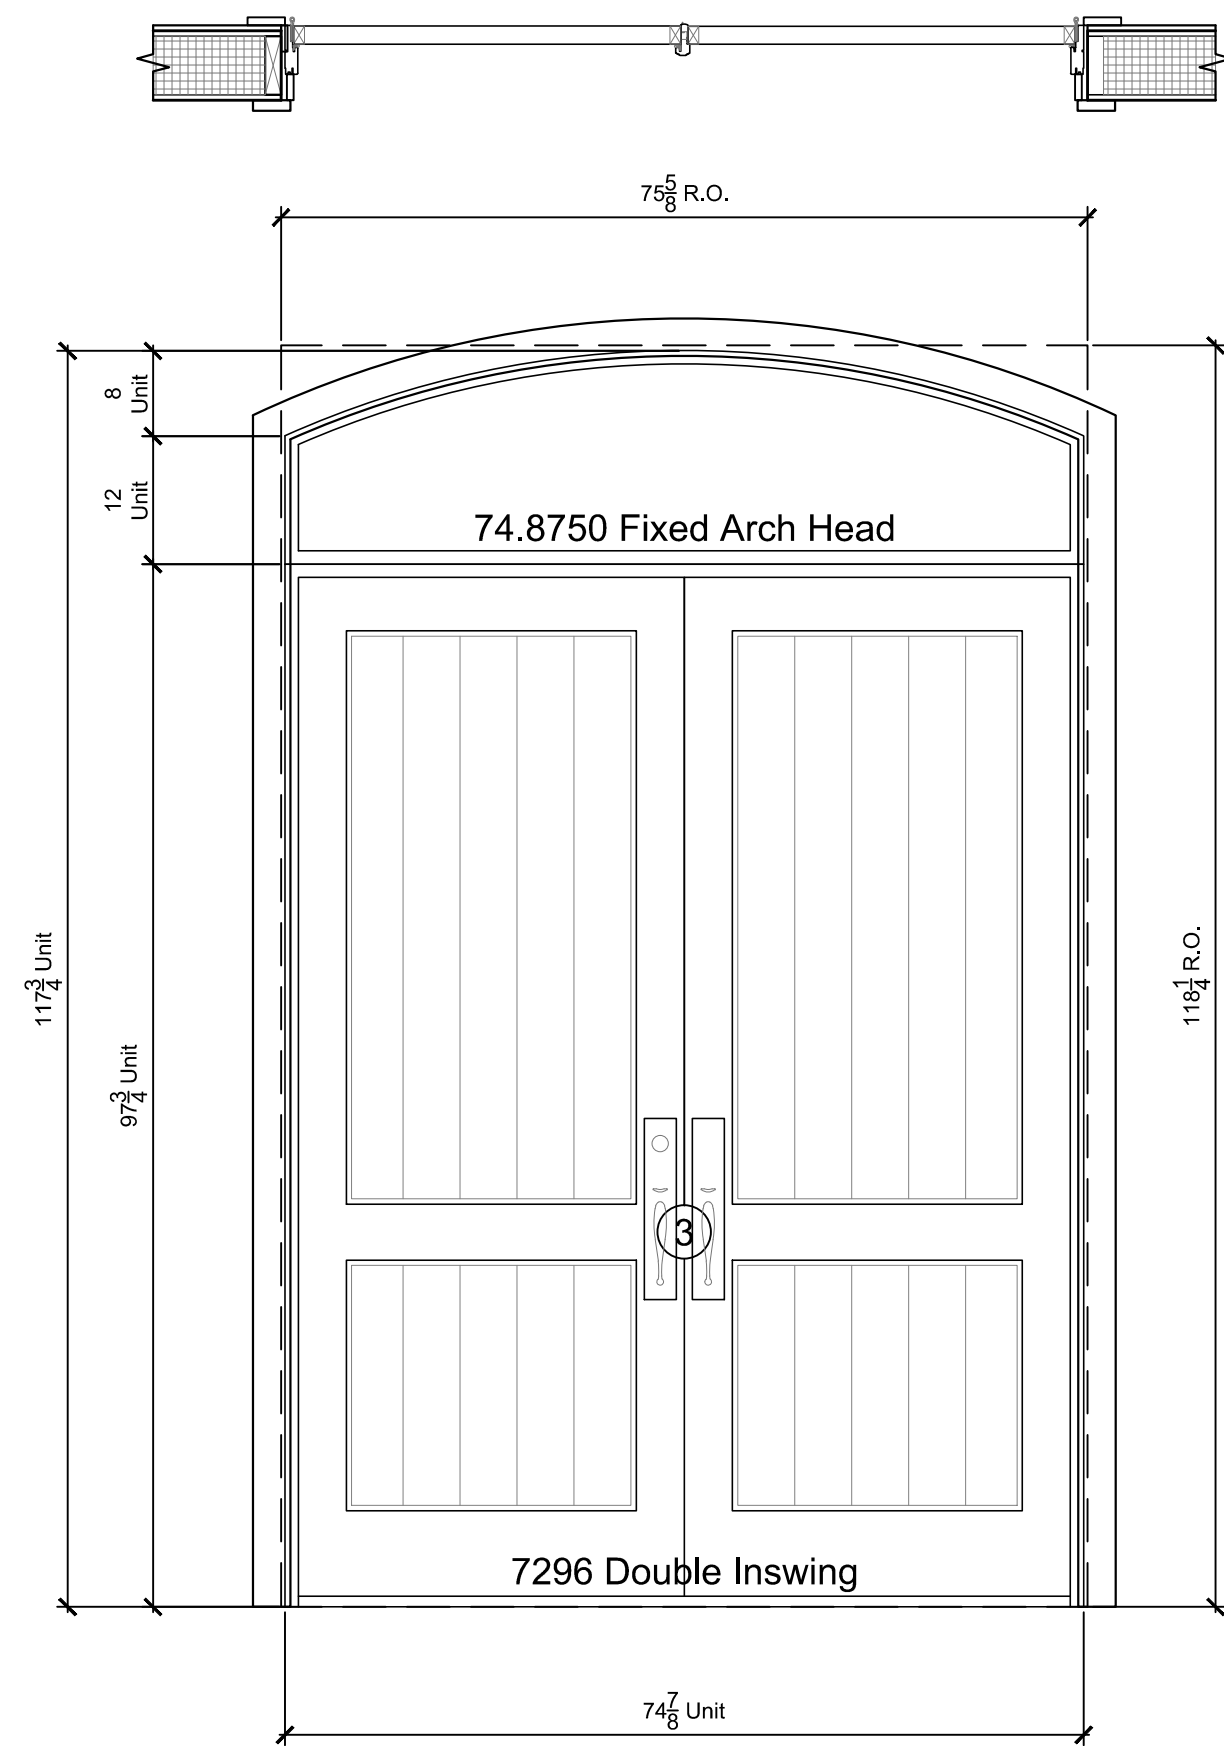


Front Entry Door
Scale: 3/4" = 1'-0"

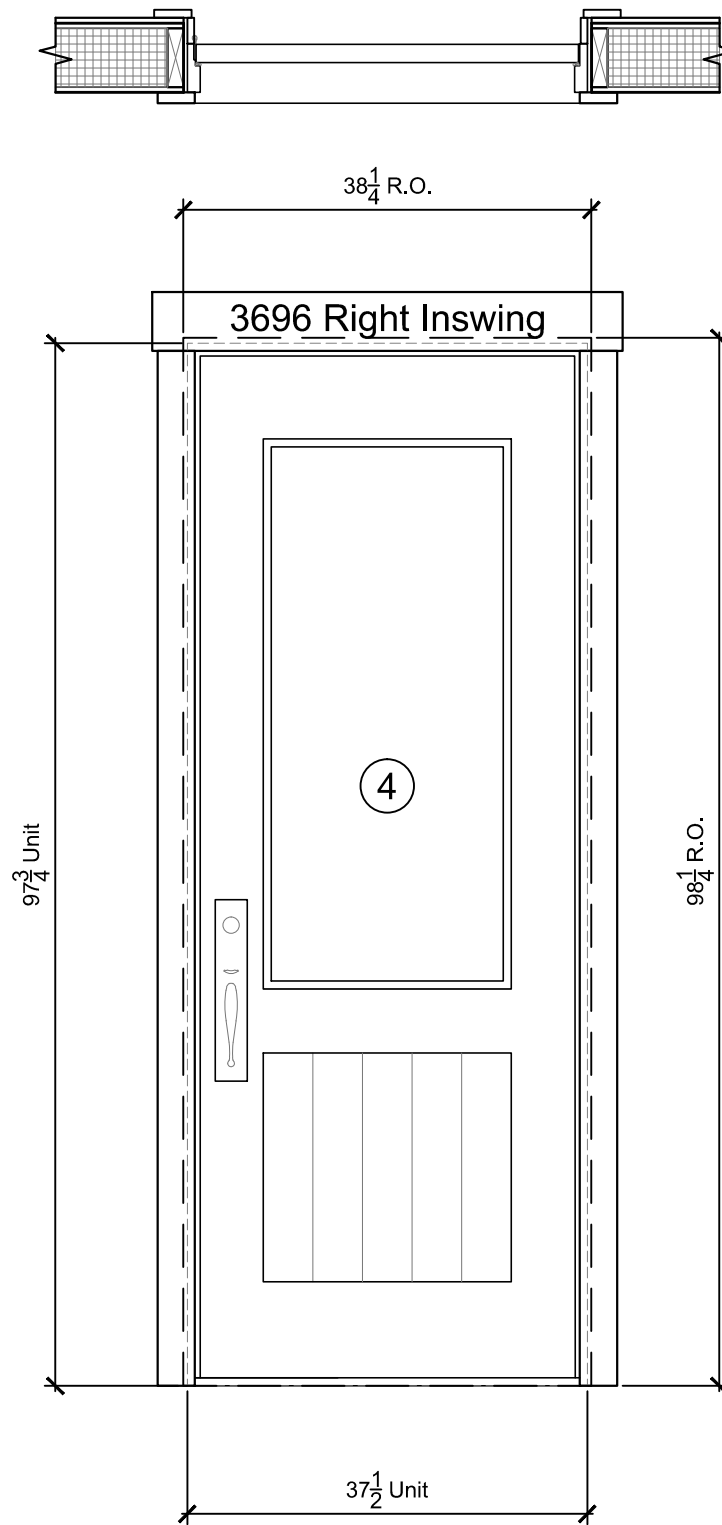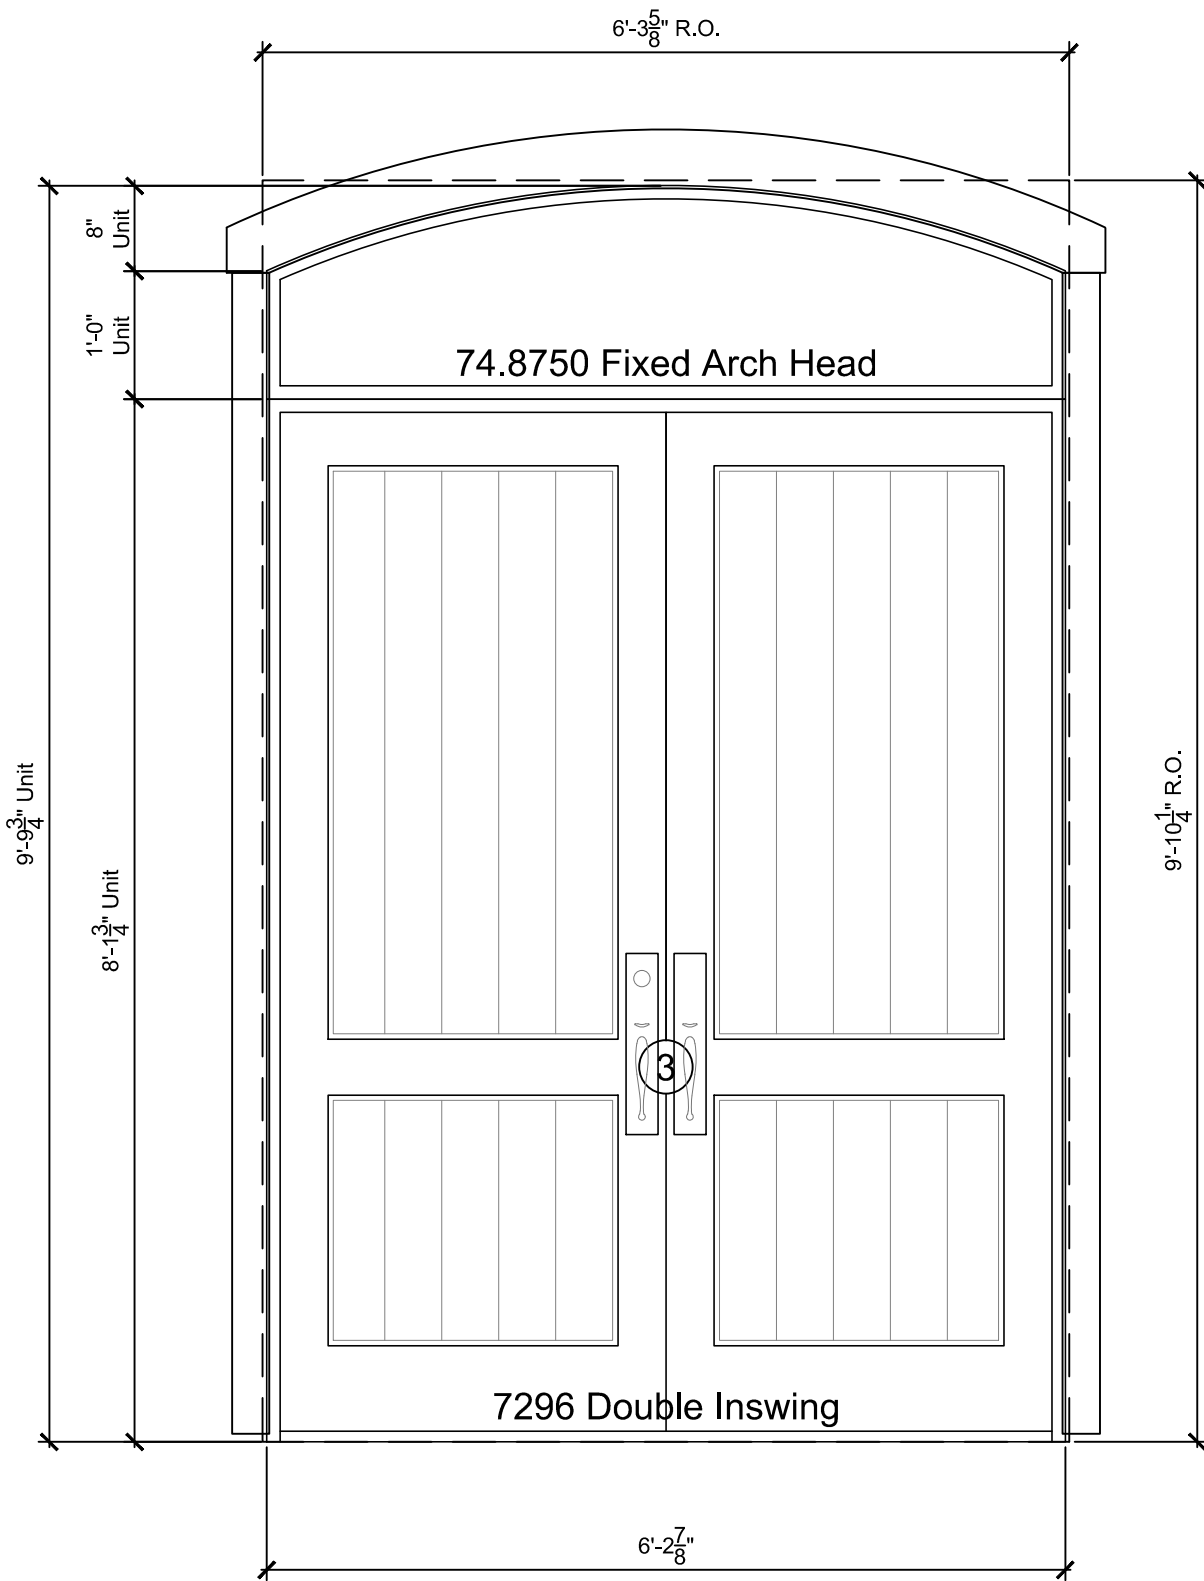

Mudroom Door
Scale: 3/4" = 1'-0"

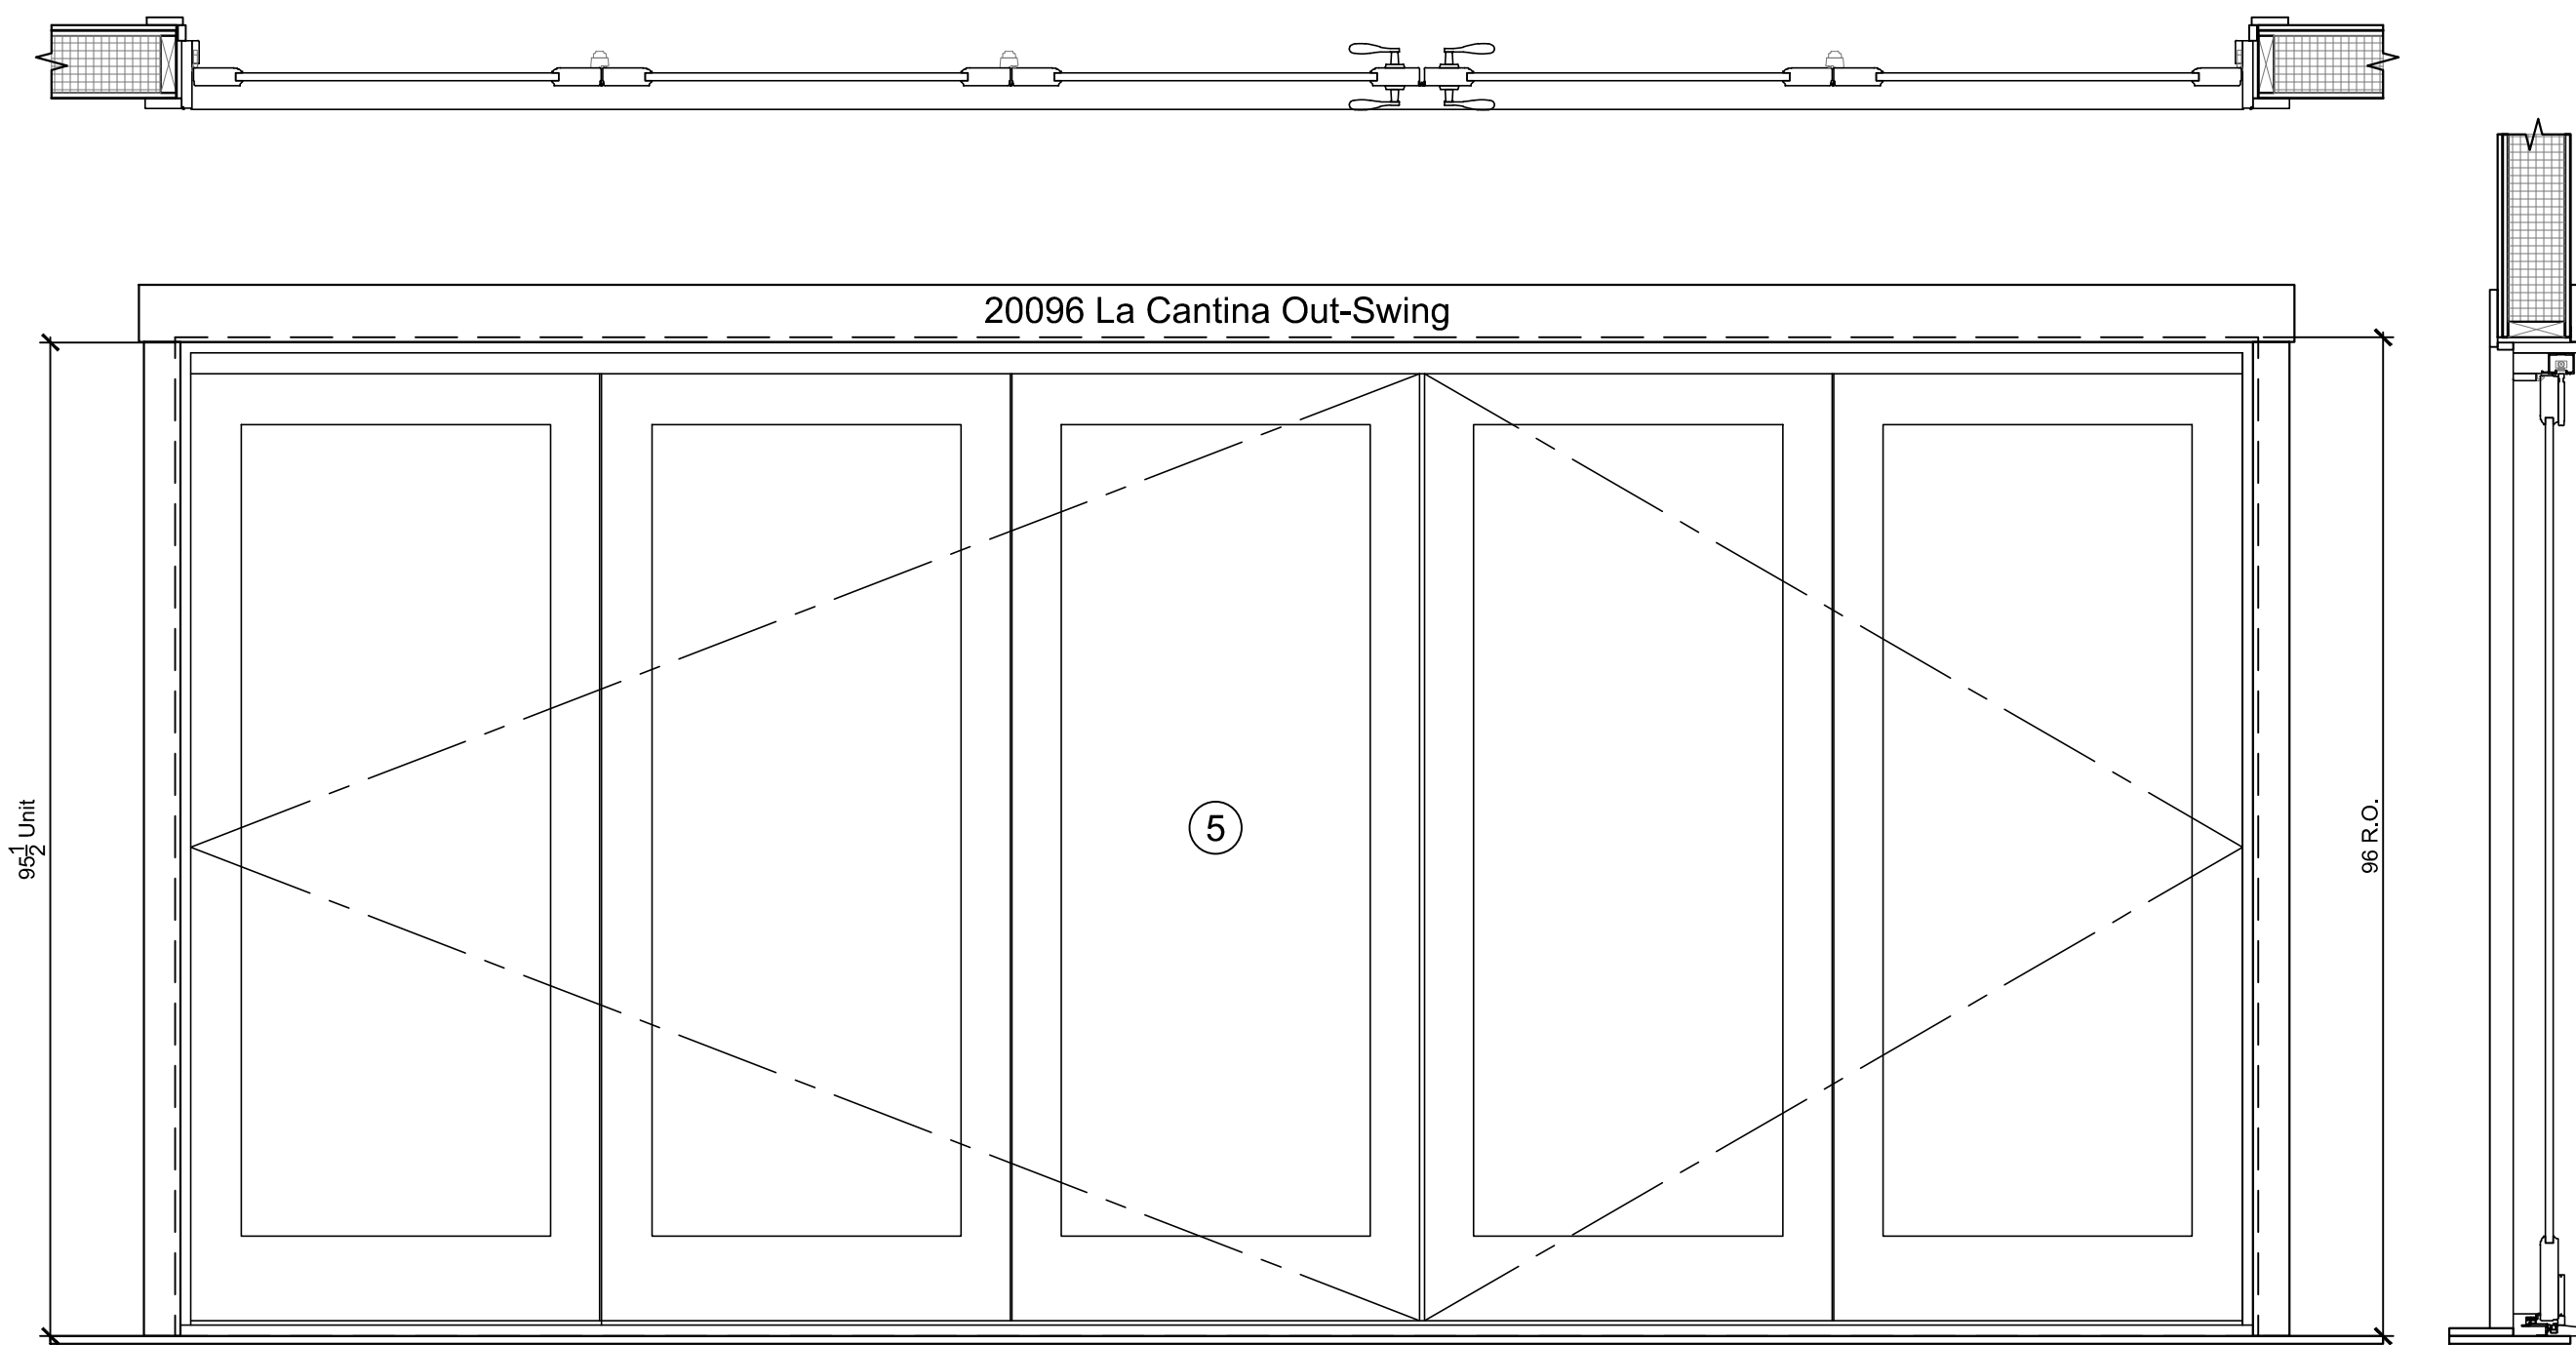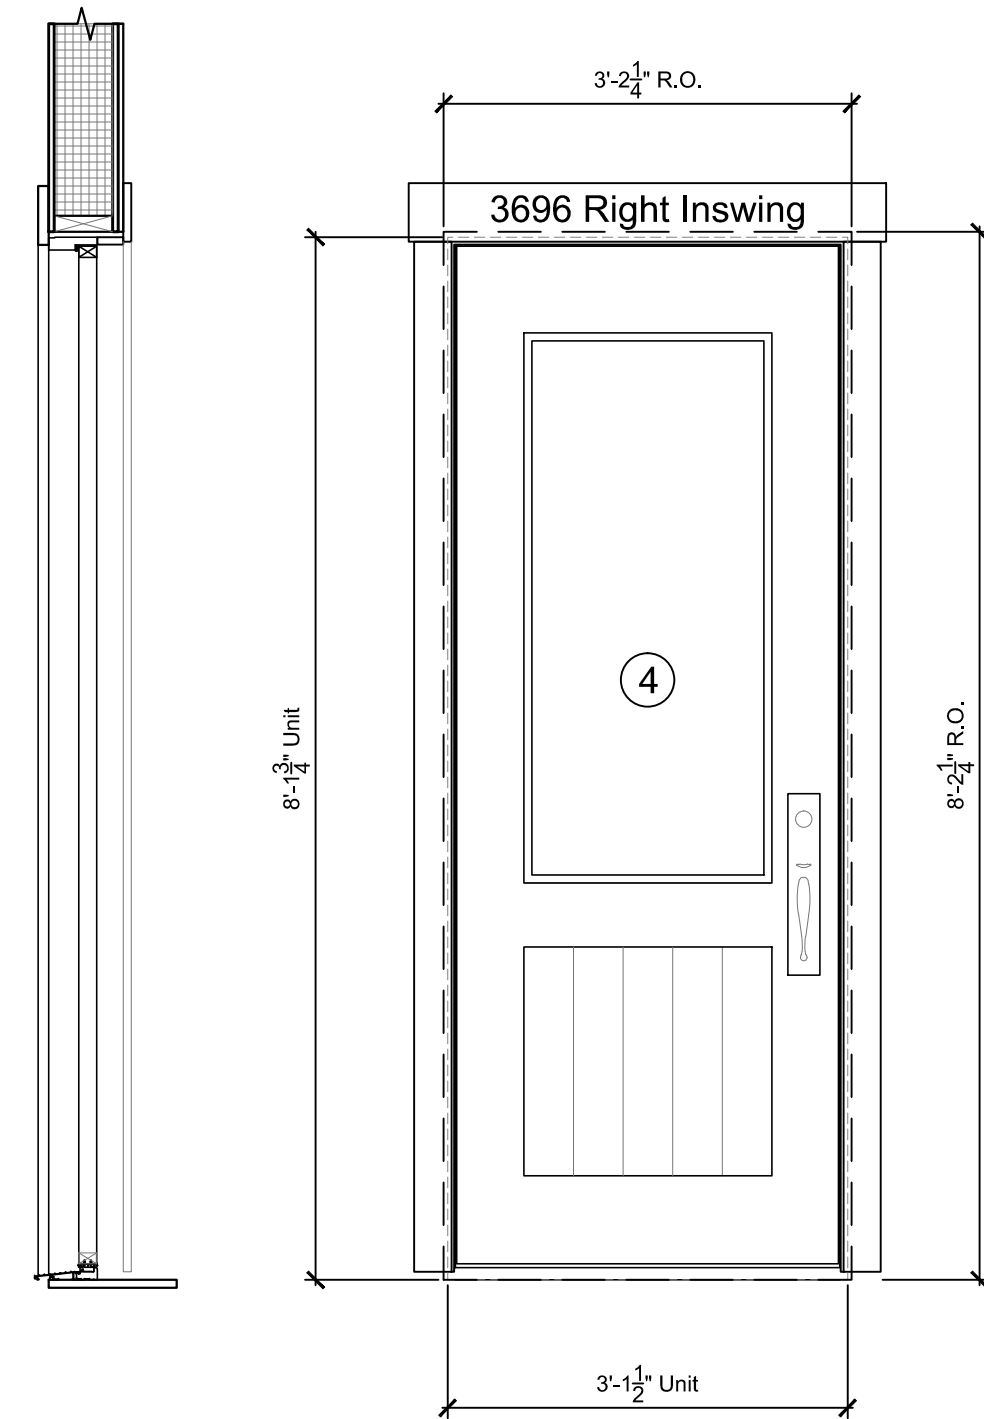


Great Room Bi Fold Door
Scale: 3/4" = 1'-0"

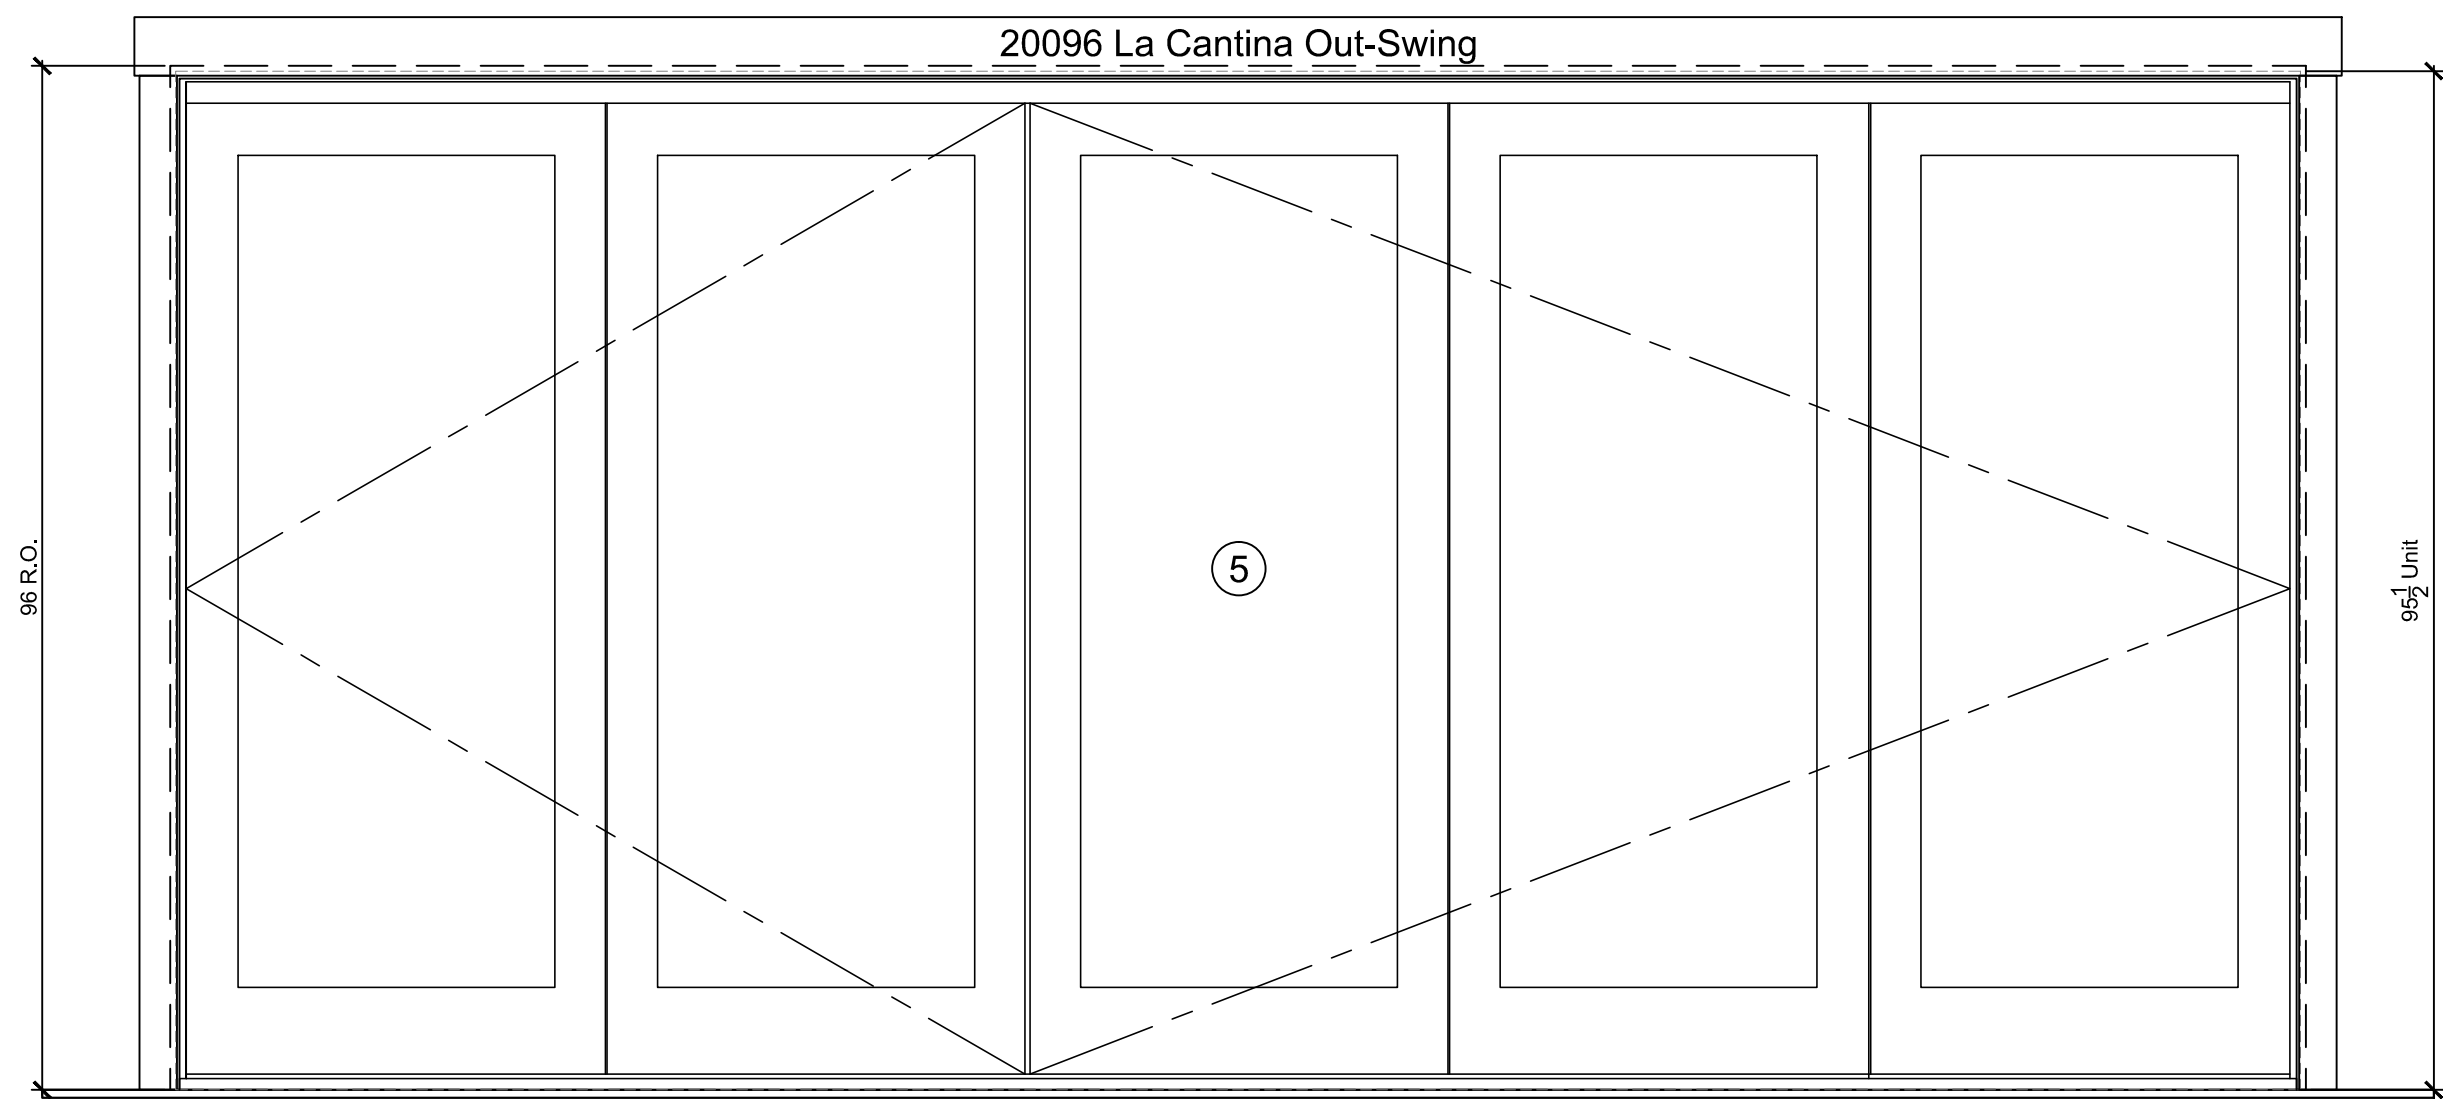


ADDRESS
999 Harvestwood Rd SE
Floyd, VA 24091
phone 540.230.5505
fax 888.674.9151
www.streamlinetimberframe.com

A Timber Frame Home For:
The Quesenberry Family
Carrol County, Virginia

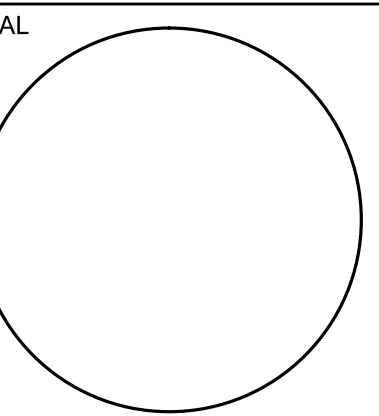


PROJECT INFO	
PROJECT NUMBER	
DATE	
3-18-16	
Submission	Date
Budget Pricing	12-4-15
Review	2-19-16
Window Revisions	3-9-16
Permit	3-18-16

SHEET NUMBER
A-604

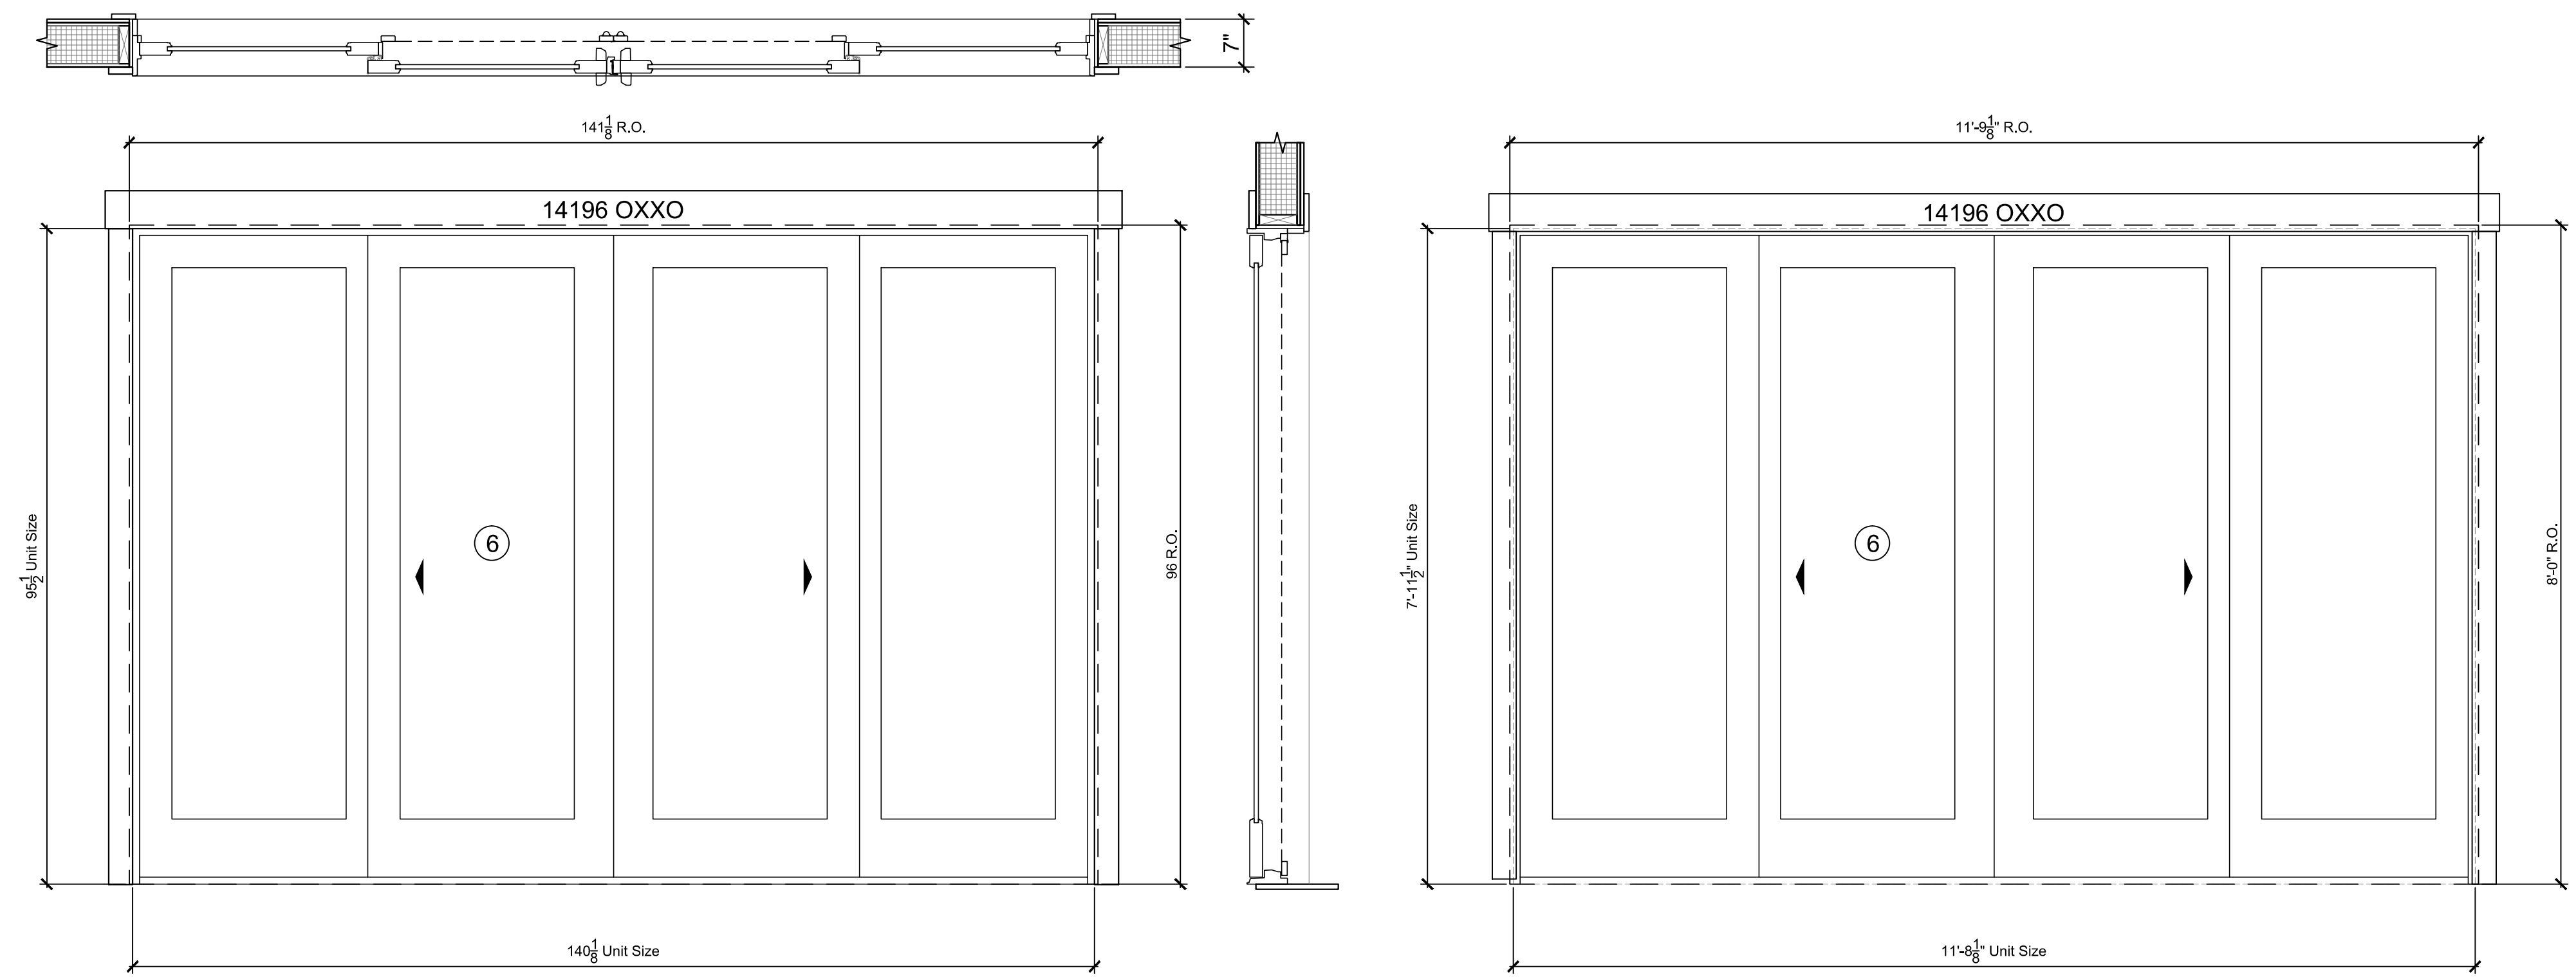


Great Room Bi Fold Door

Scale: 3/4" = 1'-0"

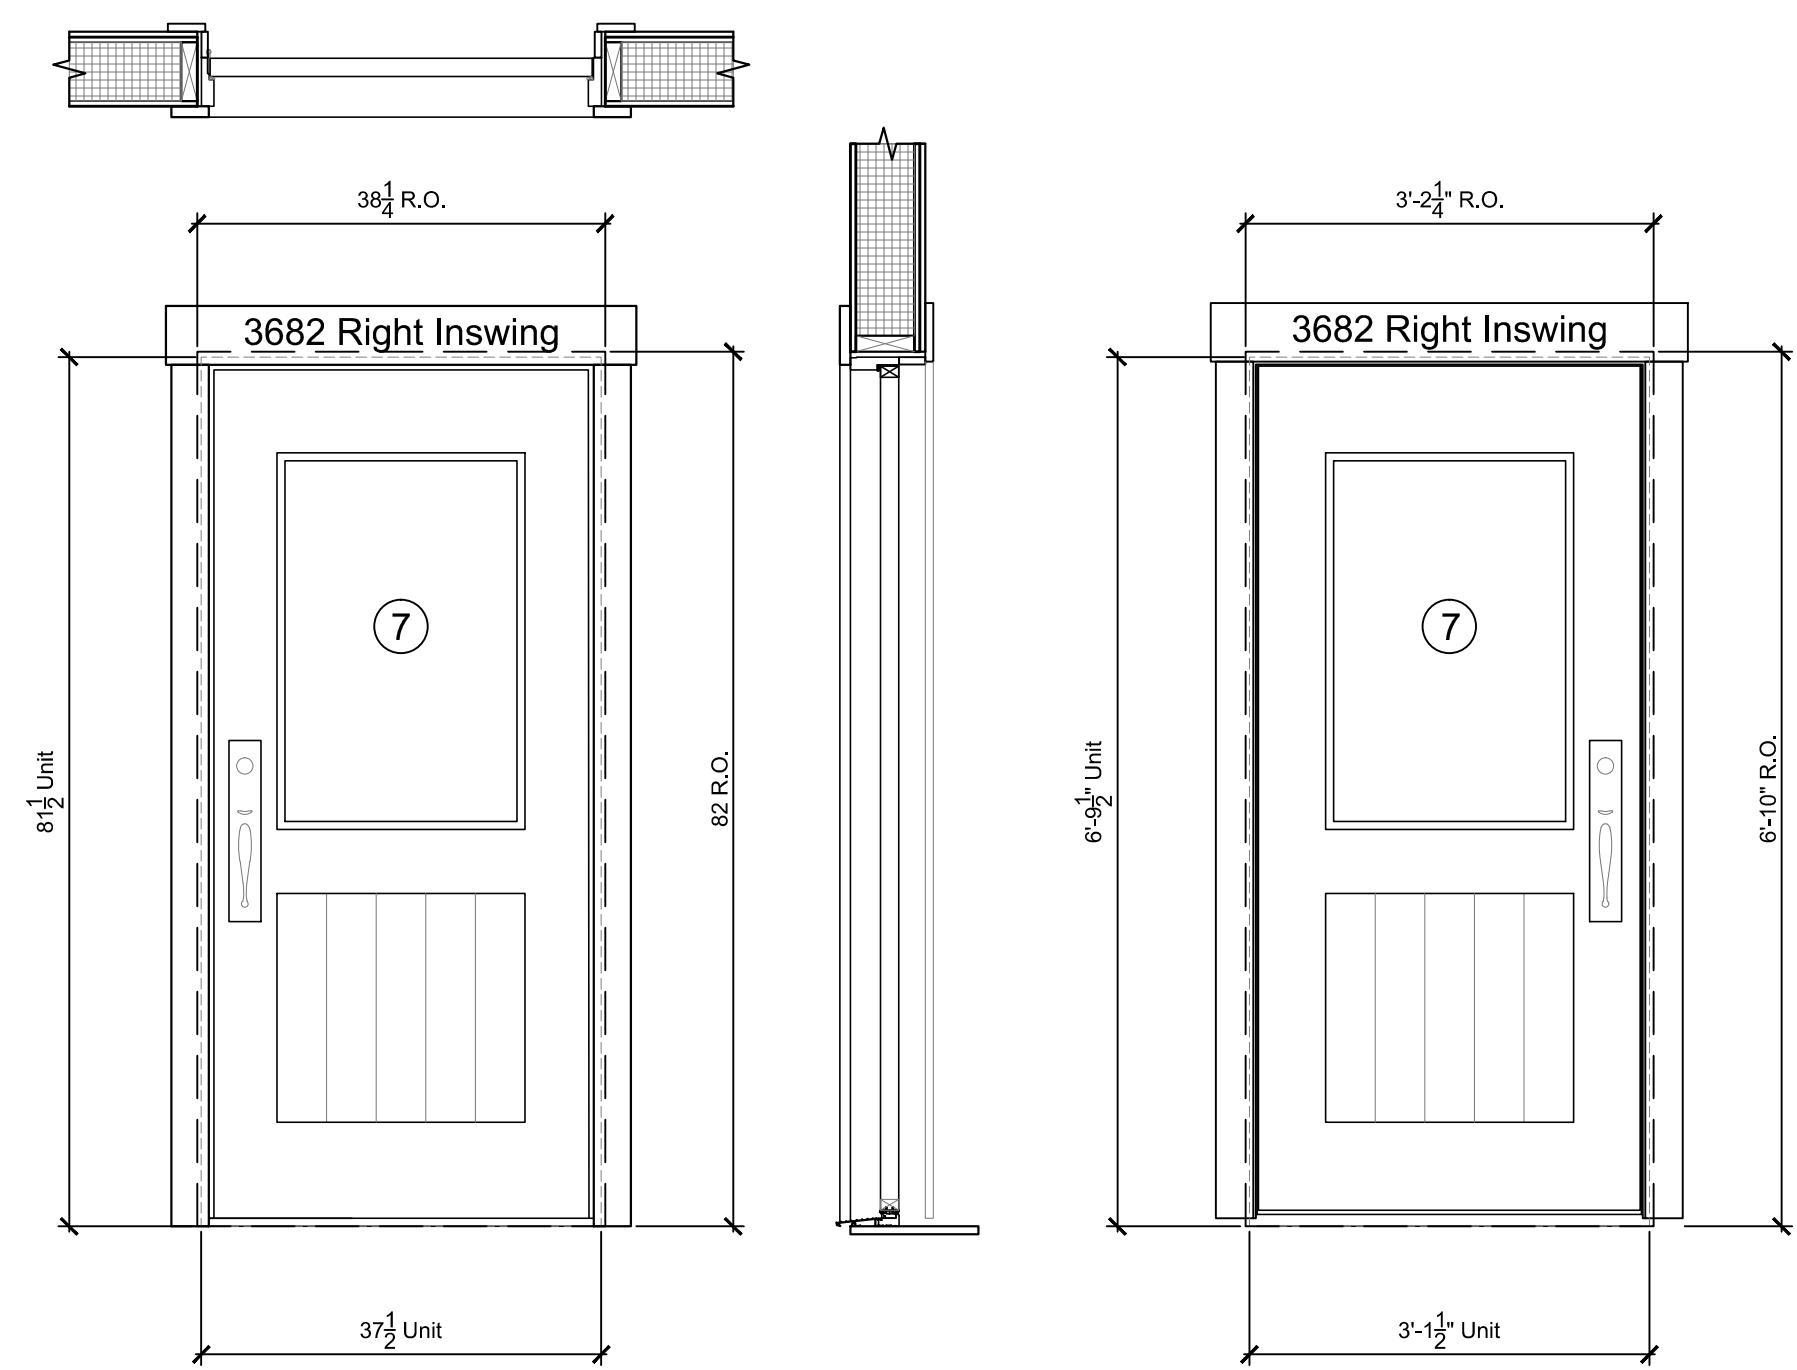

Garage Door

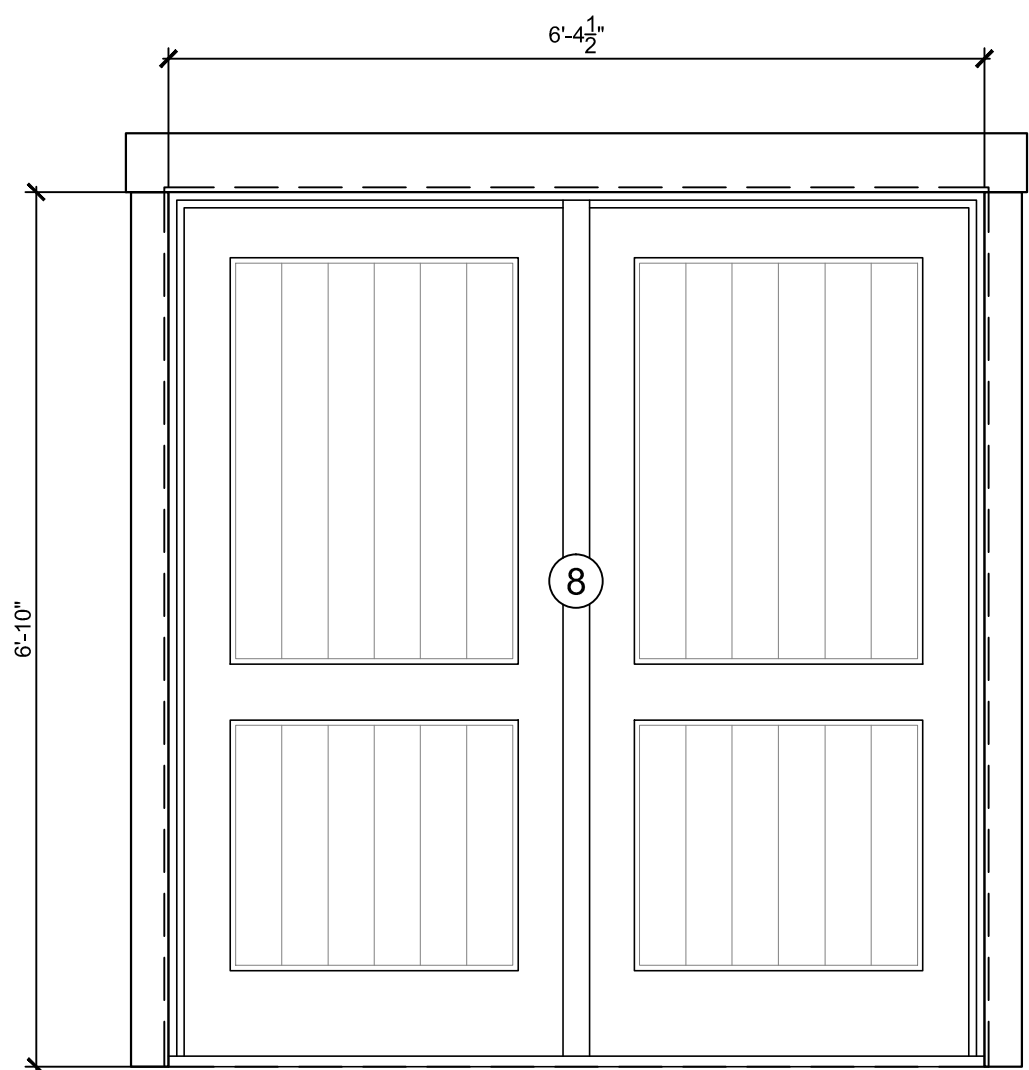


Unfinished Basement Door




ADDRESS
999 Harvestwood Rd SE
Floyd, VA 24091
phone 540.230.5505
fax 888.674.9151
www.streamlinetimberframe.com

A Timber Frame Home For:
The Quesenberry Family
Carrol County, Virginia

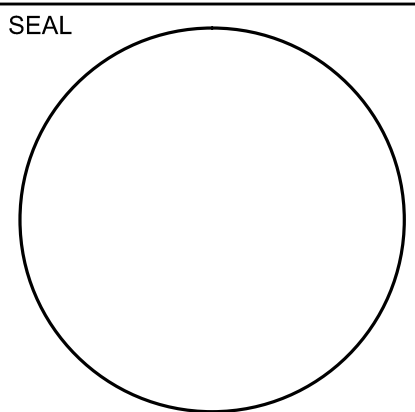


PROJECT INFO	
PROJECT NUMBER	
DATE	
3-18-16	
Submission	Date
Budget Pricing	12-4-15
Review	2-19-16
Window Revisions	3-9-16
Permit	3-18-16


SHEET NUMBER
A-605

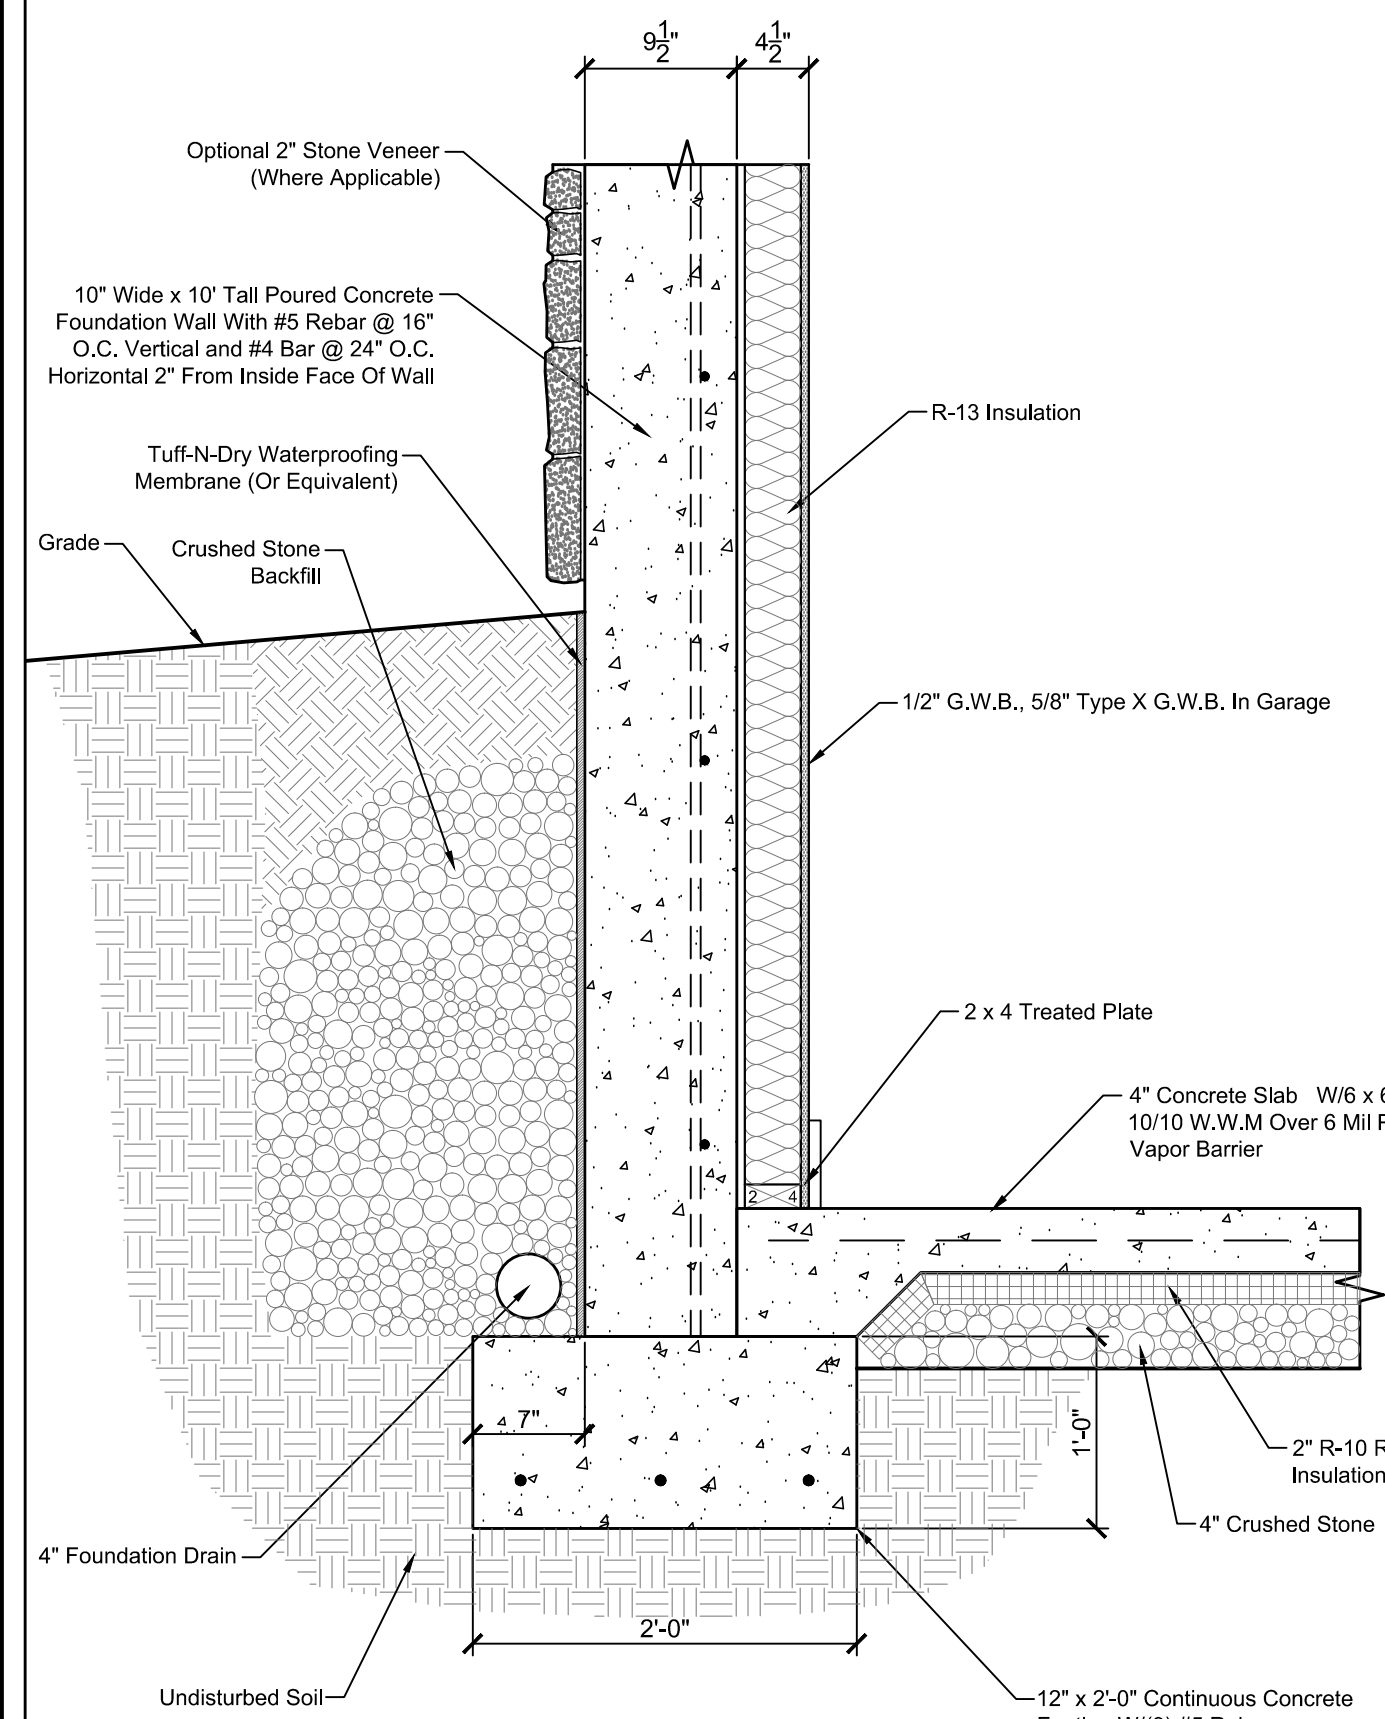


1 Detail
Scale: 1" = 1'-0"

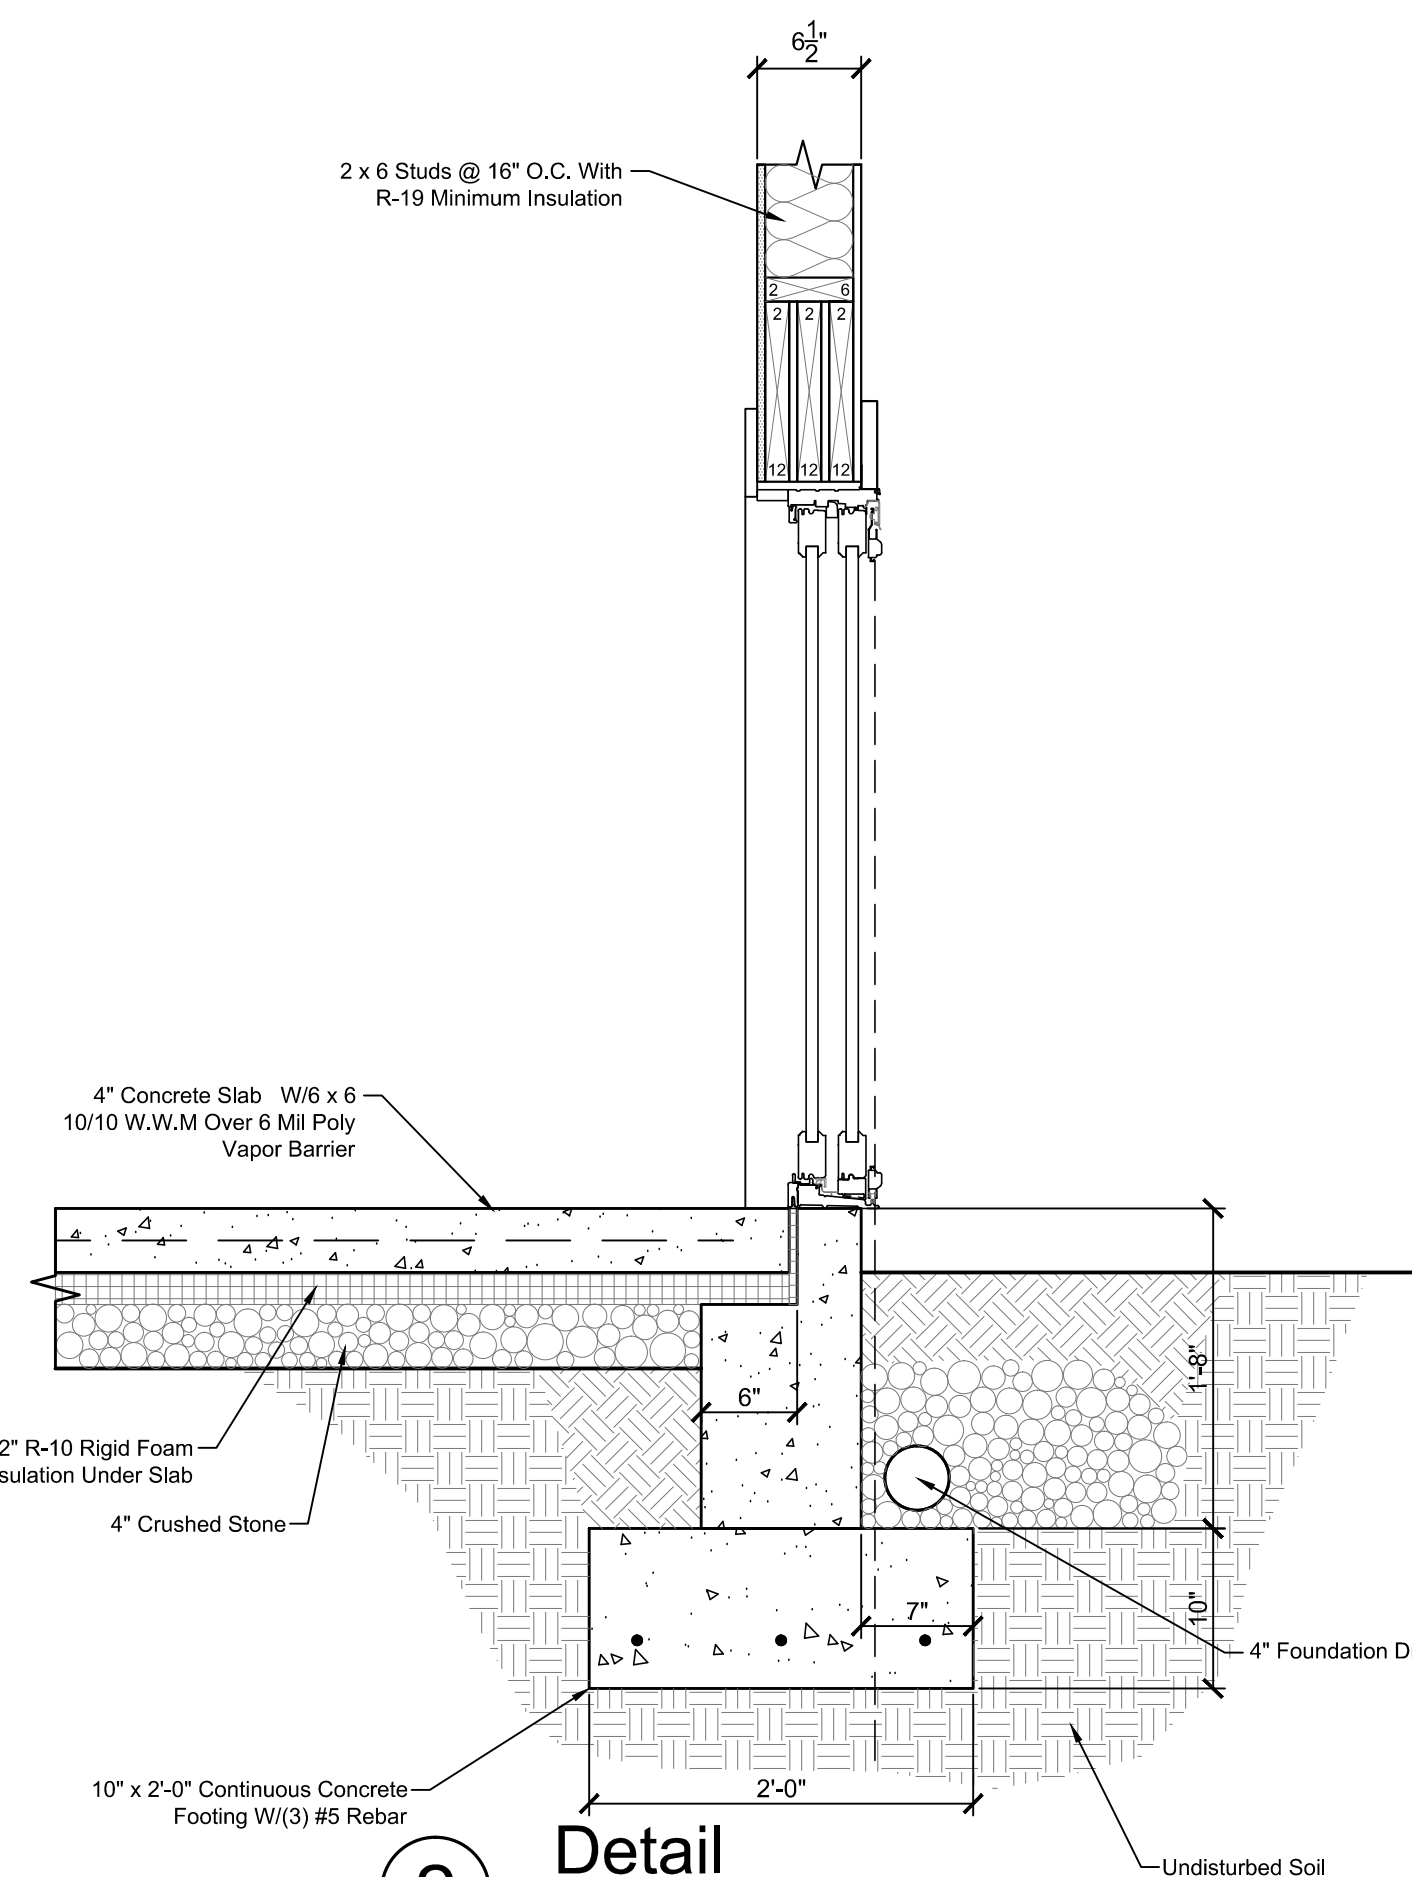


2 Detail
Scale: 1" = 1'-0"

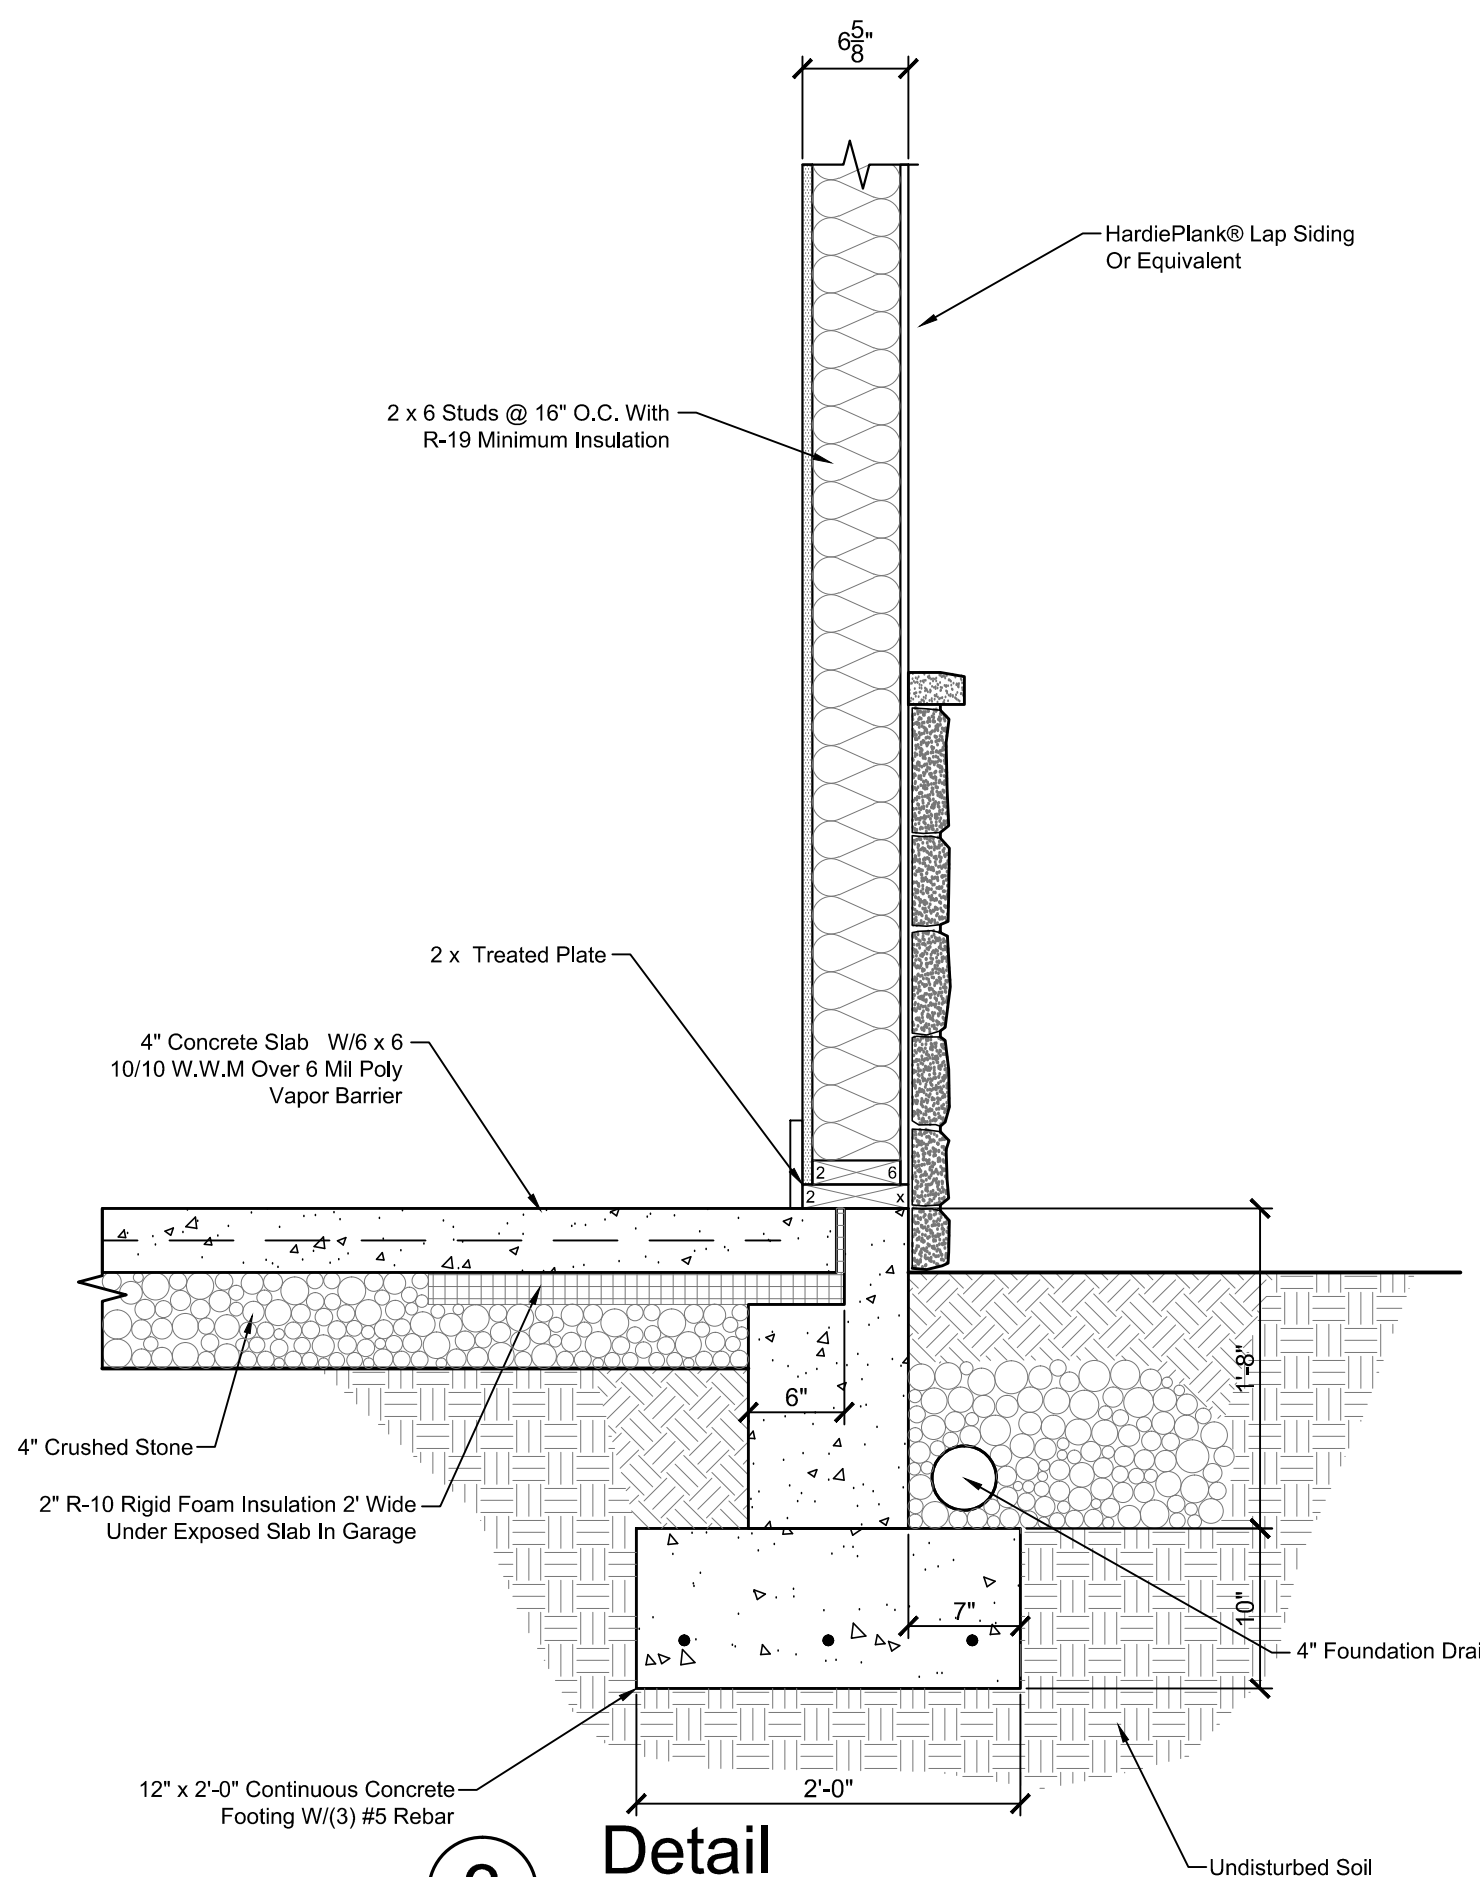


3 Detail
Scale: 1" = 1'-0"

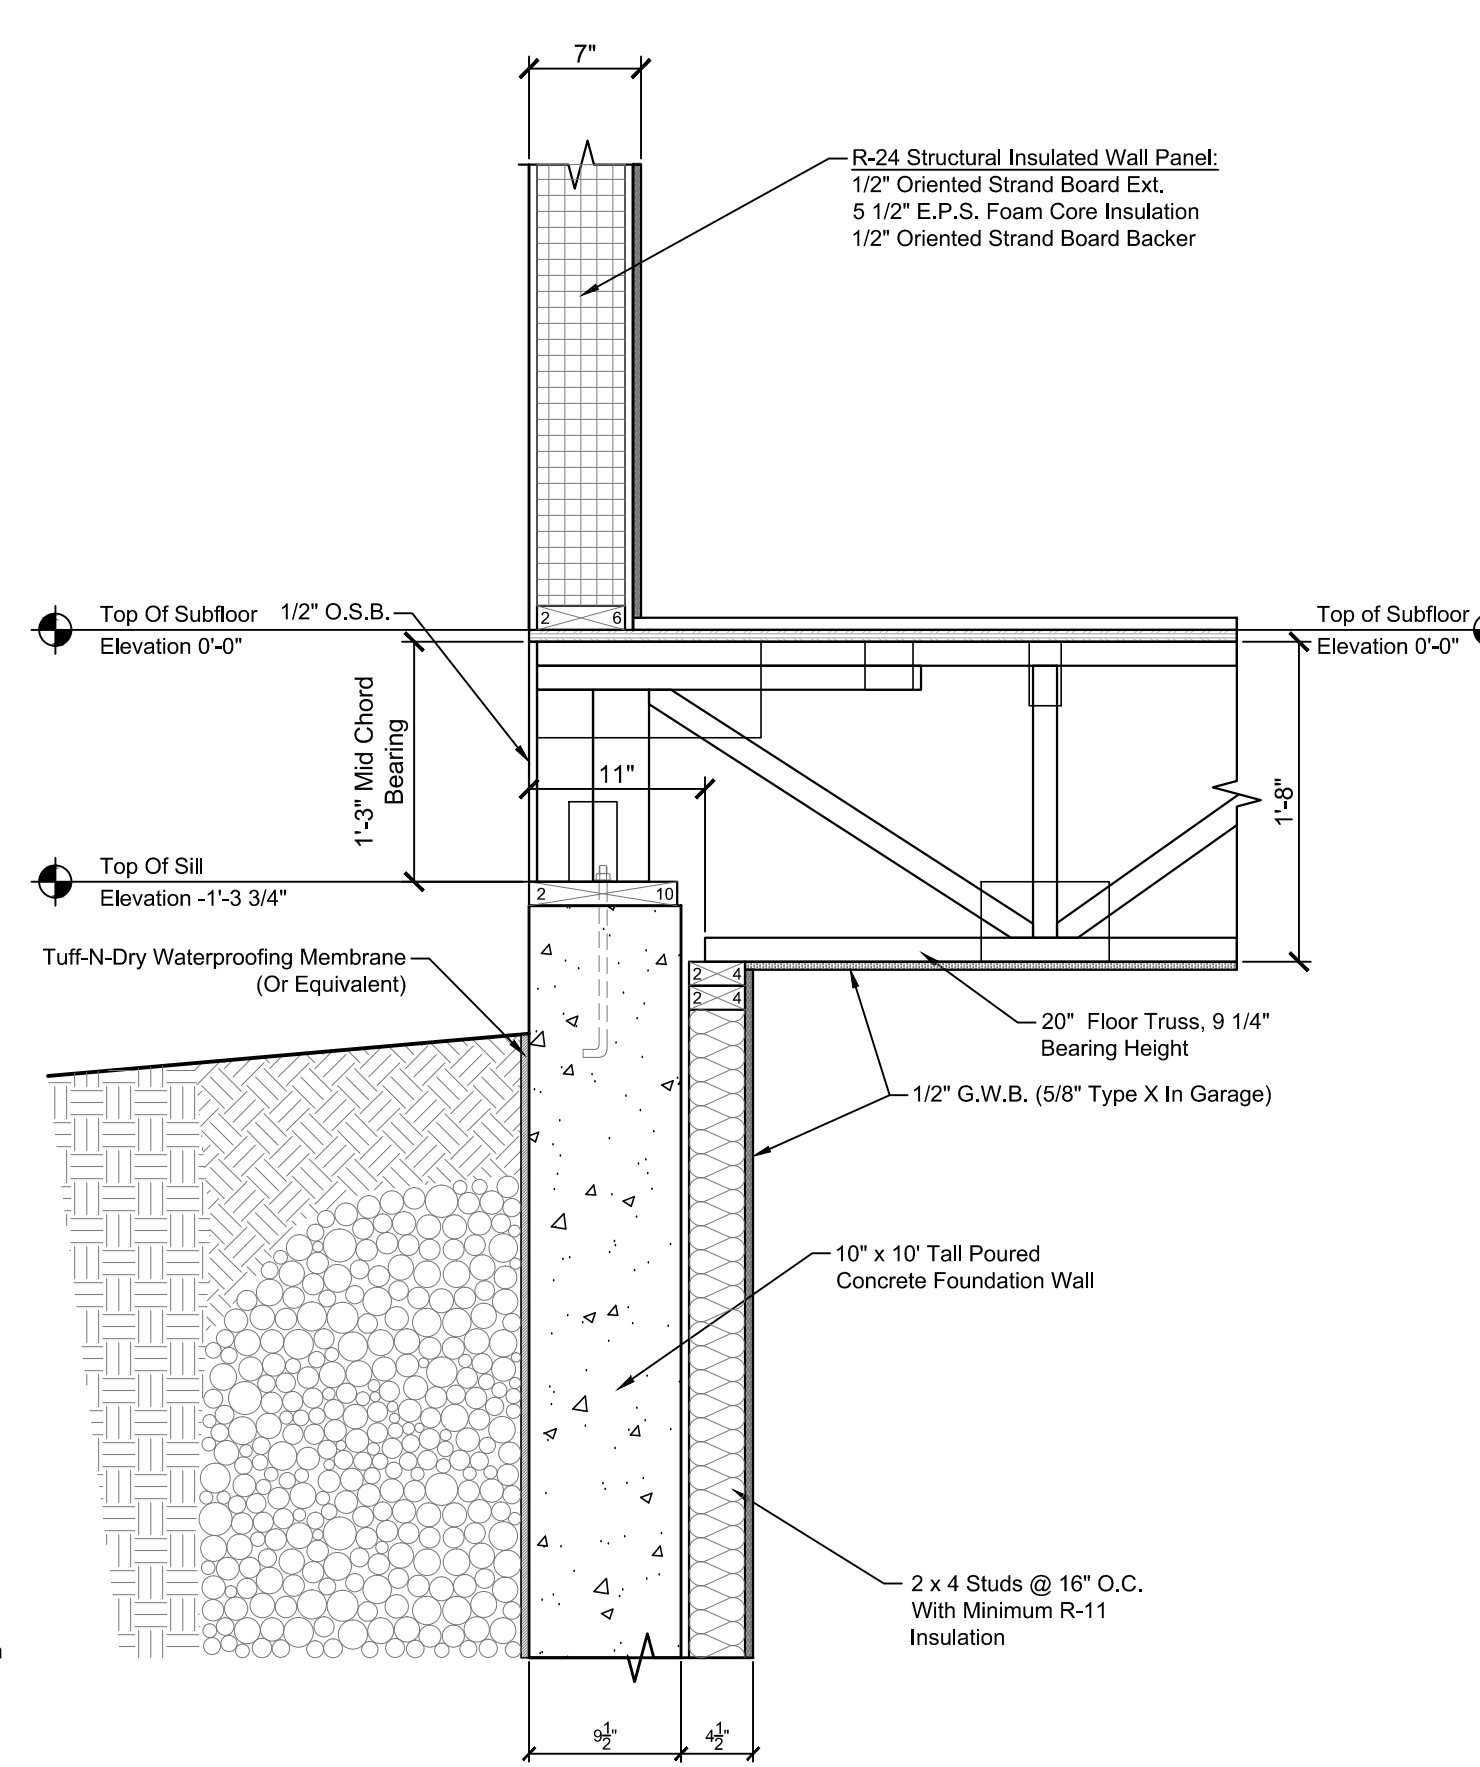


4 Detail
Scale: 1" = 1'-0"

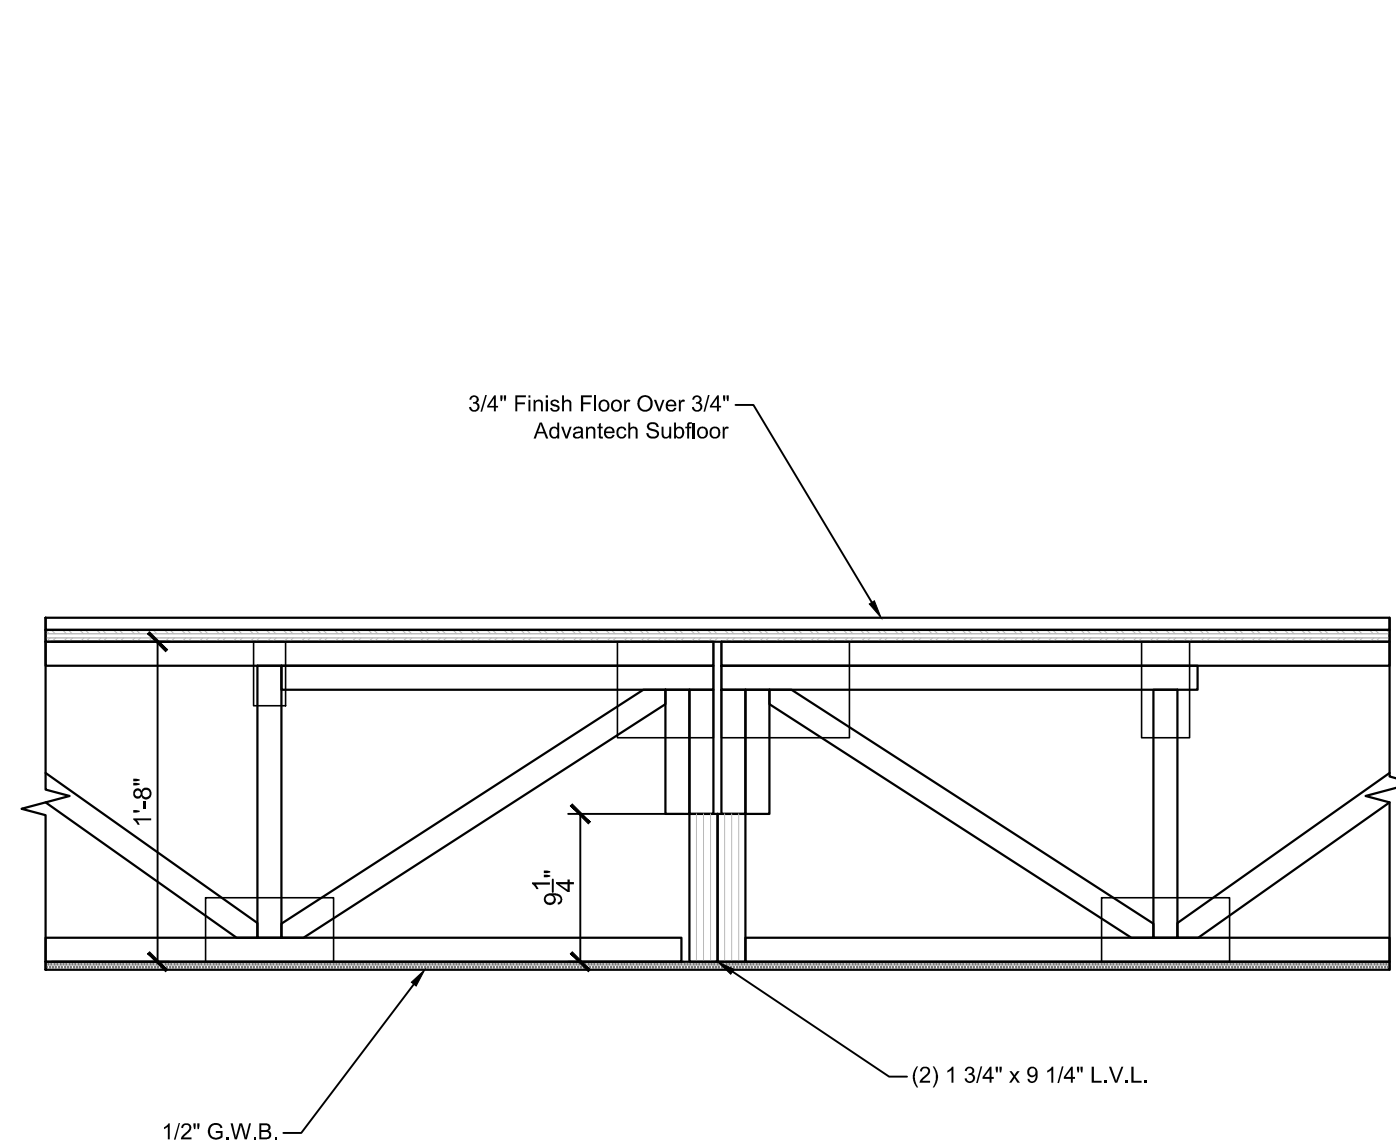


5 Detail
Scale: 1" = 1'-0"

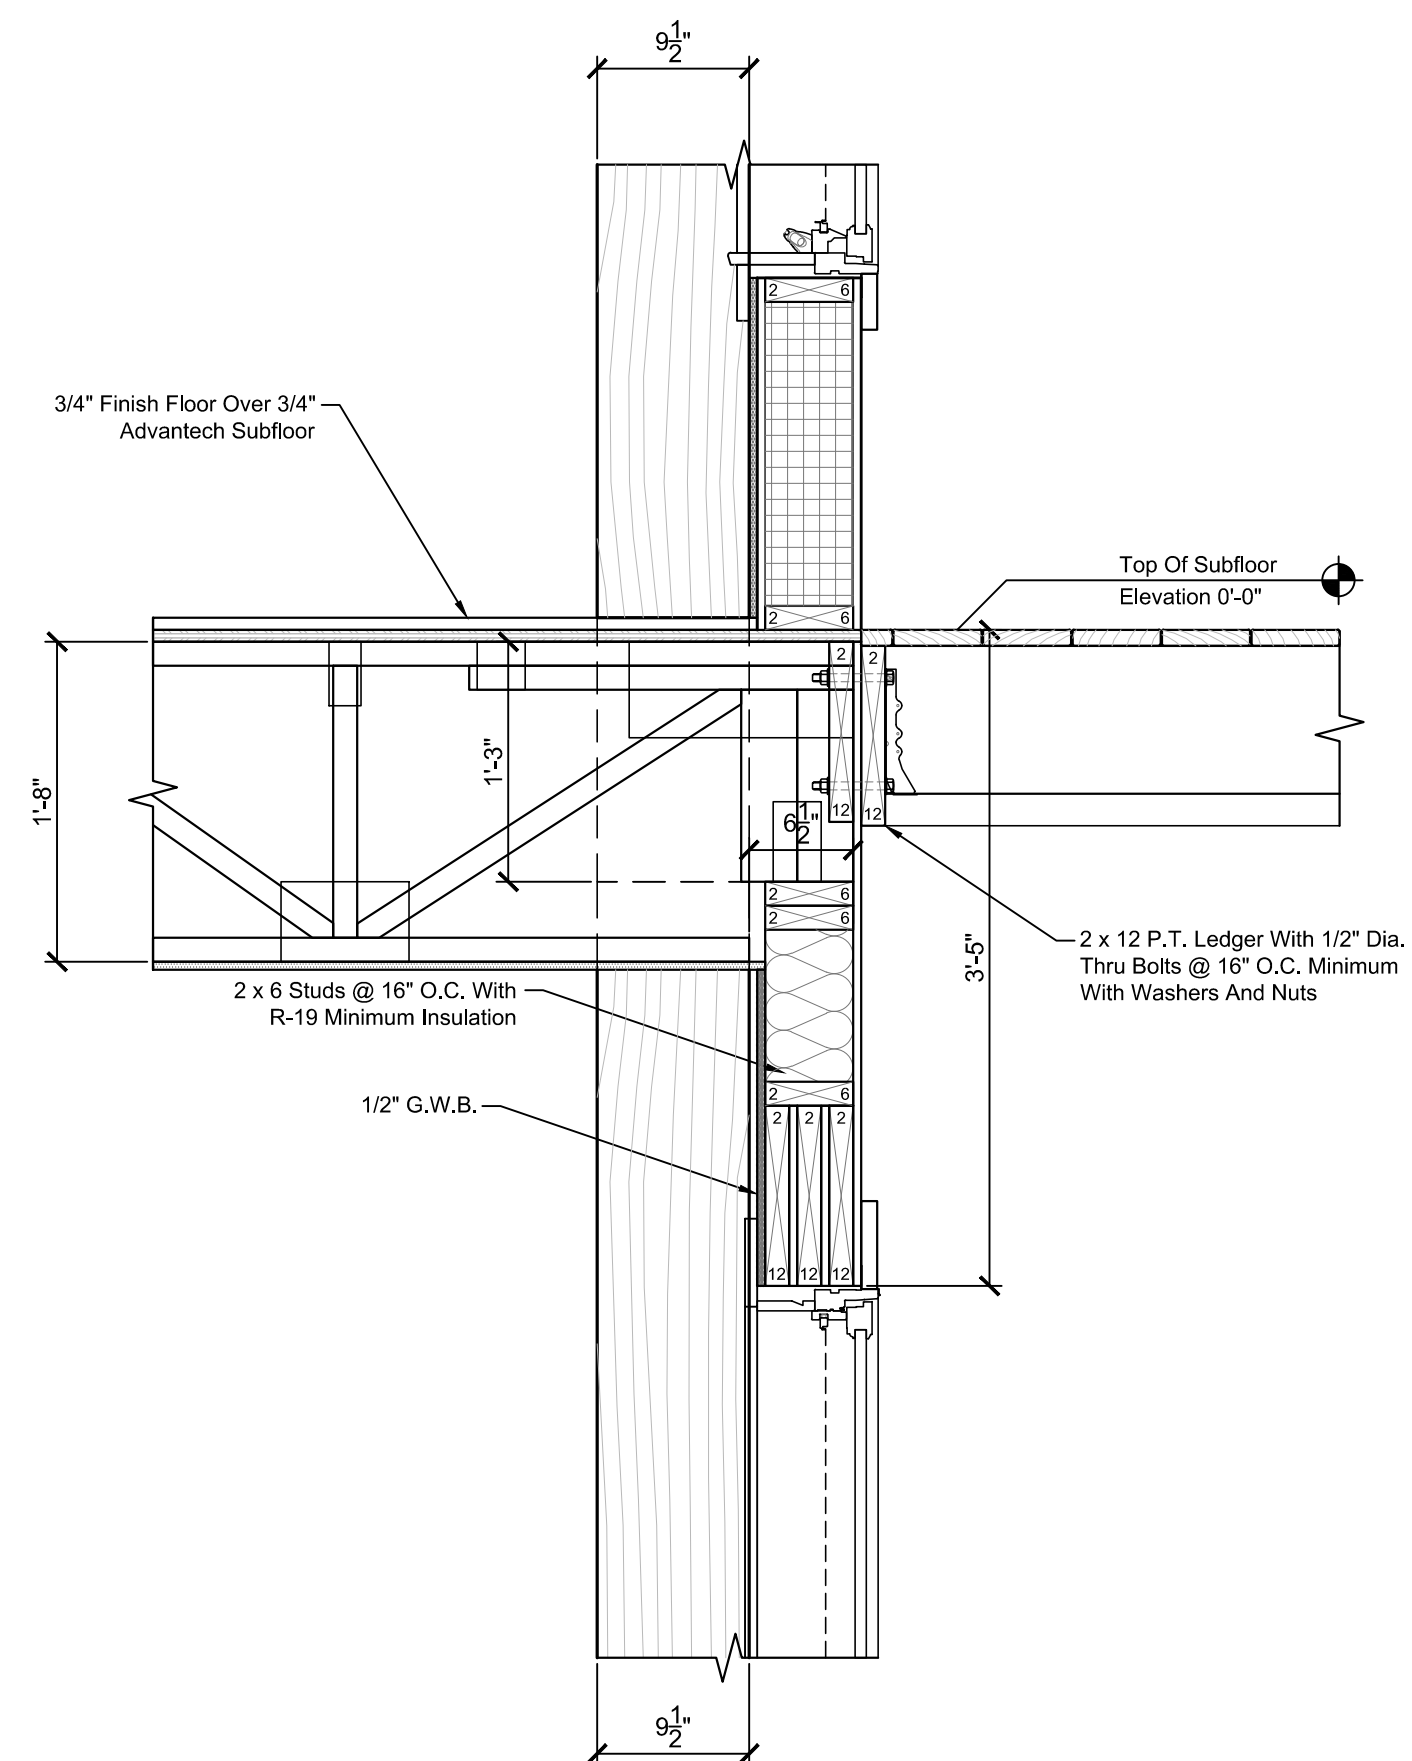

6 Detail
Scale: 1" = 1'-0"

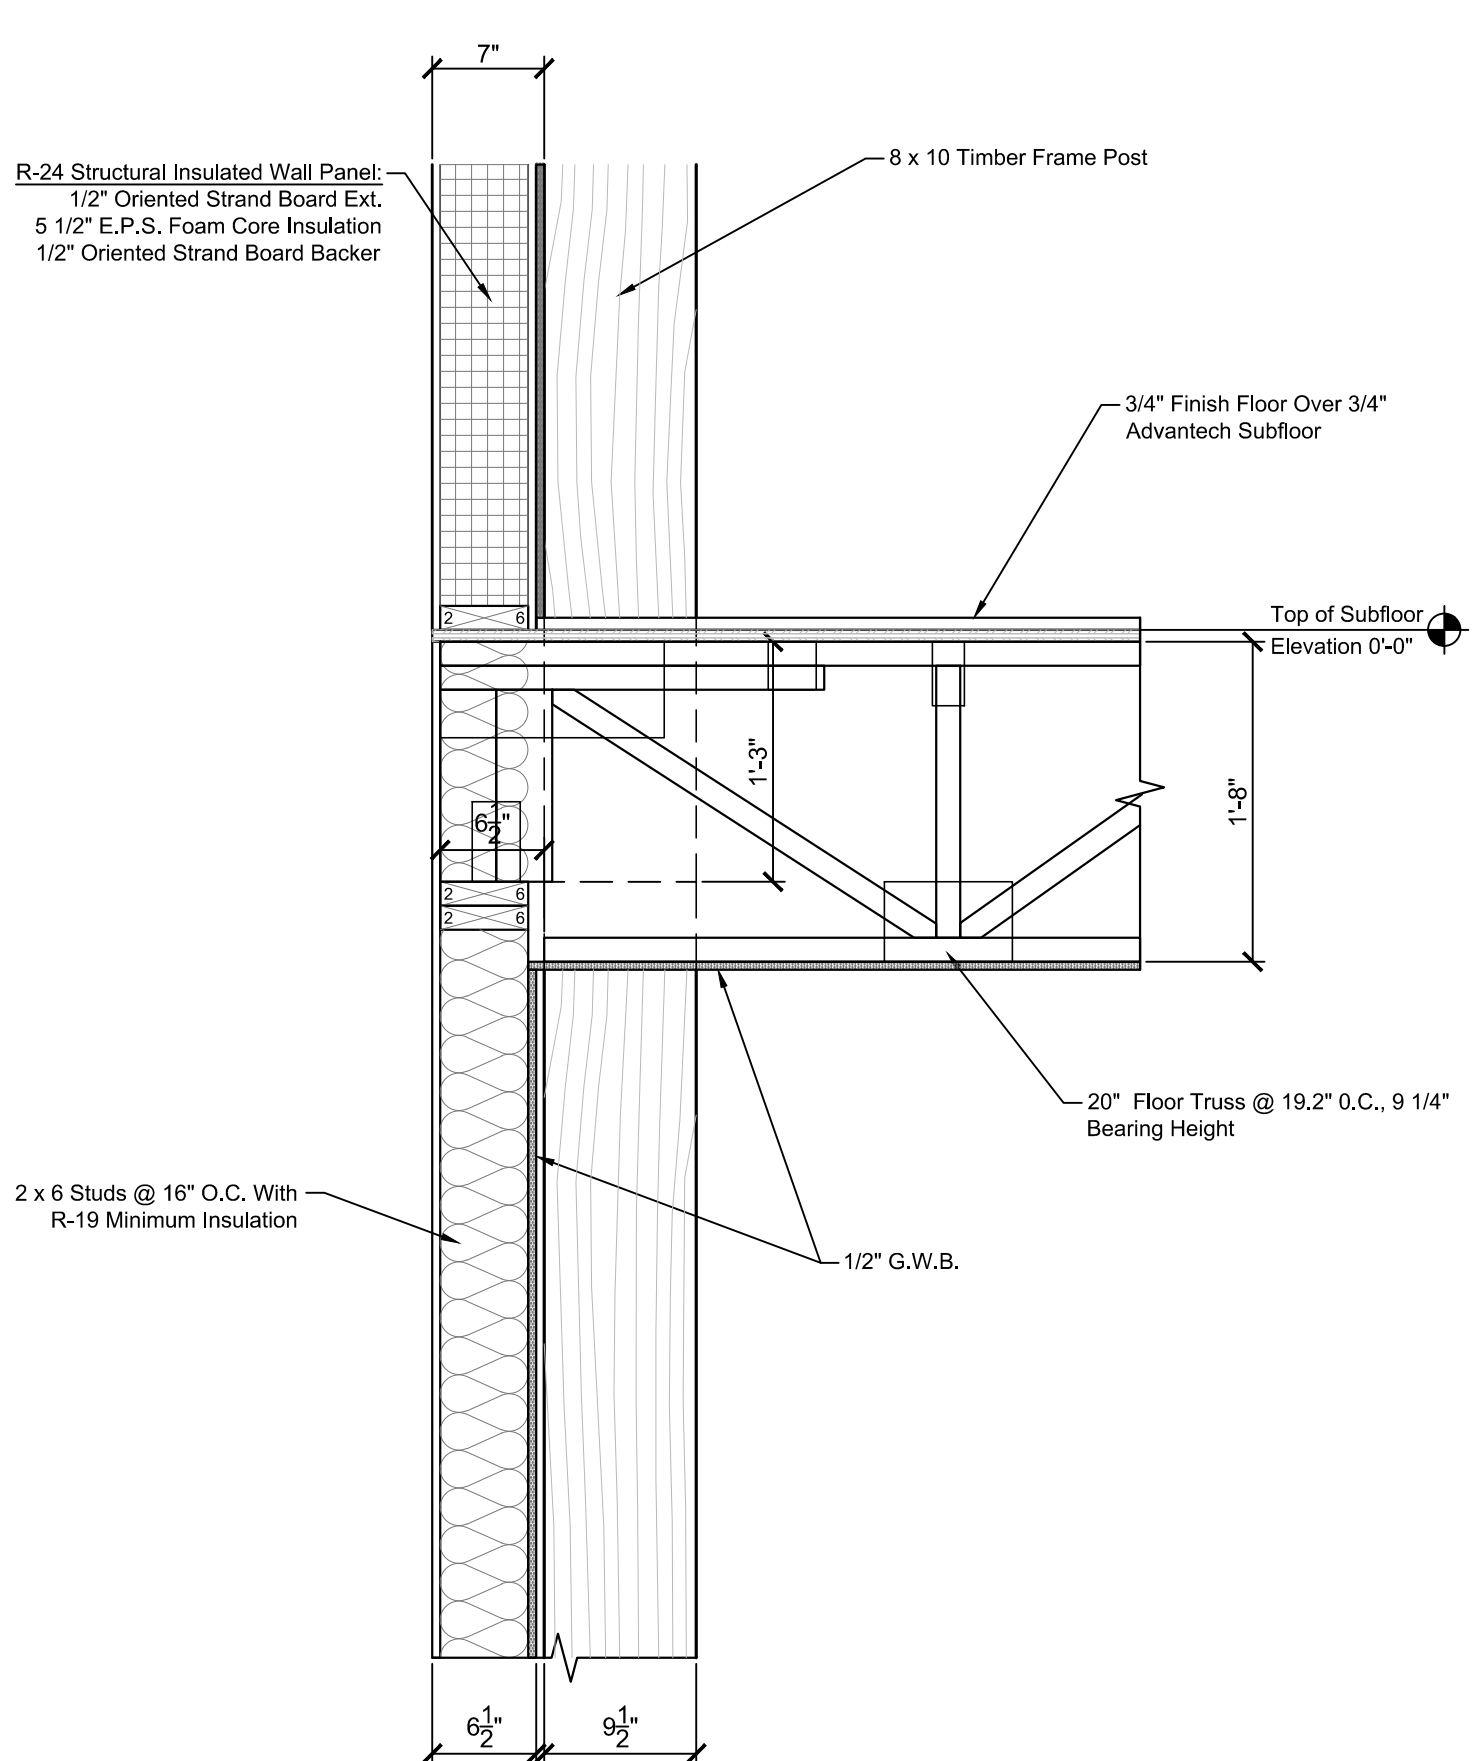

7 Detail
Scale: 1" = 1'-0"

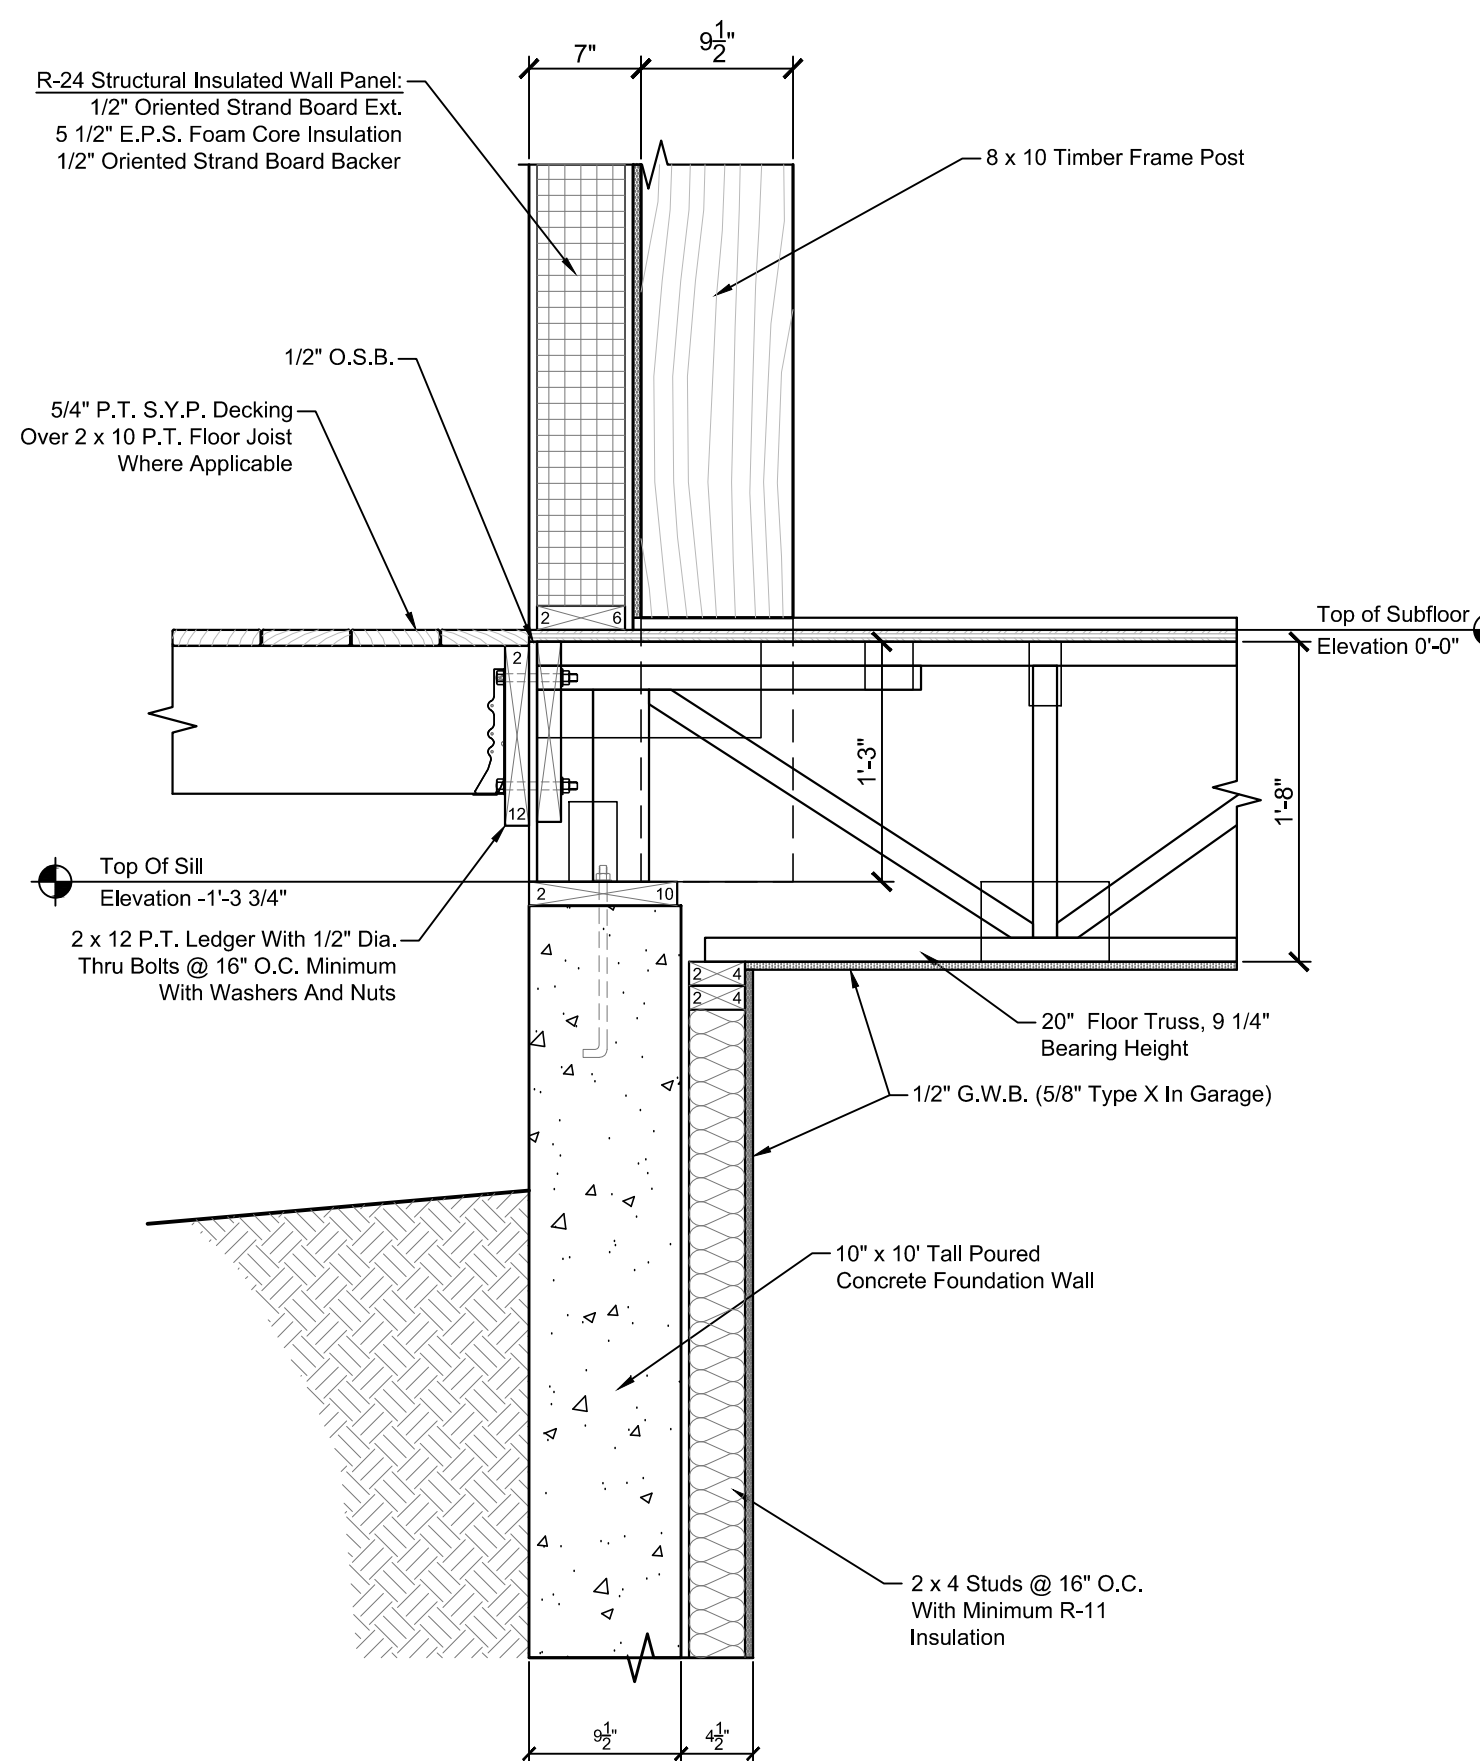


8 Detail
Scale: 1" = 1'-0"




ADDRESS
999 Harvestwood Rd SE
Floyd, VA 24091
phone 540.230.5505
fax 888.674.9151
www.streamlinetimberframe.com


A Timber Frame Home For:
The Quesenberry Family
Carrol County, Virginia

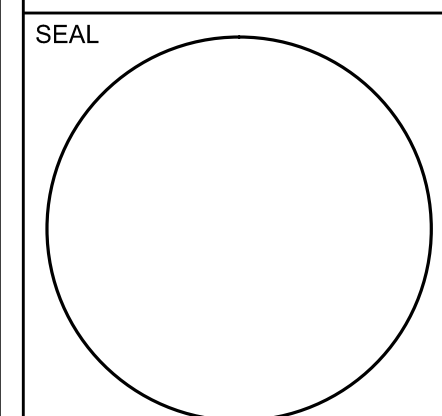


PROJECT INFO	
PROJECT NUMBER	
DATE	
3-18-16	
Submission	Date
Budget Pricing	12-4-15
Review	2-19-16
Window Revisions	3-9-16
Permit	3-18-16
SHEET NUMBER	
A-701	

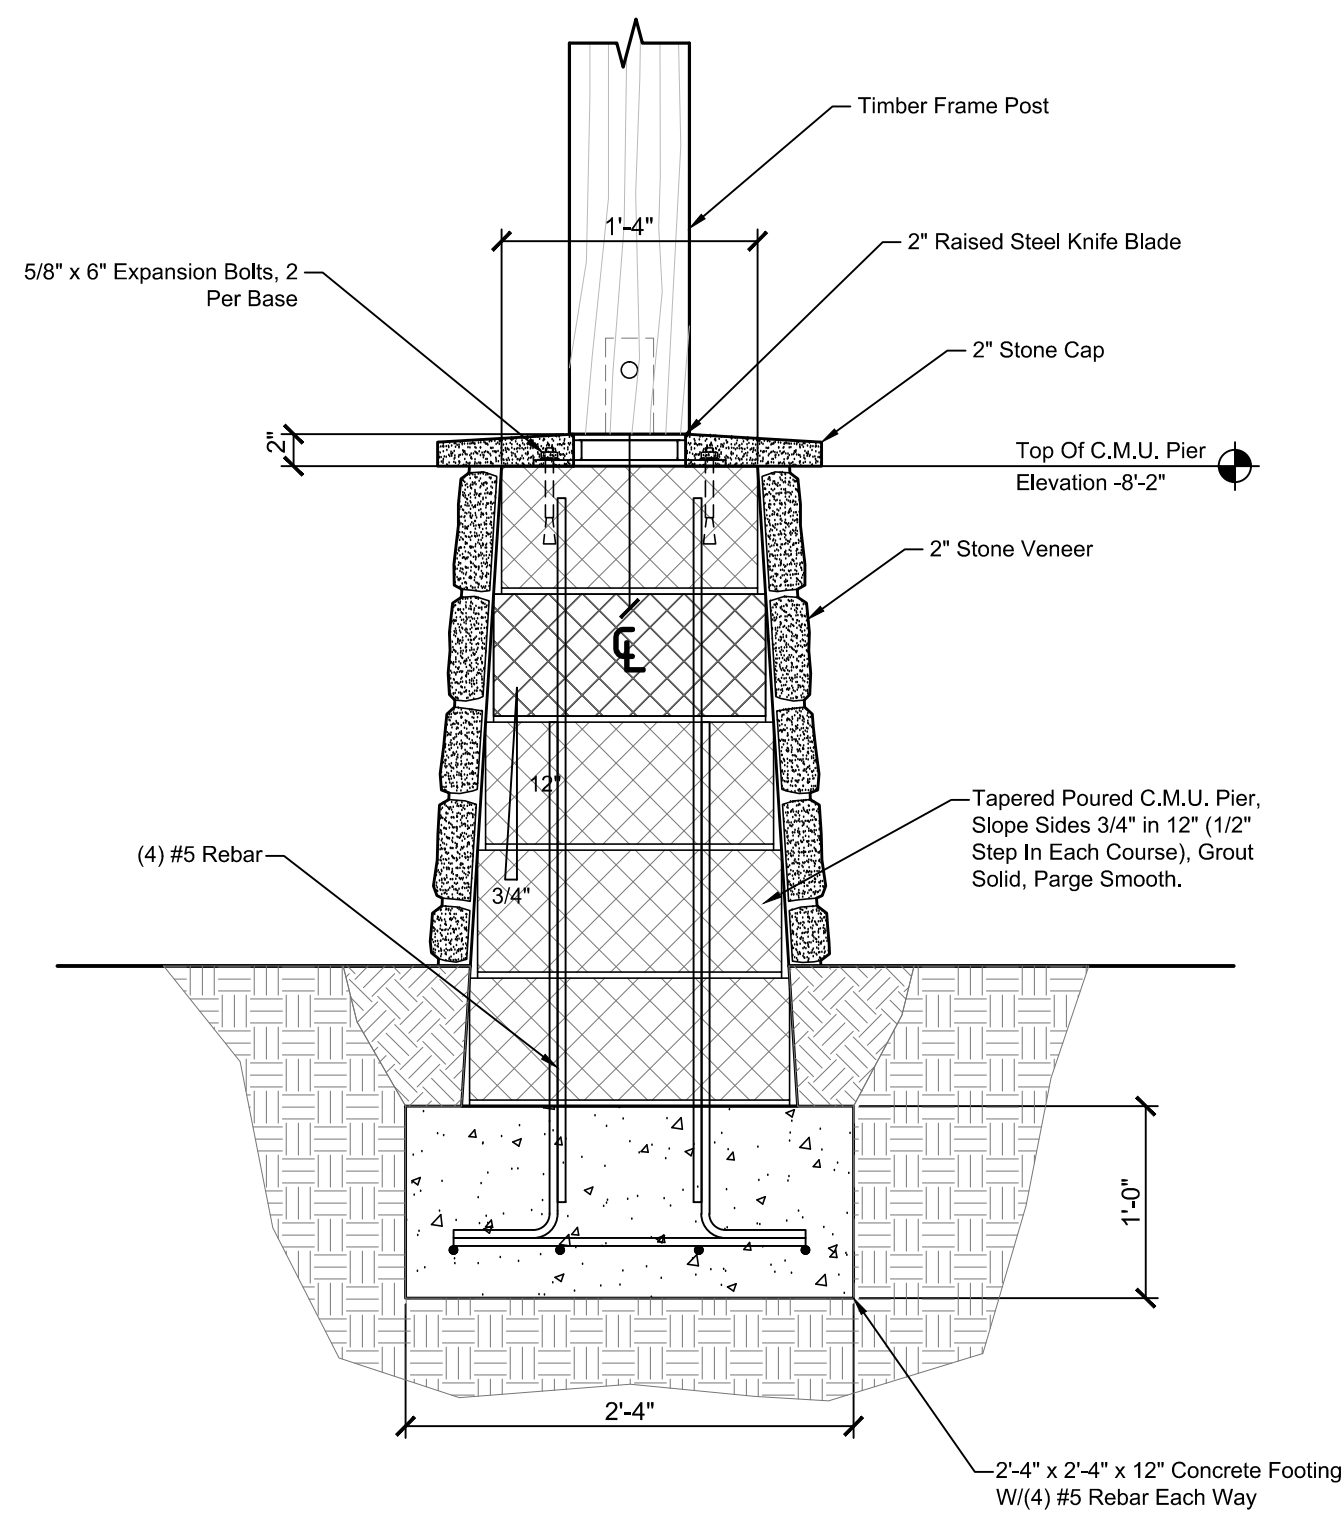


9 Detail
Scale: 1" = 1'-0"

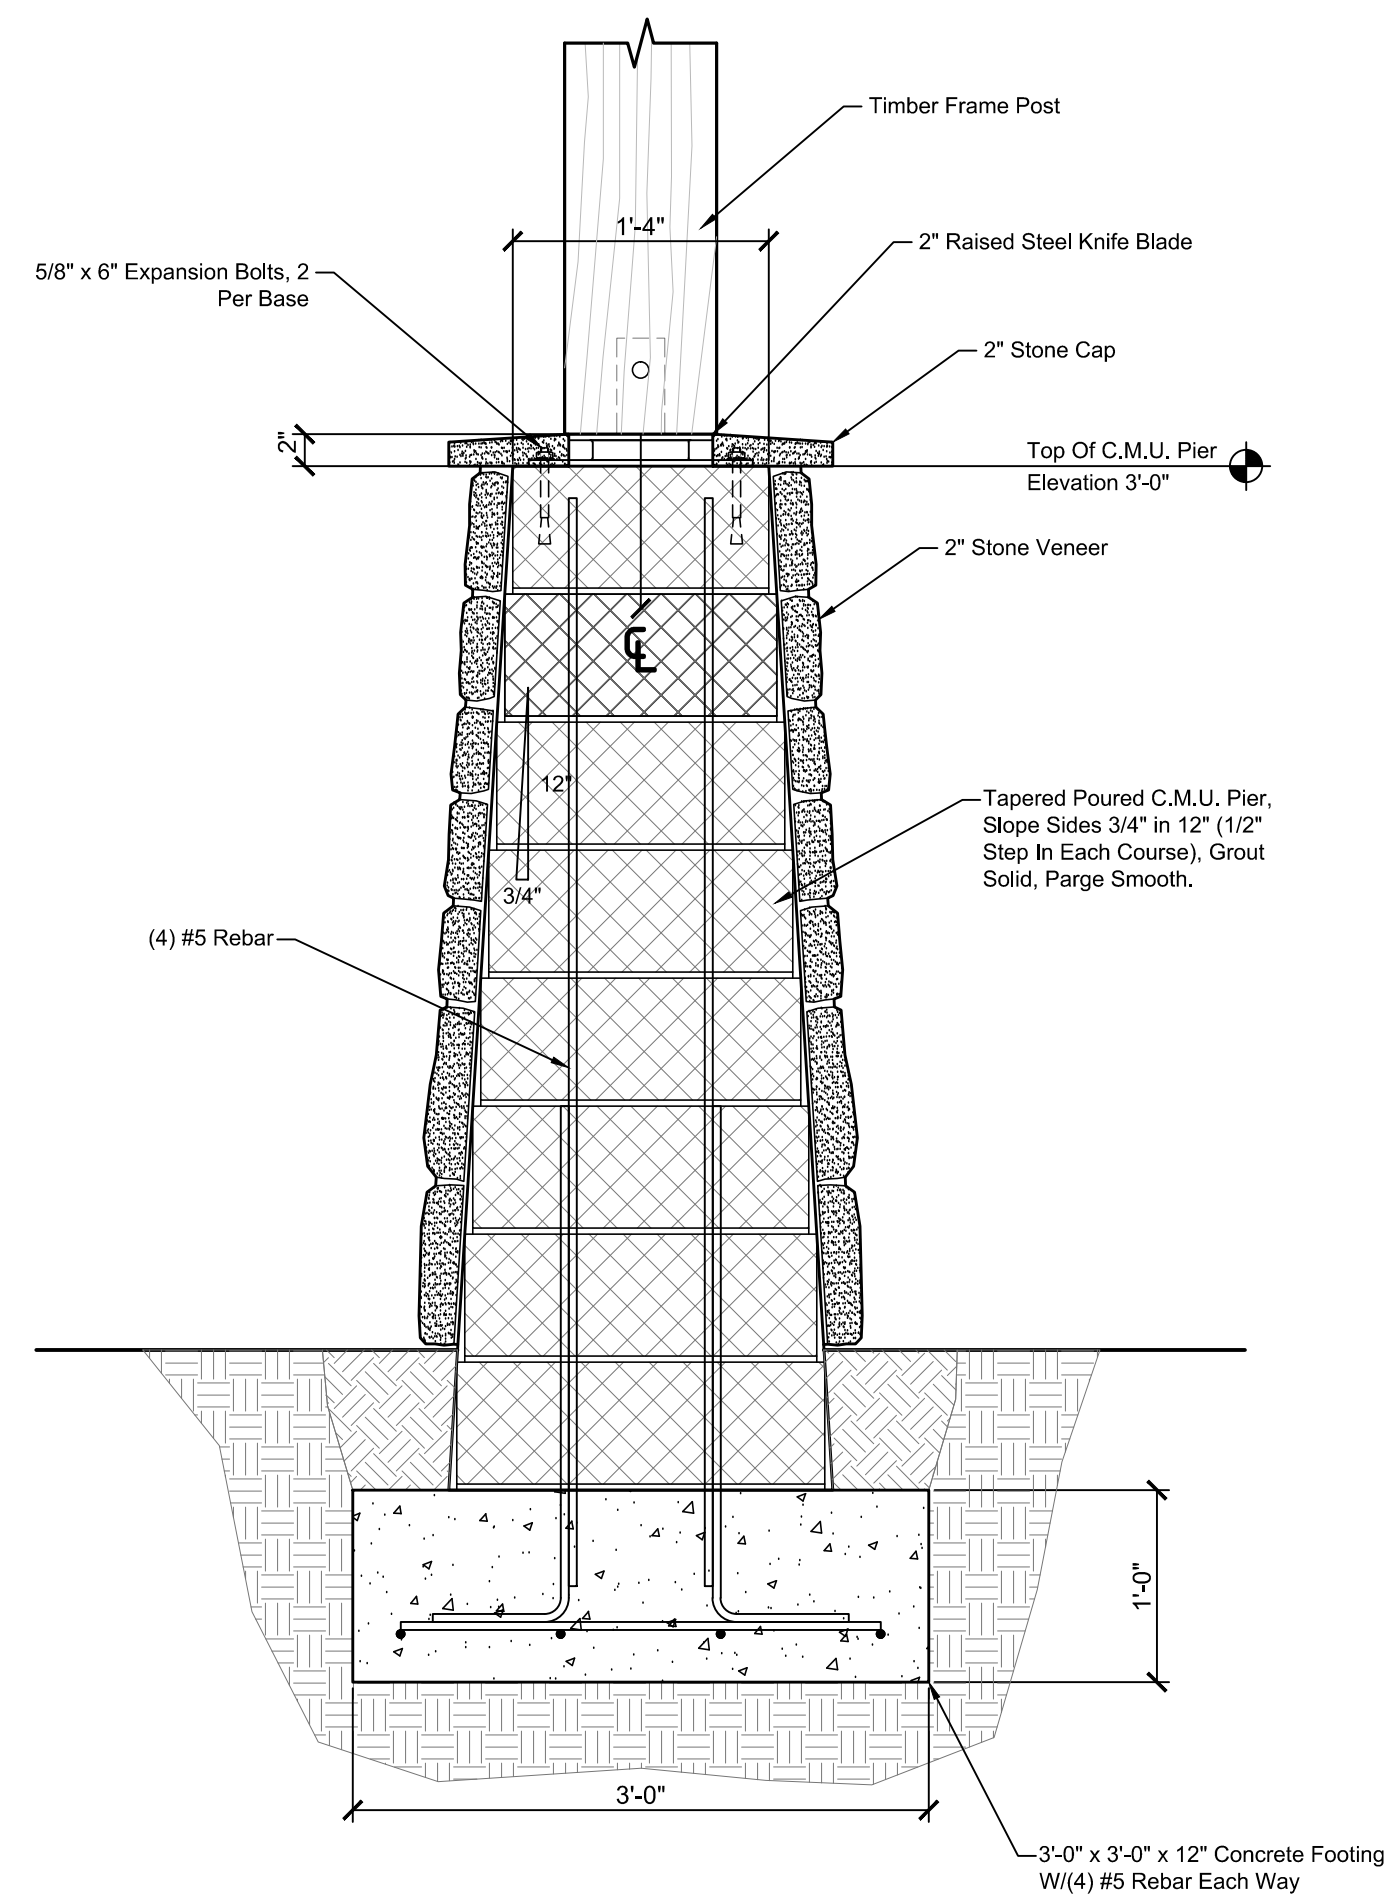

10 Detail
Scale: 1" = 1'-0"

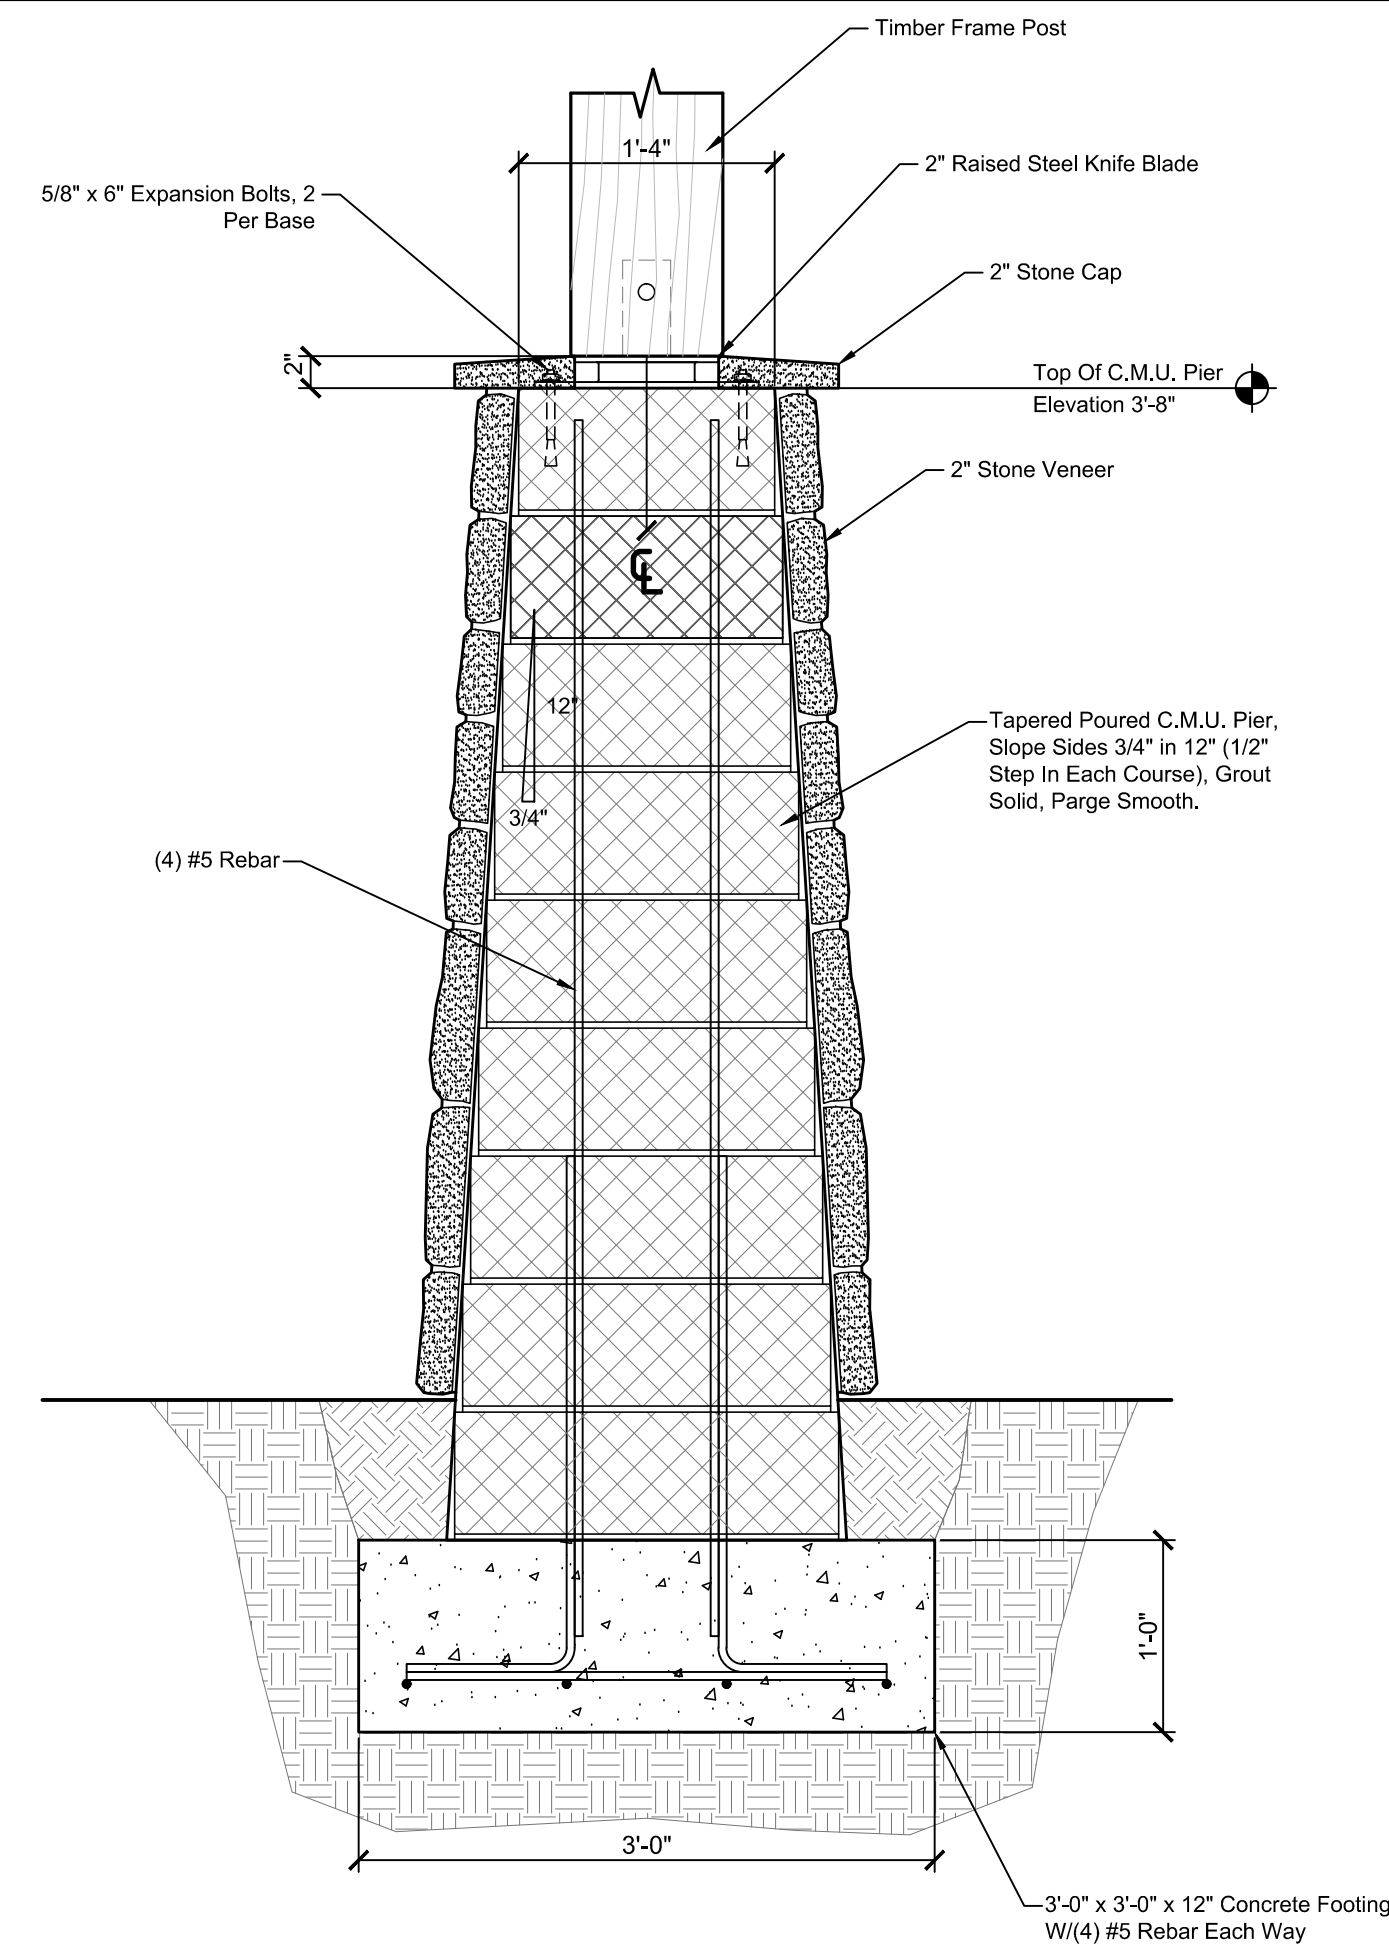

11 Detail
Scale: 1" = 1'-0"

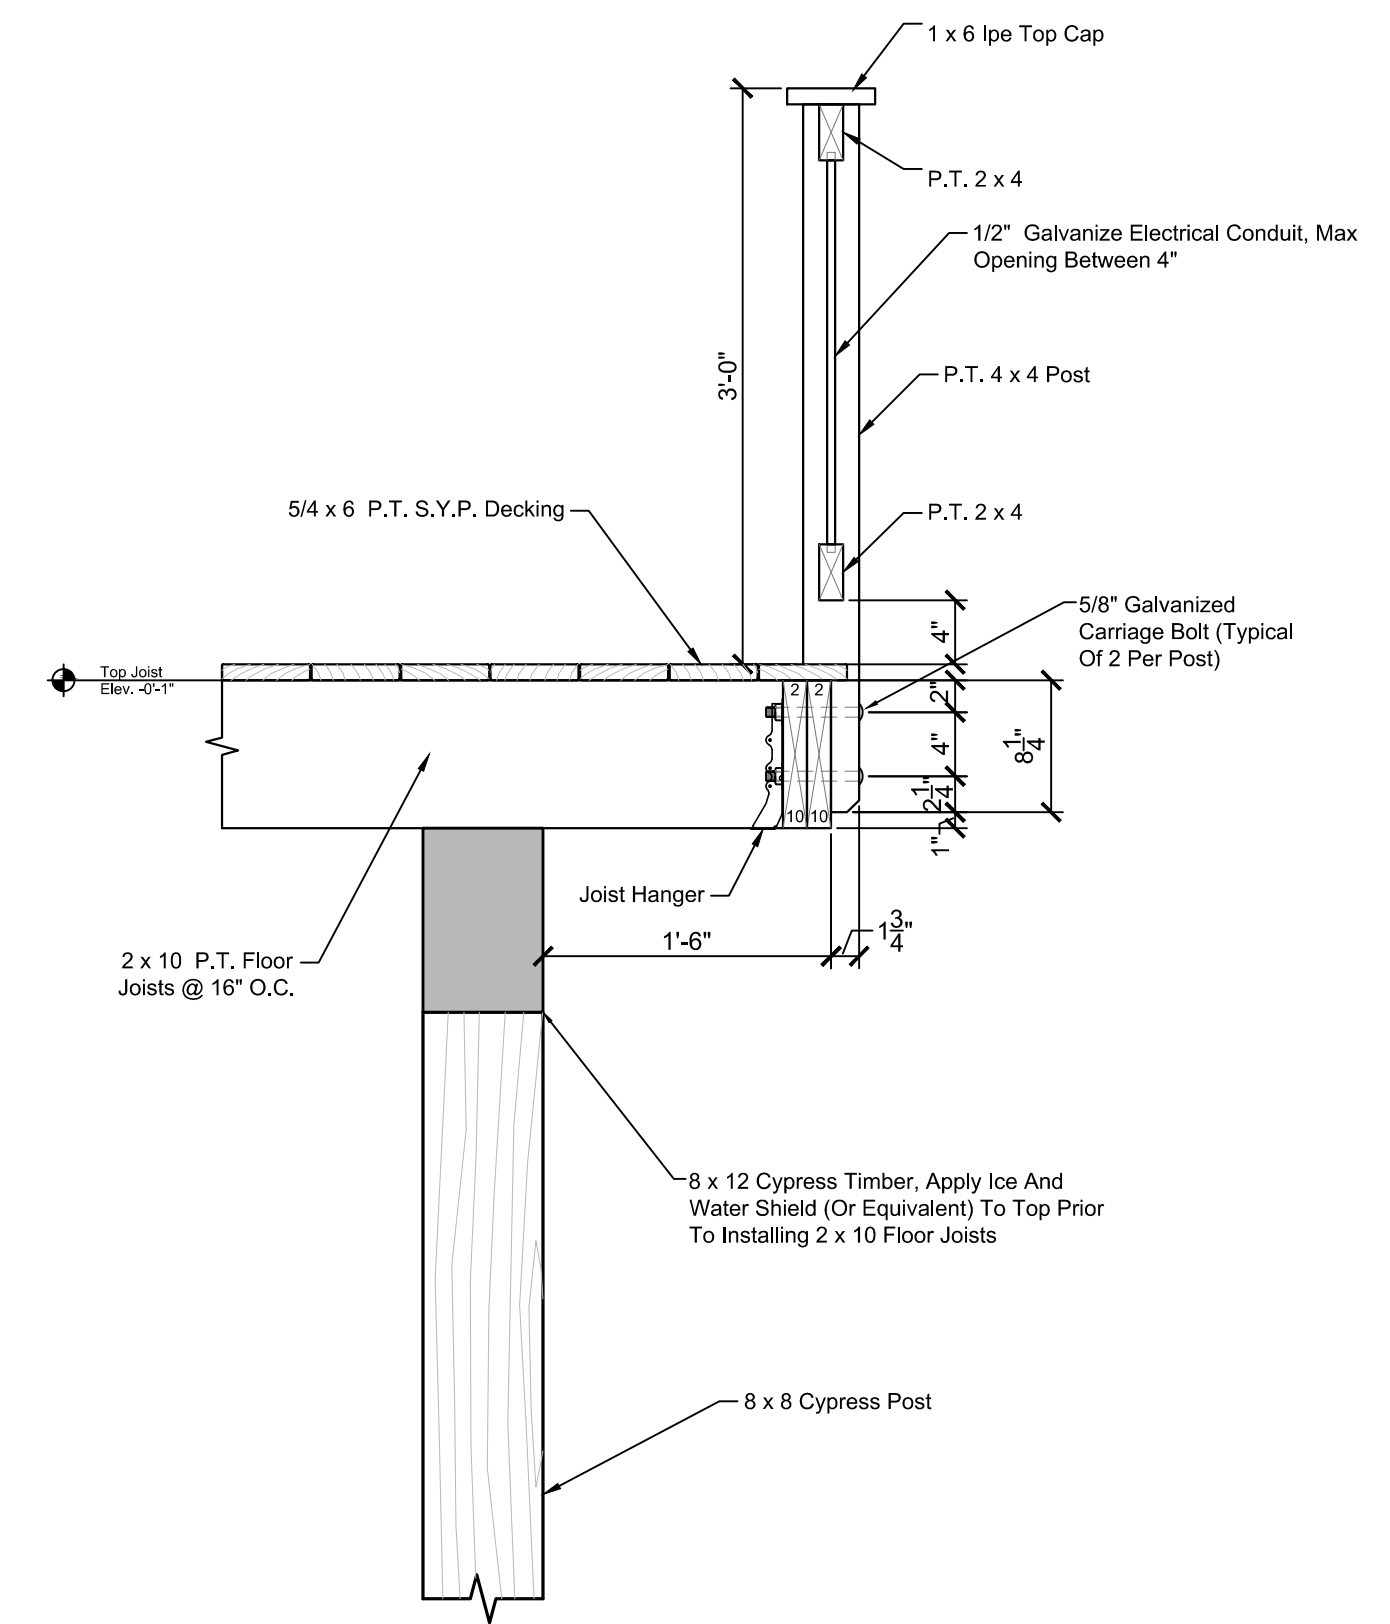


12 Detail
Scale: 1" = 1'-0"



ADDRESS
999 Harvestwood Rd SE
Floyd, VA 24091
phone 540.230.5505
fax 888.674.9151
www.streamlinetimberframe.com

A Timber Frame Home For:
The Quesenberry Family
Carrol County, Virginia

SEAL

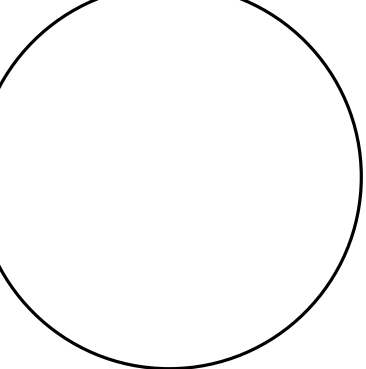

PROJECT INFO

PROJECT NUMBER


DATE
3-18-16

Submission	Date
Budget Pricing	12-4-15
Review	2-19-16
Window Revisions	3-9-16
Permit	3-18-16


SHEET NUMBER

A-702


© 2016 StreamLine Timberframe

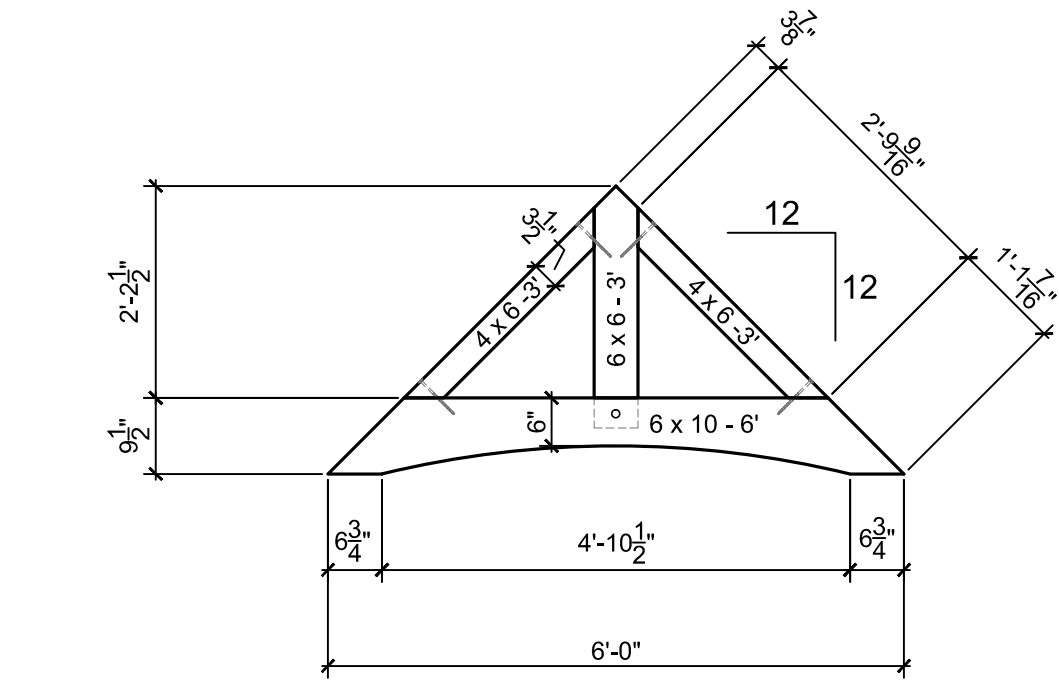


Front Upper Gable
Scale: 1/2" = 1'-0"

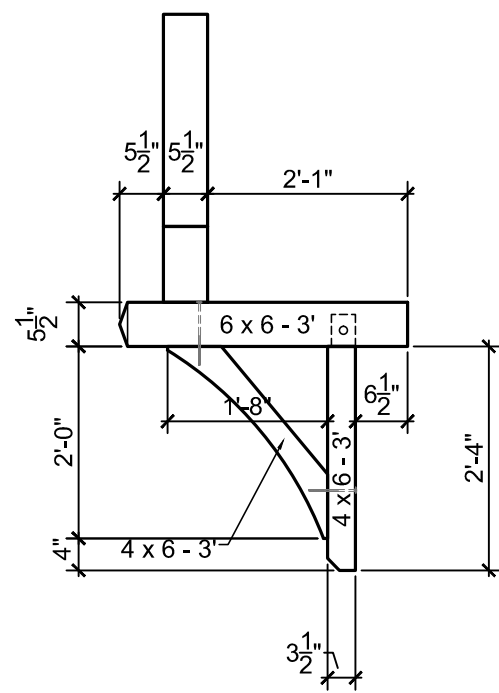


Front Study Gable Brackets
Scale: 1/2" = 1'-0"

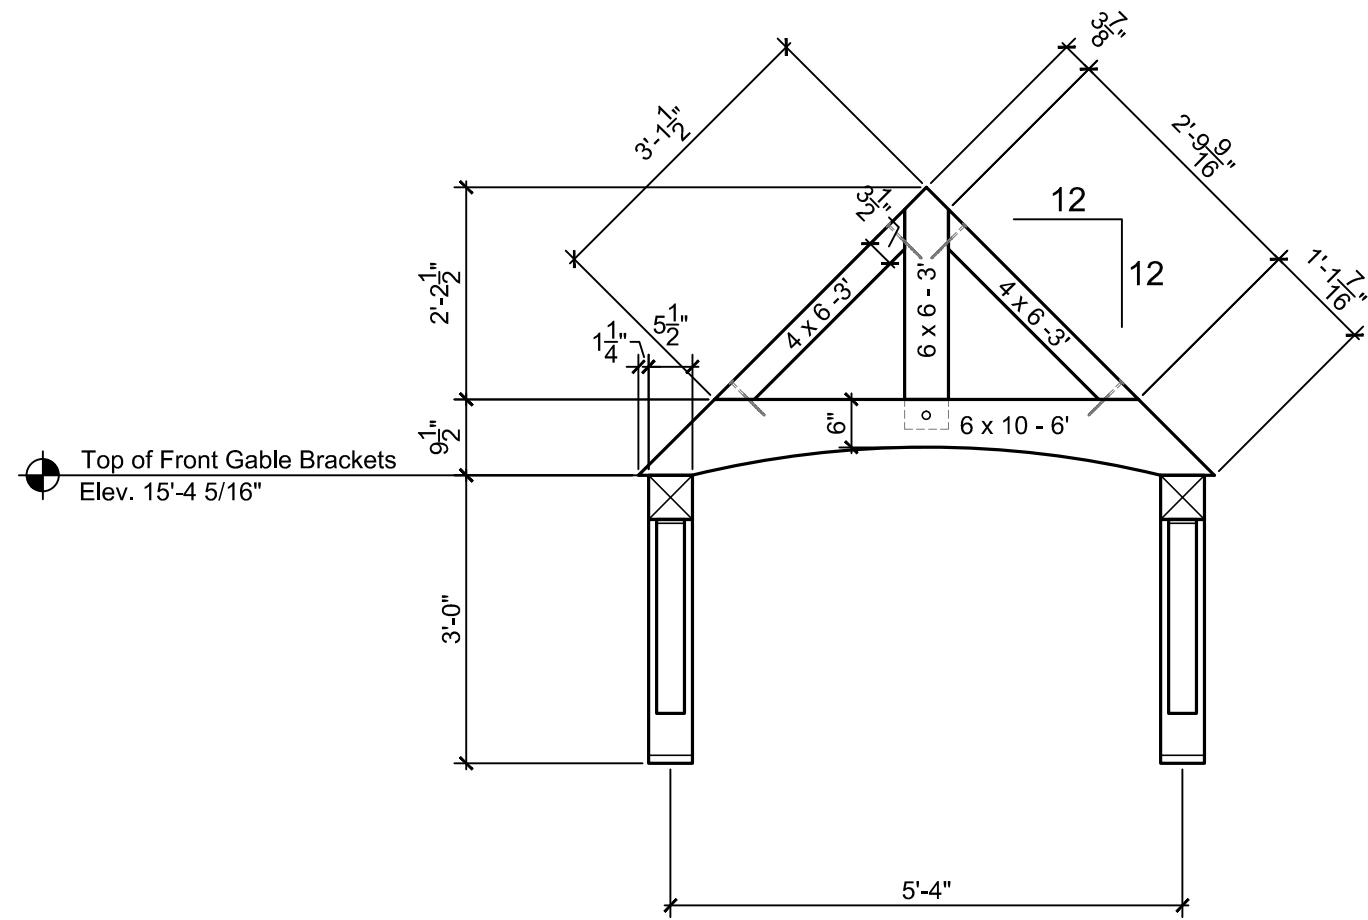


Front Study Gable
Scale: 1/2" = 1'-0"

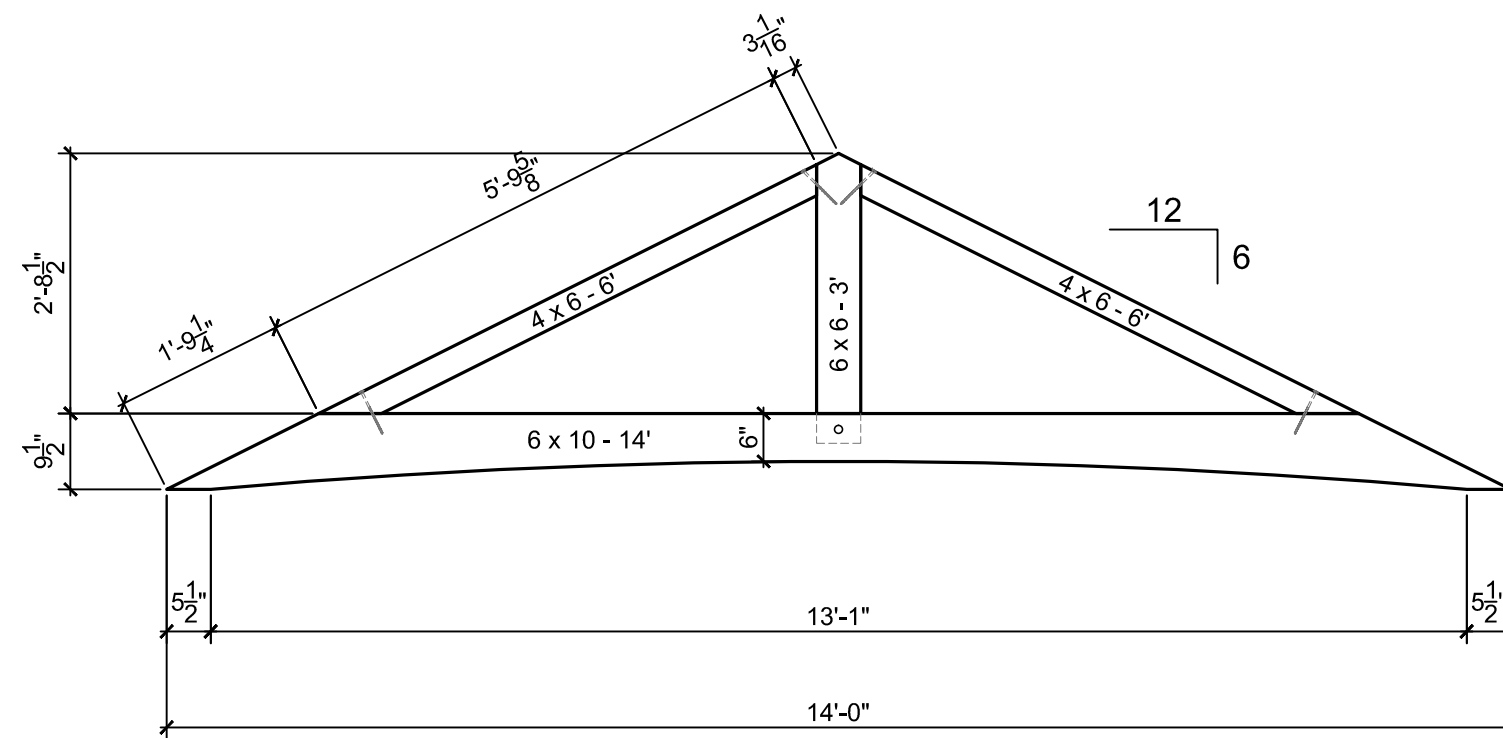


Kitchen Gable
Scale: 1/2" = 1'-0"

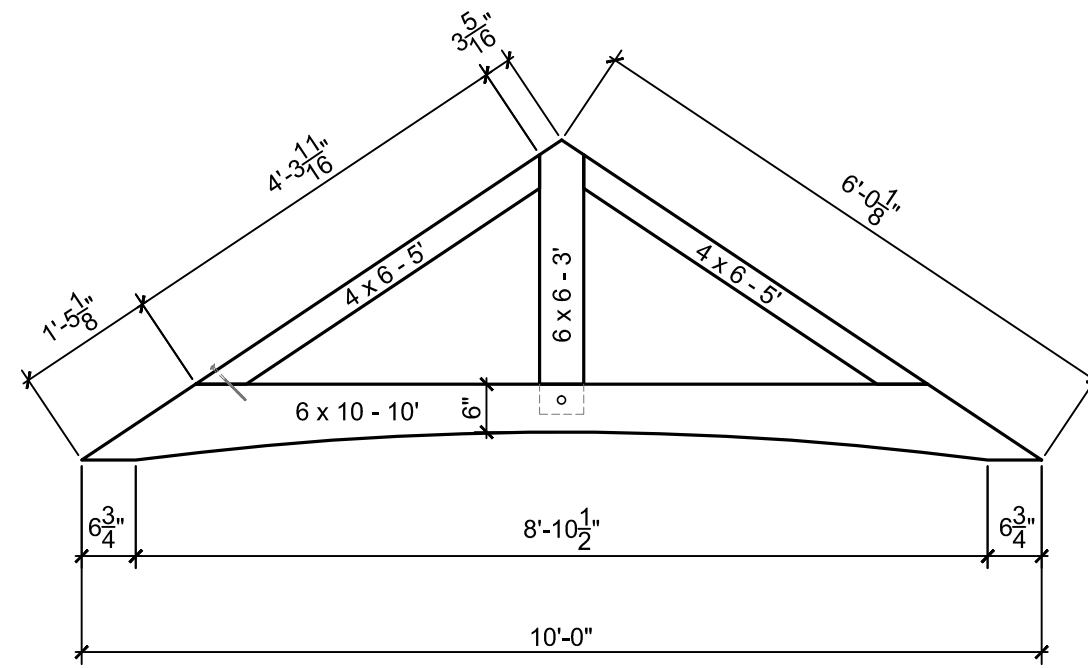

Master Bedroom Gable
Scale: 1/2" = 1'-0"

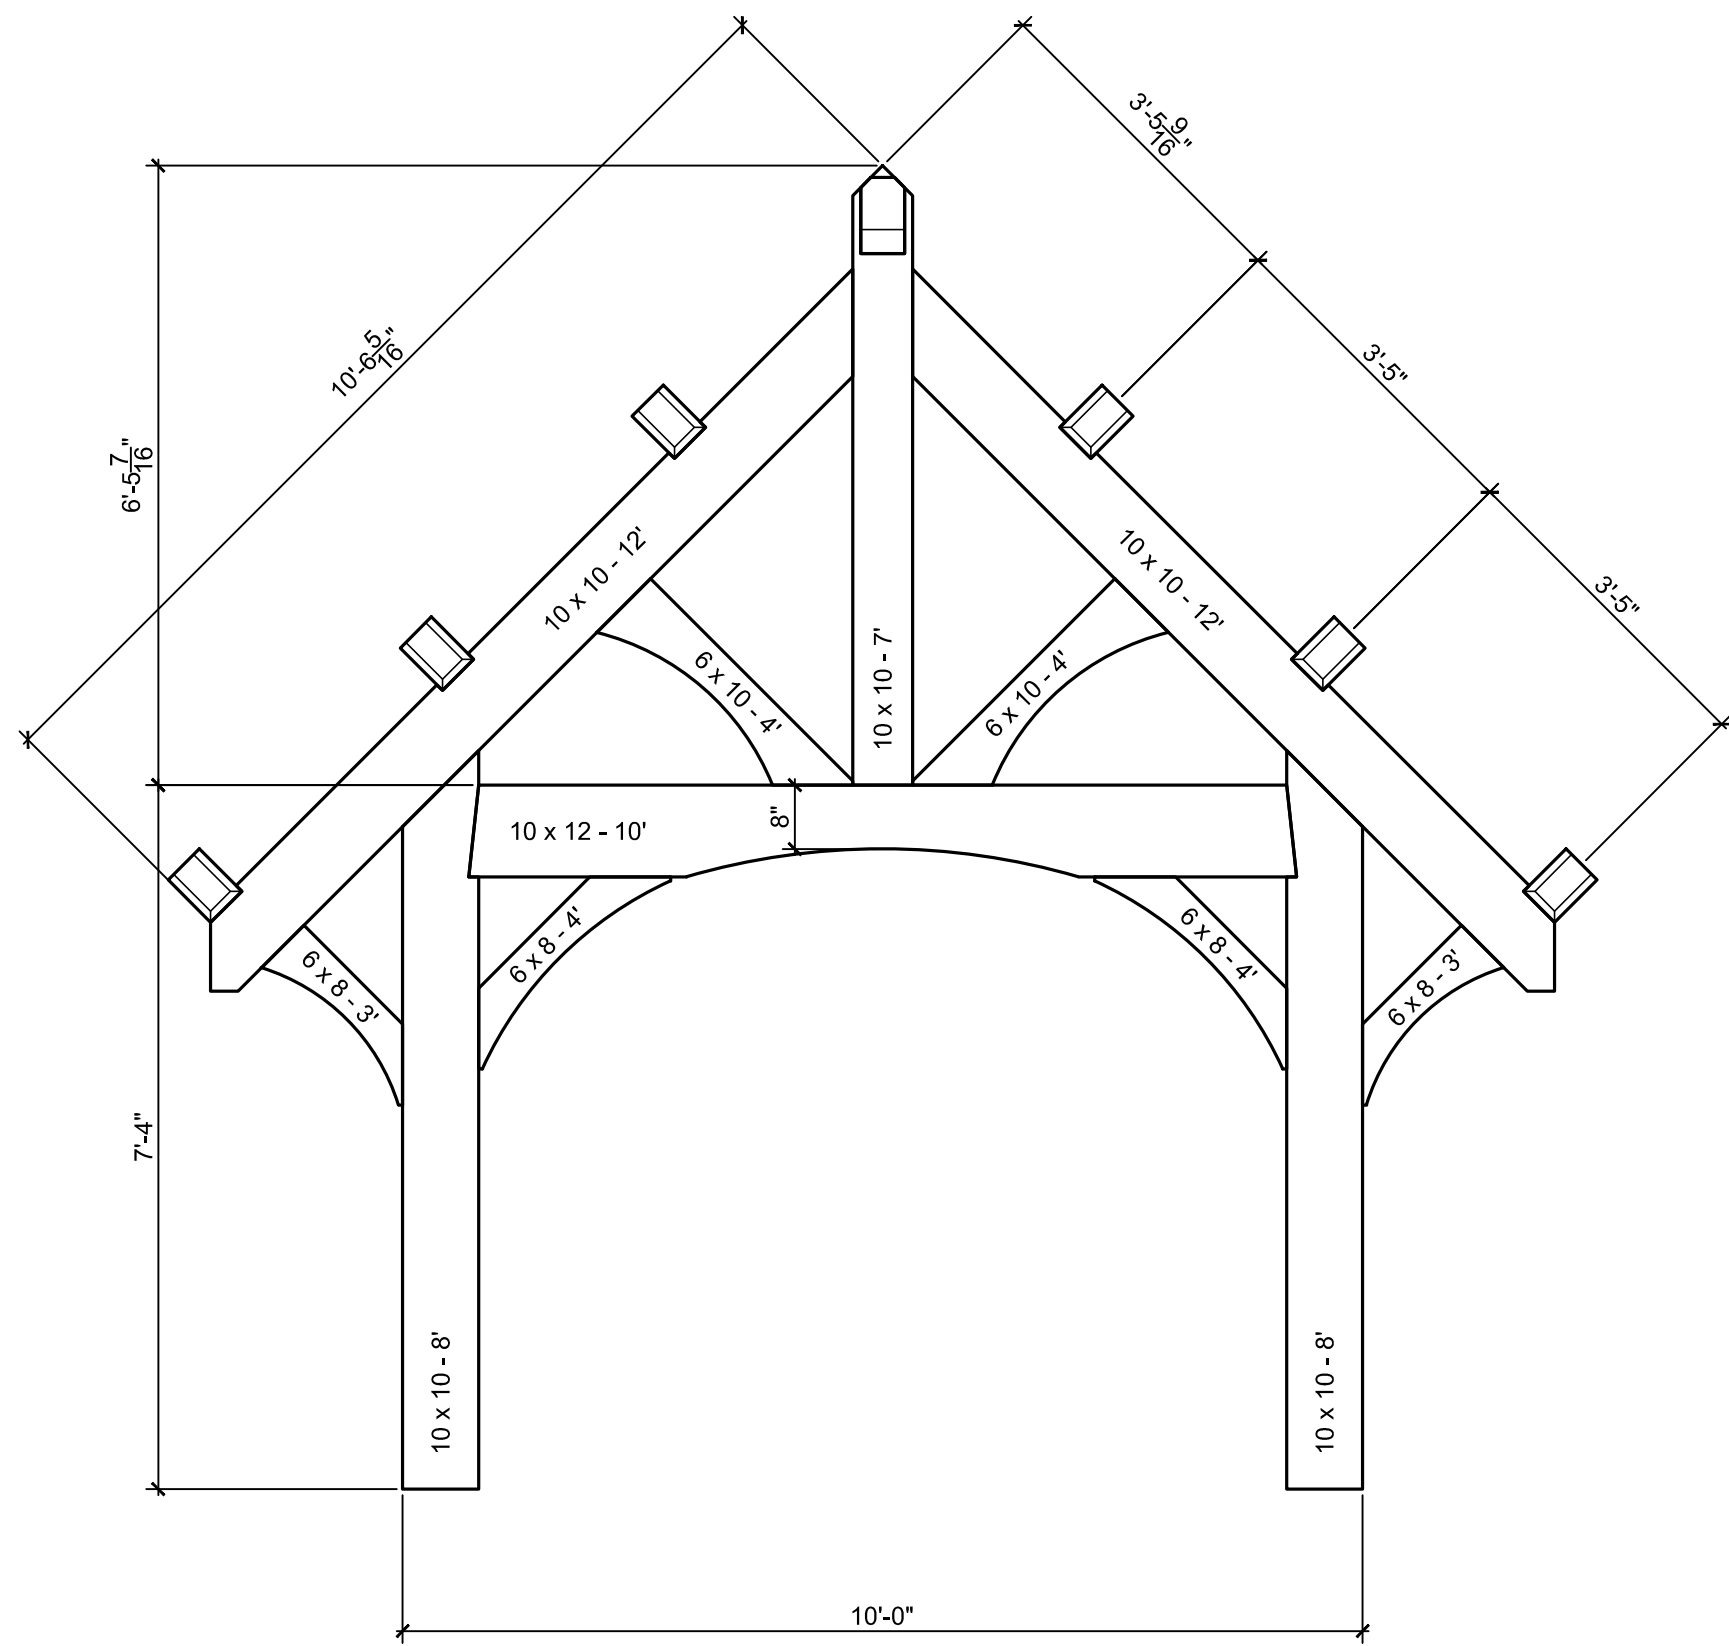

Front Porch
Scale: 1/2" = 1'-0"

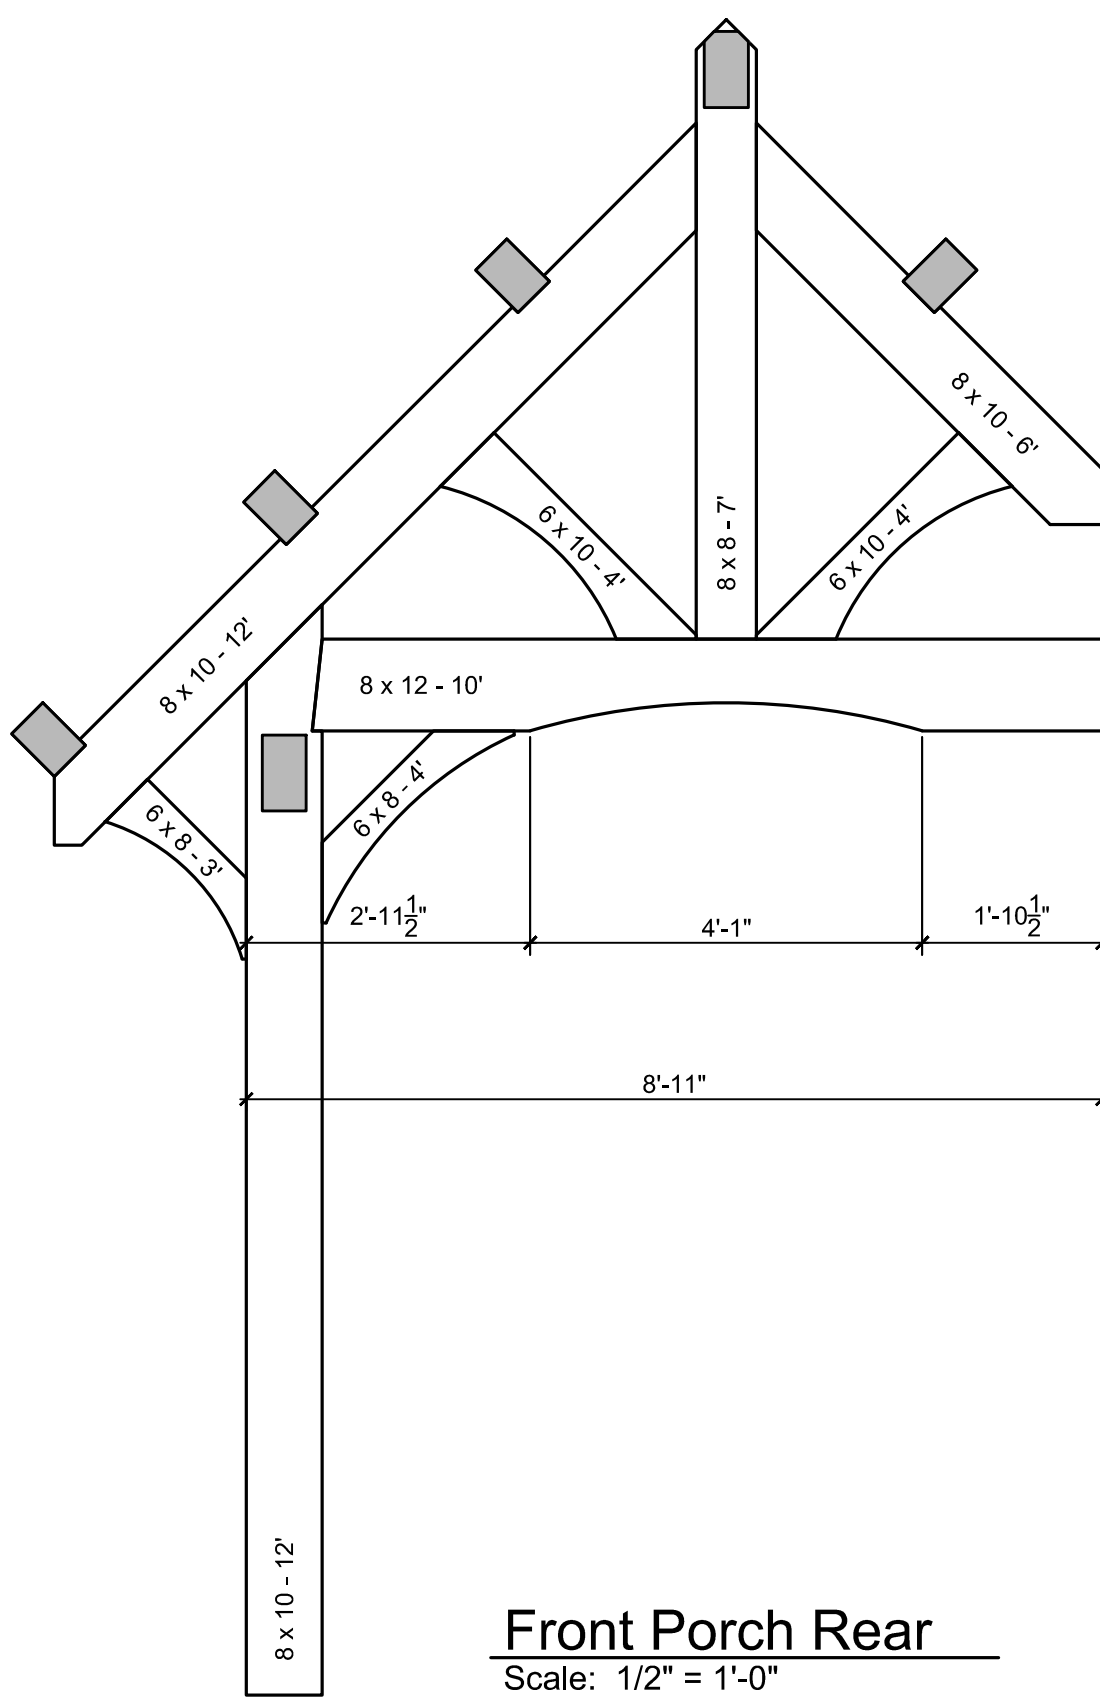


Front Porch Rear
Scale: 1/2" = 1'-0"




ADDRESS
999 Harvestwood Rd SE
Floyd, VA 24091
phone 540.230.5505
fax 888.674.9151
www.streamlinetimberframe.com

A Timber Frame Home For:
The Quesenberry Family
Carrol County, Virginia

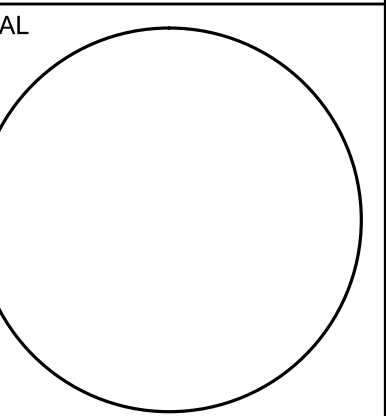


PROJECT INFO	
PROJECT NUMBER	
DATE	
3-18-16	
Submission	Date
Budget Pricing	12-4-15
Review	2-19-16
Window Revisions	3-9-16
Permit	3-18-16


SHEET NUMBER
A-703

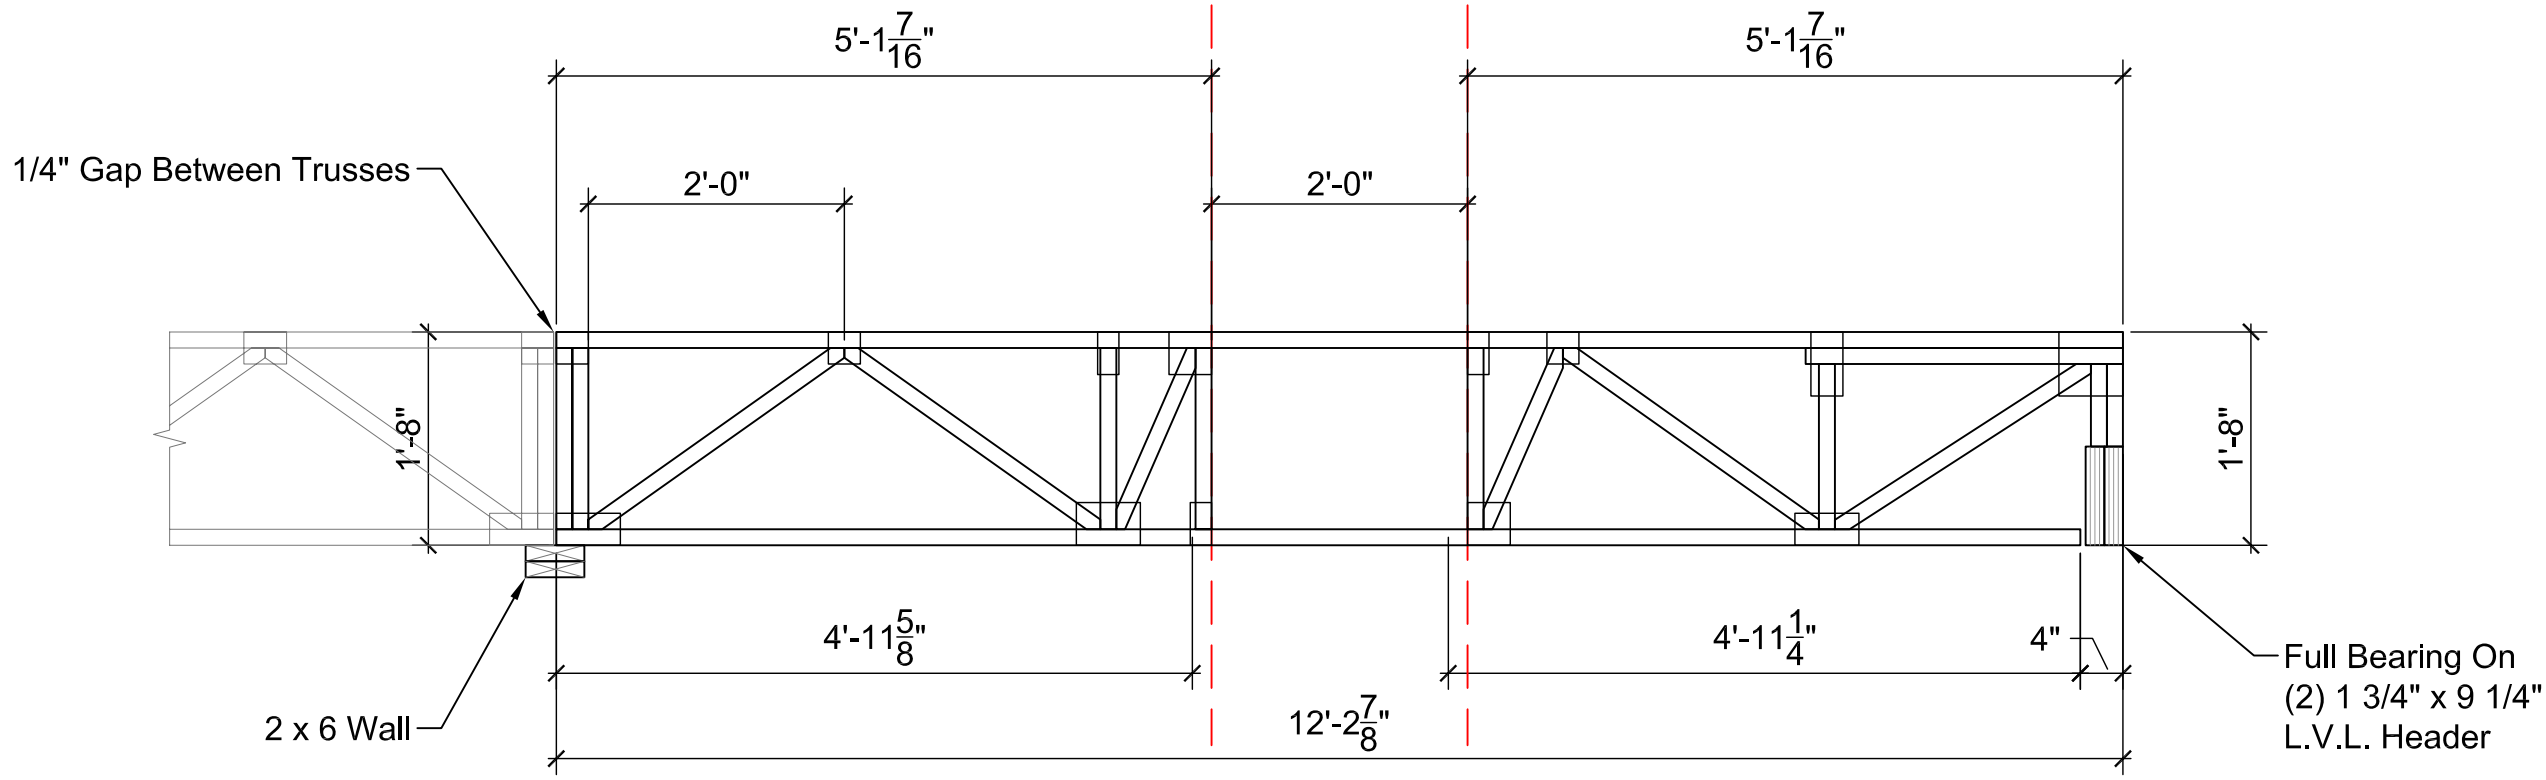


Truss F29

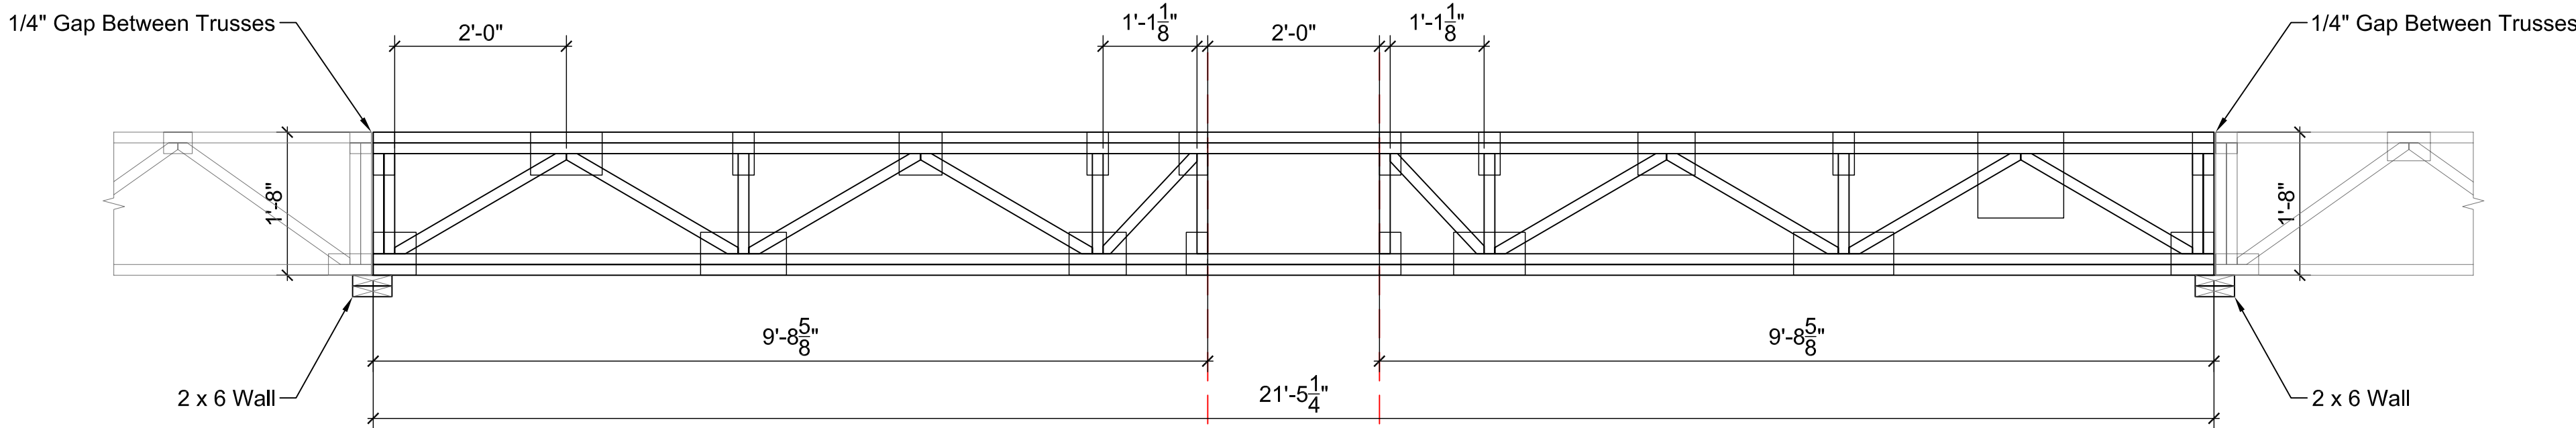


Truss F28

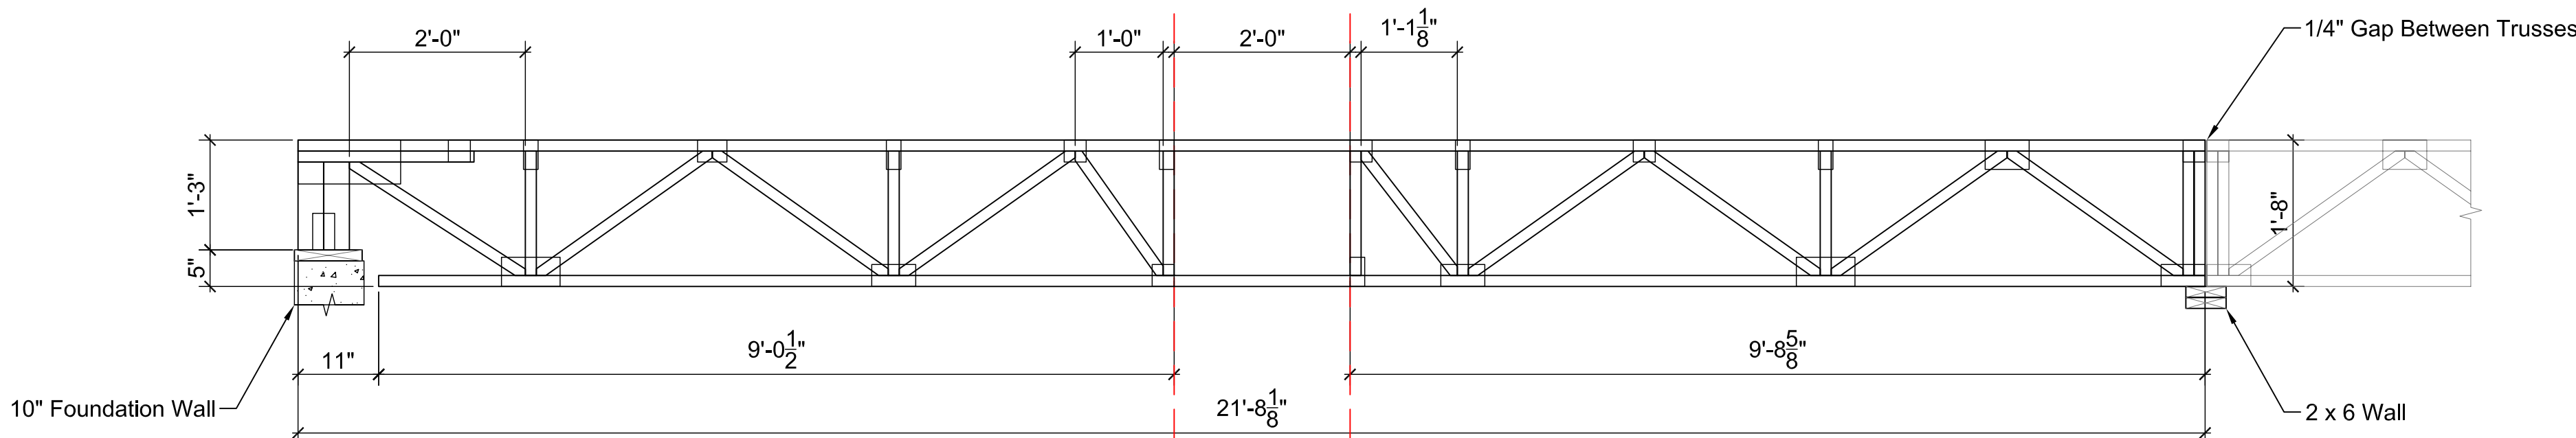


Truss F15

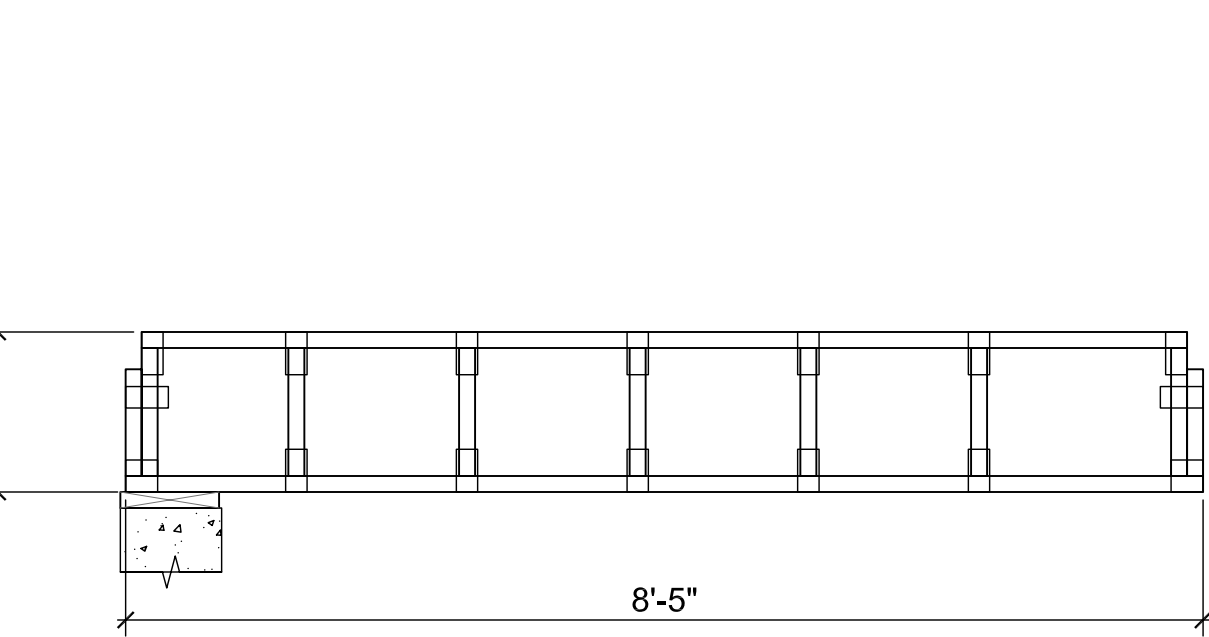


Truss F06 (2 Ply)

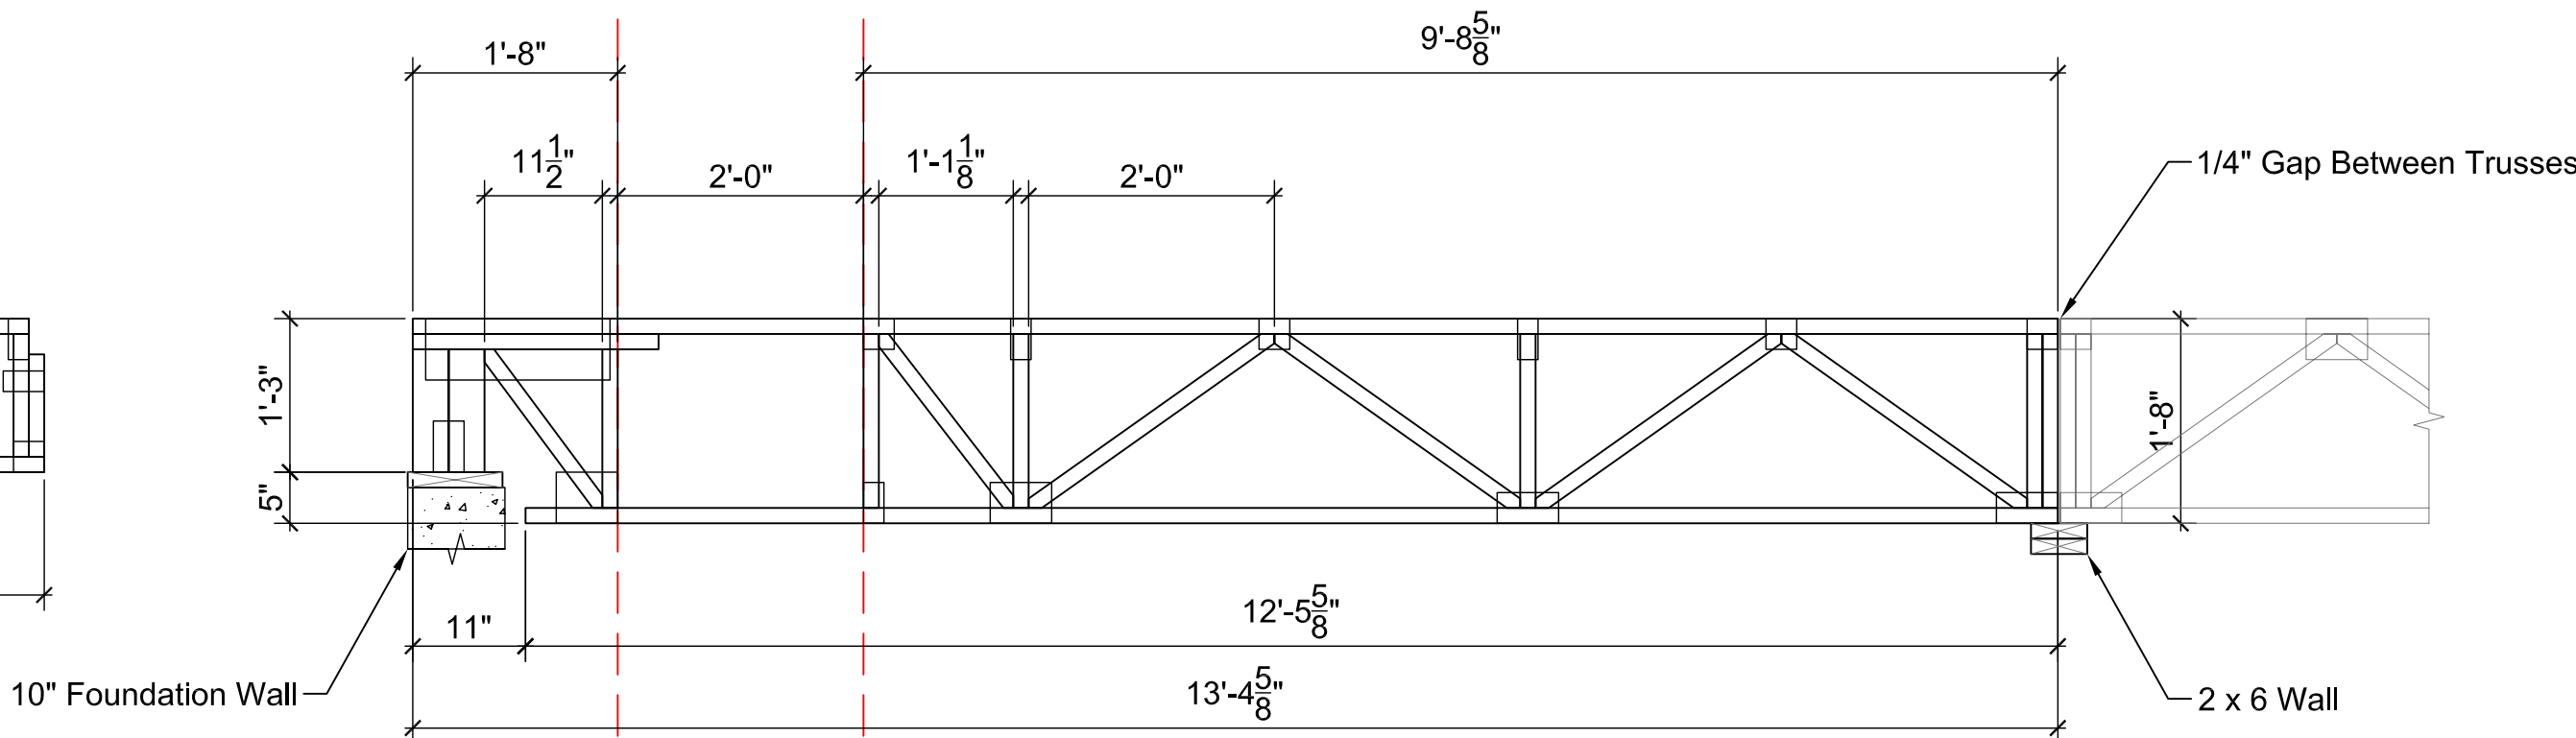


Truss F16

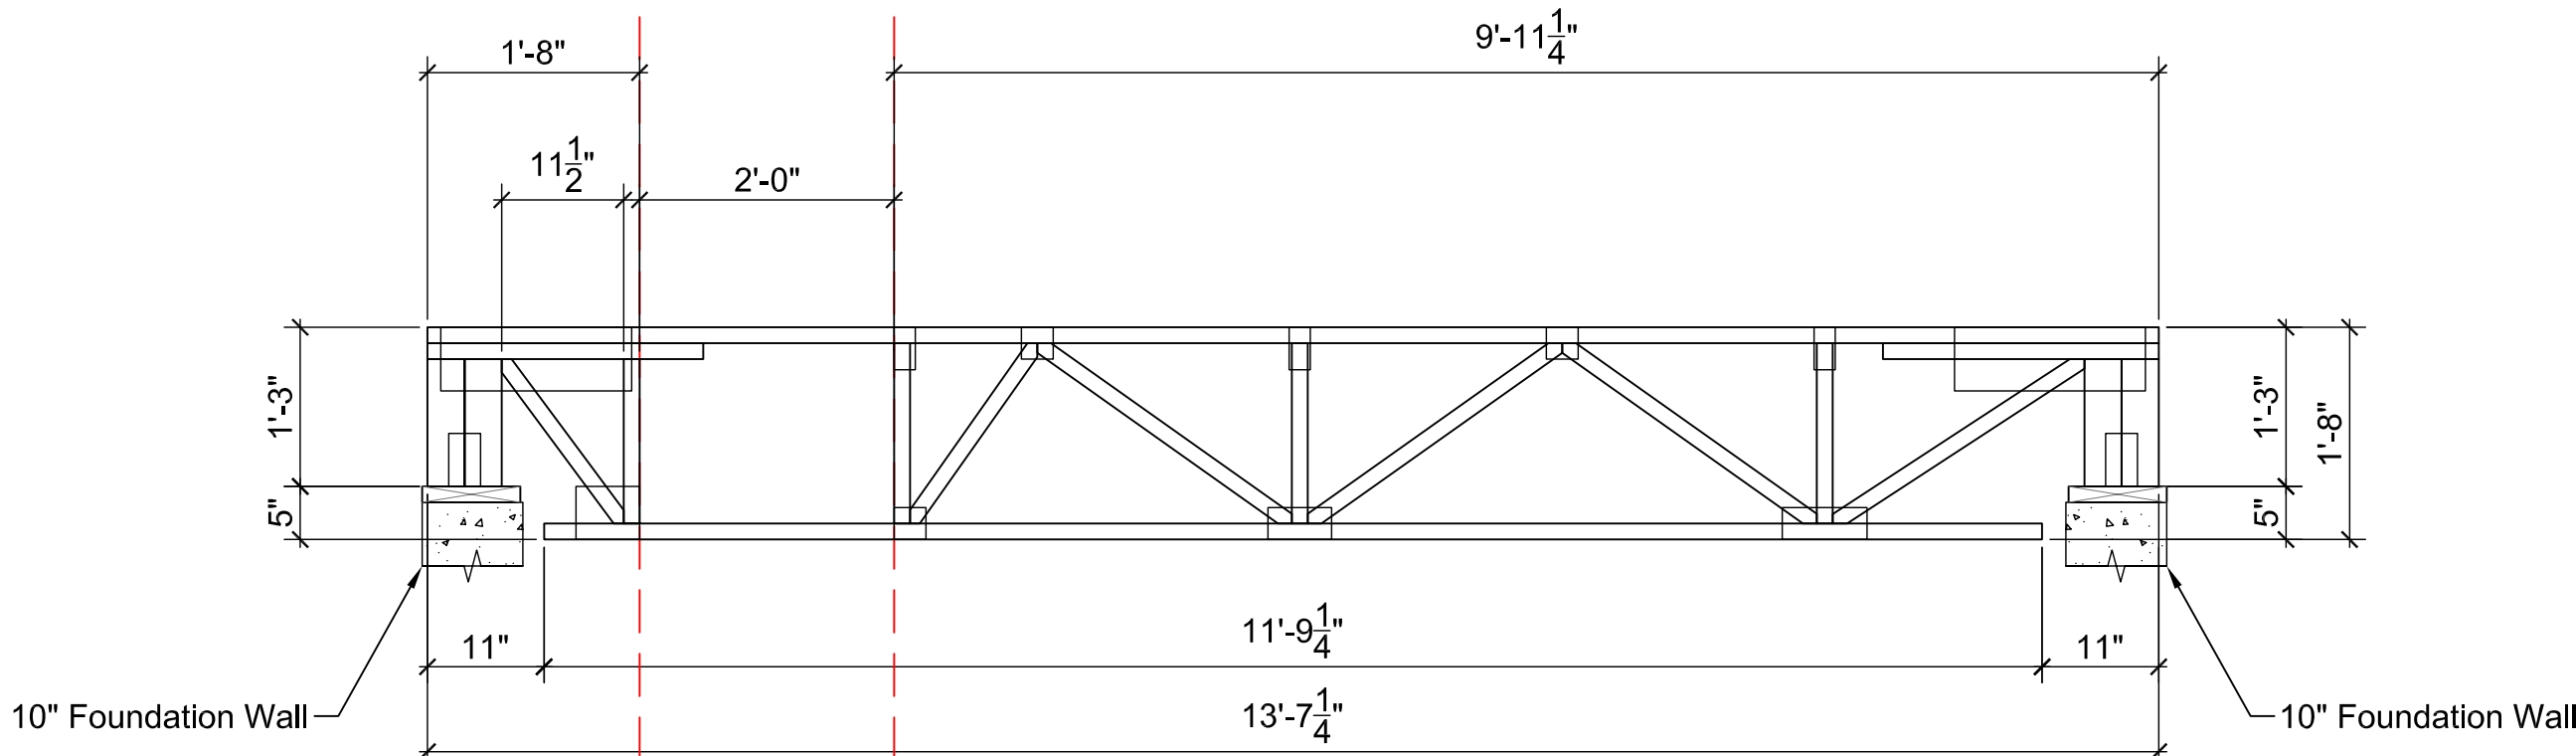

Truss F17

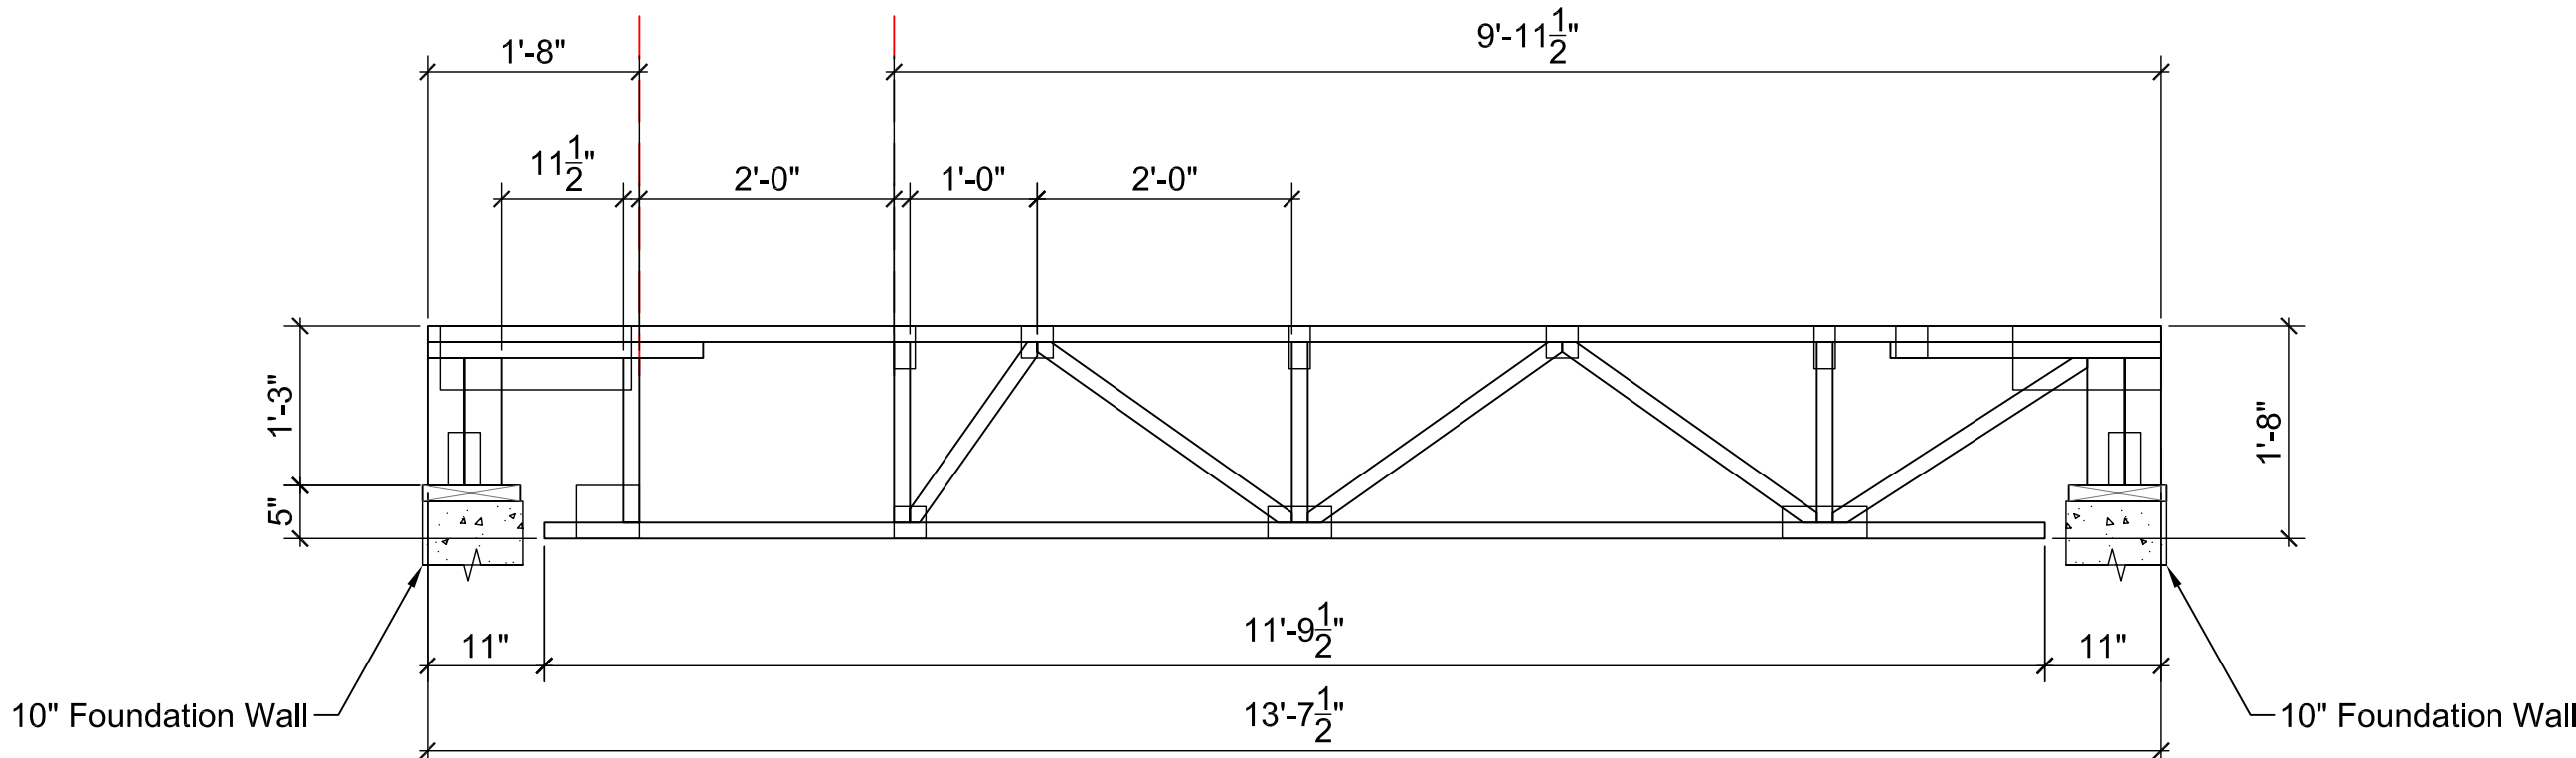

Truss F18

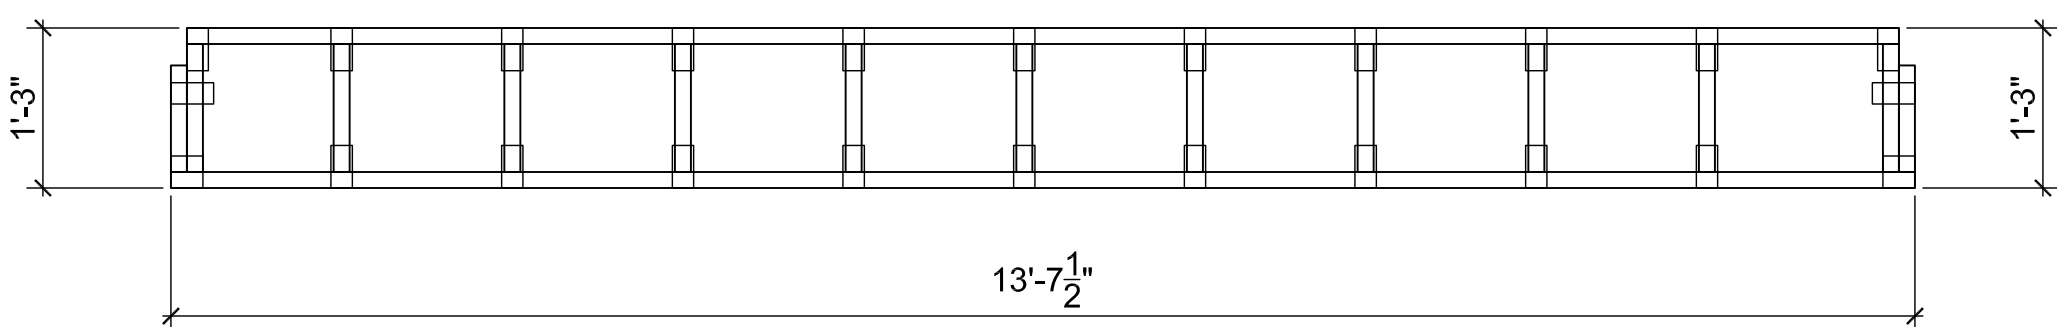


Truss F05 (2 Ply)

Main Level Floor Truss Profiles

Scale: 1/2" = 1'-0"


DATE	3-18-16
Submission	Date
Budget Pricing	12-4-15
Review	2-19-16
Window Relations	3-9-16
Permit	3-18-16

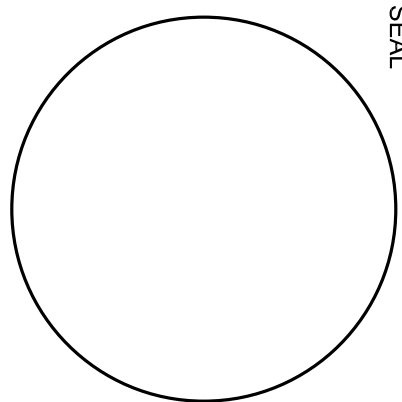


A Timber Frame Home For:
The Quesenberry Family
Carrol County, Virginia

ADDRESS
999 Harvestwood Rd SE
Floyd, VA 24091
Phone 540.230.5505
fax 888.674.9151
www.streamlinetimberframe.com




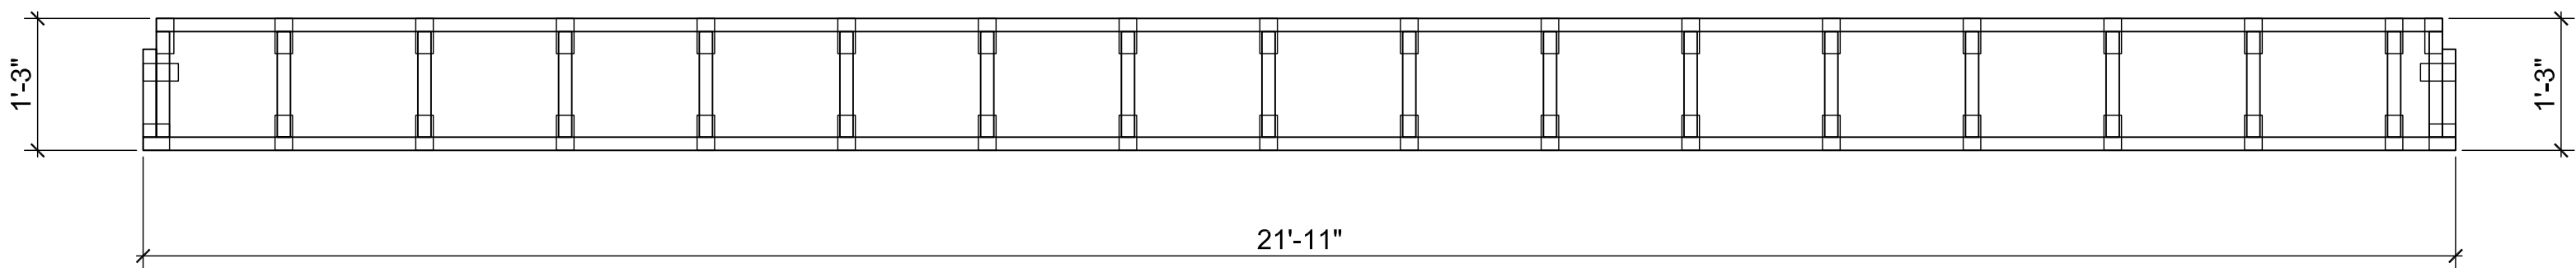


Truss F02 (2 Ply)

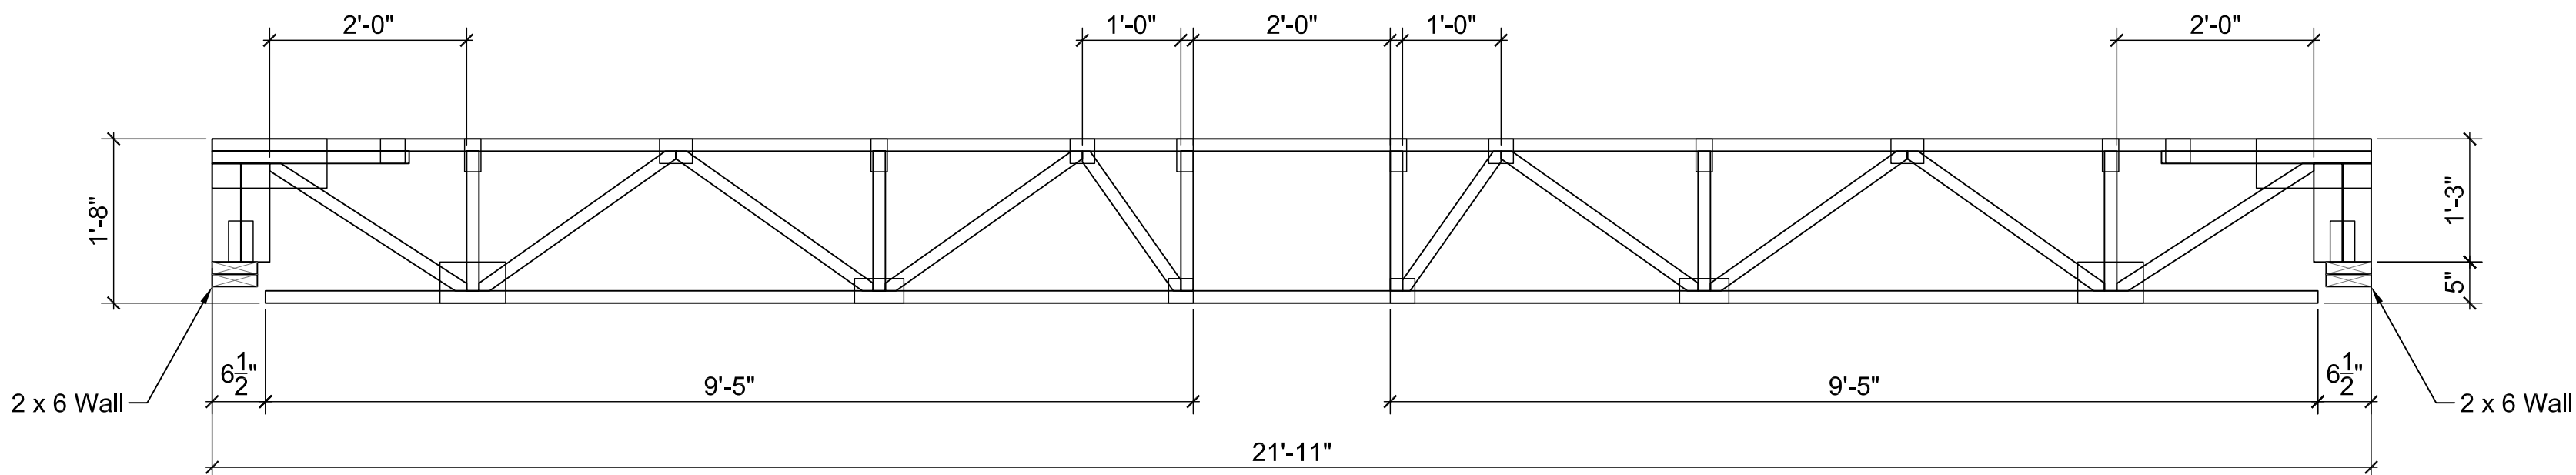


Truss F09

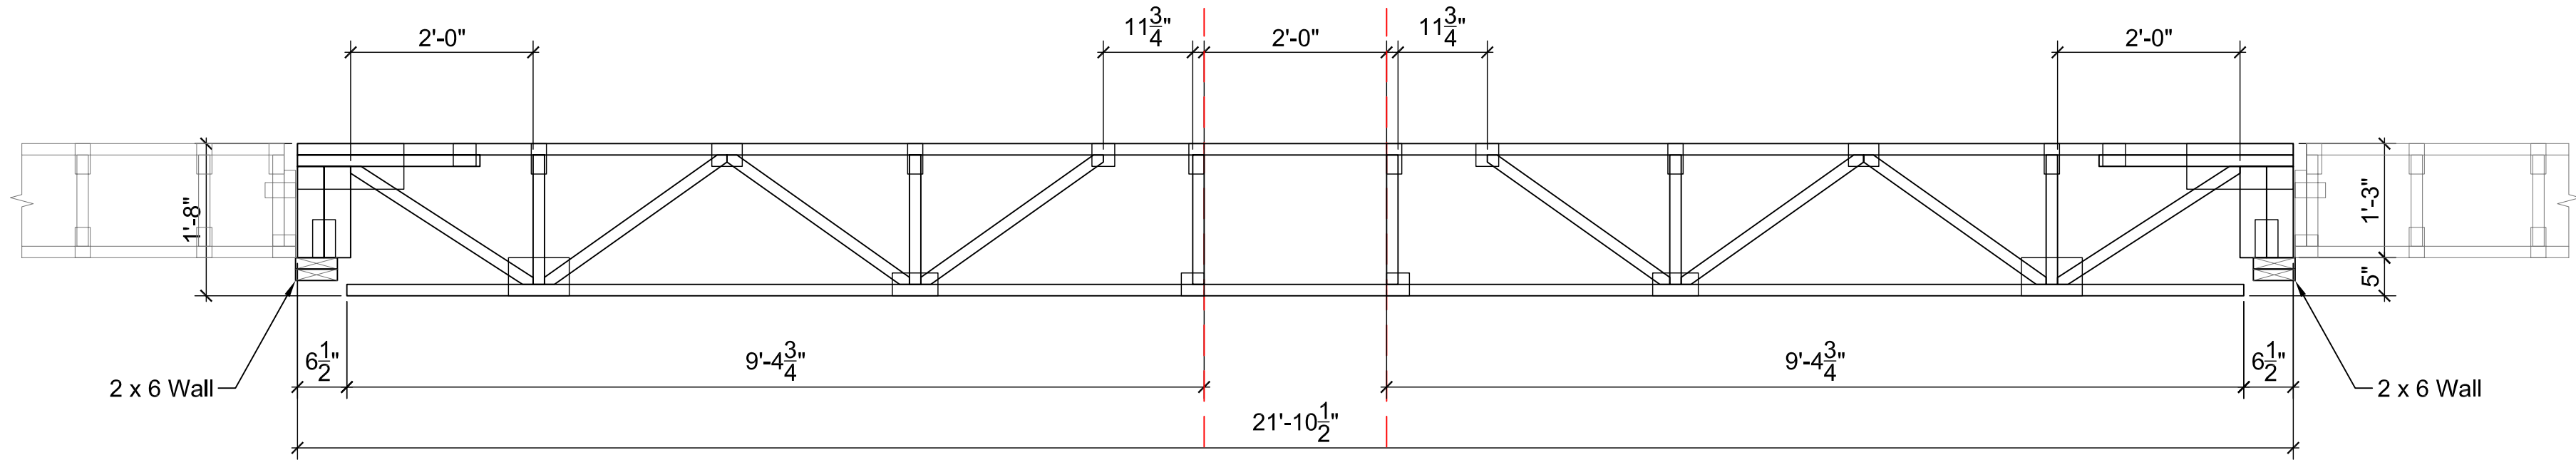


Truss F25

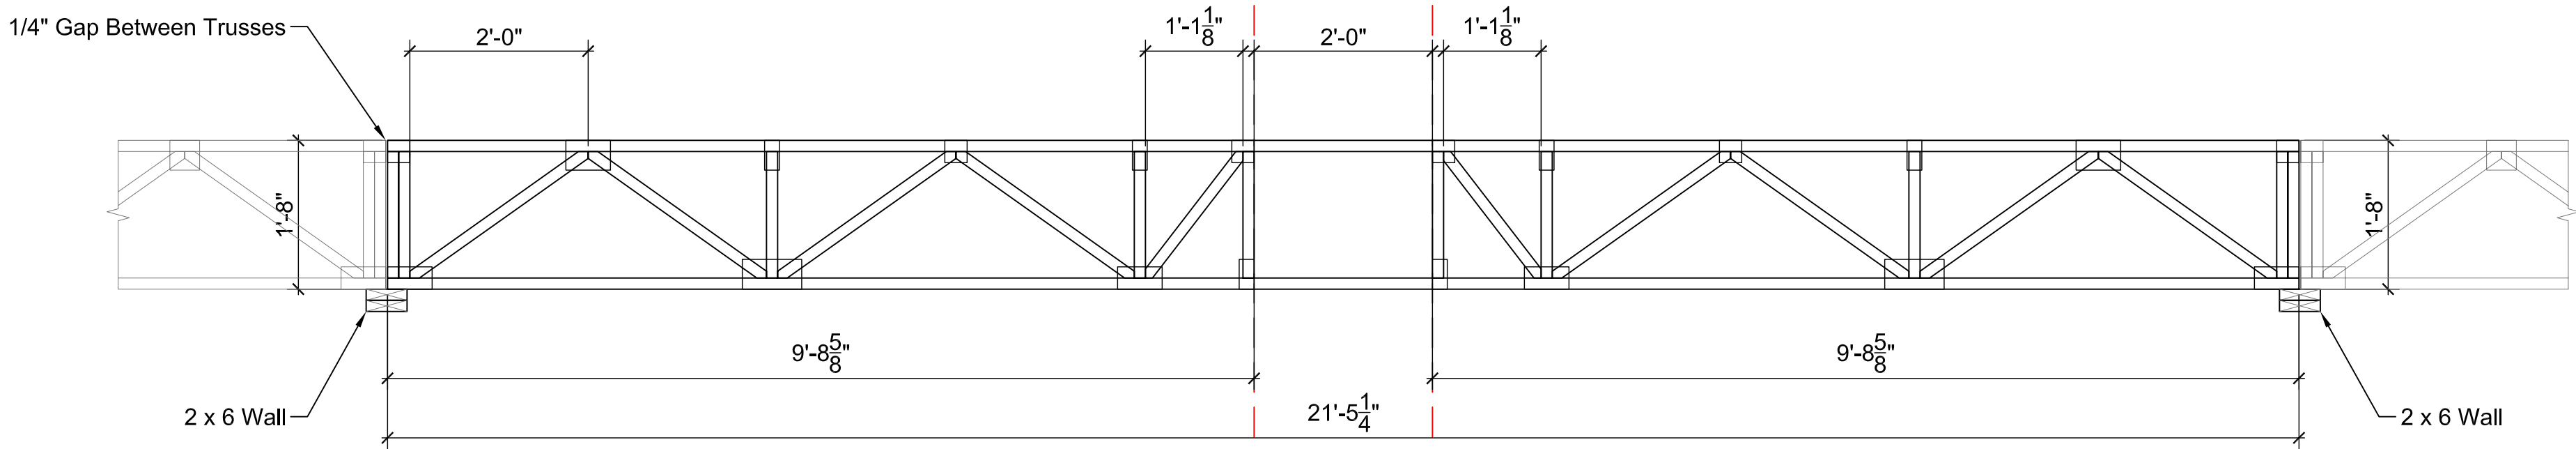


Truss F22

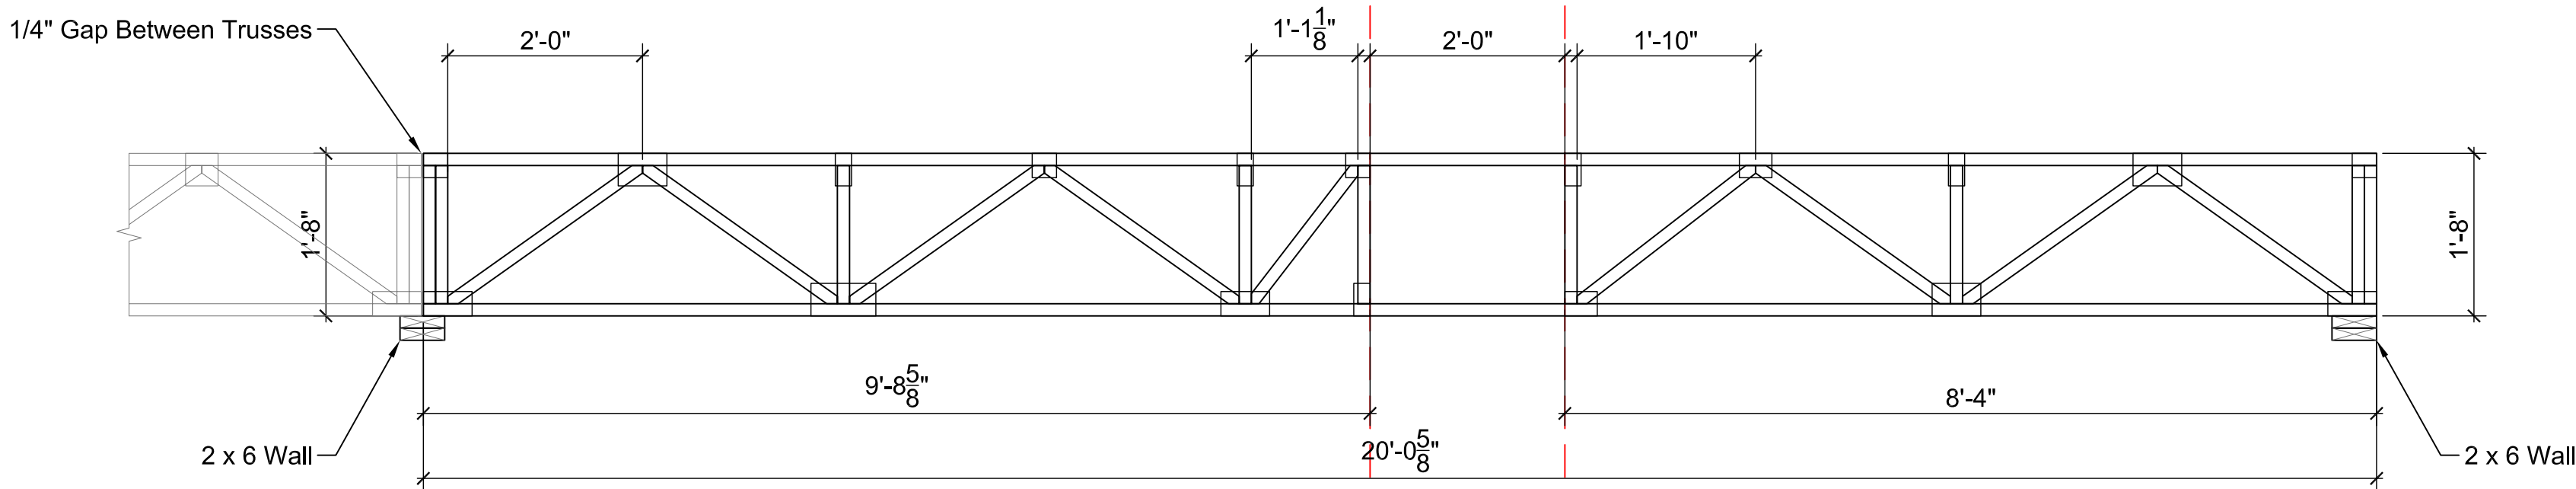

Truss F24

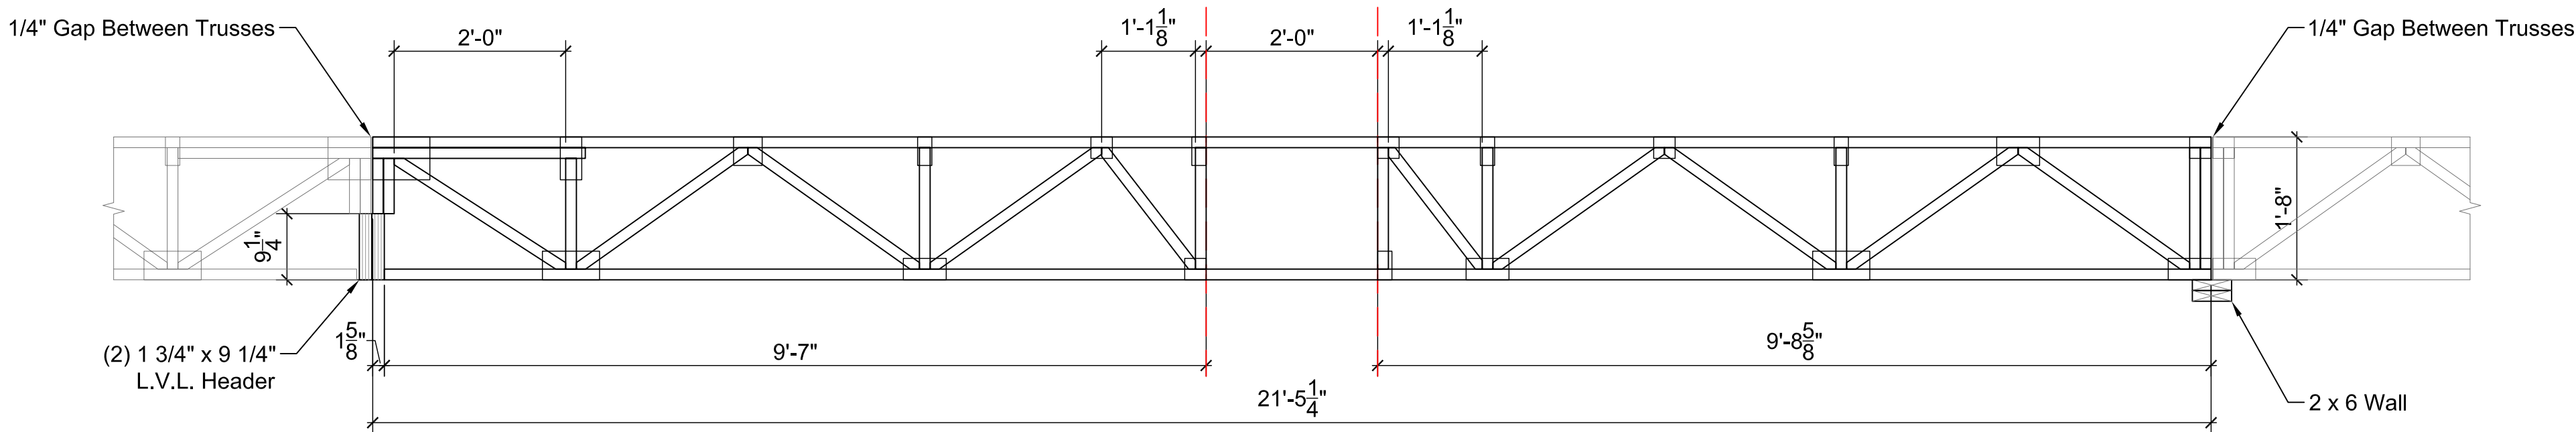

Truss F27

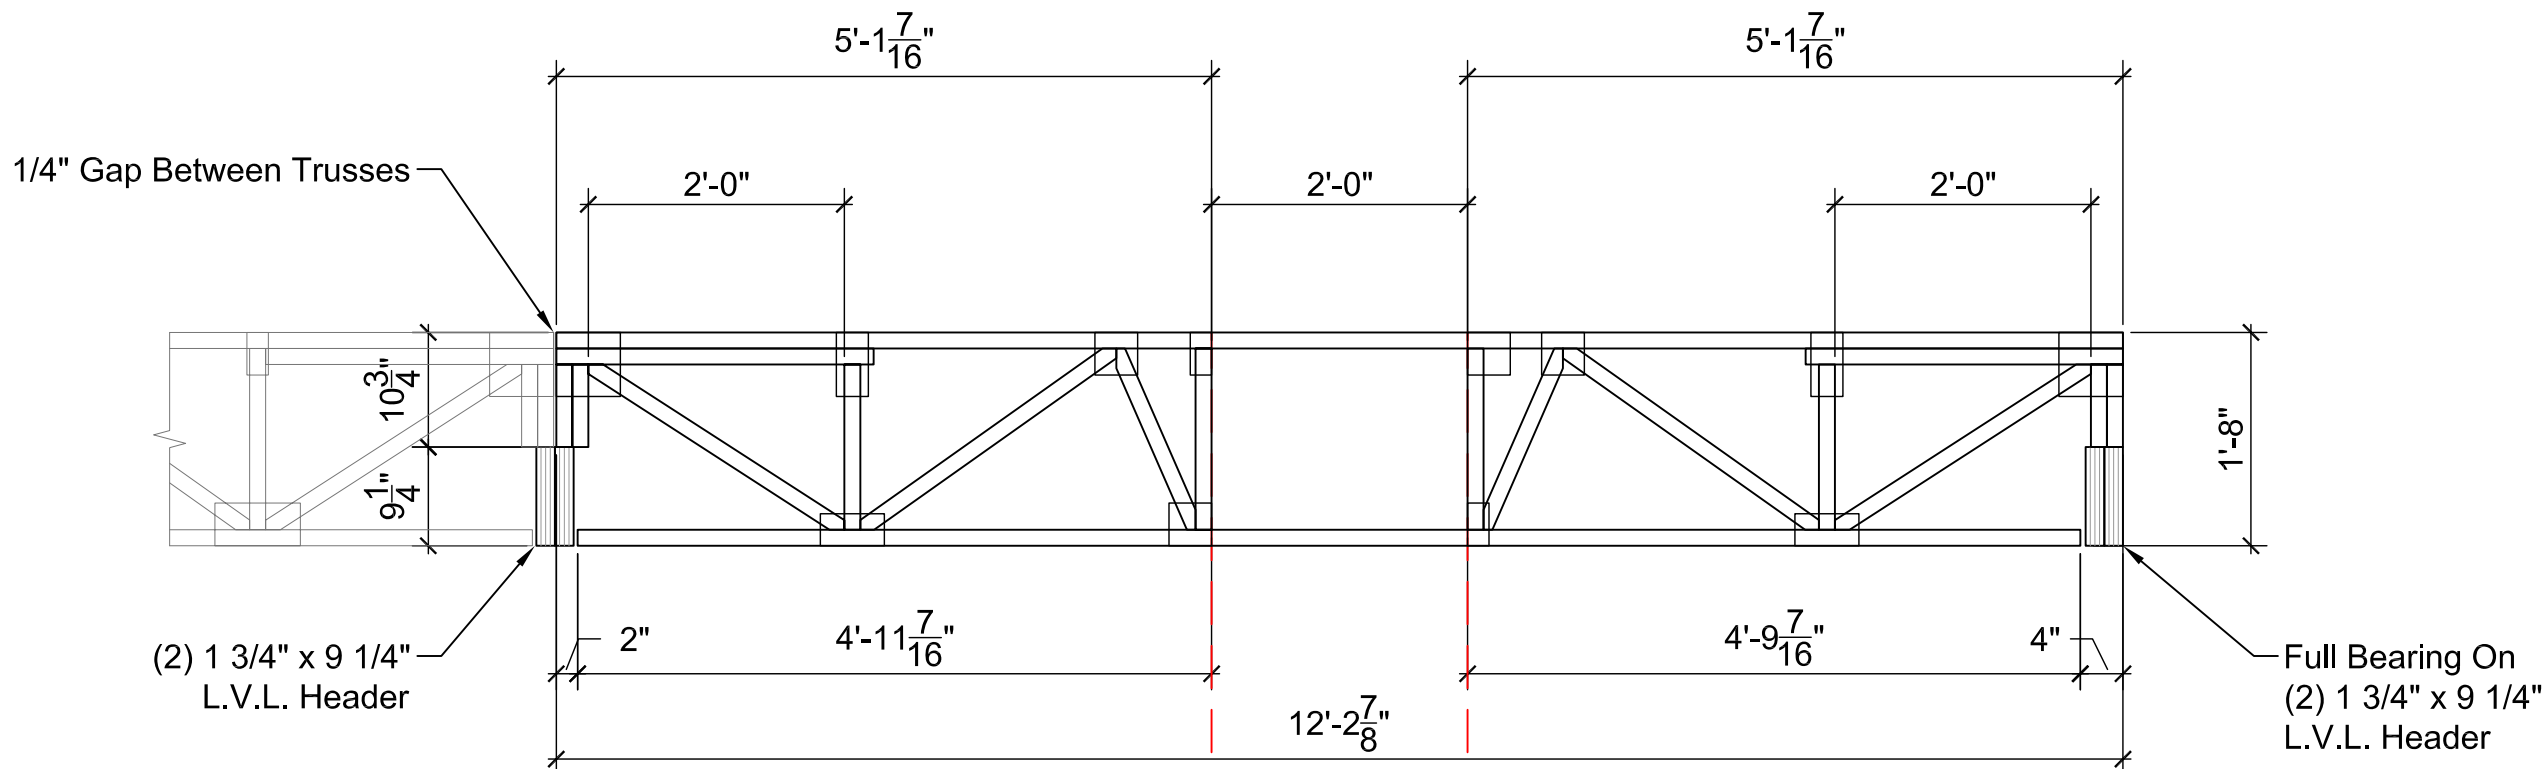


Truss F26

Main Level Floor Truss Profiles

Scale: 1/2" = 1'-0"


DATE	3-18-16
Submission	Date
Budget Pricing	12-4-15
Review	2-19-16
Window Revisions	3-9-16
Permit	3-18-16

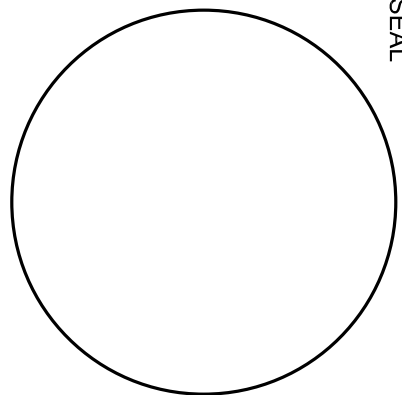

A Timber Frame Home For:
The Quesenberry Family
Carrol County, Virginia

ADDRESS
999 Harvestwood Rd SE
Floyd, VA 24091
Phone 540.230.5505
Fax 888.674.9151
www.streamlinetimberframe.com



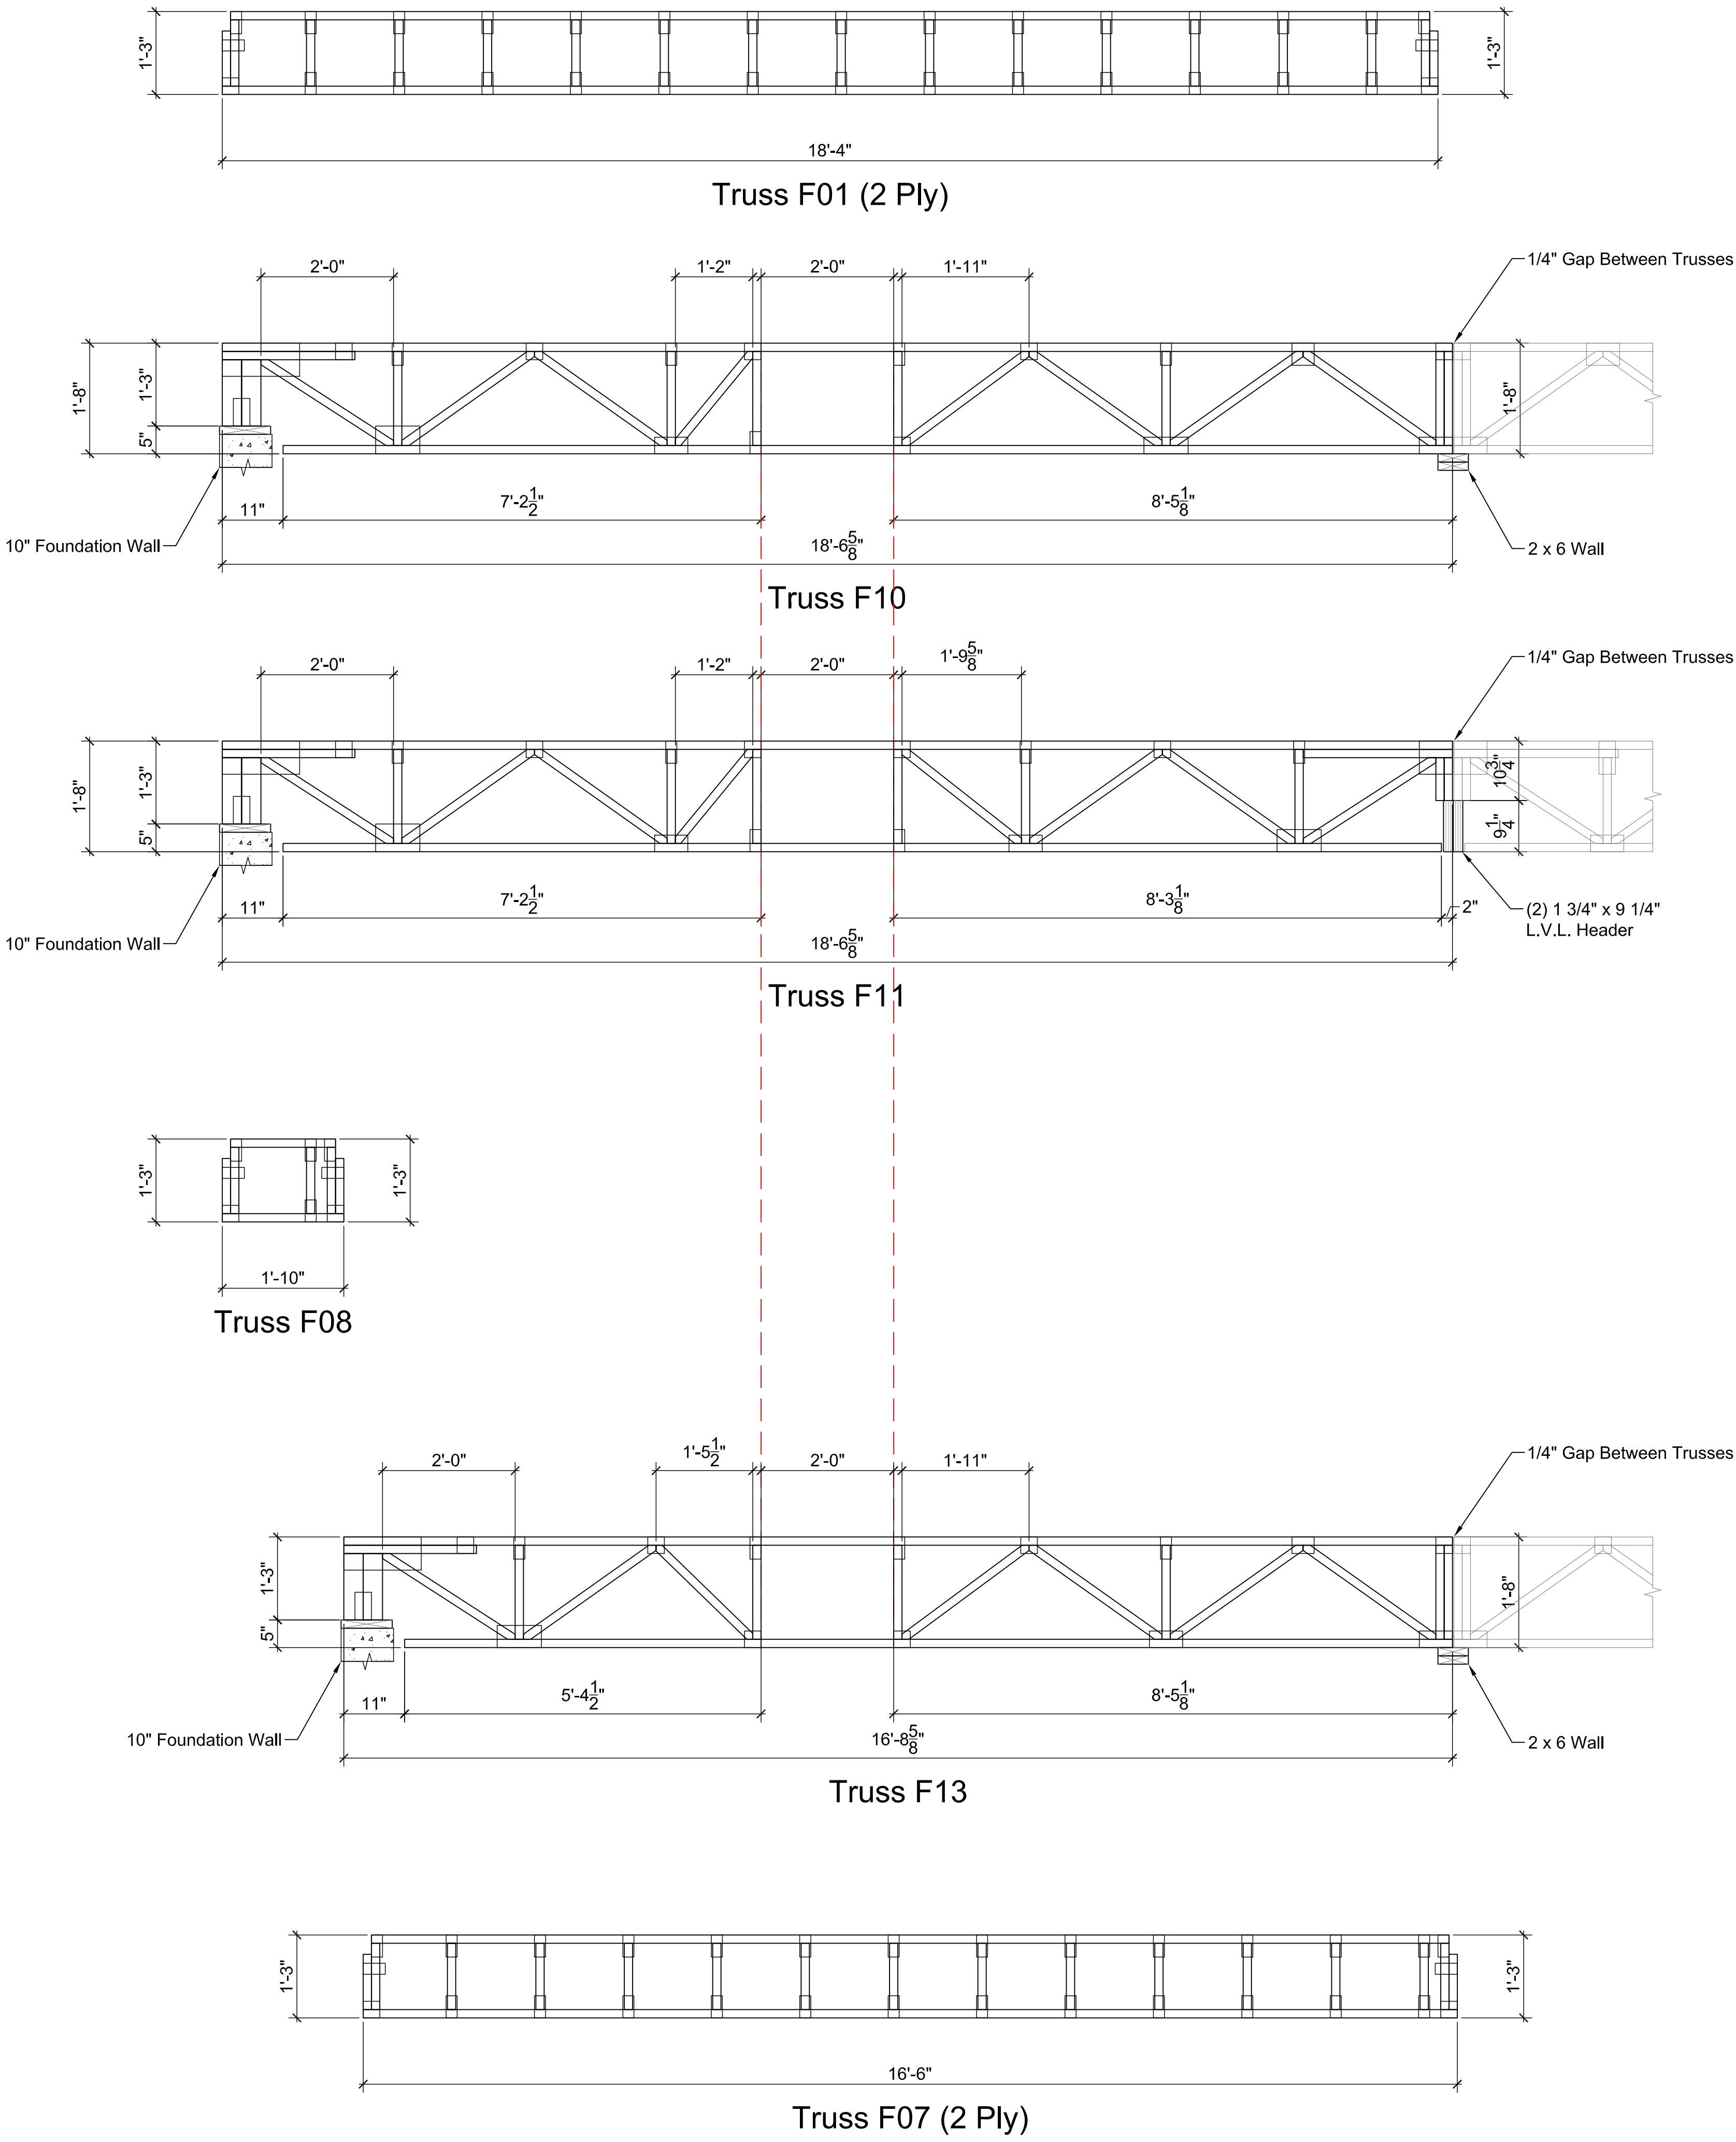


Main Level Floor Truss Profiles

Scale: 1/2" = 1'-0"

SHEET NUMBER
A-803

© 2016 Streamline Timberframe

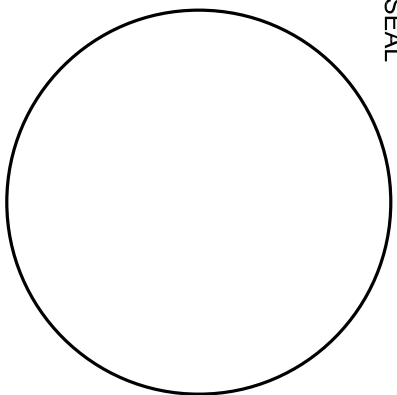

PROJECT INFO
PROJECT NUMBER


DATE
3-18-16

Submission	Date
Budget Pricing	12-4-15
Review	2-19-16
Window Relations	3-9-16
Permit	3-18-16




ADDRESS
999 Harvestwood Rd SE
Floyd, VA 24091
phone 540.230.5505
fax 888.674.9151
www.streamlinetimberframe.com


A Timber Frame Home For:
The Quesenberry Family
Carrol County, Virginia

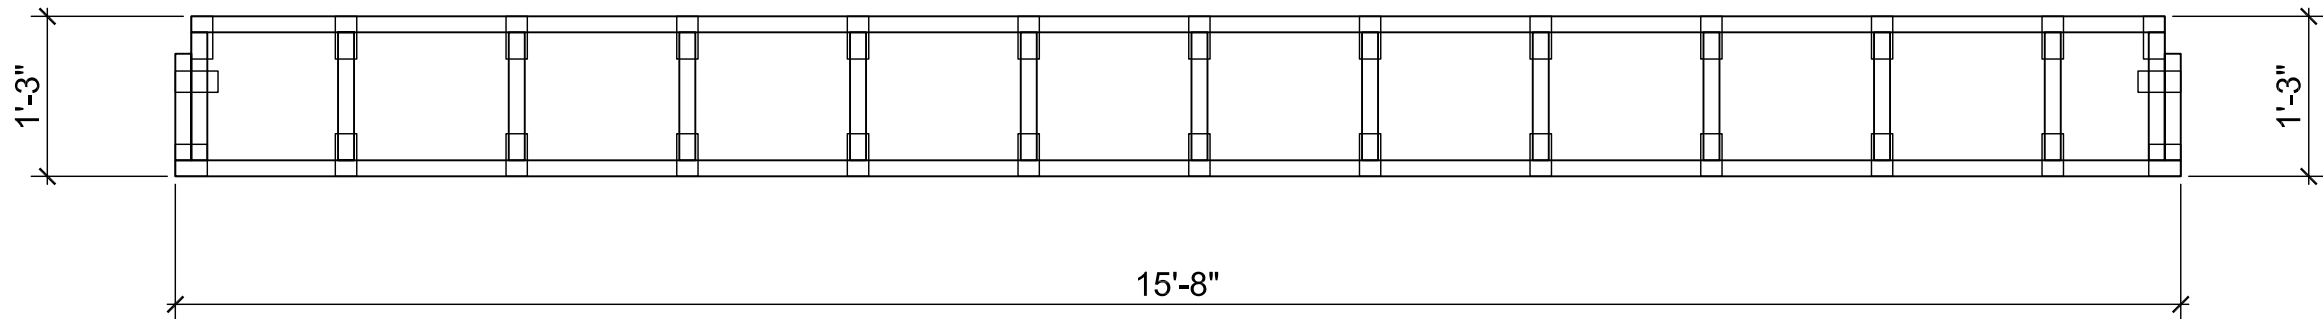


Truss FGE01 (2 Ply)

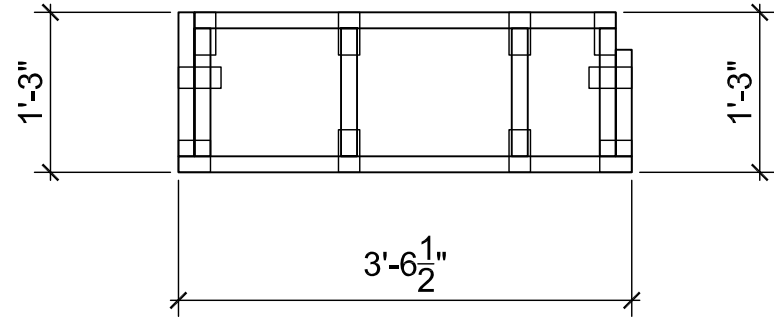


Truss F03 (2 Ply)

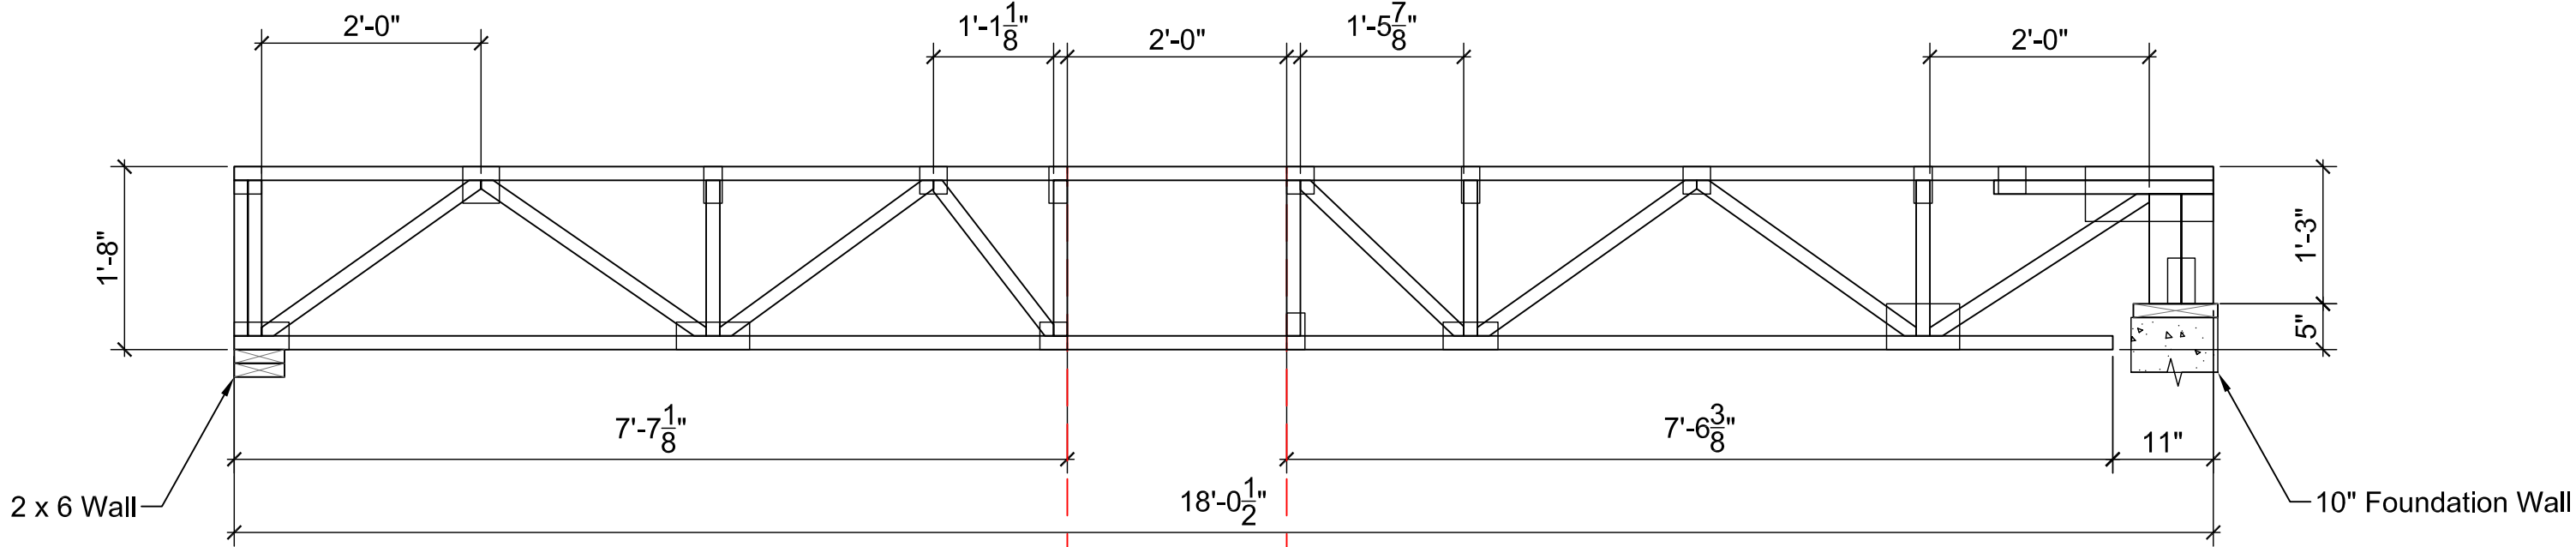


Truss F19

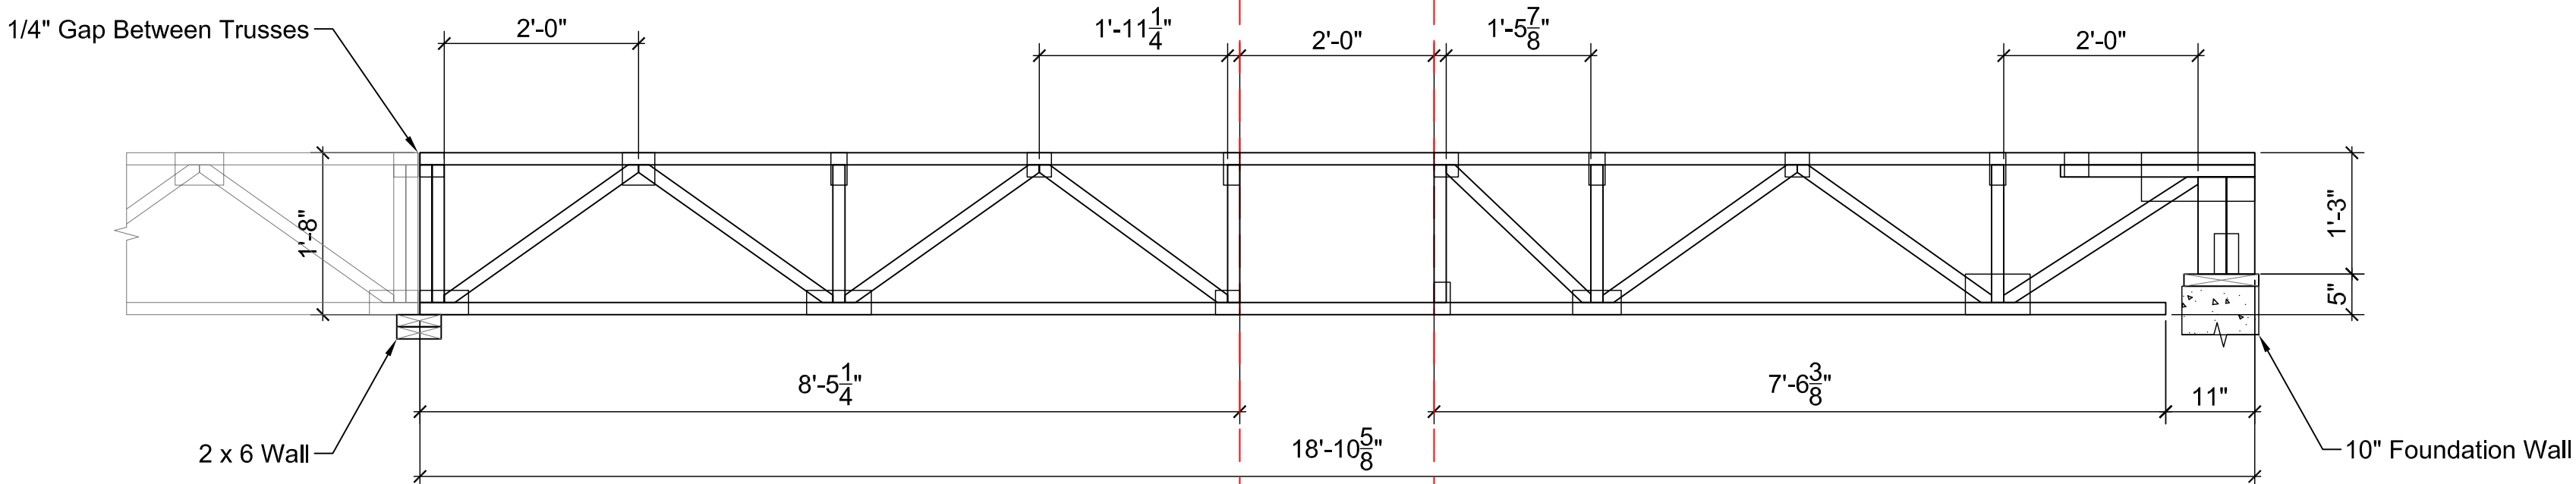


Truss F20

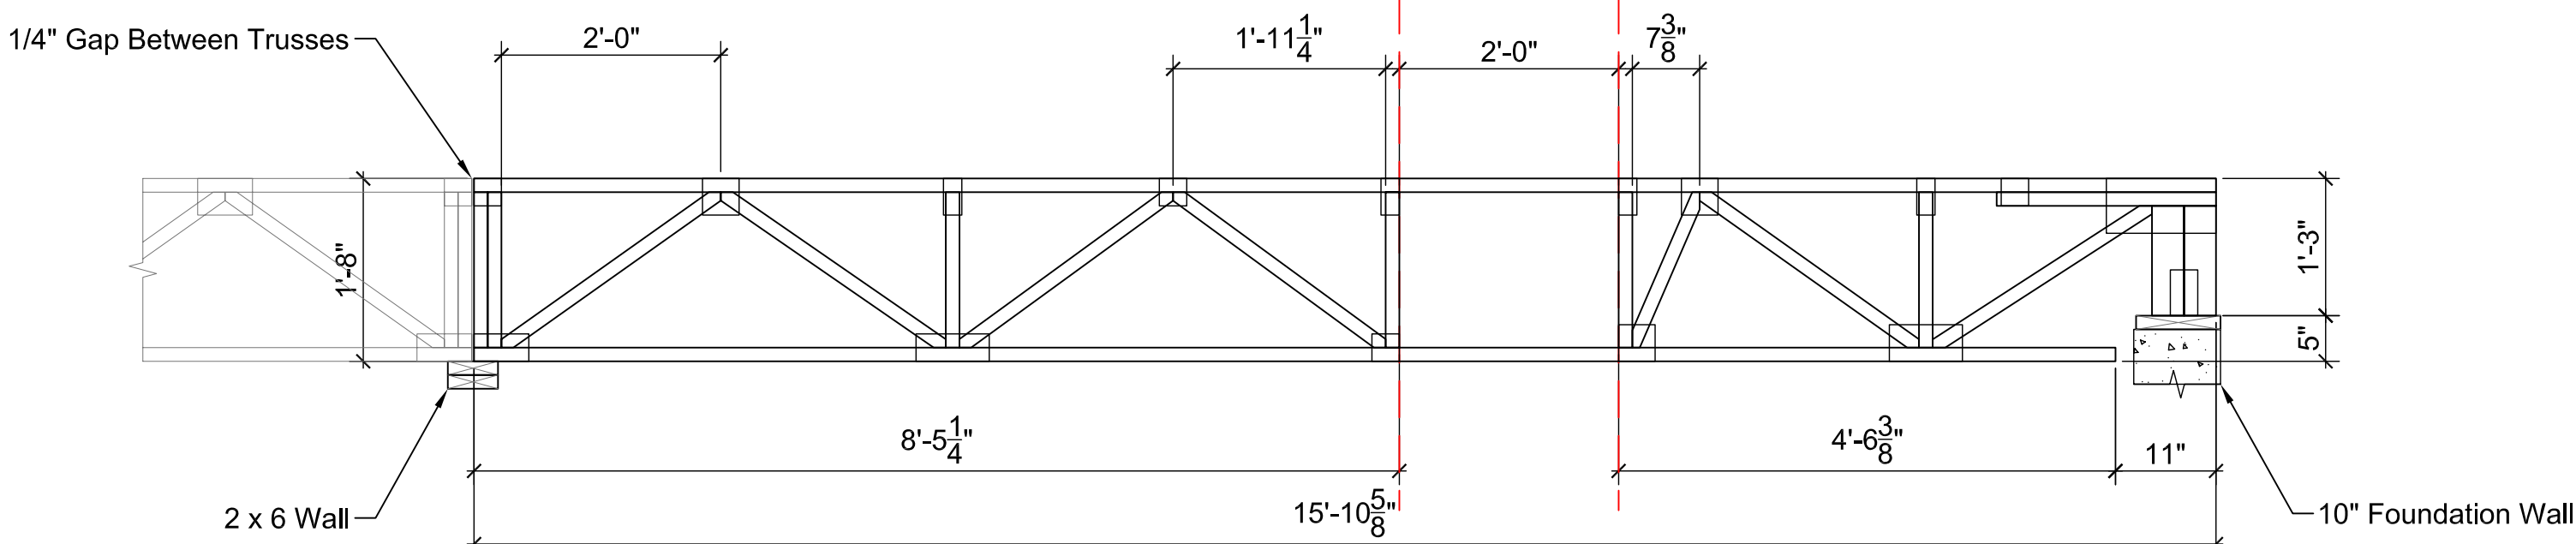

Truss F21

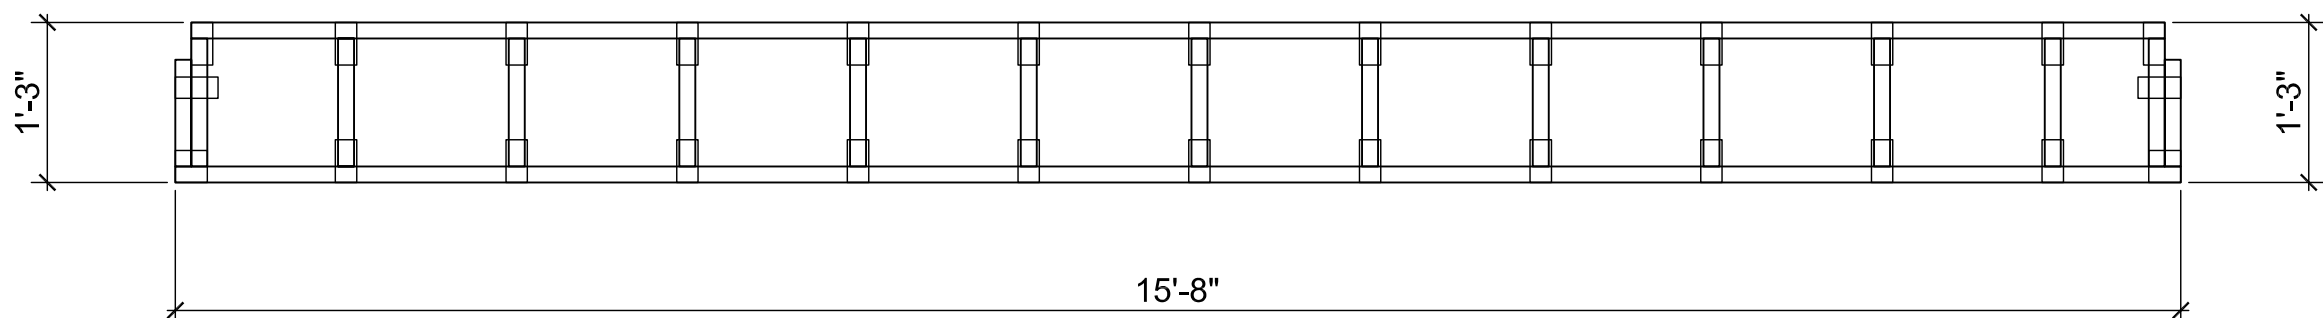

Truss F04 (2 Ply)

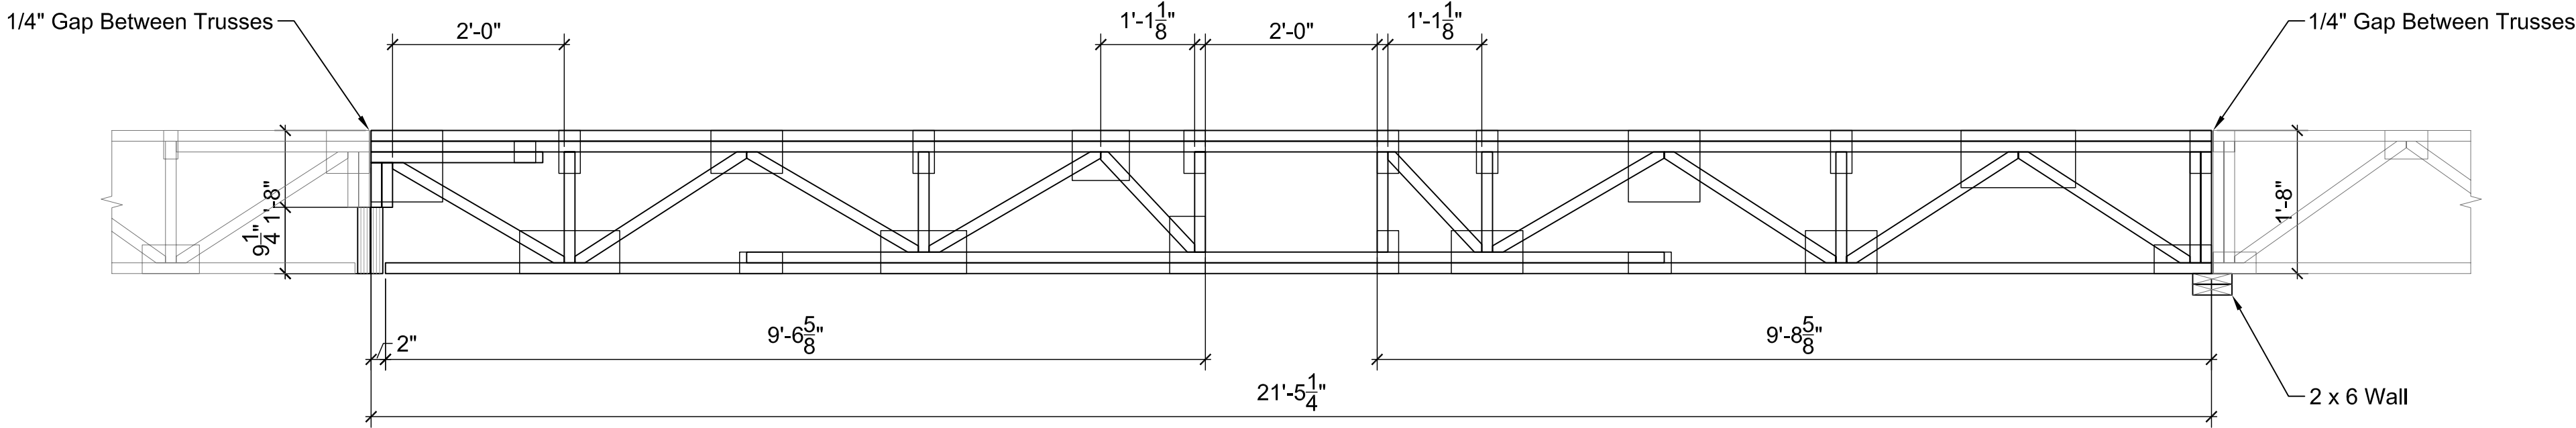


Truss F27A

Main Level Floor Truss Profiles

Scale: 1/2" = 1'-0"

DATE	3-18-16
Submission	Date
Budget Pricing	12-4-15
Review	2-19-16
Window Relations	3-9-16
Permit	3-18-16

PROJECT INFO
PROJECT NUMBER

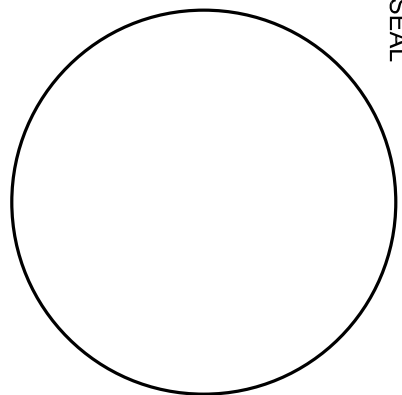

SEAL

A Timber Frame Home For:
The Quesenberry Family
Carrol County, Virginia

ADDRESS
999 Harvestwood Rd SE
Floyd, VA 24091
phone 540.230.5505
fax 888.674.9151
www.streamlinetimberframe.com

