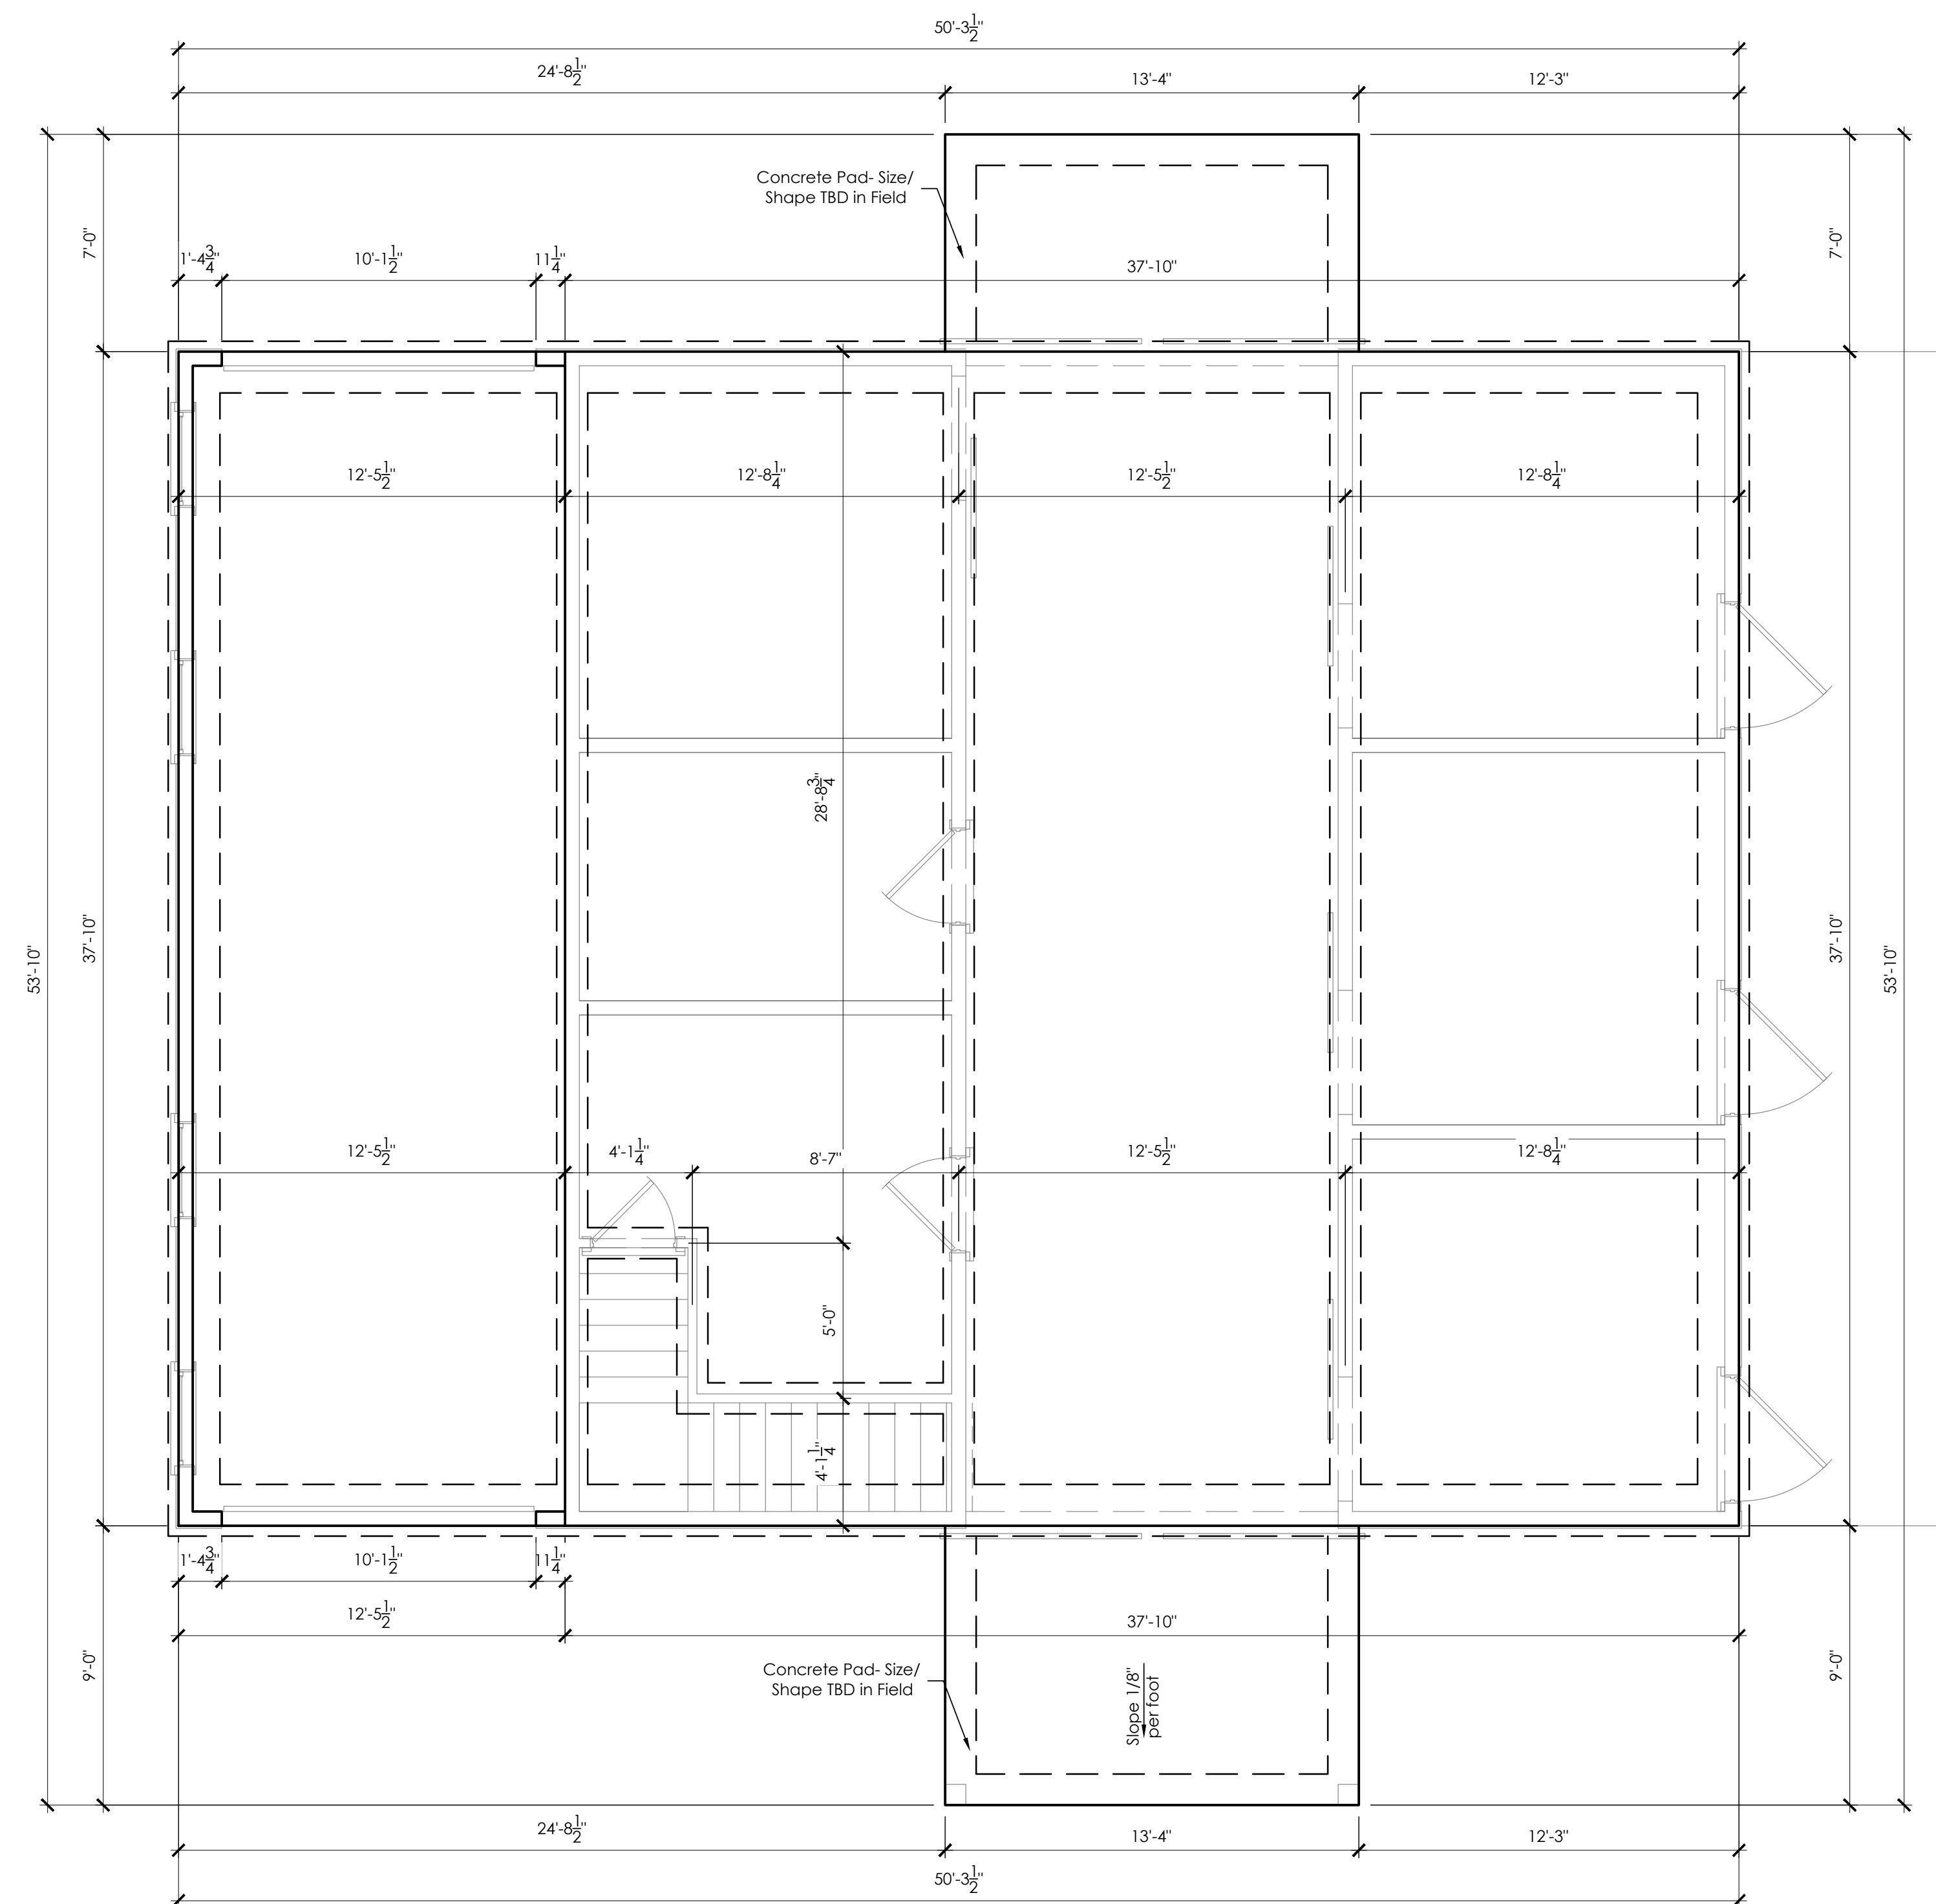


1. All Dimensions are to outside edge of Slab or to centerline of Footings, Plumbing or Electrical, unless noted otherwise.


$$1/4'' = 1'-0''$$

Michael Barn Design

It is the intent of these documents to provide sufficient information to the experienced builder to construct the project shown: it is therefore his/ her responsibility to verify accuracy and compliance with all regulatory agencies prior to construction, and their requirements must take precedence over those shown. Square Footages may vary.

Date:	Action:
8-26-2020	Concept Plans
9-24-2020	CD Set
9-30-2020	Revision 1
05-11-2021	Revision 2

R. JAYNE
Drafting & Design, LLC

A1.1	Foundation Plan
A2.0	Basement Level Floor Plan
A2.1	Main Level Floor Plan
A2.2	Upper Level Floor Plan
A2.3	Roof Plan
A3.1	Exterior Elevations
A3.2	Exterior Elevations
A4.1	Foundation Details
A5.1	Exterior Details
A5.2	Exterior Details
E1.0	Basement Level Elec. Plan
E1.1	Main Level Electrical Plan
E1.2	Upper Level Electrical Plan

SHEET NUMBER
Foundation Plan
A1.1

Feb162021


- General Framing Notes:
1. Stair Riser Height shall not exceed 7-3/4".
 2. All Dimensions are to outside face of Framing, and center line of Windows or Doors, unless noted otherwise.
 3. Exterior Walls are 2x4. Interior walls are 2x4 unless otherwise noted.
 4. Return air and Attic access locations to be verified in field.
 5. All Angles 45 Degrees Unless Noted Otherwise
 6. Prefab Fireplace to meet current code standards.
 7. Guardrails & Handrails to be 34" to 36" AFF with Balusters at 4" O.C. per current code.
 8. Stairways to comply with current building code
 9. Plumbing and HVAC to follow International Plumbing and Mechanical Code.

Wall Legend	
2x4 Stud Wall w/ Siding	
2x4 Stud Wall w/ Brick	
2x4 Stud Wall	
2x4 Stud Wall w/ Insulation	

Exterior of Stud SF	
Main Level	1431 Sq Ft.
Upper Level	1246 Sq Ft.
Equipment Stor.	471 Sq Ft.
Deck	120 Sq Ft.
Last Checked: 10-07-2020	
THESE SQUARE FOOTAGES ARE APPROXIMATE AND MAY NOT REPRESENT ACTUAL CONSTRUCTION	

Interior of Stud SF	
Main Level	1324 Sq Ft.
Upper Level	1153 Sq Ft.
Equipment Stor.	471 Sq Ft.
Deck	120 Sq Ft.
Last Checked: 10-07-2020	
THESE SQUARE FOOTAGES ARE APPROXIMATE AND MAY NOT REPRESENT ACTUAL CONSTRUCTION	

10'-0" Scale Line

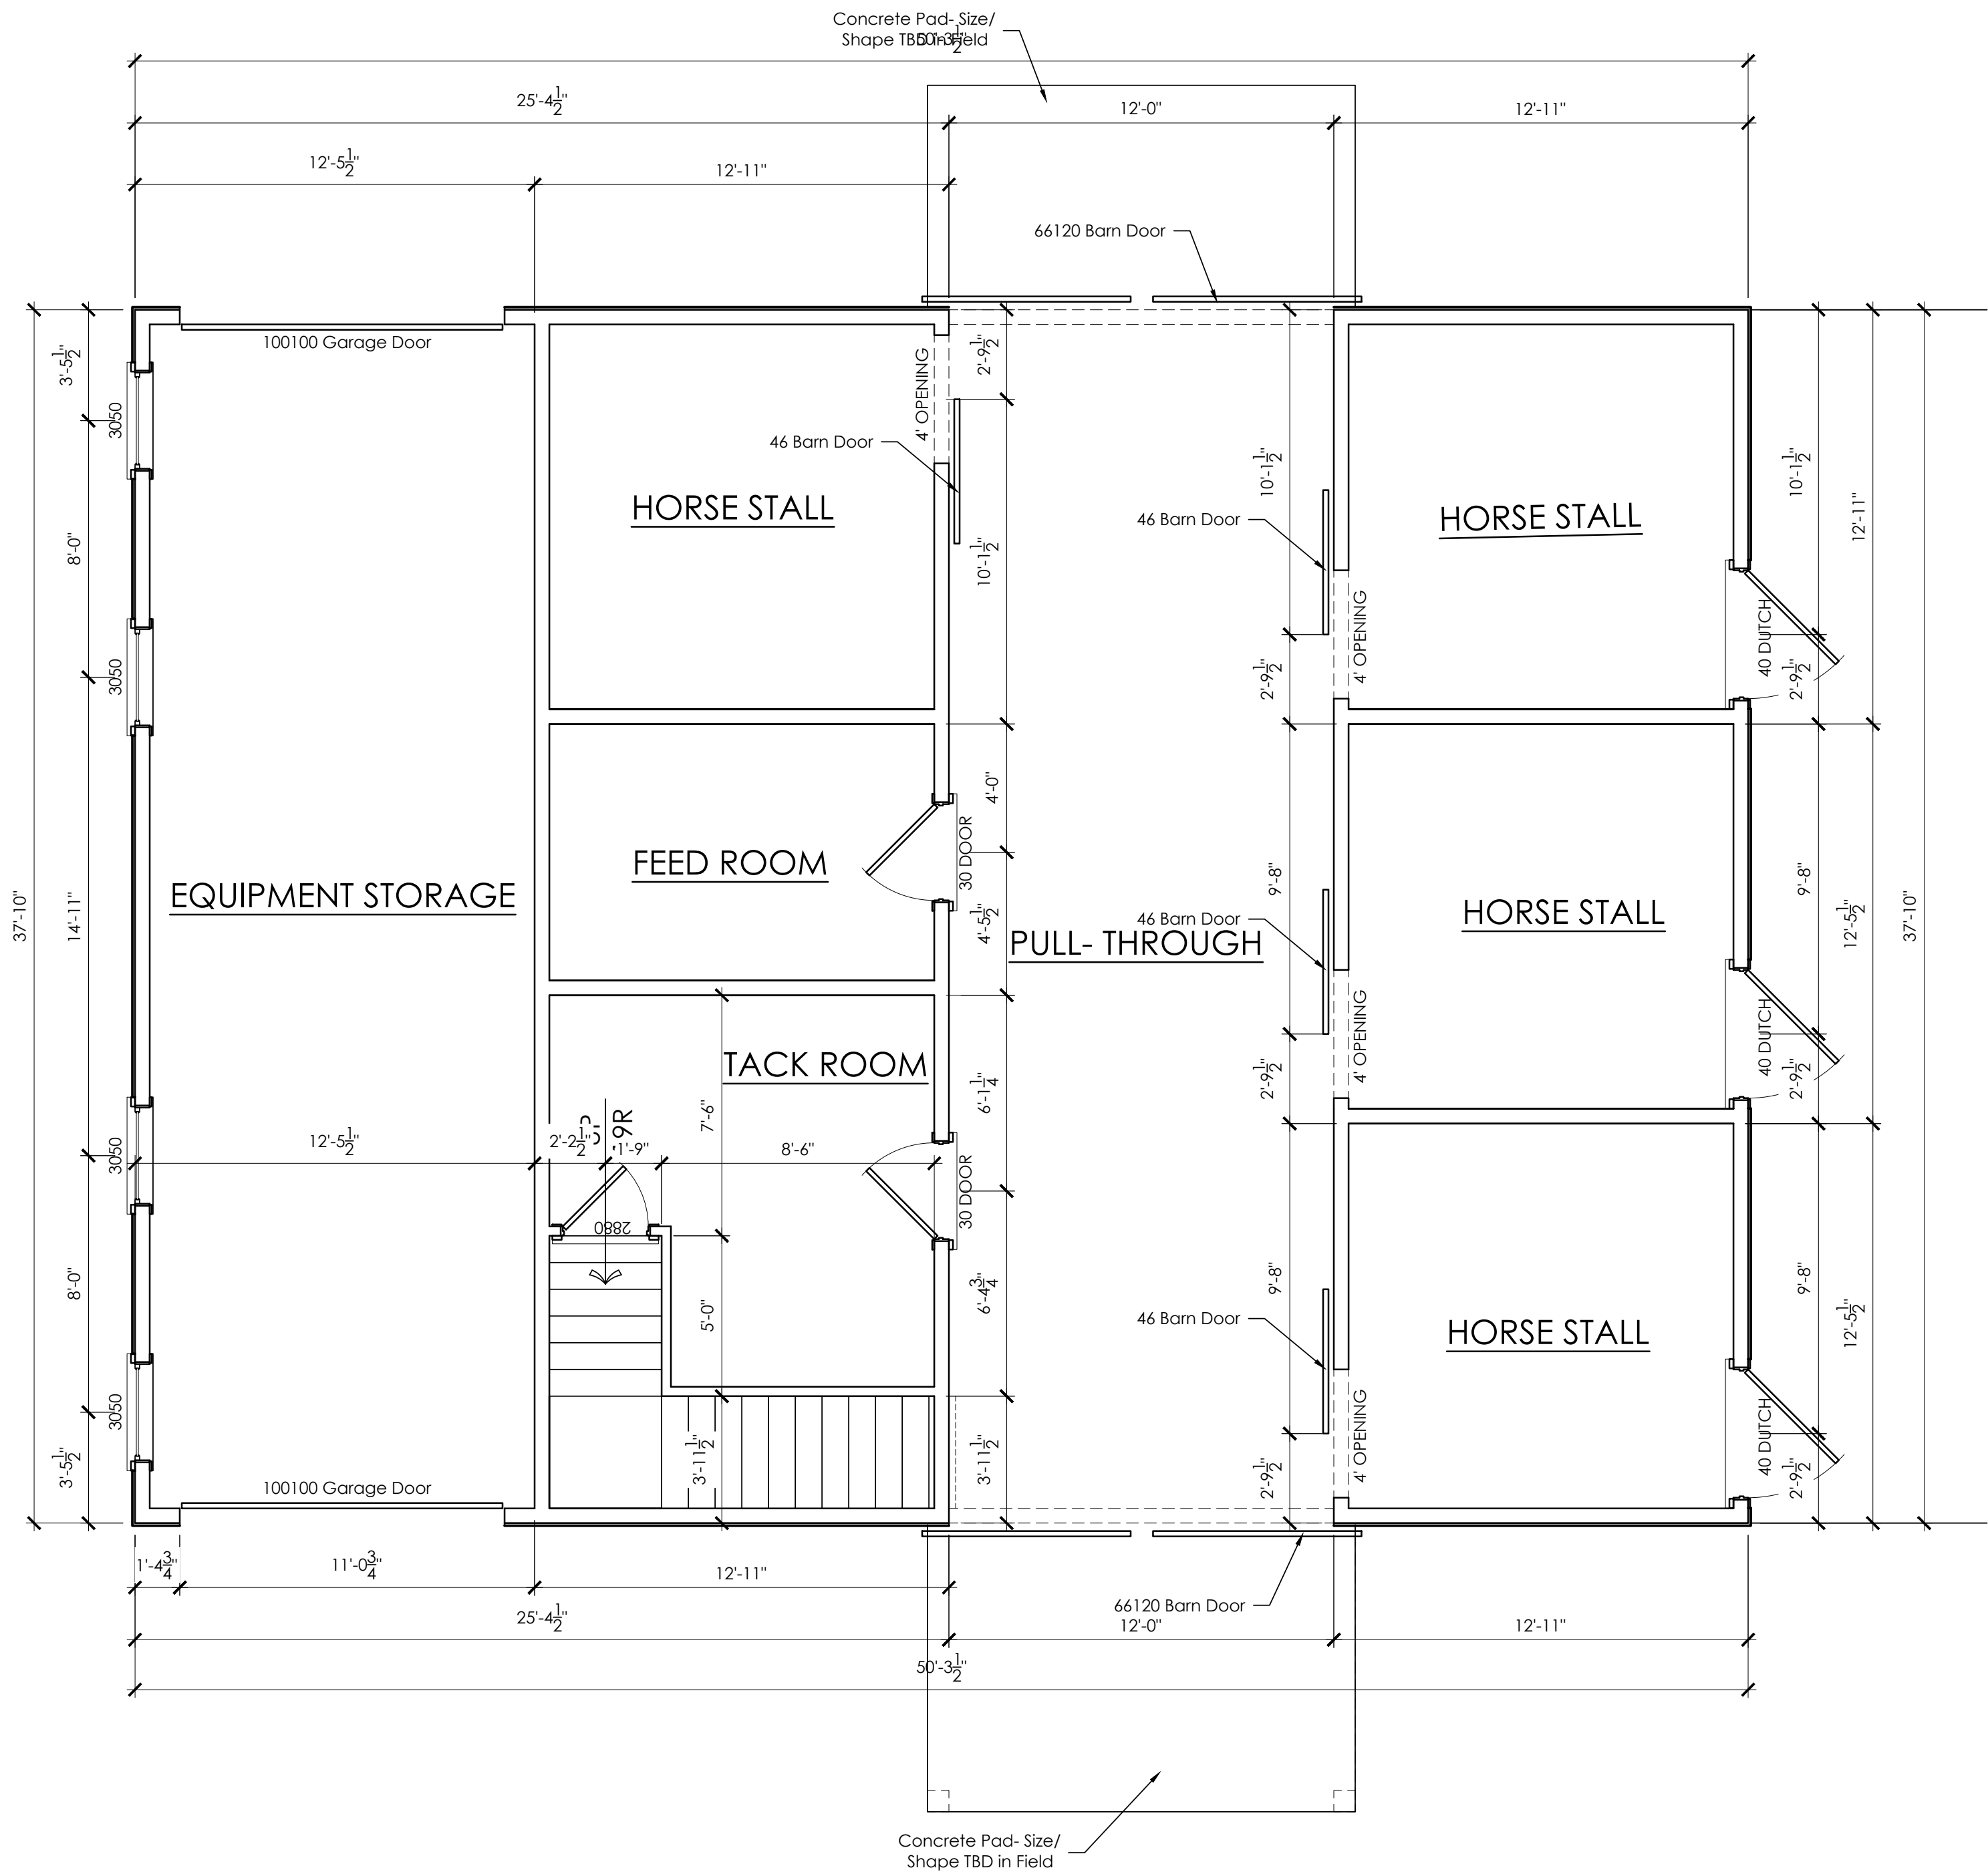

1 Main Level Floor Plan
A2.1 1/4" = 1'-0"

Michaud Barn Design

It is the intent of these documents to provide sufficient information to the experienced builder to construct the project shown: it is therefore his/ her responsibility to verify accuracy and compliance with all regulatory agencies prior to construction, and their requirements must take precedence over those shown. Square Footages may vary.

Date:	Action:
08-26-2020	Concept Plans
09-24-2020	CD Set
09-30-2020	Revision 1
05-11-2021	Revision 2
x	x


PREPARED BY:
R.JAYNE
Drafting & Design, LLC

S H E E T S:	
A1.1	Foundation Plan
A2.0	Basement Level Floor Plan
A2.1	Main Level Floor Plan
A2.2	Upper Level Floor Plan
A2.3	Roof Plan
A3.1	Exterior Elevations
A3.2	Exterior Elevations
A4.1	Foundation Details
A5.1	Exterior Details
A5.2	Exterior Details
E1.0	Basement Level Elec. Plan
E1.1	Main Level Electrical Plan
E1.2	Upper Level Electrical Plan

SHEET NUMBER
Floor Plans
A2.1

- General Framing Notes:
1. Stair Riser Height shall not exceed 7-3/4".
 2. All Dimensions are to outside face of Framing, and center line of Windows or Doors, unless noted otherwise.
 3. Exterior Walls are 2x4. Interior walls are 2x4 unless otherwise noted.
 4. Return air and Attic access locations to be verified in field.
 5. All Angles 45 Degrees Unless Noted Otherwise
 6. Prefab Fireplace to meet current code standards.
 7. Guardrails & Handrails to be 34" to 36" AFF with Balusters at 4" O.C. per current code.
 8. Stairways to comply with current building code
 9. Plumbing and HVAC to follow International Plumbing and Mechanical Code.

Wall Legend
2x4 Stud Wall w/ Siding
2x4 Stud Wall w/ Brick
2x4 Stud Wall
2x4 Stud Wall w/ Insulation

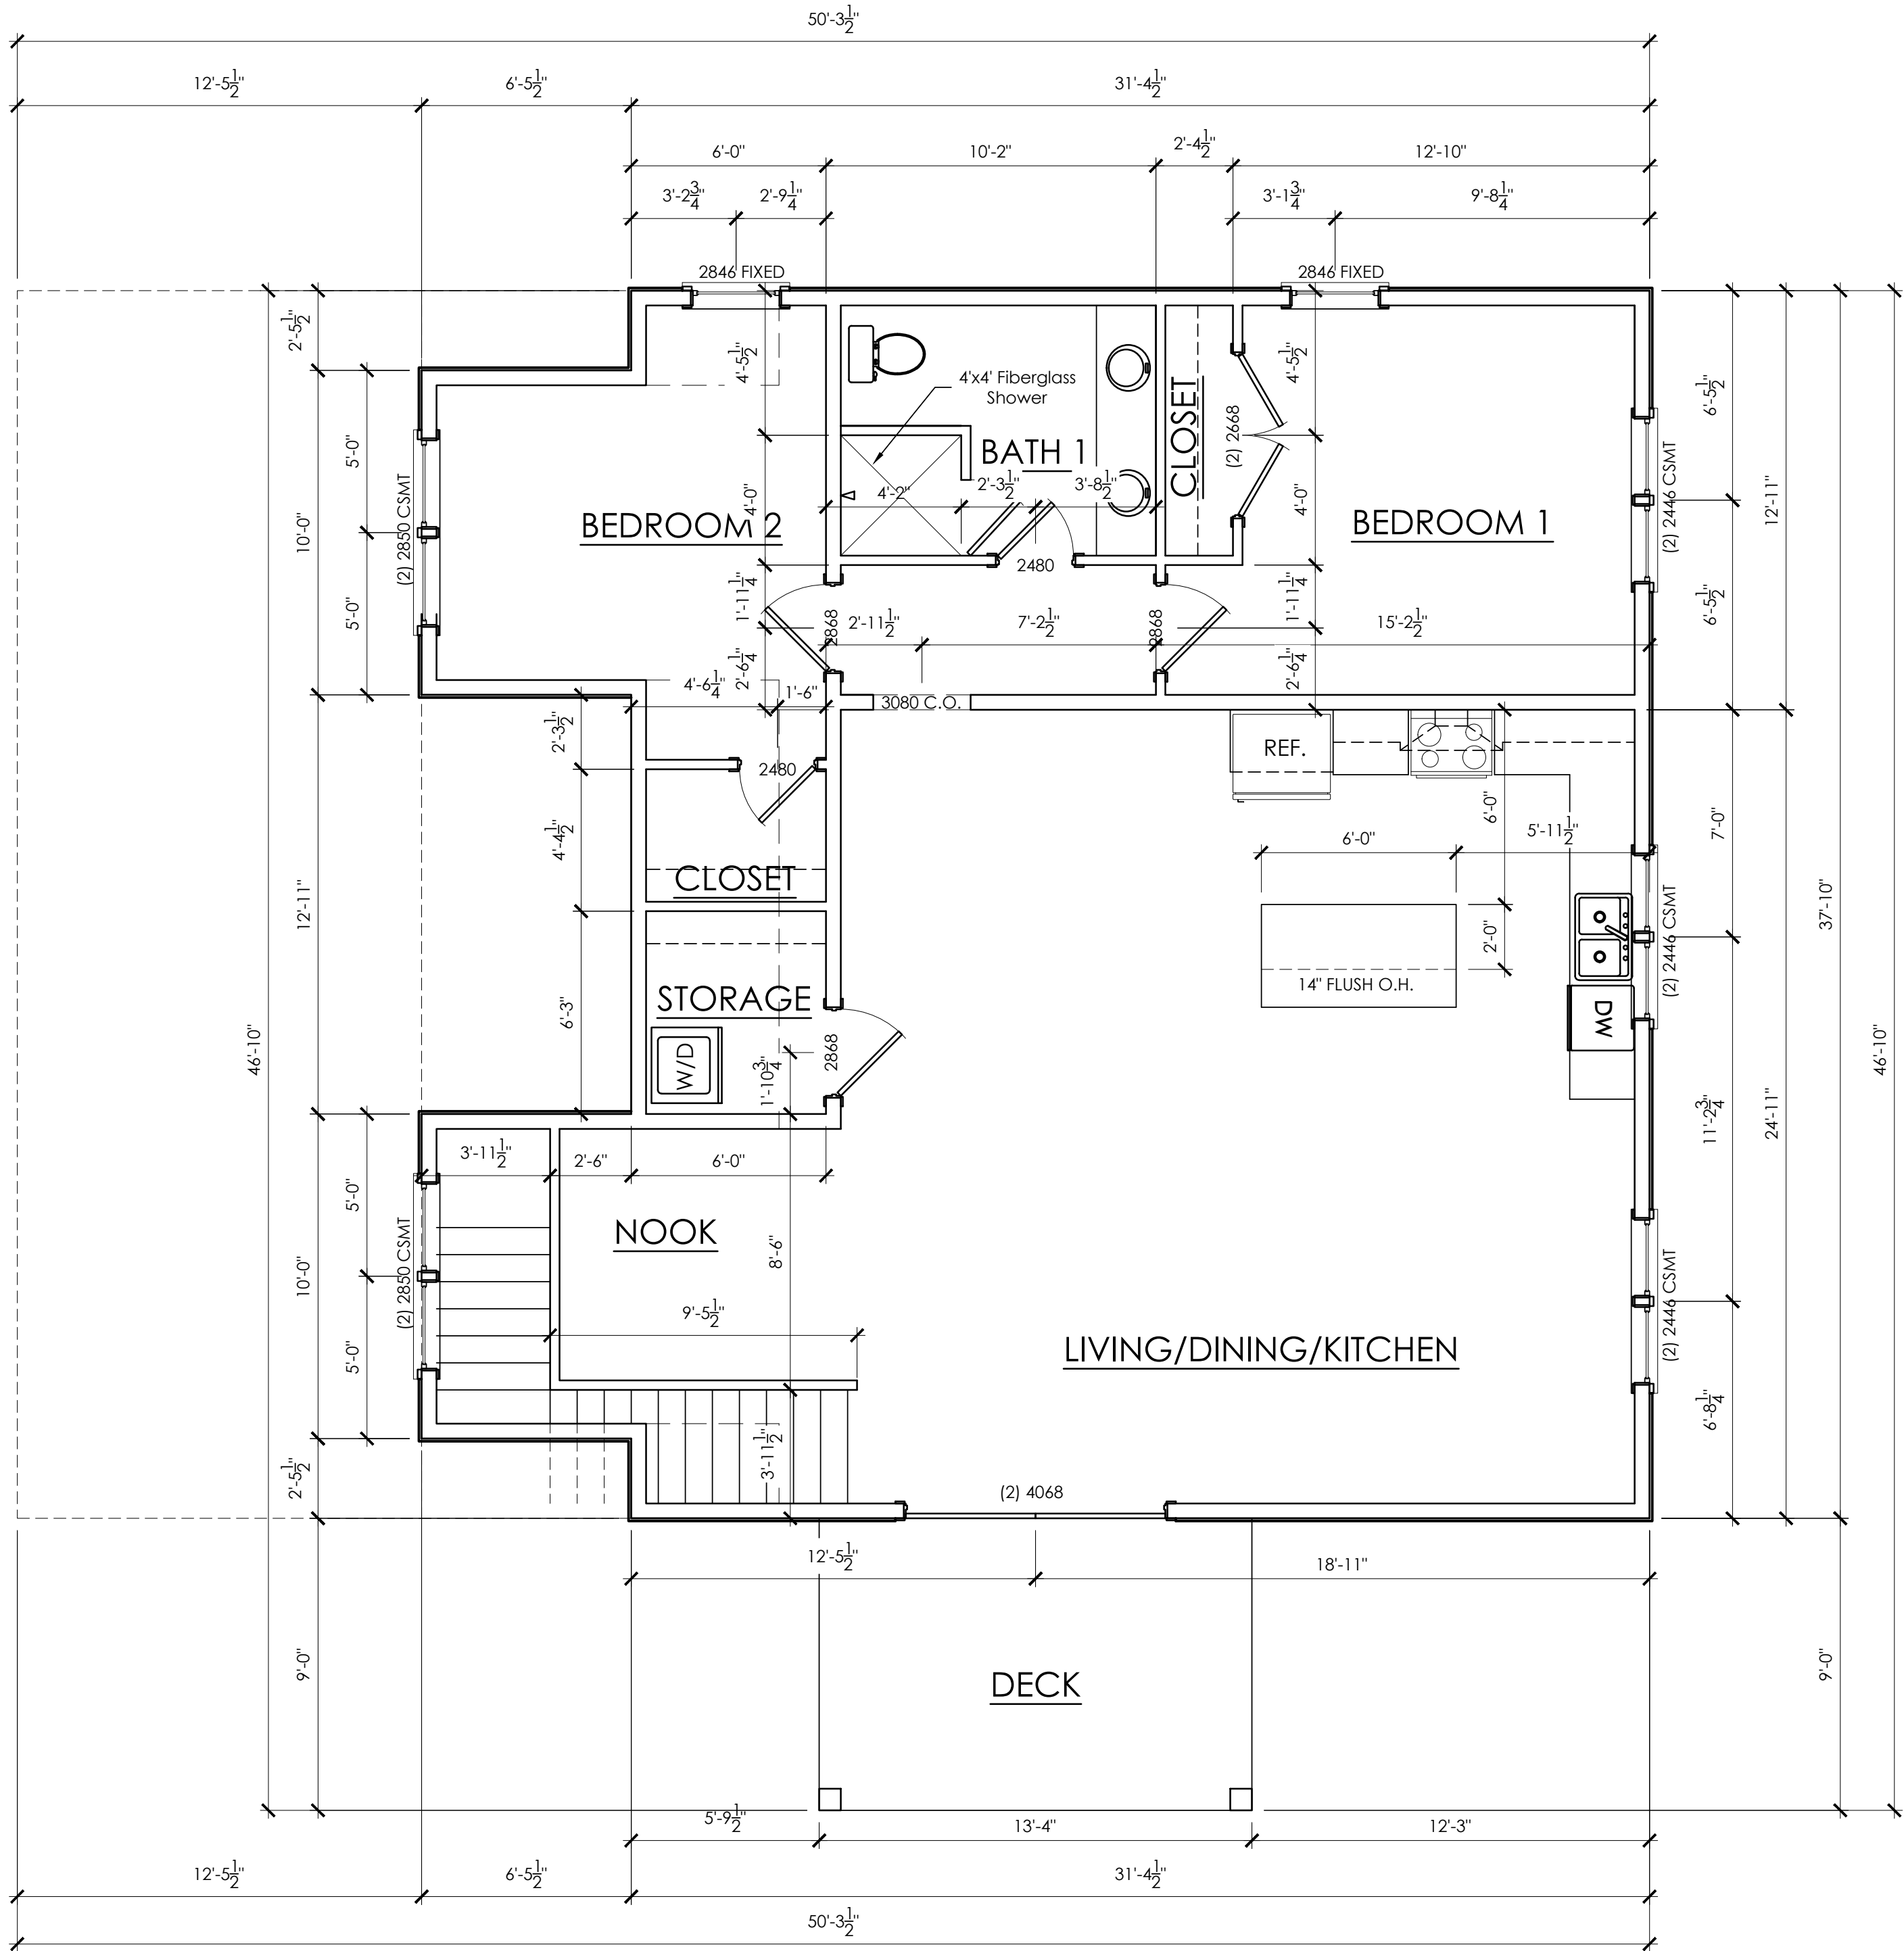

1 Upper Level Floor Plan
A2.2 1/4" = 1'-0"

Michaud Barn Design

It is the intent of these documents to provide sufficient information to the experienced builder to construct the project shown; it is therefore his/ her responsibility to verify accuracy and compliance with all regulatory agencies prior to construction, and their requirements must take precedence over those shown. Square Footages may vary.


Date:	Action:
08-26-2020	Concept Plans
09-24-2020	CD Set
09-30-2020	Revision 1
05-11-2021	Revision 2

PREPARED BY:

R.JAYNE
Drafting & Design, LLC

S H E E T S:
A1.1 Foundation Plan
A2.0 Basement Level Floor Plan
A2.1 Main Level Floor Plan
A2.2 Upper Level Floor Plan
A2.3 Roof Plan
A3.1 Exterior Elevations
A3.2 Exterior Elevations
A4.1 Foundation Details
A5.1 Exterior Details
A5.2 Exterior Details
E1.0 Basement Level Elec. Plan
E1.1 Main Level Electrical Plan
E1.2 Upper Level Electrical Plan

S H E E T N U M B E R
Upper Level Floor Plan
A2.2

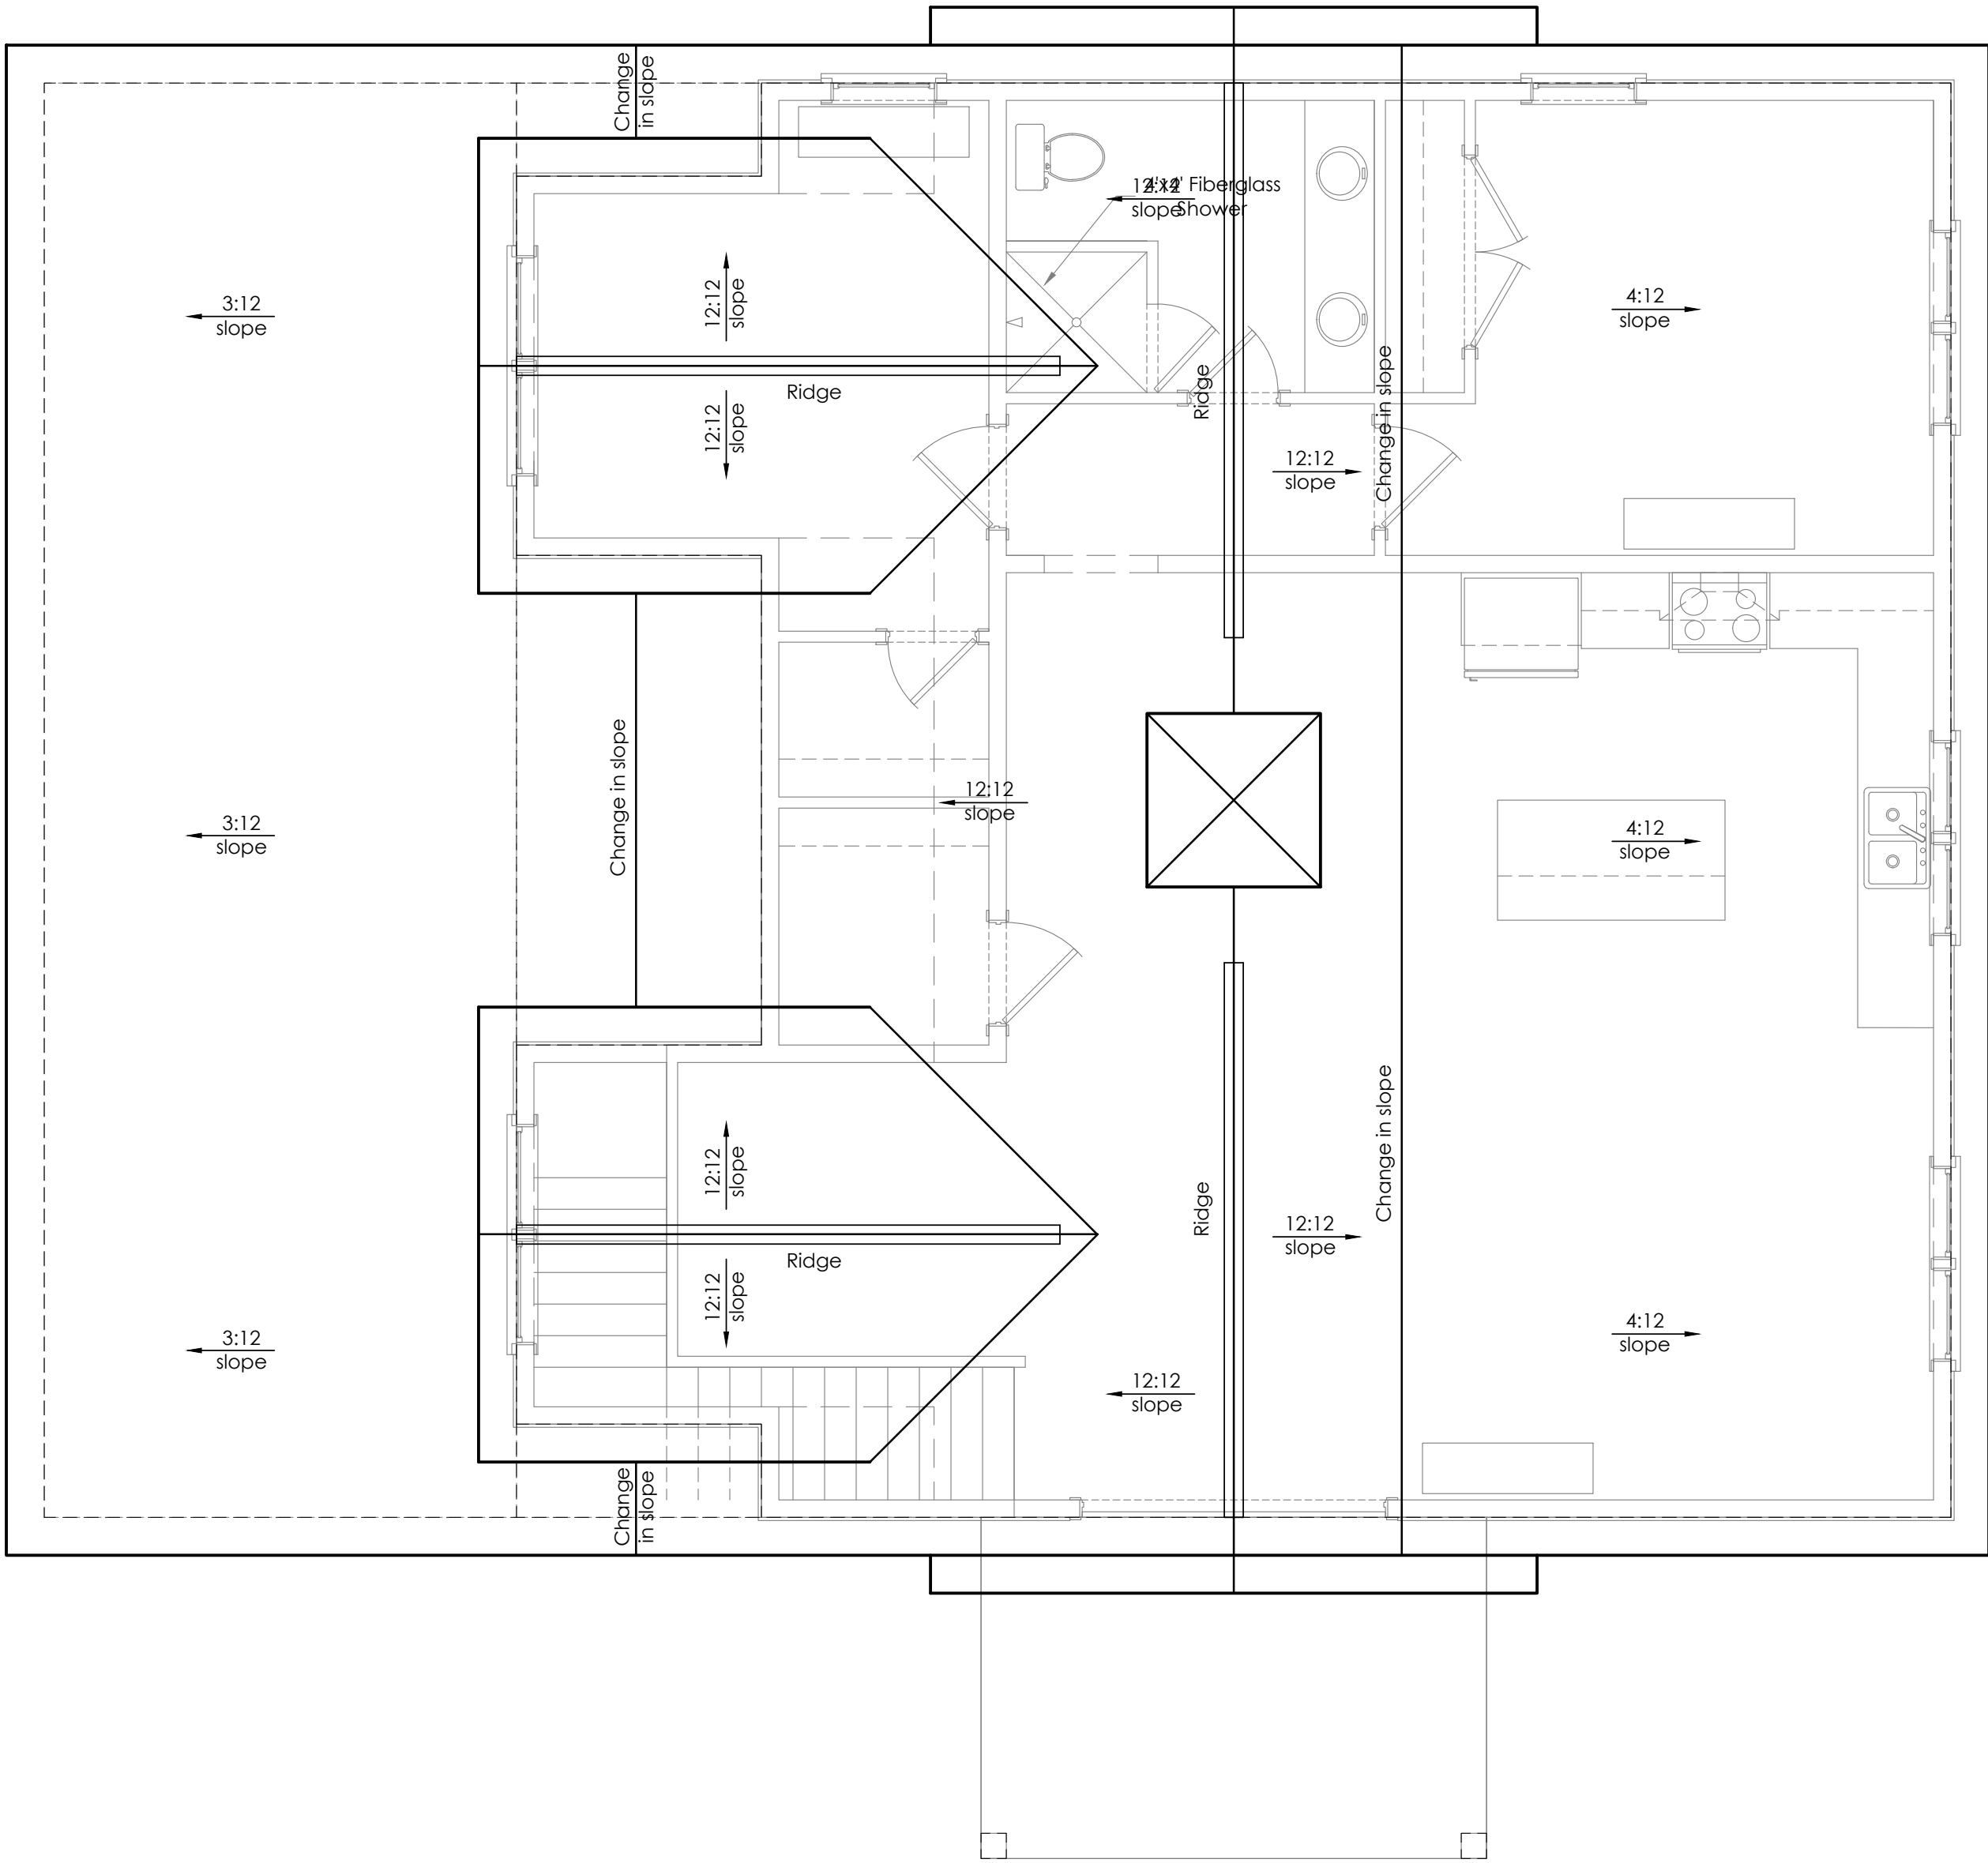

1
A2.3

Roof Plan

1/4" = 1'-0"

Michaud Barn Design

It is the intent of these documents to provide sufficient information to the experienced builder to construct the project shown: it is therefore his/ her responsibility to verify accuracy and compliance with all regulatory agencies prior to construction, and their requirements must take precedence over those shown. Square Footages may vary.

Date:	Action:
08-26-2020	Concept Plans
09-24-2020	CD Set
09-30-2020	Revision 1
05-11-2021	Revision 2
x	x

PREPARED BY:
R. JAYNE
Drafting & Design, LLC

S H E E T S:	
A1.1	Foundation Plan
A2.0	Basement Level Floor Plan
A2.1	Main Level Floor Plan
A2.2	Upper Level Floor Plan
A2.3	Roof Plan
A3.1	Exterior Elevations
A3.2	Exterior Elevations
A4.1	Foundation Details
A5.1	Exterior Details
A5.2	Exterior Details
E1.0	Basement Level Elec. Plan
E1.1	Main Level Electrical Plan
E1.2	Upper Level Electrical Plan

S H E E T N U M B E R
Roof Plan

A2.3

Michael Barn Design

It is the intent of these documents to provide sufficient information to the experienced builder to construct the project shown: it is therefore his/ her responsibility to verify accuracy and compliance with all regulatory agencies prior to construction, and their requirements must take precedence over those shown. Square Footages may vary.

Date:	Action:
08-26-2020	Concept Plans
09-24-2020	CD Set
09-30-2020	Revision 1
05-11-2021	Revision 2
x	x


PREPARED BY:



Drafting & Design, LLC

S H E E T S:	
A1.1	Foundation Plan
A2.0	Basement Level Floor Plan
A2.1	Main Level Floor Plan
A2.2	Upper Level Floor Plan
A2.3	Roof Plan
A3.1	Exterior Elevations
A3.2	Exterior Elevations
A4.1	Foundation Details
A5.1	Exterior Details
A5.2	Exterior Details
E1.0	Basement Level Elec. Plan
E1.1	Main Level Electrical Plan
E1.2	Upper Level Electrical Plan


S H E E T N U M B E R
Exterior Elevations
A3.1

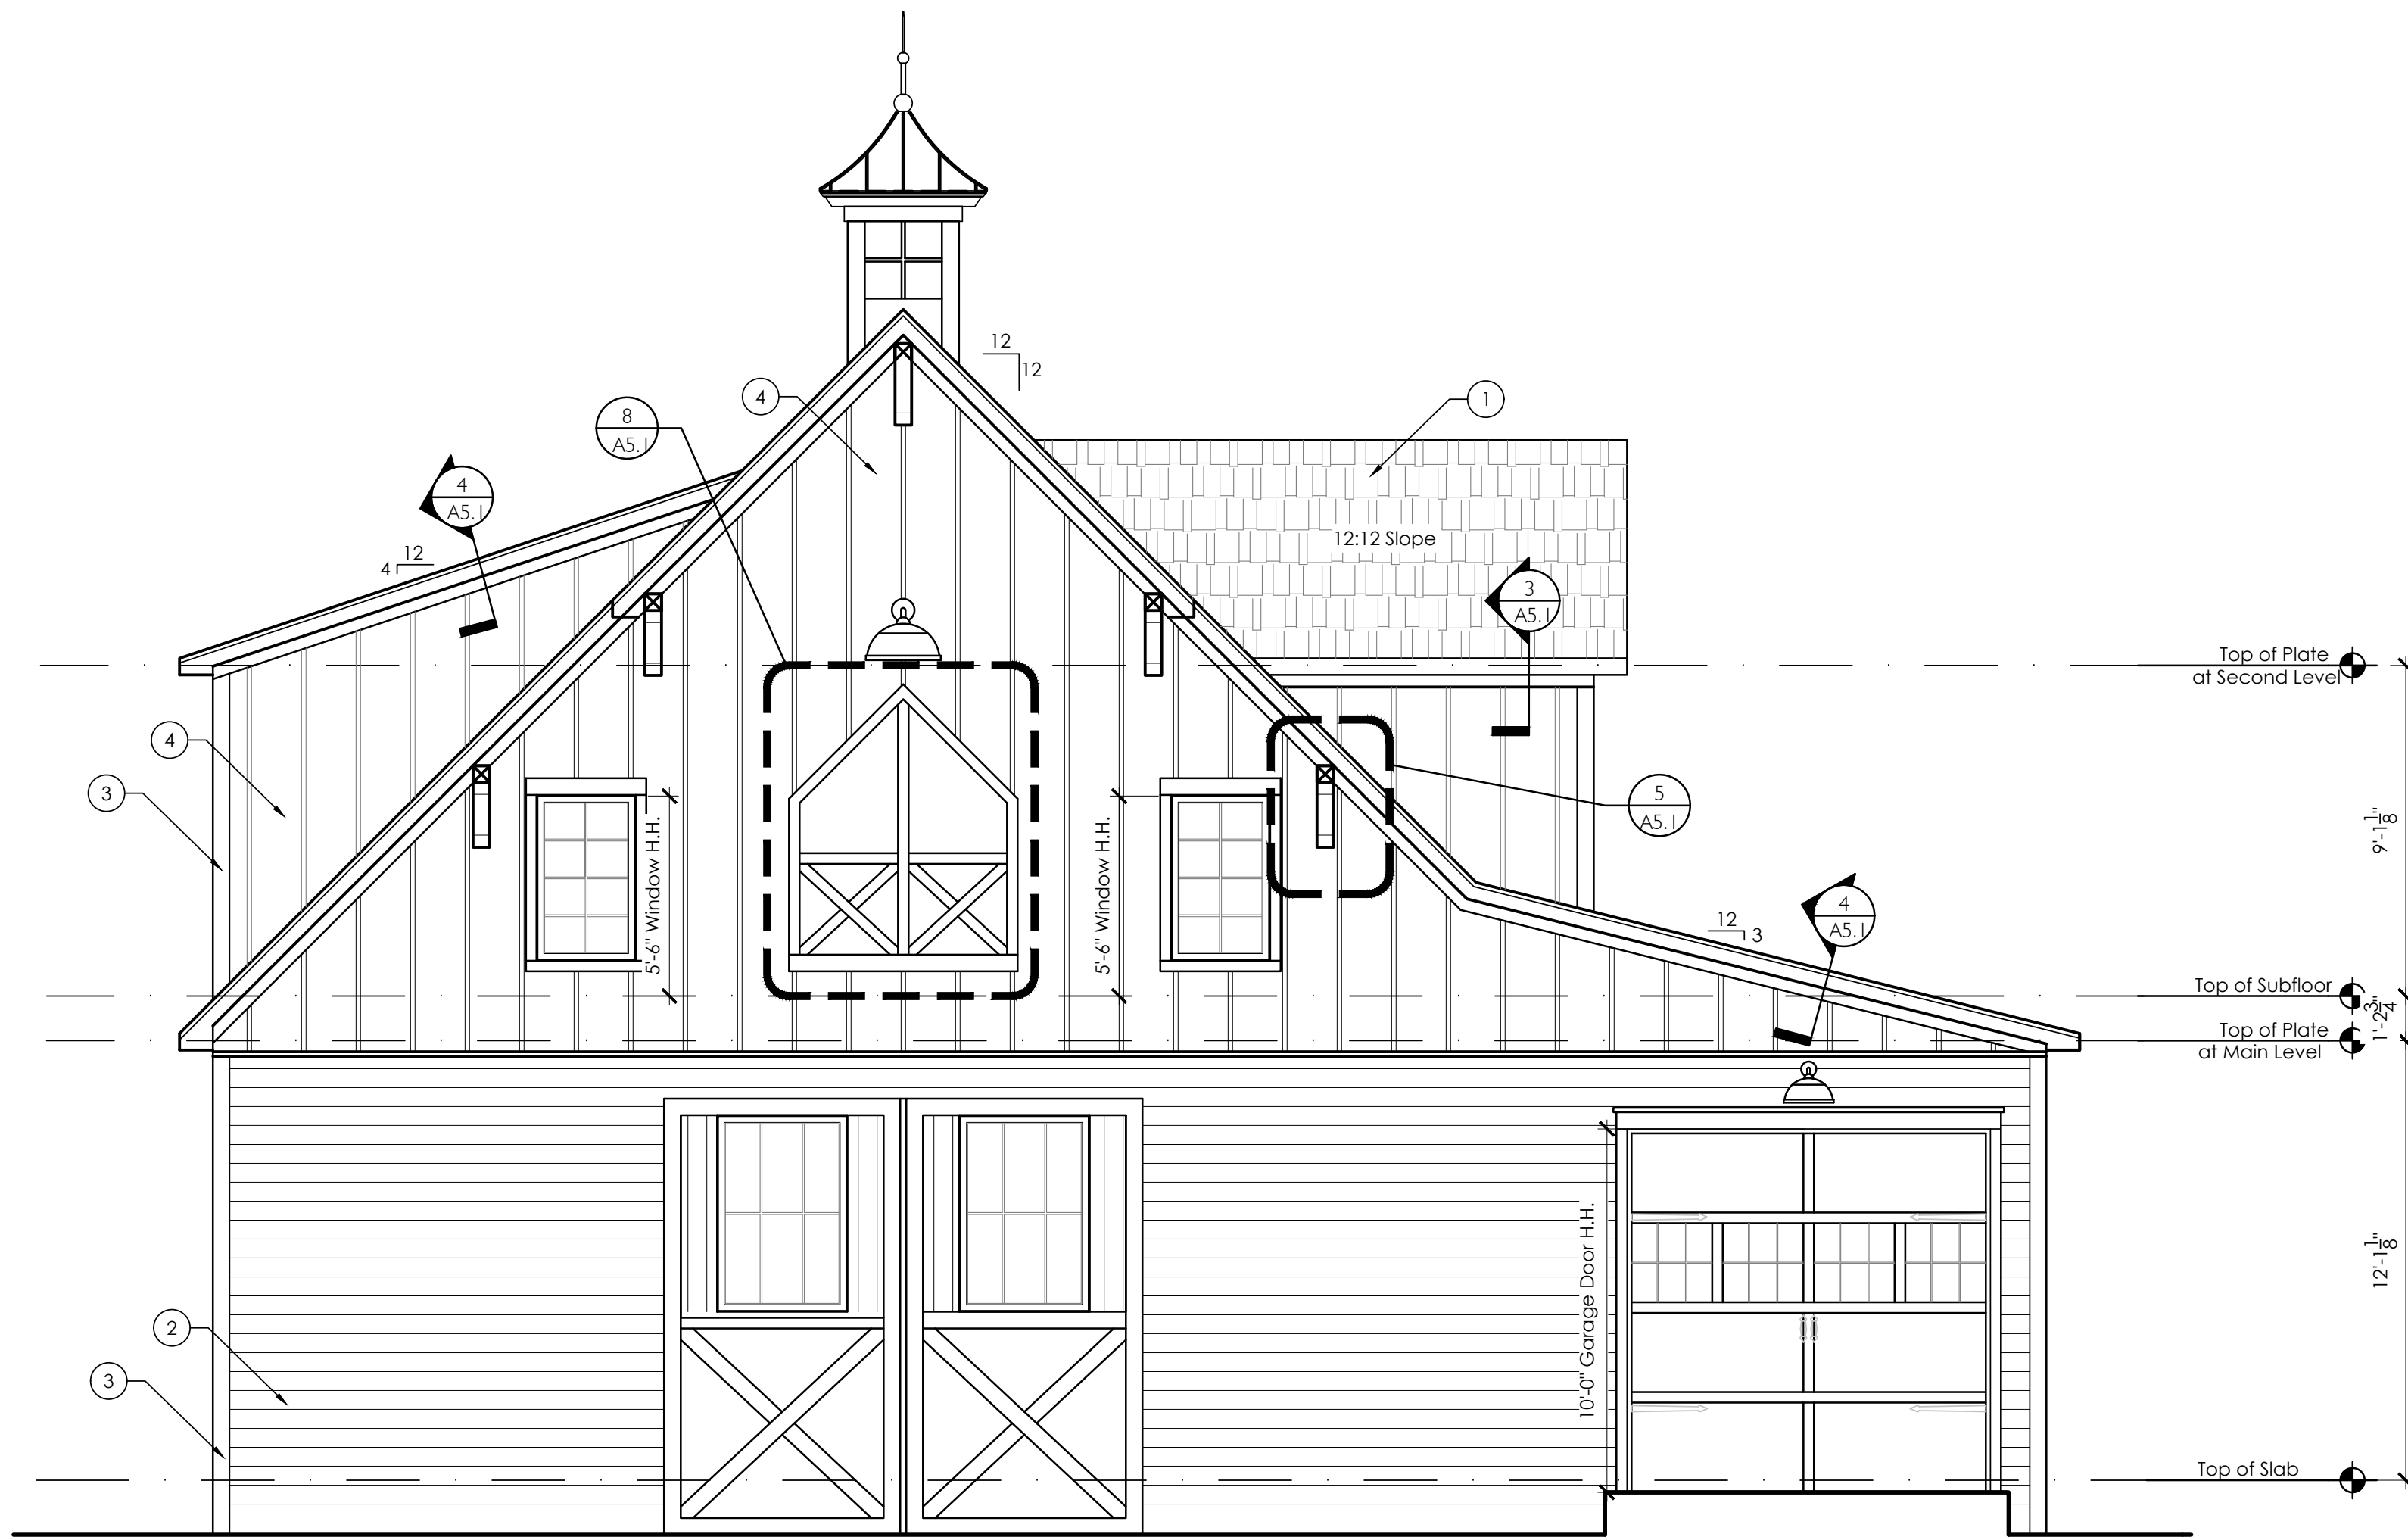


MATERIALS LEGEND

- ① Stone Veneer
- ② Metal Roof
- ③ Architectural Asphalt Shingle
- ④ 7" Exposure, Textured Lap Siding
- ⑤ 1x6 Corner Board
- ⑥ 1x10 Band w/ 1x2 Trim Above

1 Road View
A3.1 1/4" = 1'-0"

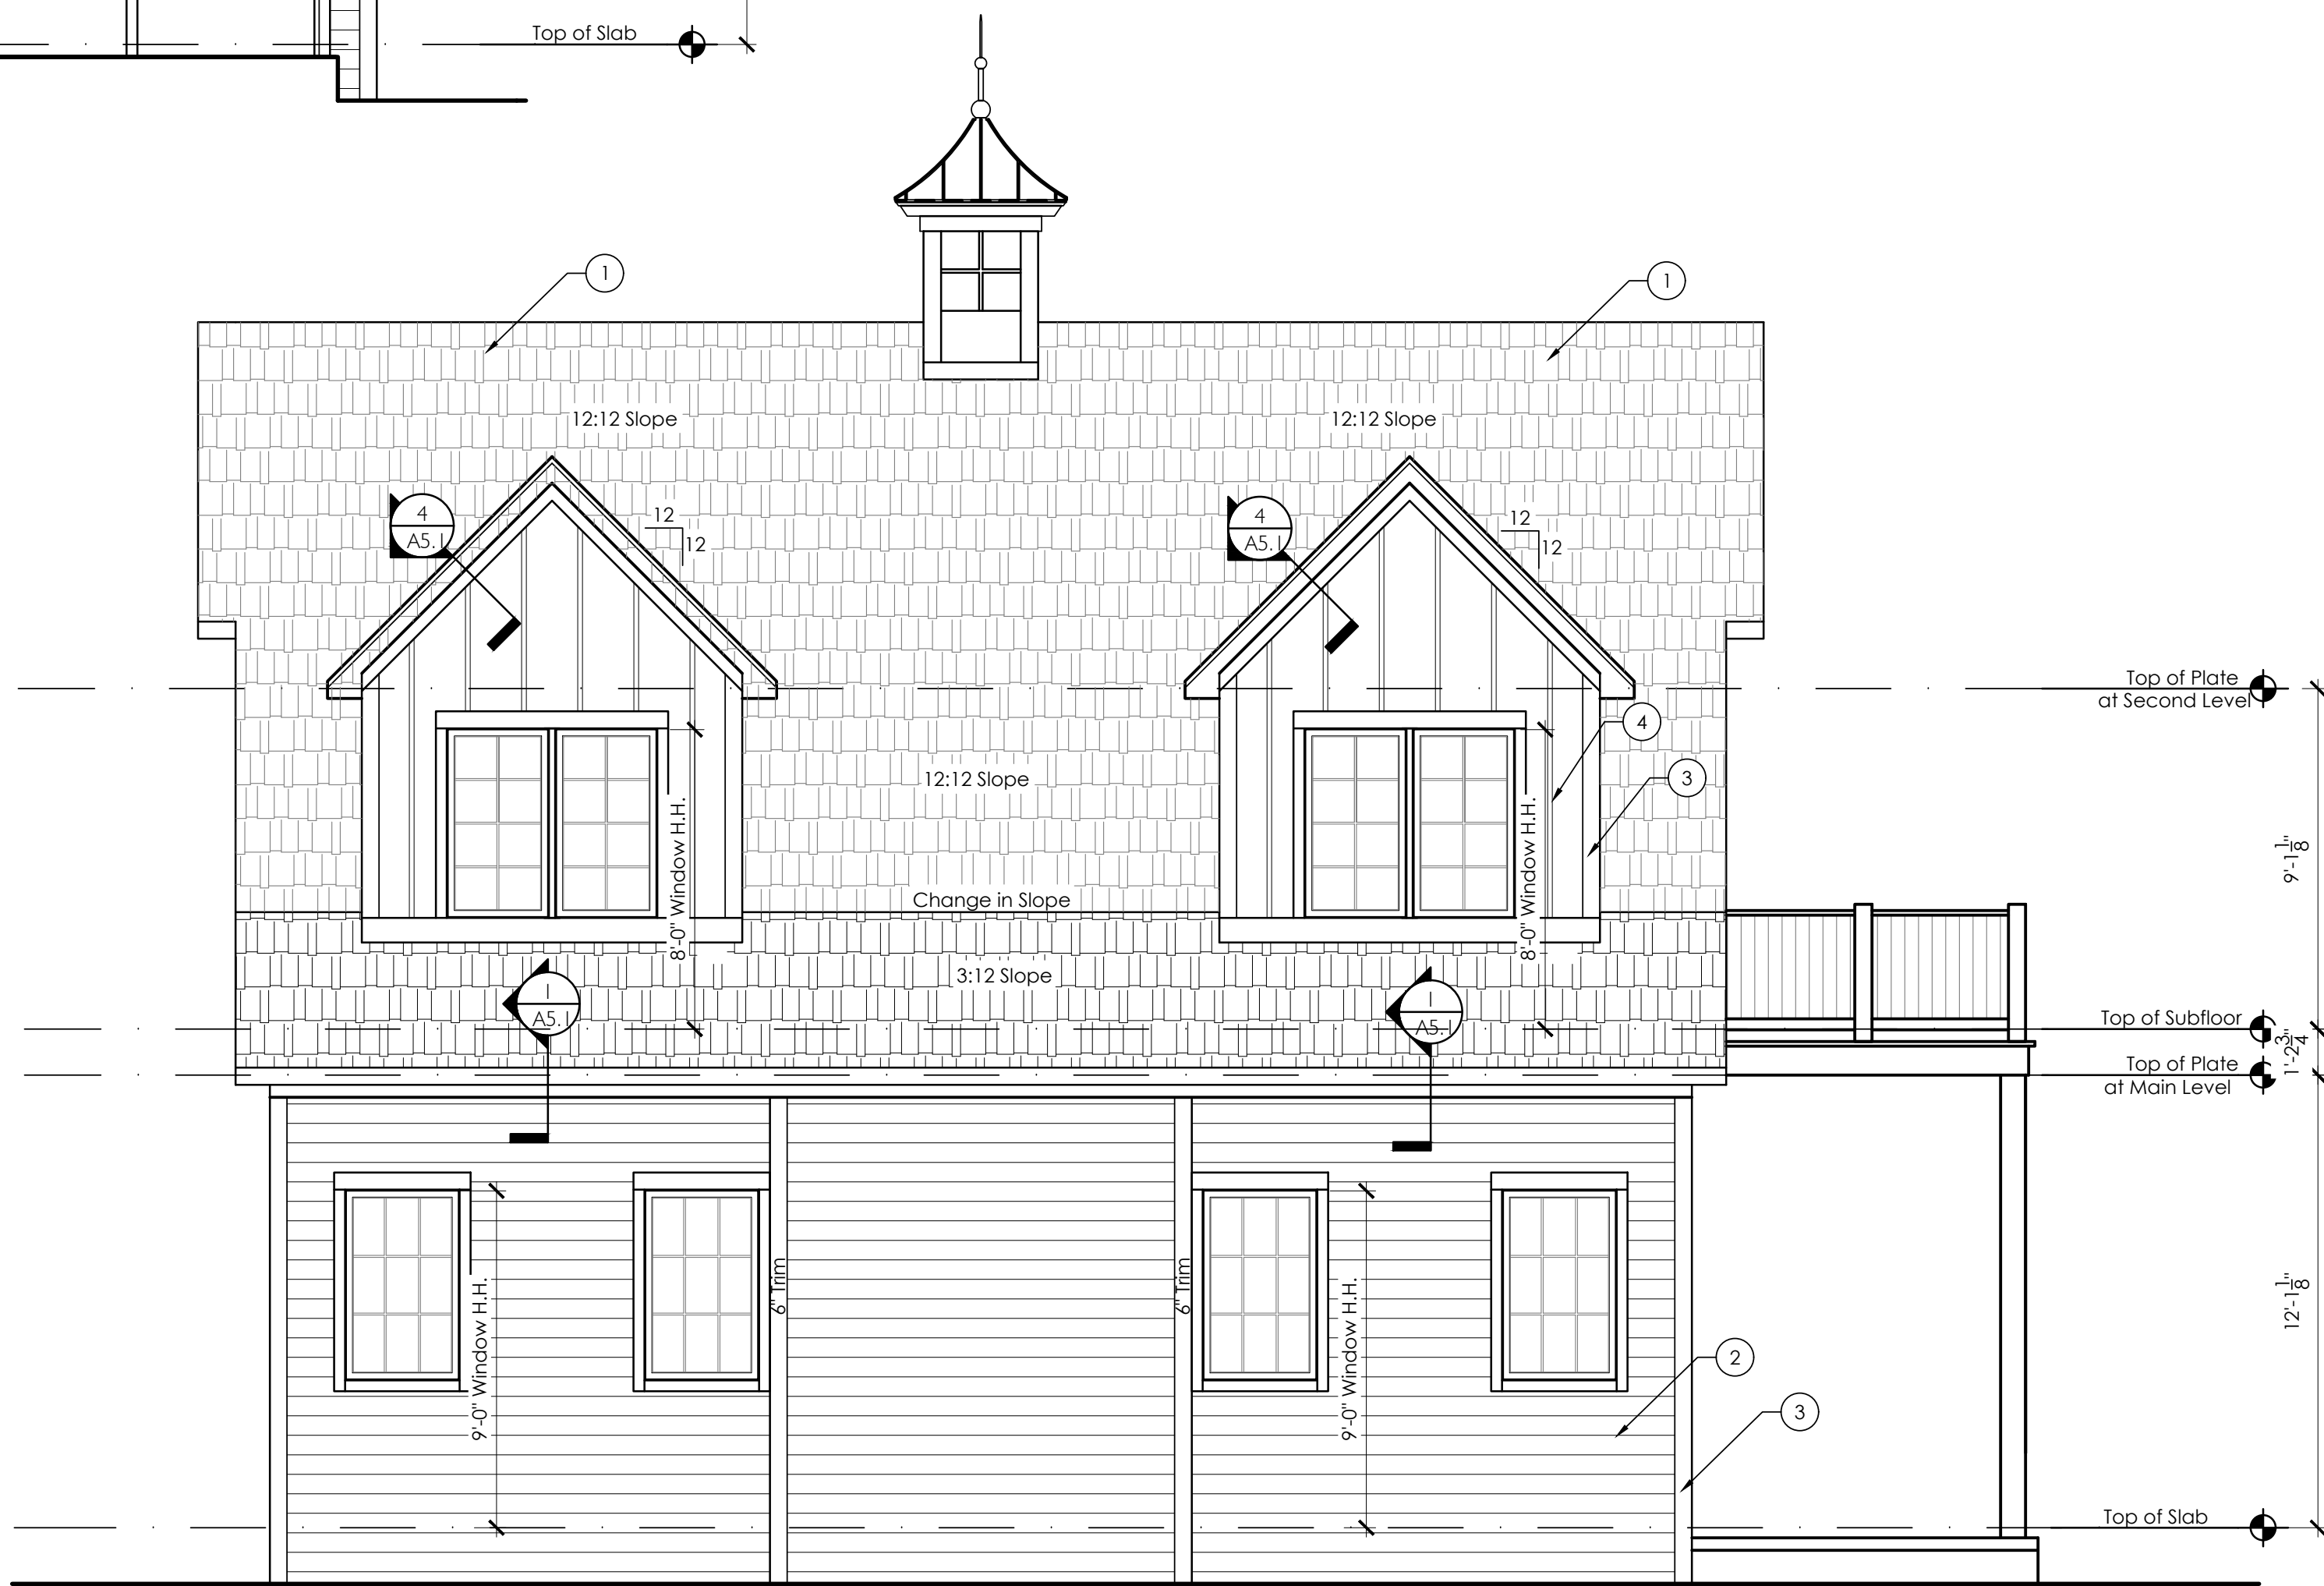

2 Driveway View
A3.1 1/4" = 1'-0"

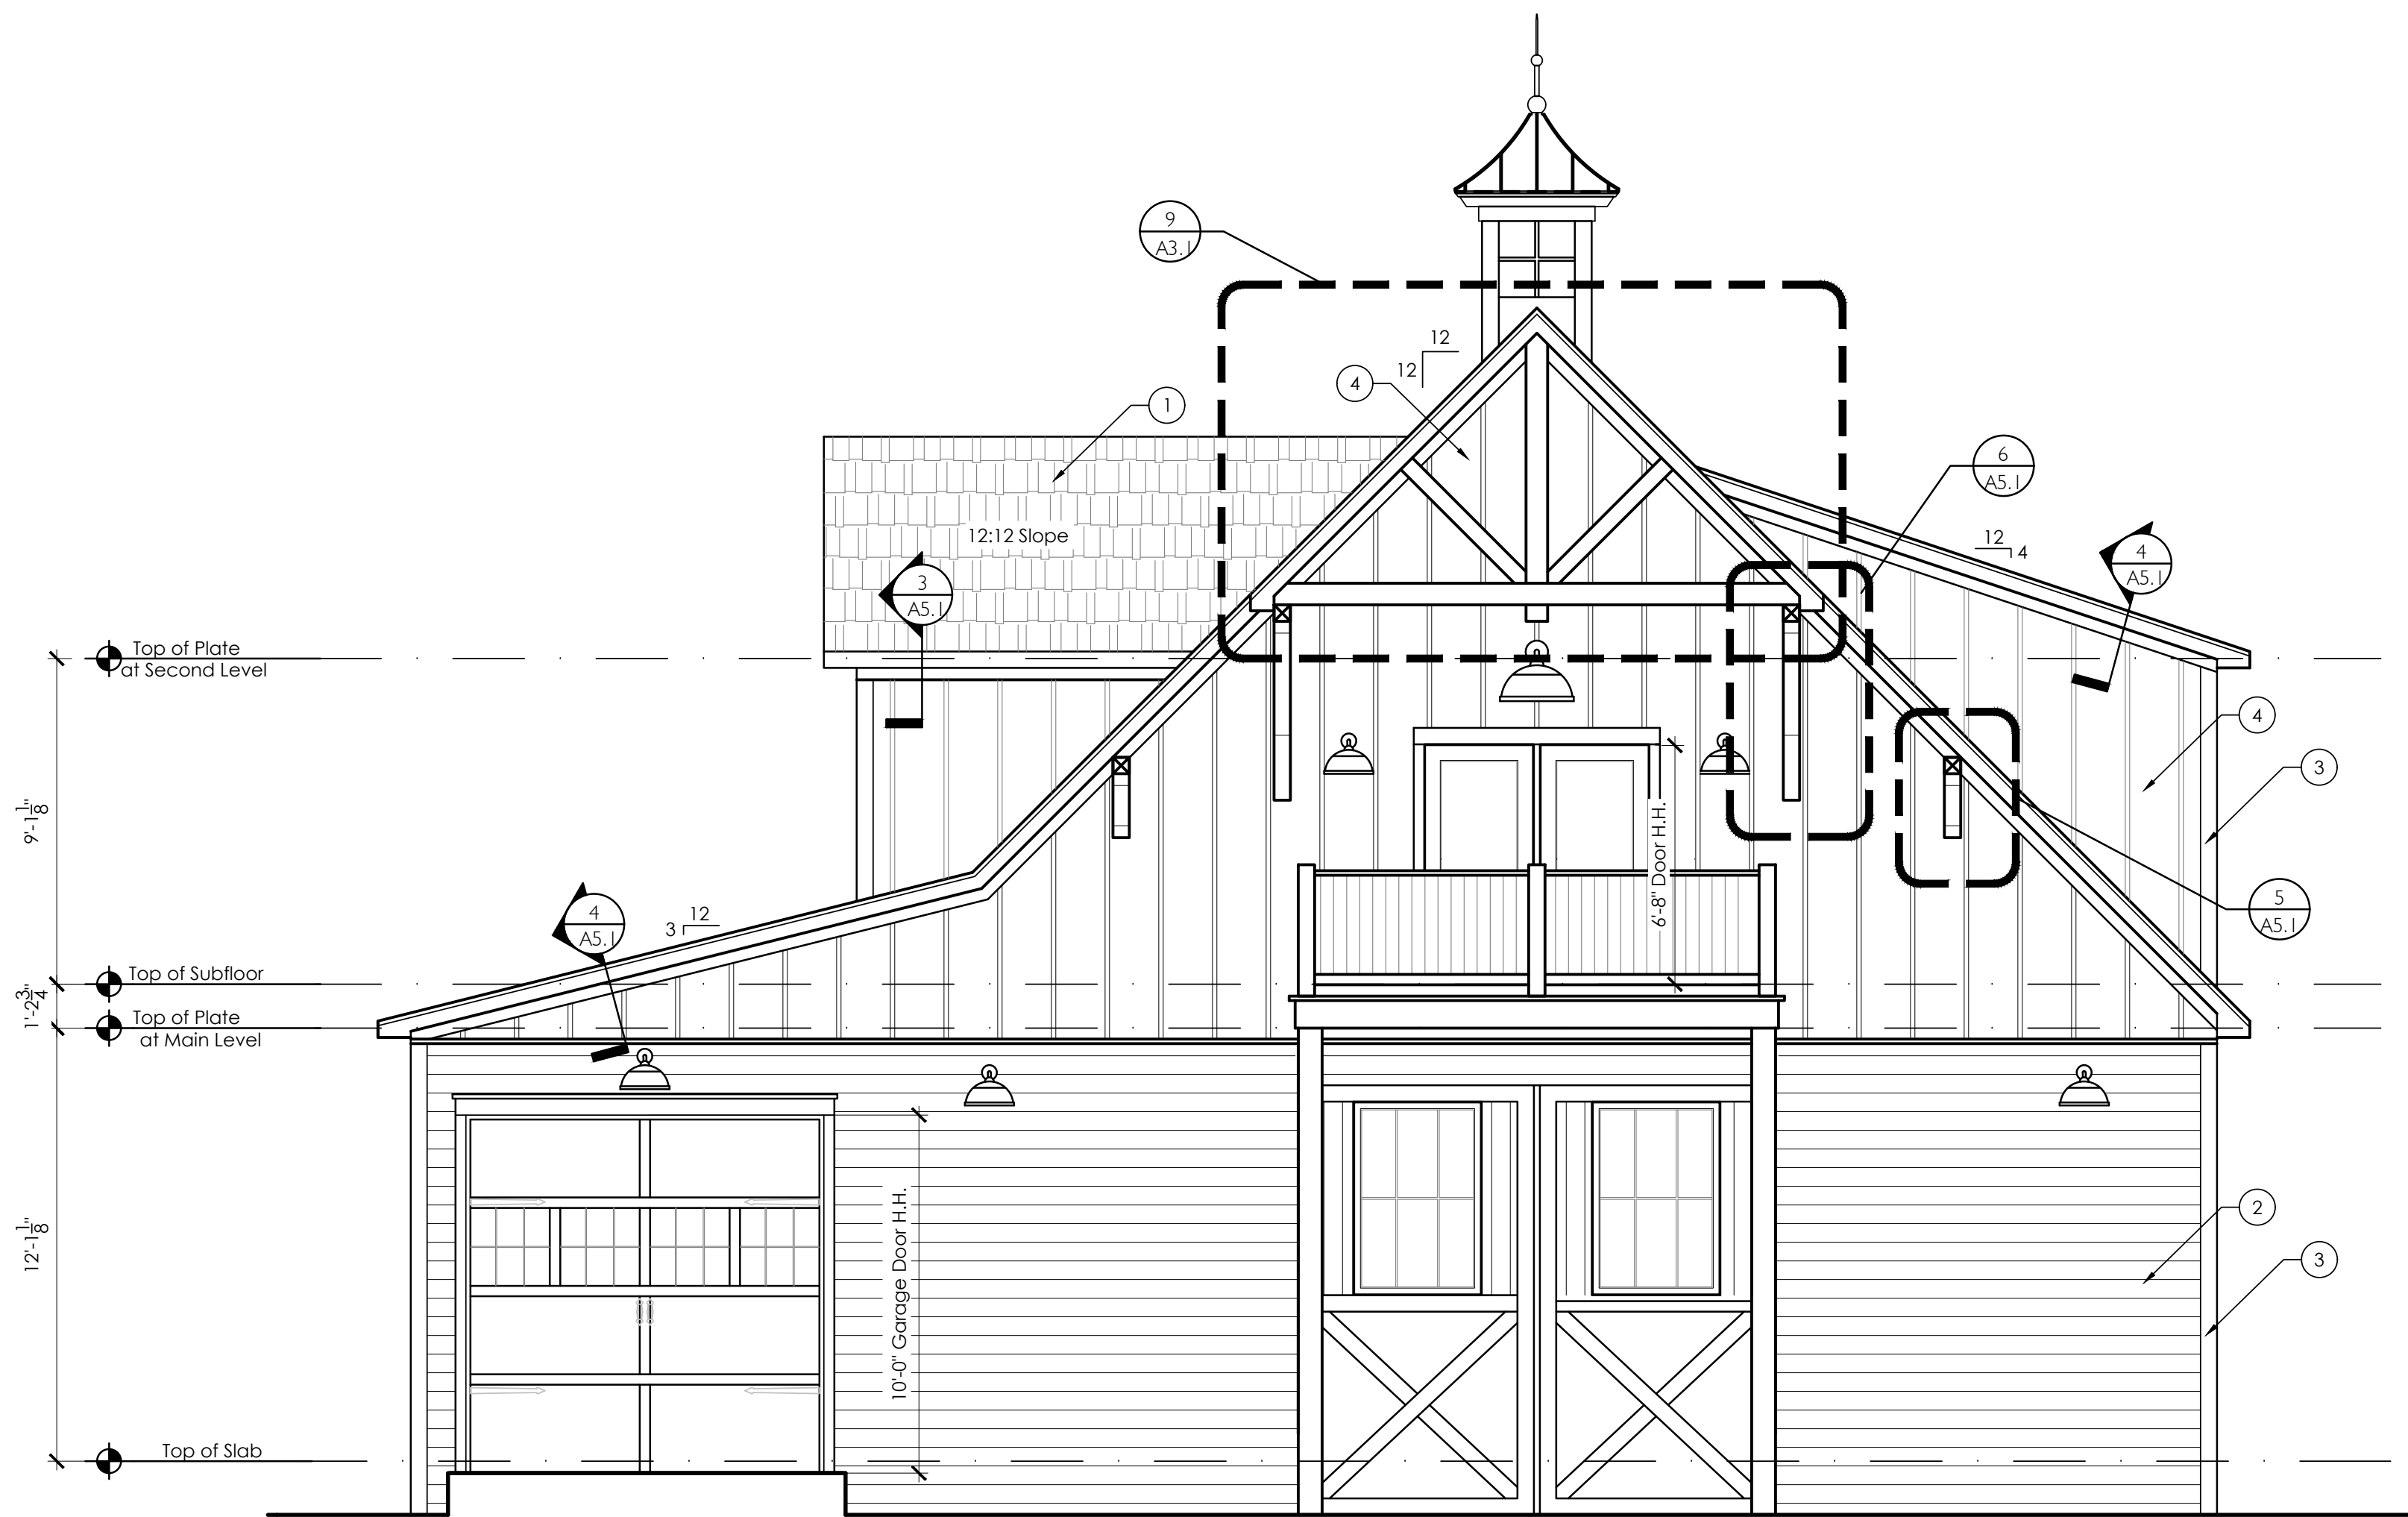

1 House View
A3.2 1/4" = 1'-0"

MATERIALS LEGEND	
①	Stone Veneer
②	Metal Roof
③	Architectural Asphalt Shingle
④	7" Exposure, Textured Lap Siding
⑤	1x6 Corner Board
⑥	1x10 Band w/ 1x2 Trim Above



2 Wooded View
A3.2 1/4" = 1'-0"

Michaud Barn Design


It is the intent of these documents to provide sufficient information to the experienced builder to construct the project shown: it is therefore his/ her responsibility to verify accuracy and compliance with all regulatory agencies prior to construction, and their requirements must take precedence over those shown. Square Footages may vary.

Date:	Action:
08-26-2020	Concept Plans
09-24-2020	CD Set
09-30-2020	Revision 1
05-11-2021	Revision 2
x	x

PREPARED BY:	
R.JAYNE Drafting & Design, LLC	

S H E E T S:	
A1.1	Foundation Plan
A2.0	Basement Level Floor Plan
A2.1	Main Level Floor Plan
A2.2	Upper Level Floor Plan
A2.3	Roof Plan
A3.1	Exterior Elevations
A3.2	Exterior Elevations
A4.1	Foundation Details
A5.1	Exterior Details
A5.2	Exterior Details
E1.0	Basement Level Elec. Plan
E1.1	Main Level Electrical Plan
E1.2	Upper Level Electrical Plan

SHEET NUMBER
A3.2
Exterior Elevations

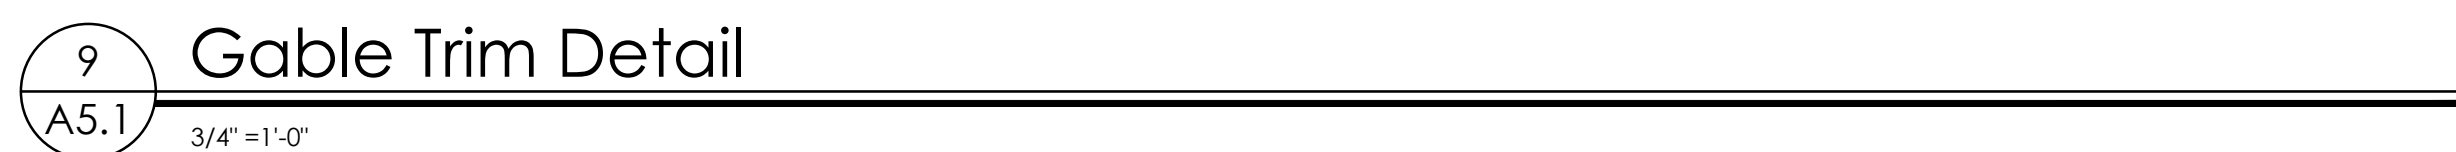

Date:	Action:
08-26-2020	Concept Plans
09-24-2020	CD Set
09-30-2020	Revision 1
05-11-2021	Revision 2




R. JAYNE
Drafting & Design, LLC

A1.1	Foundation Plan
A2.0	Basement Level Floor Plan
A2.1	Main Level Floor Plan
A2.2	Upper Level Floor Plan
A2.3	Roof Plan
A3.1	Exterior Elevations
A3.2	Exterior Elevations
A4.1	Foundation Details
A5.1	Exterior Details
A5.2	Exterior Details
E1.0	Basement Level Elec. Plan
E1.1	Main Level Electrical Plan
E1.2	Upper Level Electrical Plan

SHEET NUMBER
Exterior Details
A5.1

056116202

ELECTRICAL & LIGHTING LEGEND			
	Surface Mounted Light Fixture		Cable Television
	Light / Fan Box		Telephone & Cable Combo
	Recessed Can Fixture		Telephone Receptacle
	Keyless Light Fixture		Data Outlet
	Ceiling Mounted Pendant Fixture		Telephone & Data Combo Wall Outlet
	Wall Mounted Sconce		Smoke Detector
	Recessed Can w/ Exhaust Fan		Smoke/ Carbon Dioxide Detector
	Moisture Resistant Can Fixture		Exhaust Fan
	Exterior Wall Mounted Sconce or Lantern		Weatherproof Exterior Outlet
	Under-Cabinet Mounted Fixture		Freezer Plug Outlet
	Garage Door Opener		Duplex Receptacle Outlet
	2' Florescent Fixture		Duplex Receptacle Floor Outlet
	4' Florescent Fixture		Switched Duplex Receptacle Outlet
	Ceiling Fan Fixture		Switched Duplex Receptacle Floor Outlet
	Exterior Flood Light W/ Motion Detector		220-Volt Outlet
	Exterior Flood Light		Ground Fault Interrupter Circuit (GFI) ("42" indicates above finished floor)
NOTES: 1. All Bedroom outlets are to have Arc-Fault Circuit-Interrupter Protection as specified in the 2002 NEC 2. 110v Outlets to be provided per current code requirements. 3. GFI outlets to be provided in all wet areas per current code req.			Wall Switch
			Dimmer Switch
		4. Provide smoke detectors in each bedroom and in the immediate area outside the bedroom. (Comply with F907.1.10(IRC2006). Smoke detectors require 110v connection to house wiring & battery backup.	

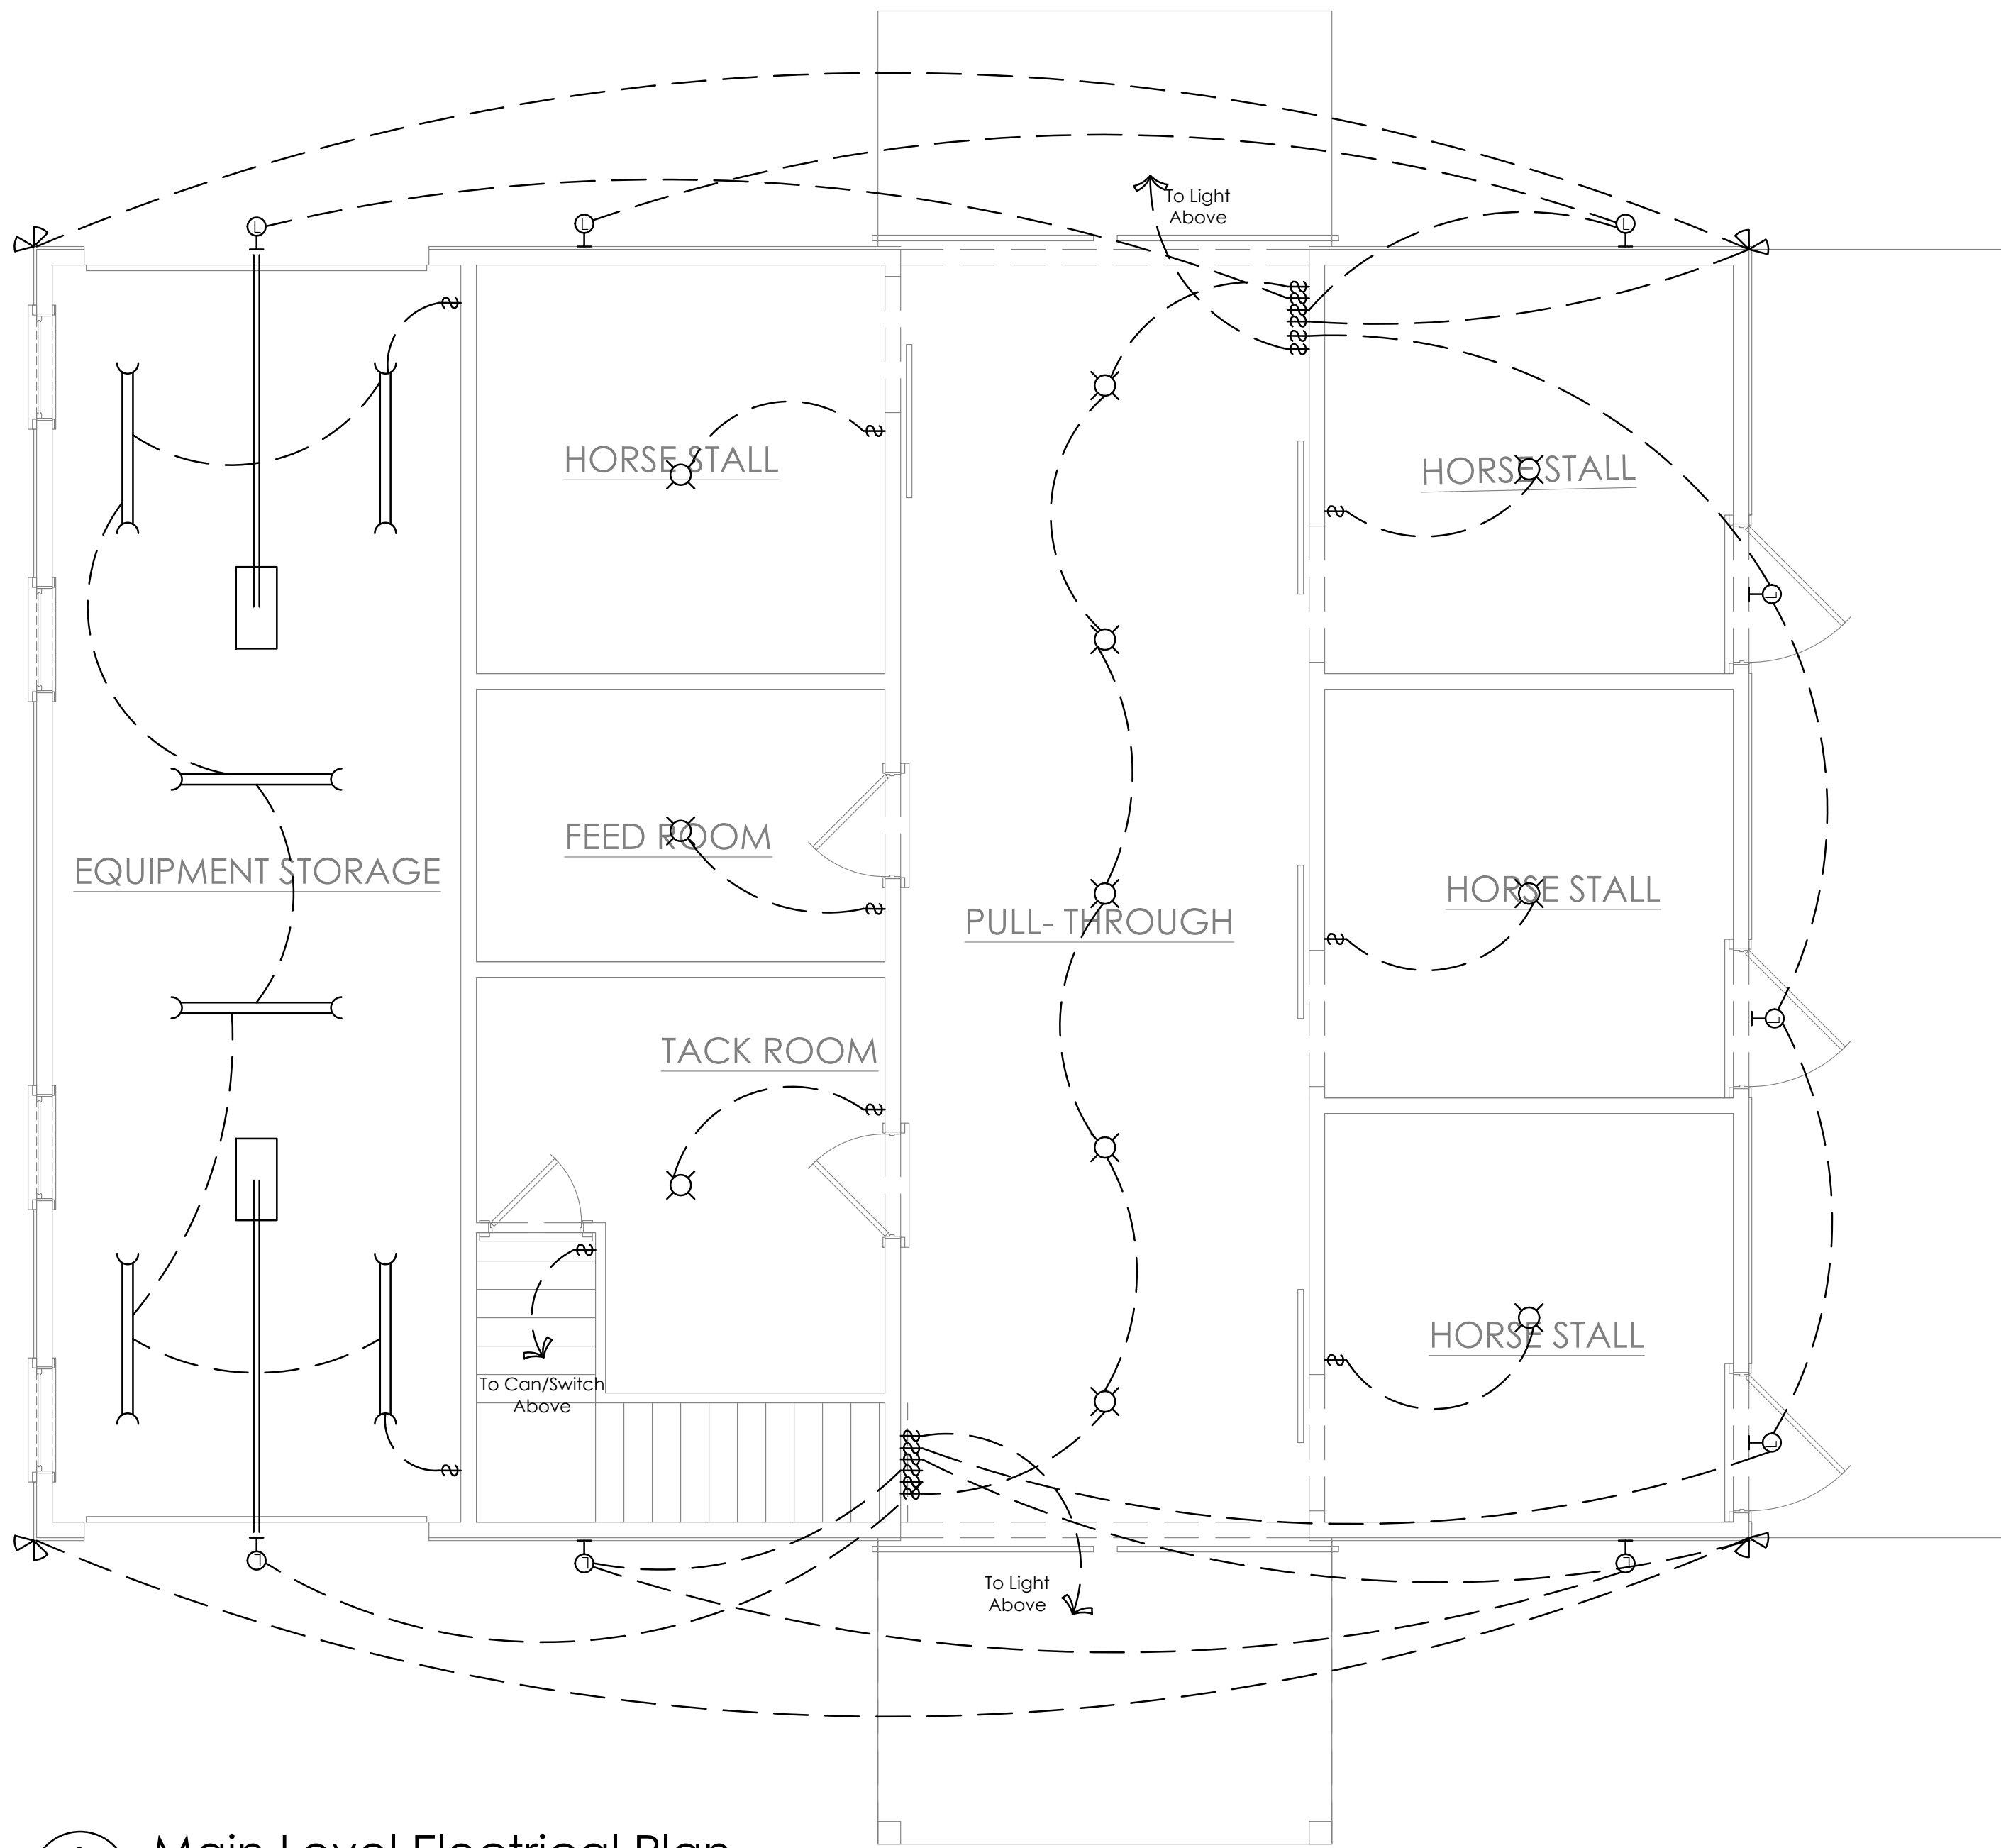

1 Main Level Electrical Plan
E1.1 1/4" = 1'-0"

Michaud Barn Design

It is the intent of these documents to provide sufficient information to the experienced builder to construct the project shown: it is therefore his/ her responsibility to verify accuracy and compliance with all regulatory agencies prior to construction, and their requirements must take precedence over those shown. Square Footages may vary.


Date:	Action:
08-26-2020	Concept Plans
09-24-2020	CD Set
09-30-2020	Revision 1
05-11-2021	Revision 2
x	x

PREPARED BY:

S H E E T S:	
A1.1	Foundation Plan
A2.0	Basement Level Floor Plan
A2.1	Main Level Floor Plan
A2.2	Upper Level Floor Plan
A2.3	Roof Plan
A3.1	Exterior Elevations
A3.2	Exterior Elevations
A4.1	Foundation Details
A5.1	Exterior Details
A5.2	Exterior Details
E1.0	Basement Level Elec. Plan
E1.1	Main Level Electrical Plan
E1.2	Upper Level Electrical Plan

S H E E T N U M B E R
Main Level Electrical Plan
E1.1

ELECTRICAL & LIGHTING LEGEND			
	Surface Mounted Light Fixture		Cable Television
	Light / Fan Box		Telephone & Cable Combo
	Recessed Can Fixture		Telephone Receptacle
	Keyless Light Fixture		Data Outlet
	Ceiling Mounted Pendant Fixture		Telephone & Data Combo Wall Outlet
	Wall Mounted Sconce		Smoke Detector
	Recessed Can w/ Exhaust Fan		Smoke/ Carbon Dioxide Detector
	Moisture Resistant Can Fixture		Exhaust Fan
	Exterior Wall Mounted Sconce or Lantern		Weatherproof Exterior Outlet
	Under-Cabinet Mounted Fixture		Freezer Plug Outlet
	Garage Door Opener		Duplex Receptacle Outlet
	2' Florescent Fixture		Duplex Receptacle Floor Outlet
	4' Florescent Fixture		Switched Duplex Receptacle Outlet
	Ceiling Fan Fixture		Switched Duplex Receptacle Floor Outlet
	Exterior Flood Light W/ Motion Detector		220-Volt Outlet
	Exterior Flood Light		Ground Fault Interrupter Circuit (GFI) ("42" indicates above finished floor)
NOTES: 1. All Bedroom outlets are to have Arc-Fault Circuit-Interrupter Protection as specified in the 2002 NEC 2. 110v Outlets to be provided per current code requirements. 3. GFI outlets to be provided in all wet areas per current code req.			Wall Switch
			Dimmer Switch
		4. Provide smoke detectors in each bedroom and in the immediate area outside the bedroom. (Comply with F907.1.10(IRC2006). Smoke detectors require 110v connection to house wiring & battery backup.	

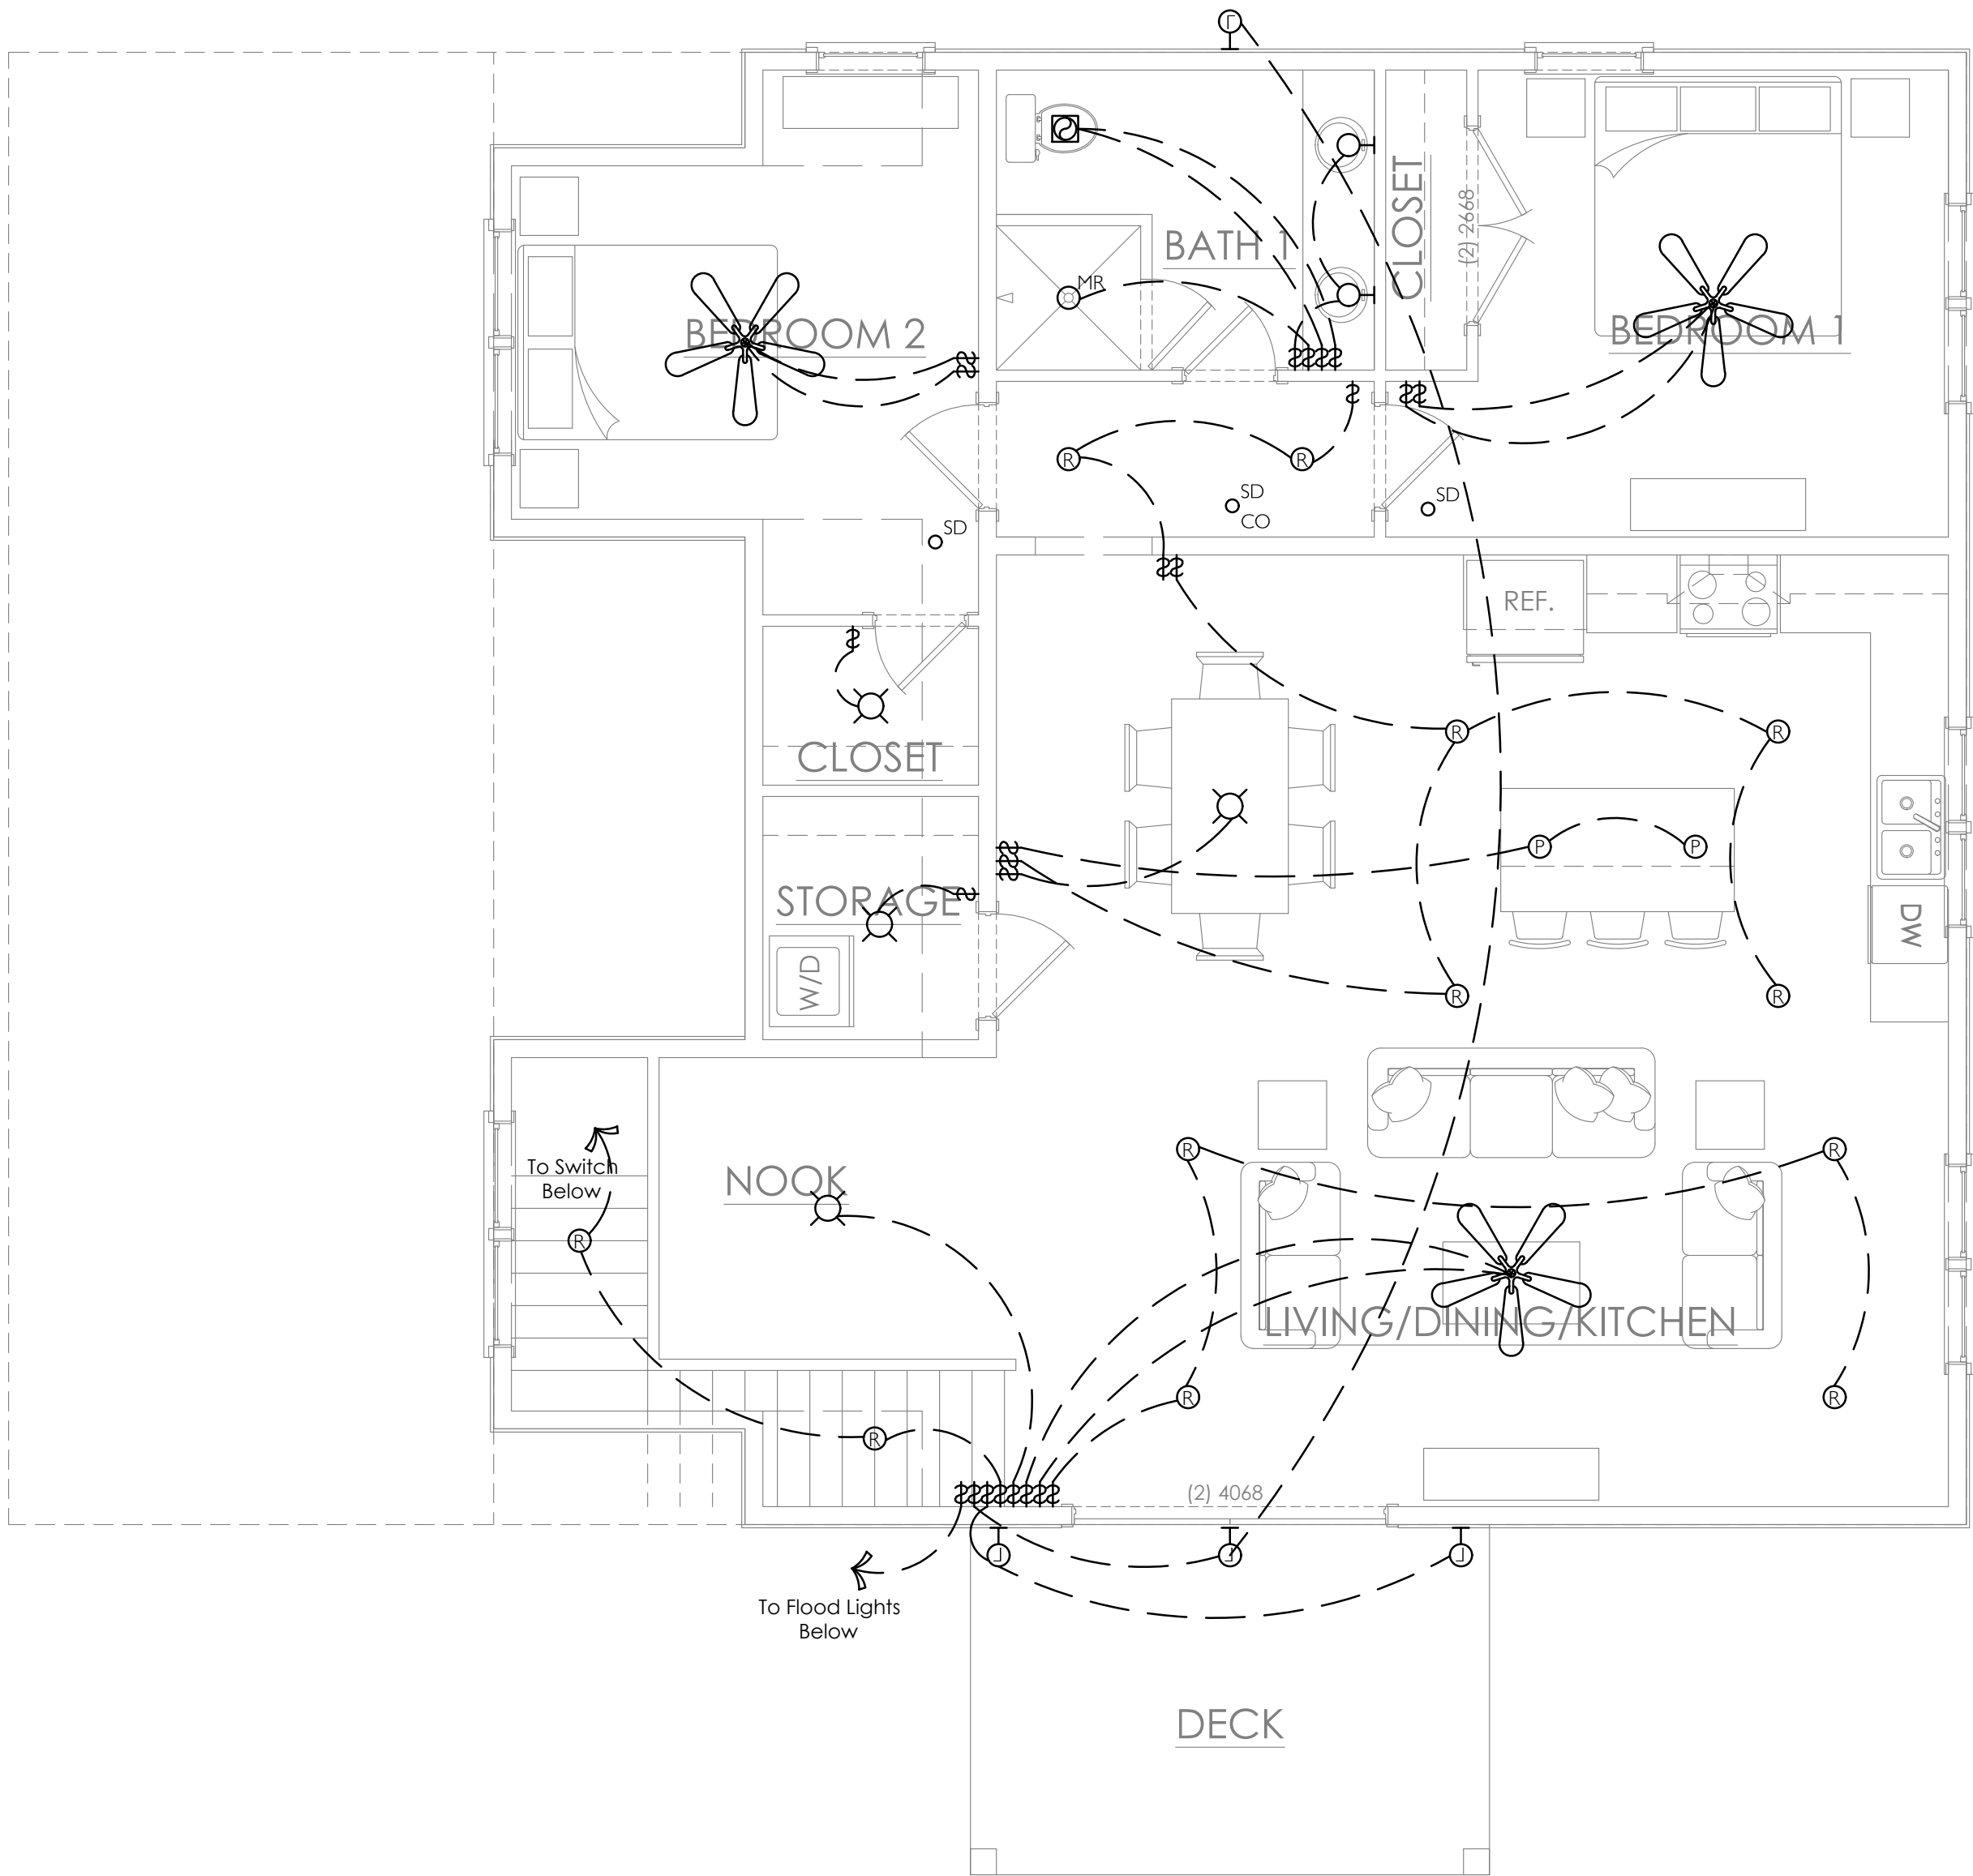

1
E1.2 Upper Level Electrical Plan
1/4" = 1'-0"

Michaud Barn Design

It is the intent of these documents to provide sufficient information to the experienced builder to construct the project shown: it is therefore his/ her responsibility to verify accuracy and compliance with all regulatory agencies prior to construction, and their requirements must take precedence over those shown. Square Footages may vary.

Date:	Action:
08-26-2020	Concept Plans
09-24-2020	CD Set
09-30-2020	Revision 1
05-11-2021	Revision 2
x	x

PREPARED BY:

Drafting & Design, LLC

S H E E T S:	
A1.1	Foundation Plan
A2.0	Basement Level Floor Plan
A2.1	Main Level Floor Plan
A2.2	Upper Level Floor Plan
A2.3	Roof Plan
A3.1	Exterior Elevations
A3.2	Exterior Elevations
A4.1	Foundation Details
A5.1	Exterior Details
A5.2	Exterior Details
E1.0	Basement Level Elec. Plan
E1.1	Main Level Electrical Plan
E1.2	Upper Level Electrical Plan

S H E E T N U M B E R
Upper Level Electrical Plan
E1.2