



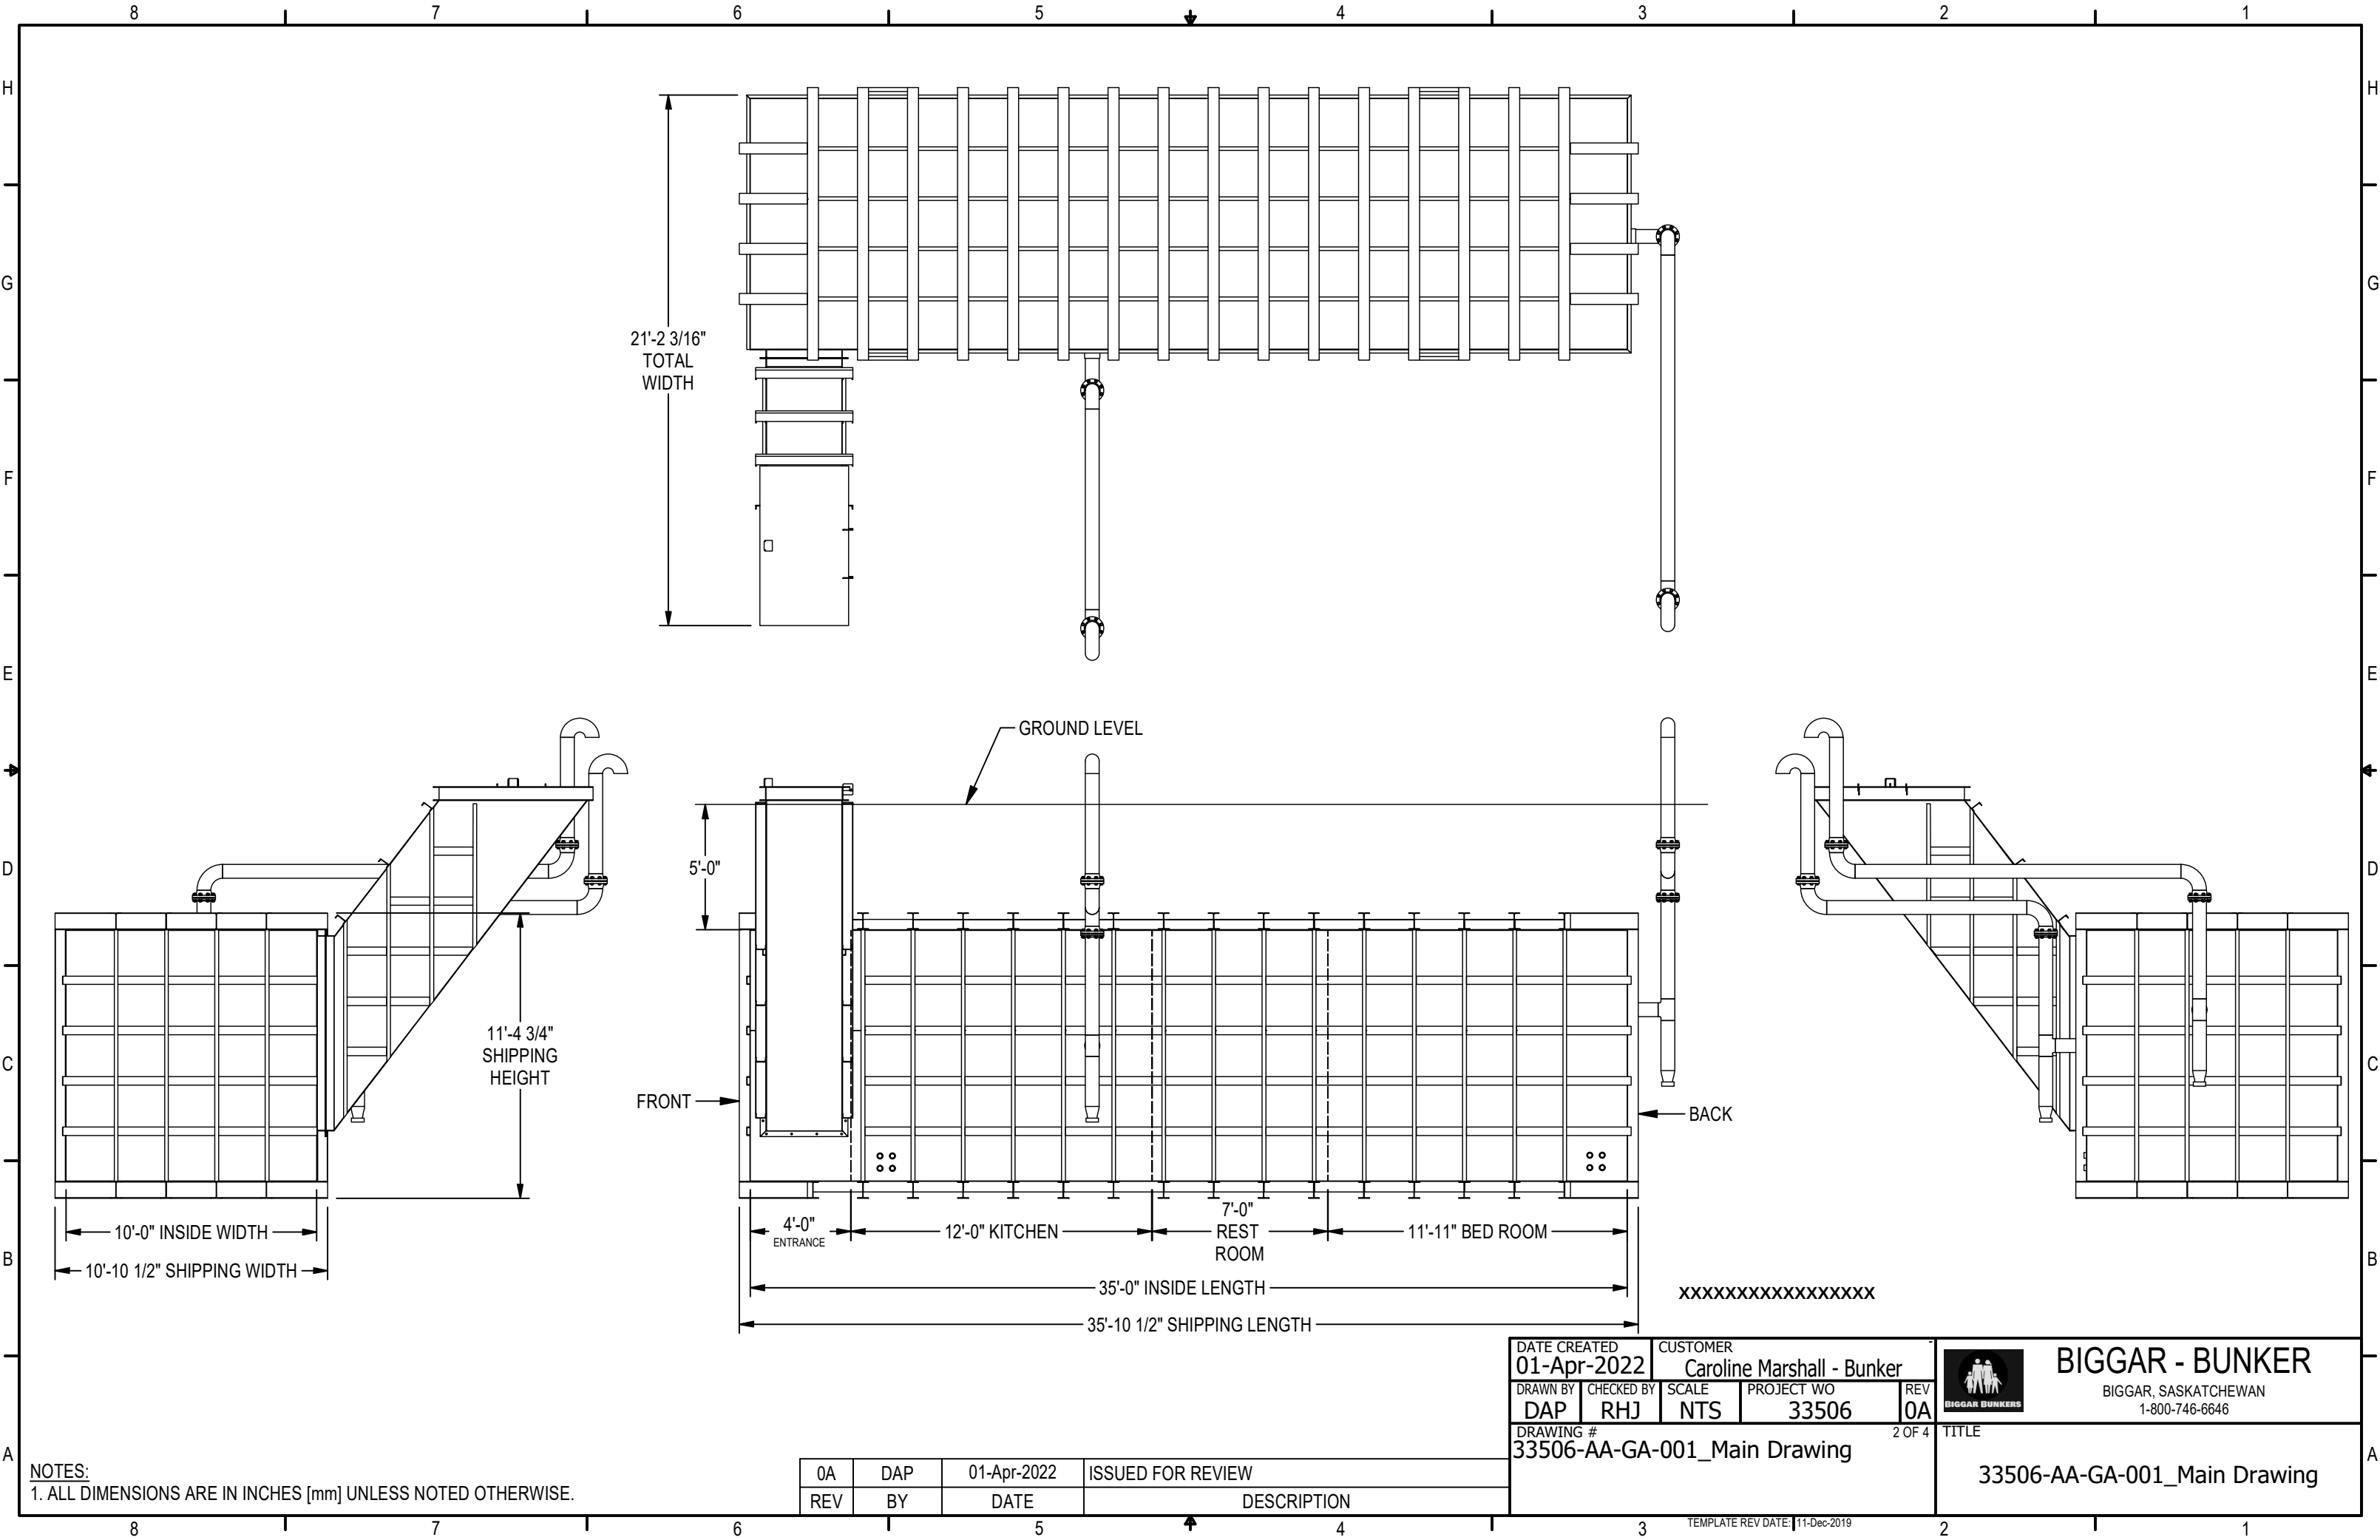

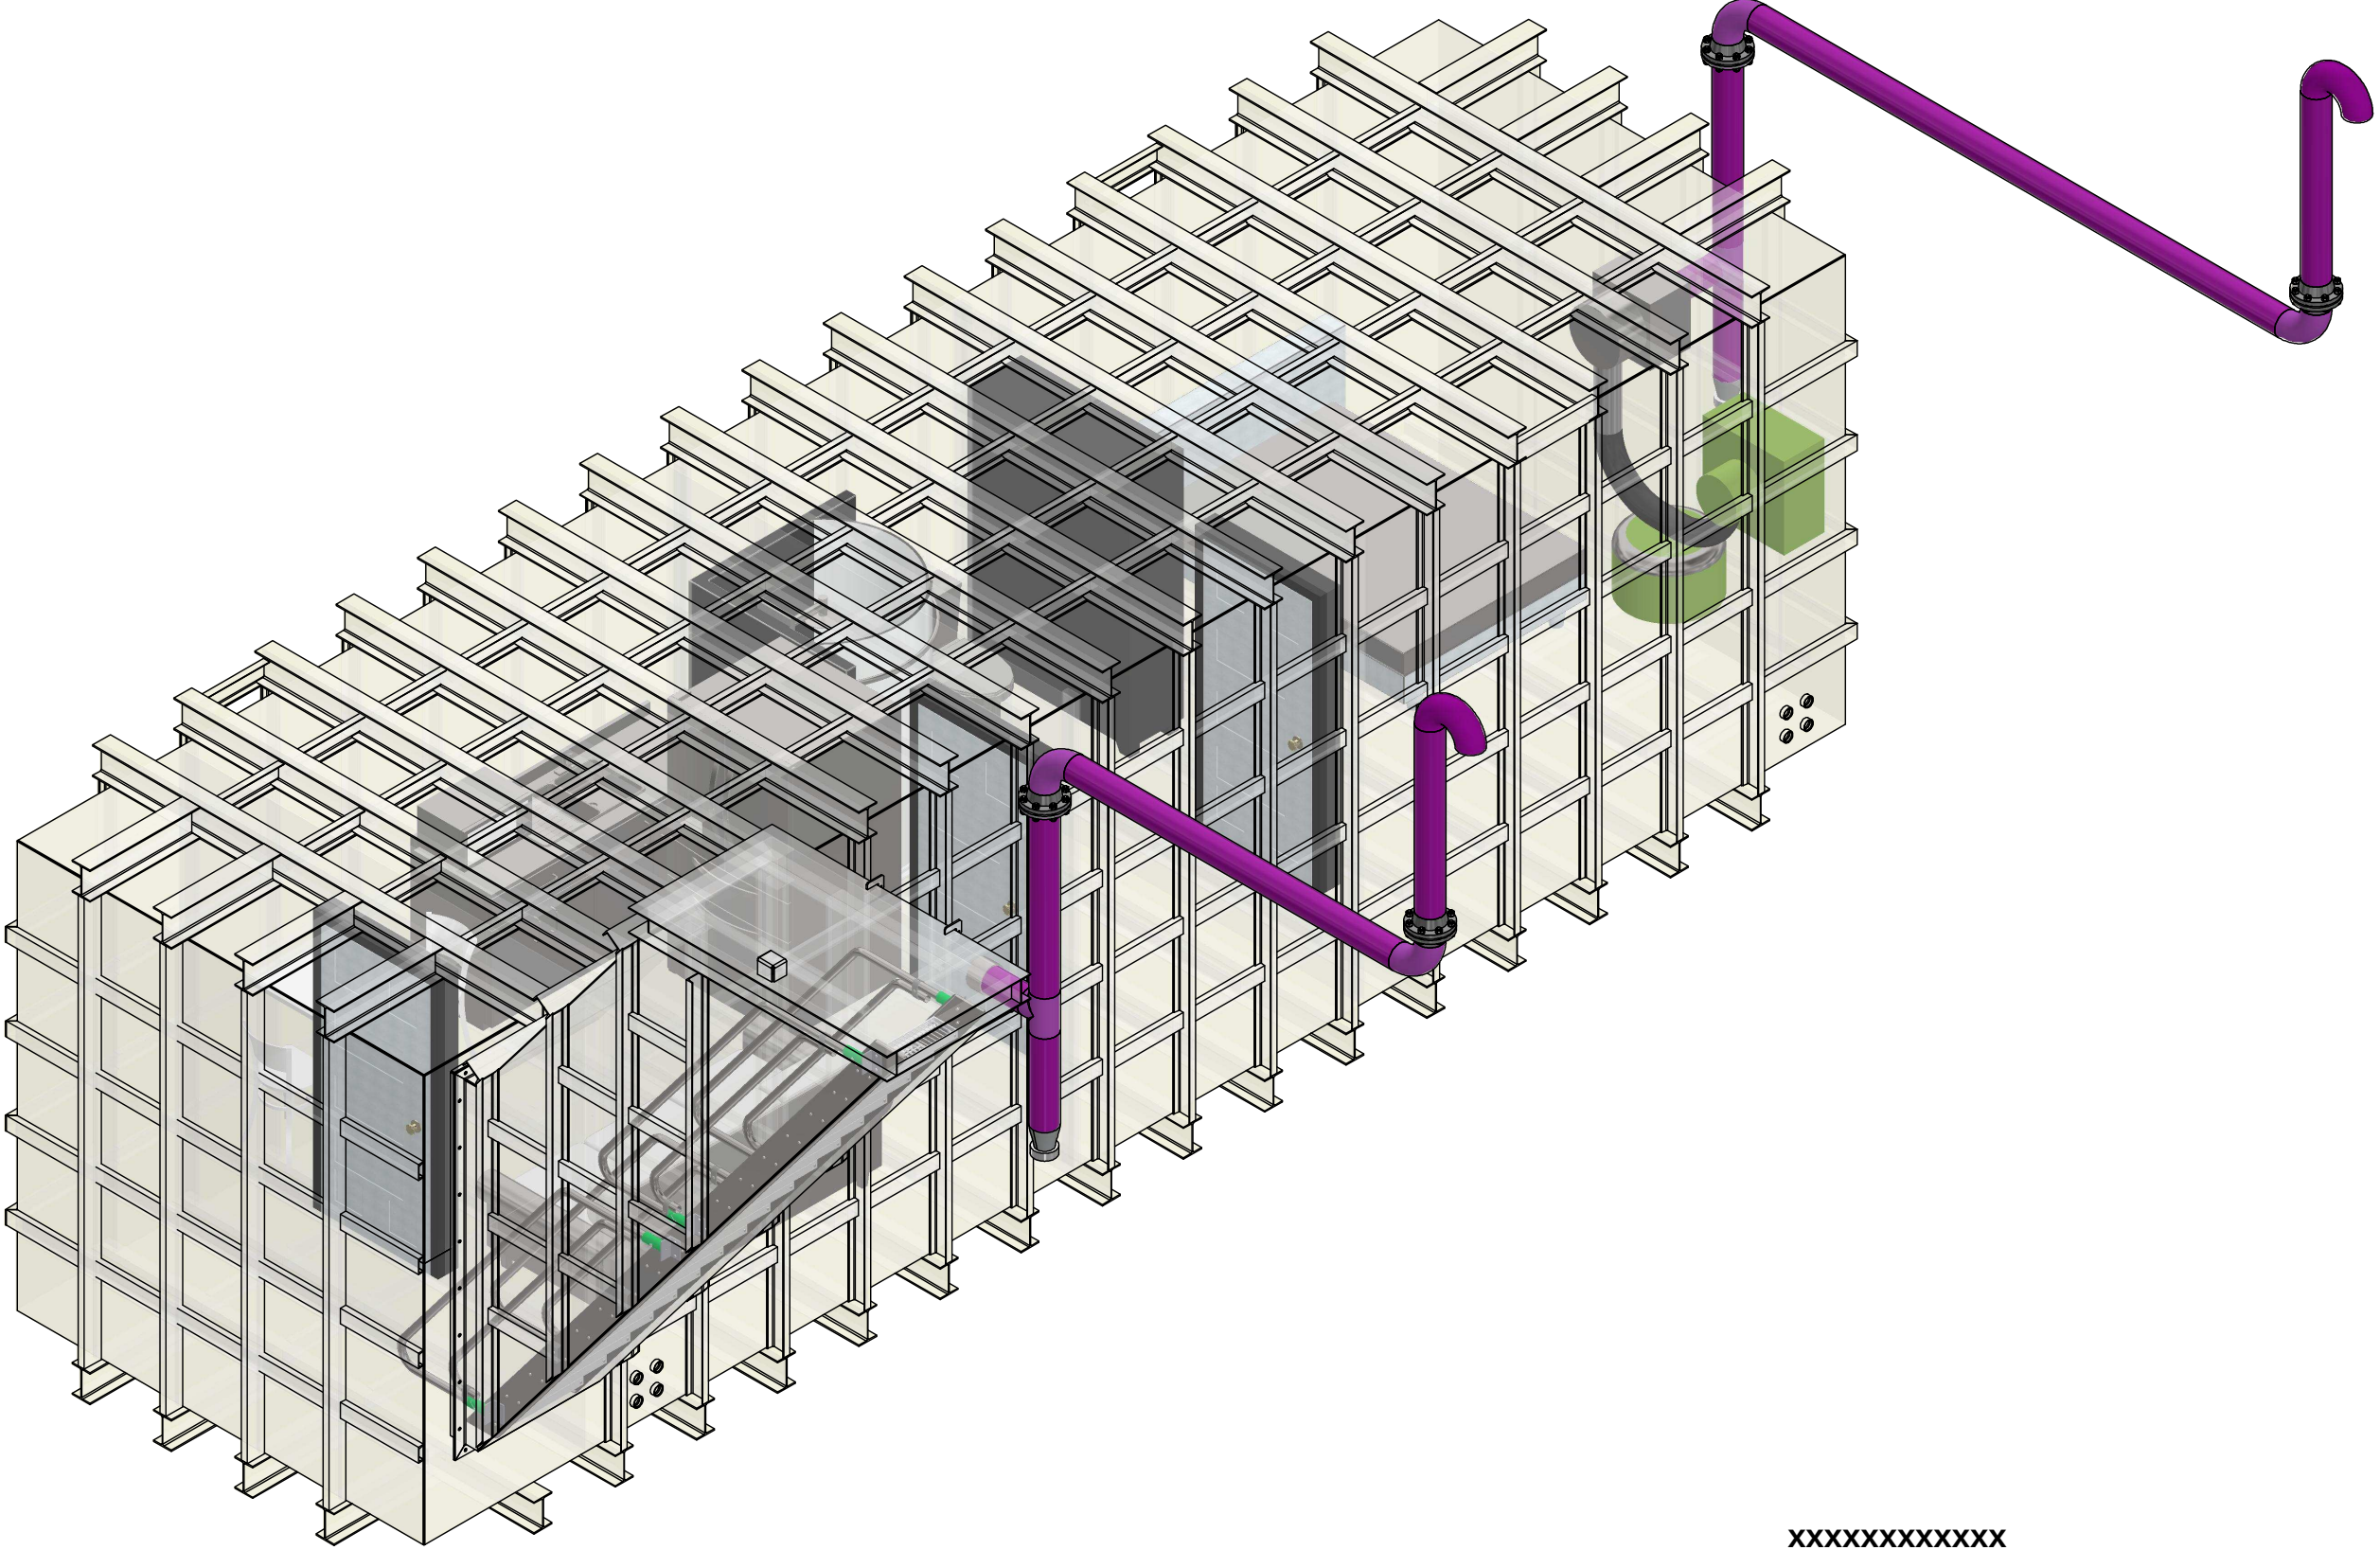

XXXXXXXXXXXX

NOTES:
1. ALL DIMENSIONS ARE IN INCHES [mm] UNLESS NOTED OTHERWISE.

0A	DAP	01-Apr-2022	ISSUED FOR REVIEW
REV	BY	DATE	DESCRIPTION


DATE CREATED 01-Apr-2022		CUSTOMER Caroline Marshall - Bunker		
DRAWN BY DAP	CHECKED BY RHJ	SCALE NTS	PROJECT WO 33506	REV 0A
DRAWING # 33506-AA-GA-001_Main Drawing			3 OF 4	TITLE



BIGGAR - BUNKER

BIGGAR, SASKATCHEWAN
1-800-746-6646

33506-AA-GA-001_Main Drawing

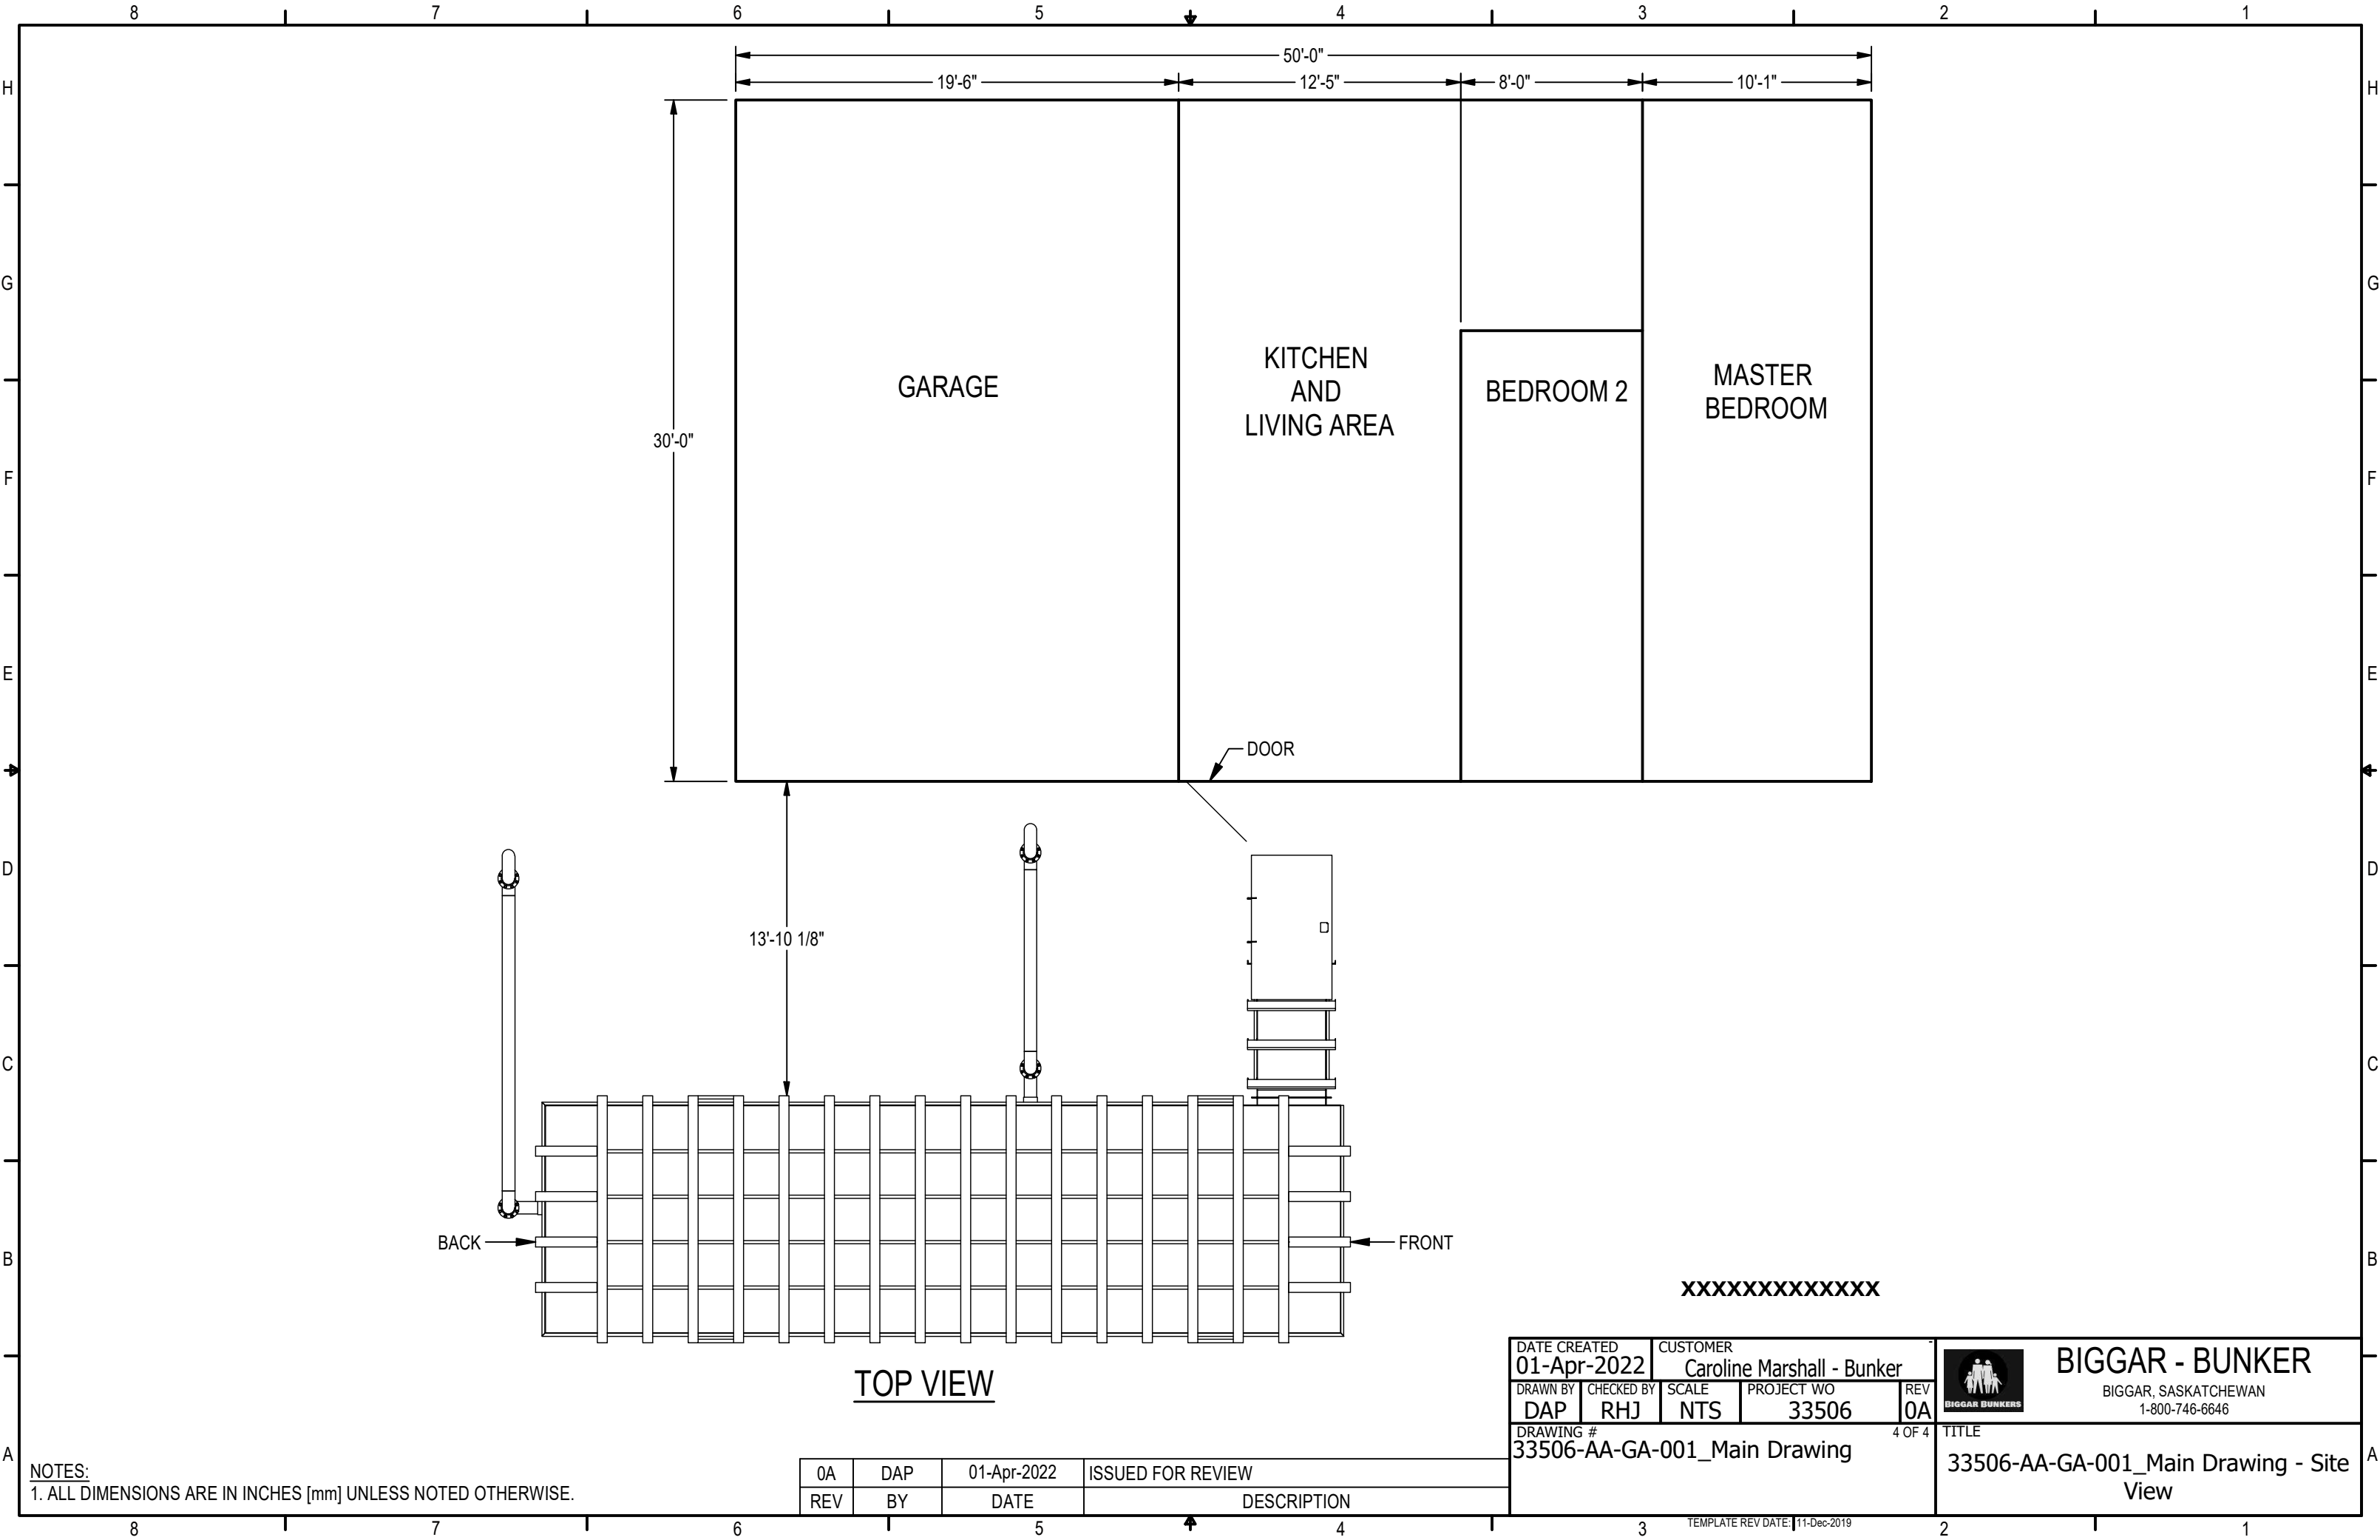

DATE CREATED 01-Apr-2022		CUSTOMER Caroline Marshall - Bunker			 BIGGAR - BUNKER BIGGAR, SASKATCHEWAN 1-800-746-6646
DRAWN BY DAP	CHECKED BY RHJ	SCALE NTS	PROJECT WO 33506	REV 0A	
DRAWING # 33506-AA-GA-001_Main Drawing					
4 OF 4					TITLE 33506-AA-GA-001_Main Drawing - Site View

TEMPLATE REV DATE: 11-Dec-2019