

Williamson County, Tennessee Sewage Disposal Management Department	PERMIT FOR CONSTRUCTION OF SUBSURFACE SEWAGE DISPOSAL SYSTEM	1320 West Main St, Ste 411 Franklin, Tennessee 37064 615-790-5751
-- PERMIT VOID 3 YEARS AFTER ISSUE DATE --		
PERMIT NO: SDM-CS-CON-2021-00036	GIS NO:	
PERMIT DATE: 07/07/2021	PROJECT ID: 580315	

NAME: William & Kimberly Michaud
ADDRESS: 6024 MERCY LANE FRANKLIN TN 37064 LOT 2
(Unverified)

EMAIL: bmichaud@tritonagency.com
PHONE: 954-703-0865

INSTALLATION:	New	TYPE OF SYSTEM:	CONVENTIONAL
PUMP TANK CAPACITY:		ESTABLISHMENT:	Residential
SEPTIC TANK CAPACITY:	1000	BEDROOMS:	2
SOIL EVAL. BASIS:	Soils typing by Soils Scientist - Extra High Intensity	OVERSIZED TUBS:	0
EST. ABSORPTION RATE:	60 MPI	TUB CAPACITY:	
GPD:	300	PERMIT ISSUED BY:	Elliott Eley
OTHER:			

- FIELD LINES TO BE LOCATED IN AREA "A" AS SHOWN ON LOT 2 OF THE GREEN PASTURES SUBDIVISION.
- 240 LINEAR FEET OF FIELD LINES REQUIRED.
- NO PART OF THE SUBSURFACE SEWAGE DISPOSAL SYSTEM AREAS IS TO BE DISTURBED BY COMPACTION, CUTTING, OR FILLING. NOR IS ANY PART OF THE AREAS TO BE ENCROACHED UPON BY ANY PART OF THE HOUSE, DRIVEWAYS, OR ANY UNDERGROUND OR OVERHEAD UTILITIES (GAS, WATER, ELECTRIC, ETC.)
- ANY WELL, SPRING, OR CISTERN MUST MAINTAIN A MINIMUM OF 50 FEET FROM ANY PART OF THE SUBSURFACE SEWAGE DISPOSAL AREAS AND SEPTIC/PUMP TANK(S).
- WATER, GAS OR UNDERGROUND ELECTRIC LINES MUST MAINTAIN A MINIMUM OF 10 FEET AWAY FROM ANY PART OF THE SUBSURFACE SEWAGE DISPOSAL SYSTEM AREAS AND SEPTIC TANK.
- OVERHEAD UTILITIES MUST BE A MINIMUM OF 25 FEET FROM ANY PART OF THE SUBSURFACE SEWAGE DISPOSAL SYSTEM AREAS.
- FIELD LINES AND SEPTIC PUMP TANKS MUST BE A MINIMUM OF 20 FEET FROM ANY PROPERTY LINE.
- ANY CUTTING FOR THE PURPOSE OF HOUSE CONSTRUCTION, GREATER THAN 18 INCHES, MUST BE A MINIMUM OF 25 FEET AWAY FROM ANY PART OF THE SUBSURFACE SEWAGE DISPOSAL SYSTEM AREAS.
- A PUMP AND PUMP TANK (1000 GALLONS) MAY BE REQUIRED IF GRAVITY FLOW CANNOT BE OBTAINED.
- A CURTAIN DRAIN IS REQUIRED AT A MINIMUM DEPTH OF 36 INCHES AND MUST BE TAKEN TO A POSITIVE OUTLET IN ACCORDANCE WITH THE DESIGN PLANS.
- THIS APPROVAL IS LIMITED TO ONE- 2 BEDROOM SINGLE-FAMILY DWELLING/BARN.
- NO FLOOR DRAINS ARE ALLOWED FOR THE HORSE STALLS INSIDE OF BARN.
- OVERSIZED BATHING FIXTURES (ANY TUBS EXCEEDING 30 GALLONS TO THE OVERFLOW) ARE NOT APPROVED FOR THIS LOT.
- THE INSTALLER MUST CONTACT WCDSDM PRIOR TO SYSTEM INSTALLATION TO INITIATE THE **PERMIT TO INSTALL** PROCESS.

The recipient of this permit agrees to construct or have constructed the system described above in accordance with the Regulations to Govern On-Site Sewage Disposal Systems of the Williamson County Department of Sewage Disposal Management, as operated under the auspices of the Williamson County Board of Health, and T.C.A.

CERTIFICATE OF COMPLETION



Williamson County
Department of Sewage Disposal
Management
1320 West Main Street, Suite 411
Franklin, TN 37064
(615) 790-5751
www.williamsoncounty-tn.gov

Prop. address: 6024 MERCY LANE

Owner: WILLIAM & KIMBERLY MICHAUD

Issued to: WILLIAM & KIMBERLY MICHAUD

Subdivision: GREEN PASTURES

Lot No.: 2

Permit I.D. no.: SDM-CS-CON-2021-00036

GIS. No.: 100—01010

System type: CONVENTIONAL


Installation type: NEW


Installer: JASON CARTER

Septic tank vol.: 1000 GALLONS

Absorption rate (M.P.I.): 60

DATE: 9/30/22

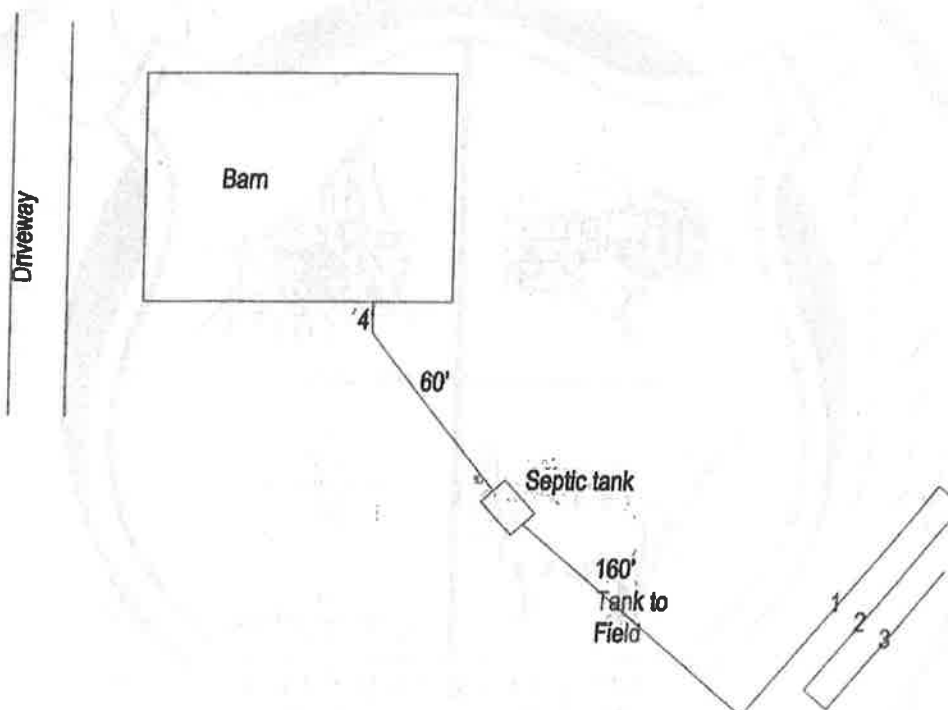

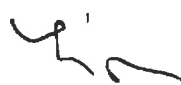SCALE: NOT TO SCALE
 DRAWN BY: TRAVIS ROSS
 APPROVED BY: KEITH PADGETT - RETIRED
 SIGNATURE: 

TITLE: INSPECTOR

TRENCH DATA	
NO.	LENGTH
1	100'
2	80'
3	60'
TOTAL	240

Applicant Copy

Williamson County, Tennessee Sewage Disposal Management Department	PERMIT FOR CONSTRUCTION OF SUBSURFACE SEWAGE DISPOSAL SYSTEM	1320 West Main St, Ste 411 Franklin, Tennessee 37064 615-790-5751
-- PERMIT VOID 3 YEARS AFTER ISSUE DATE --		
PERMIT NO: SDM-CS-CON-2021-00037	GIS NO:	
PERMIT DATE: 07/07/2021	PROJECT ID: 576614	

NAME: William & Kimberly Michaud
ADDRESS: 6024 MERCY LANE FRANKLIN, TN 37064
(Unverified)

EMAIL: bmichaud@tritonagency.com
PHONE: 954-703-0865

INSTALLATION:	New	TYPE OF SYSTEM:	CONVENTIONAL
PUMP TANK CAPACITY:		ESTABLISHMENT:	Residential
SEPTIC TANK CAPACITY:	1250	BEDROOMS:	4
SOIL EVAL. BASIS:	Soils typing by Soils Scientist - Extra High Intensity	OVERSIZED TUBS:	1
EST. ABSORPTION RATE:	45 MPI	TUB CAPACITY:	60
GPD:	720	PERMIT ISSUED BY:	Elliott Eley
OTHER:			

- FIELD LINES TO BE LOCATED IN THE AREA "A" AS SHOWN ON LOT 3 OF THE GREEN PASTURES SUBDIVISION.
- 504 LINEAR FEET OF FIELD LINES REQUIRED.
- NO PART OF THE SUBSURFACE SEWAGE DISPOSAL SYSTEM AREAS IS TO BE DISTURBED BY COMPACTION, CUTTING, OR FILLING. NOR IS ANY PART OF THE AREAS TO BE ENCROACHED UPON BY ANY PART OF THE HOUSE, DRIVEWAYS, OR ANY UNDERGROUND OR OVERHEAD UTILITIES (GAS, WATER, ELECTRIC, ETC.)
- ANY WELL, SPRING, OR CISTERN MUST MAINTAIN A MINIMUM OF 50 FEET FROM ANY PART OF THE SUBSURFACE SEWAGE DISPOSAL AREAS AND SEPTIC/PUMP TANK(S).
- WATER, GAS OR UNDERGROUND ELECTRIC LINES MUST MAINTAIN A MINIMUM OF 10 FEET AWAY FROM ANY PART OF THE SUBSURFACE SEWAGE DISPOSAL SYSTEM AREAS AND SEPTIC TANK.
- OVERHEAD UTILITIES MUST BE A MINIMUM OF 25 FEET FROM ANY PART OF THE SUBSURFACE SEWAGE DISPOSAL SYSTEM AREAS.
- FIELD LINES AND SEPTIC PUMP TANKS MUST BE A MINIMUM OF 20 FEET FROM ANY PROPERTY LINE.
- ANY CUTTING FOR THE PURPOSE OF HOUSE CONSTRUCTION, GREATER THAN 18 INCHES, MUST BE A MINIMUM OF 25 FEET AWAY FROM ANY PART OF THE FLAGGED SUBSURFACE SEWAGE DISPOSAL SYSTEM AREAS.
- A PUMP AND PUMP TANK (1500 GALLONS) MAY BE REQUIRED IF GRAVITY FLOW CANNOT BE OBTAINED.
- A CURTAIN DRAIN IS REQUIRED AT A MINIMUM DEPTH OF 36 INCHES AND MUST BE TAKEN TO A POSITIVE OUTLET IN ACCORDANCE WITH THE DESIGN PLANS.
- THIS APPROVAL IS LIMITED TO ONE- 4 BEDROOM SINGLE-FAMILY DWELLING.
- THIS APPROVAL IS LIMITED TO ONE- 60 GALLON OVERSIZED TUB.
- ANY OTHER BATHING FIXTURES WITHIN THE DWELLING SHOULD NOT EXCEED 30 GALLONS TO THE OVERFLOW.
- THE INSTALLER MUST CONTACT WCDSDM PRIOR TO SYSTEM INSTALLATION TO INITIATE THE **PERMIT TO INSTALL** PROCESS.

The recipient of this permit agrees to construct or have constructed the system described above in accordance with the Regulations to Govern On-Site Sewage Disposal Systems of the Williamson County Department of Sewage Disposal Management, as operated under the auspices of the Williamson County Board of Health, and T.C.A. 68-221-401 et. seq. All installers of subsurface sewage disposal systems must hold a valid annual license from the Williamson County Department of Sewage Disposal


CERTIFICATE OF COMPLETION



Williamson County
Department of Sewage Disposal
Management
 1320 West Main Street, Suite 411
 Franklin, TN 37064
 (615) 790-5751
www.williamsoncounty-tn.gov

Prop. address: 6024 MERCY LANE
 Owner: WILLIAM & KIMBERLY MICHAUD
 Issued to: WILLIAM & KIMBERLY MICHAUD
 Subdivision: GREEN PASTURES
 Lot No.: 2
 Permit I.D. no.: SDM-CS-CON-2021-00037
 GIS. No.: 100—01010

System type: CONVENTIONAL
 Installation type: NEW
 Installer: JASON CARTER
 Septic tank vol.: 1500 GALLONS
 Absorption rate (M.P.I.): 45
 DATE: 9/30/22

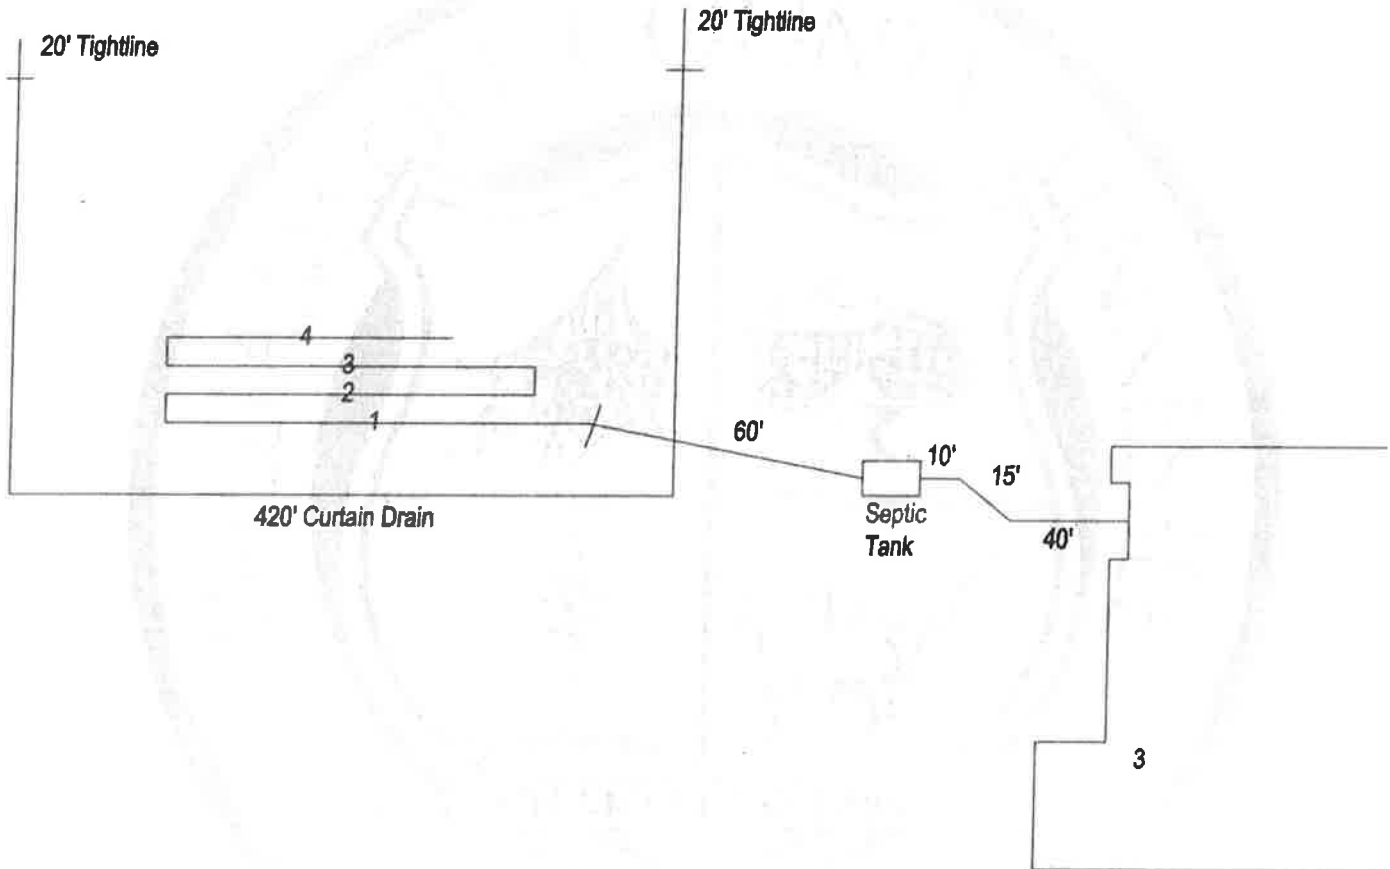

SCALE: NOT TO SCALE
 DRAWN BY: TRAVIS ROSS
 APPROVED BY: KEITH PADGETT - RETIRED
 SIGNATURE: 

TITLE: INSPECTOR

TRENCH DATA	
NO.	LENGTH
1	150'
2	130'
3	130'
4	100'
TOTAL	510

Applicant Copy