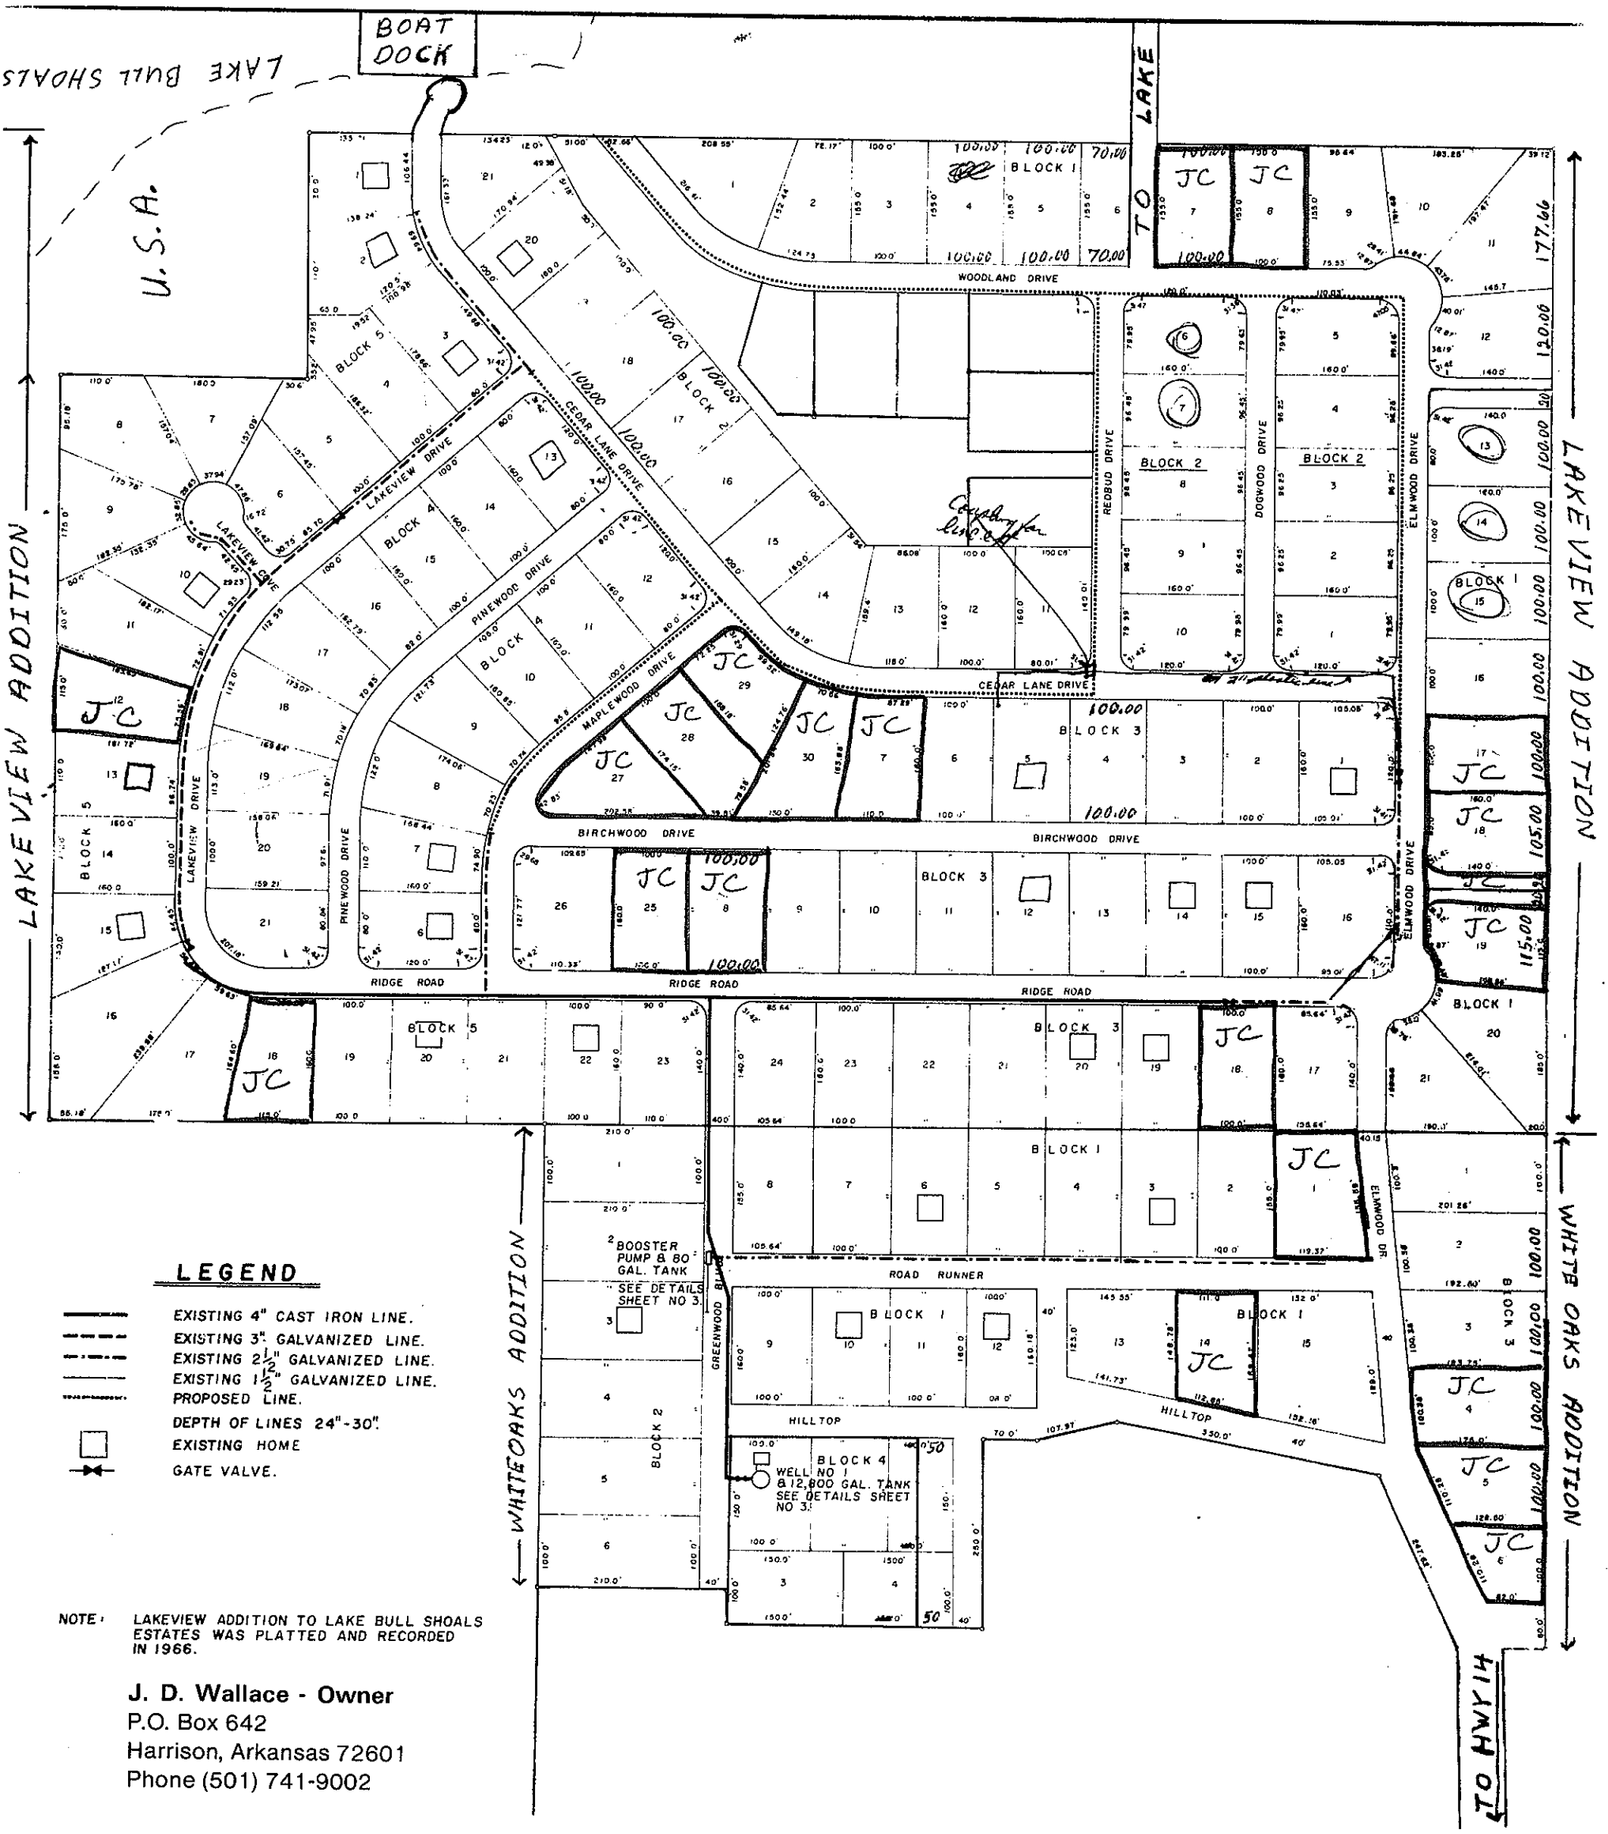


LEGEND

- EXISTING 4" CAST IRON LINE.
- EXISTING 3" GALVANIZED LINE.
- EXISTING 2½" GALVANIZED LINE.
- EXISTING 1½" GALVANIZED LINE.
- PROPOSED LINE.
- DEPTH OF LINES 24"-30".
- EXISTING HOME
- GATE VALVE.

NOTE: LAKEVIEW ADDITION TO LAKE BULL SHOALS ESTATES WAS PLATTED AND RECORDED IN 1966.

J. D. Wallace - Owner
P.O. Box 642
Harrison, Arkansas 72601
Phone (501) 741-9002