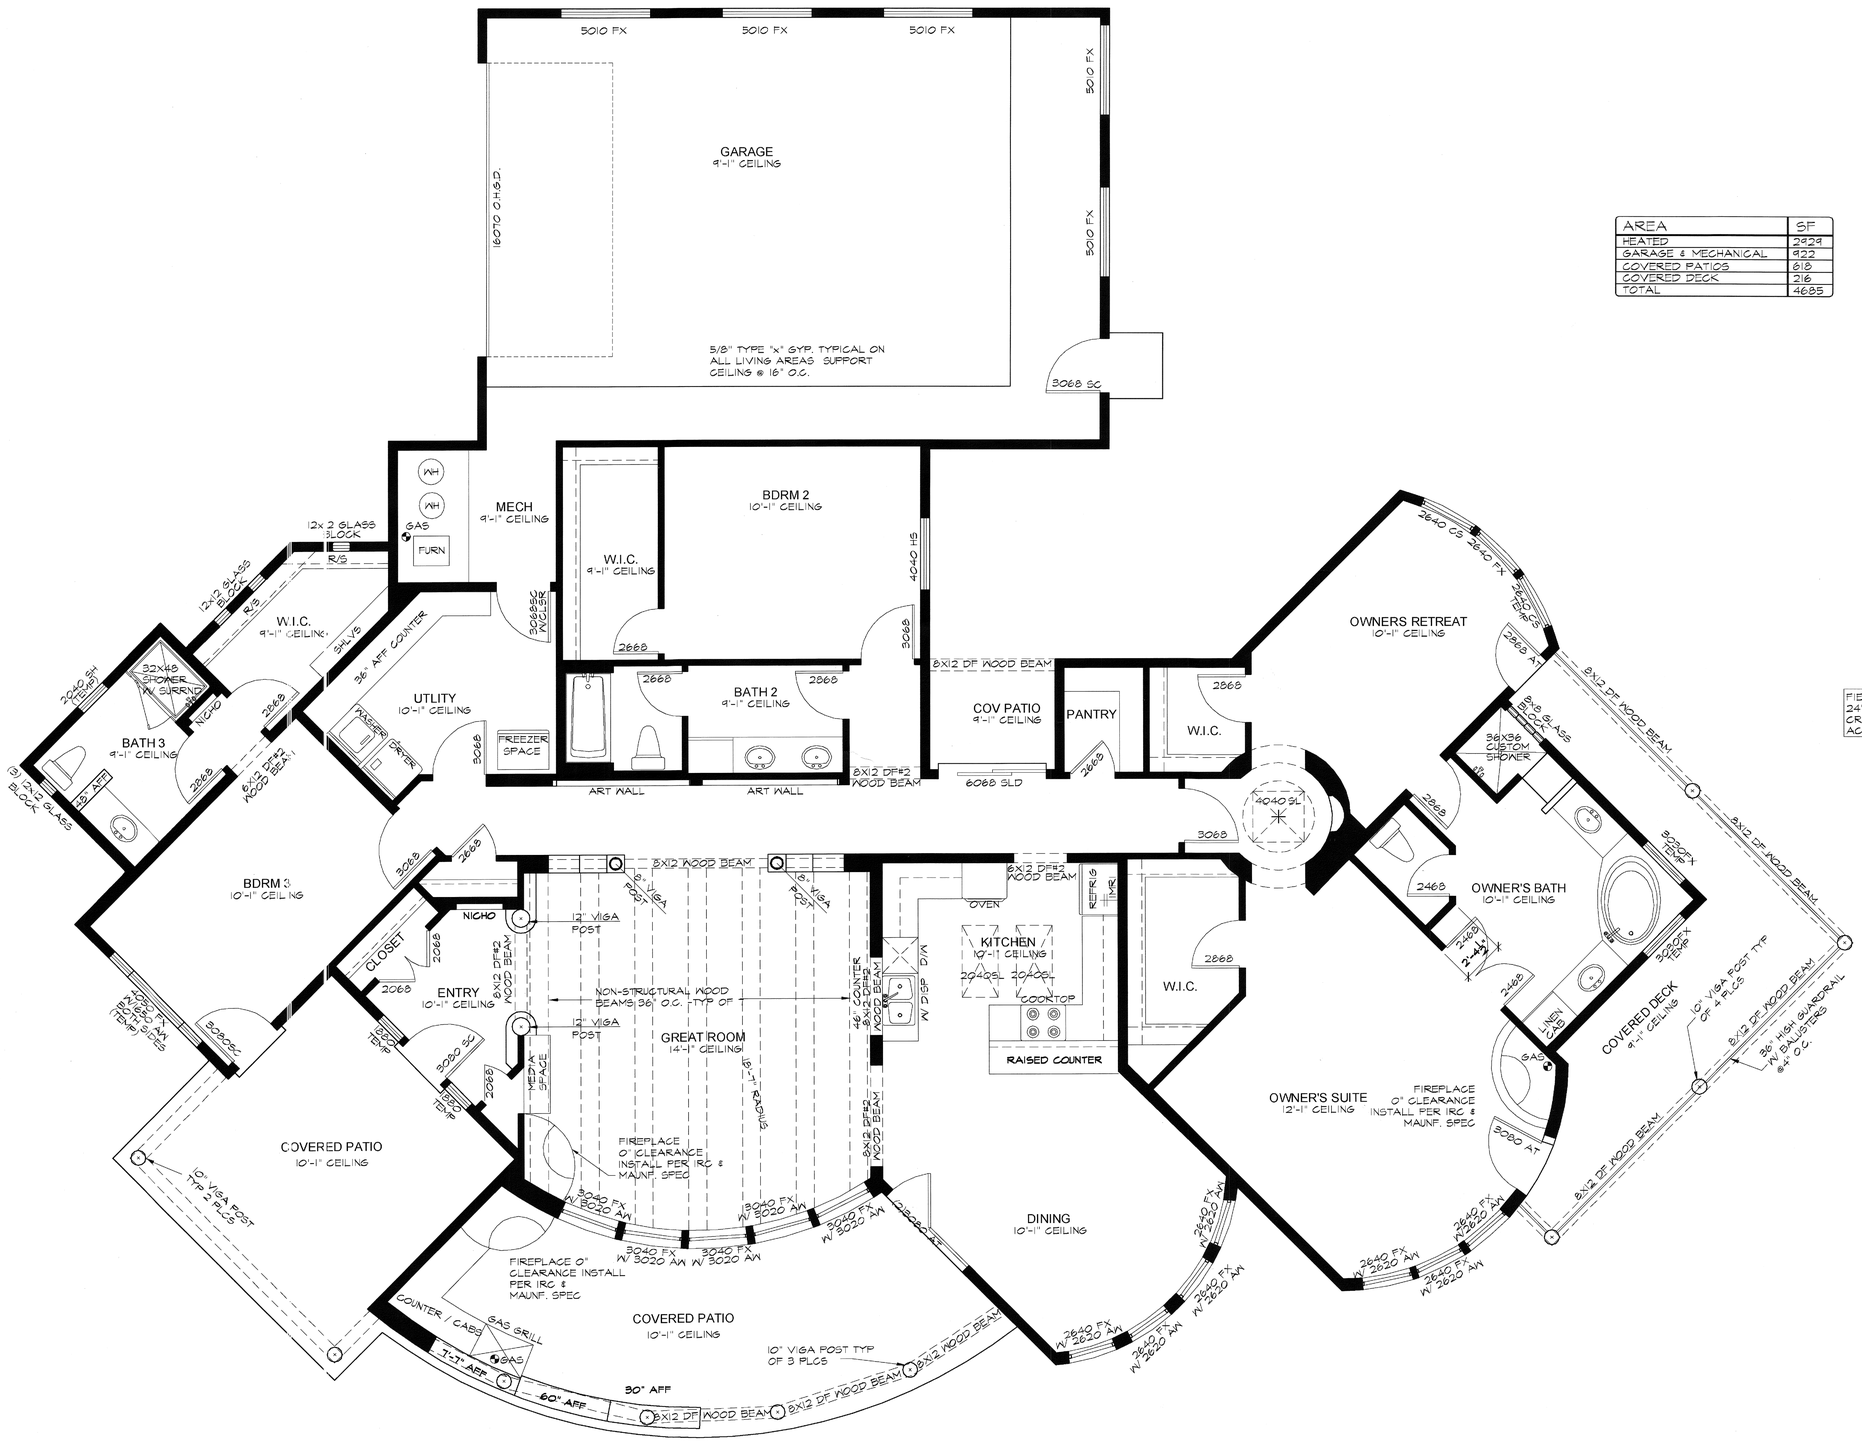

AREA	SF
HEATED	2929
GARAGE & MECHANICAL	922
COVERED PATIOS	818
COVERED DECK	216
TOTAL	4885

FIELD VERIFY 24"X30" CRAWL SPACE ACCESS

FLOOR PLAN 1/4"=1'-0"

J C ANDERSON CONSTRUC
P. O. BOX 1000
TIJERAS, NEW MEXICO 87
PHONE # (505) 281-167
LICENSE # 40887

CONSULTANT

Eagle Drafting & Design
Custom Designs New Construction Remodels Remodels Remodeling
3240 Juan Tabo N.E. Suite 67
Albuquerque, New Mexico 87111
(Bus.) 505-830-3709

SHEET CONTENTS
FLOOR PLAN

STEVE GREGORY
LISA WARBURTON-GREGORY
LOT 70 PHASE 2
DEER CANYON PRESERVE
MOUNTAINAIR, NEW MEXICO

MARK	DATE

ISSUE: 6/18/07
PROJECT NO:
CAD DWG FIL
DRAWN BY: RE
CHECKED BY:

SHEET TITLE

STEVE GREGO
AND LISA
WARBURTON-
GREGORY

SHEET
2A