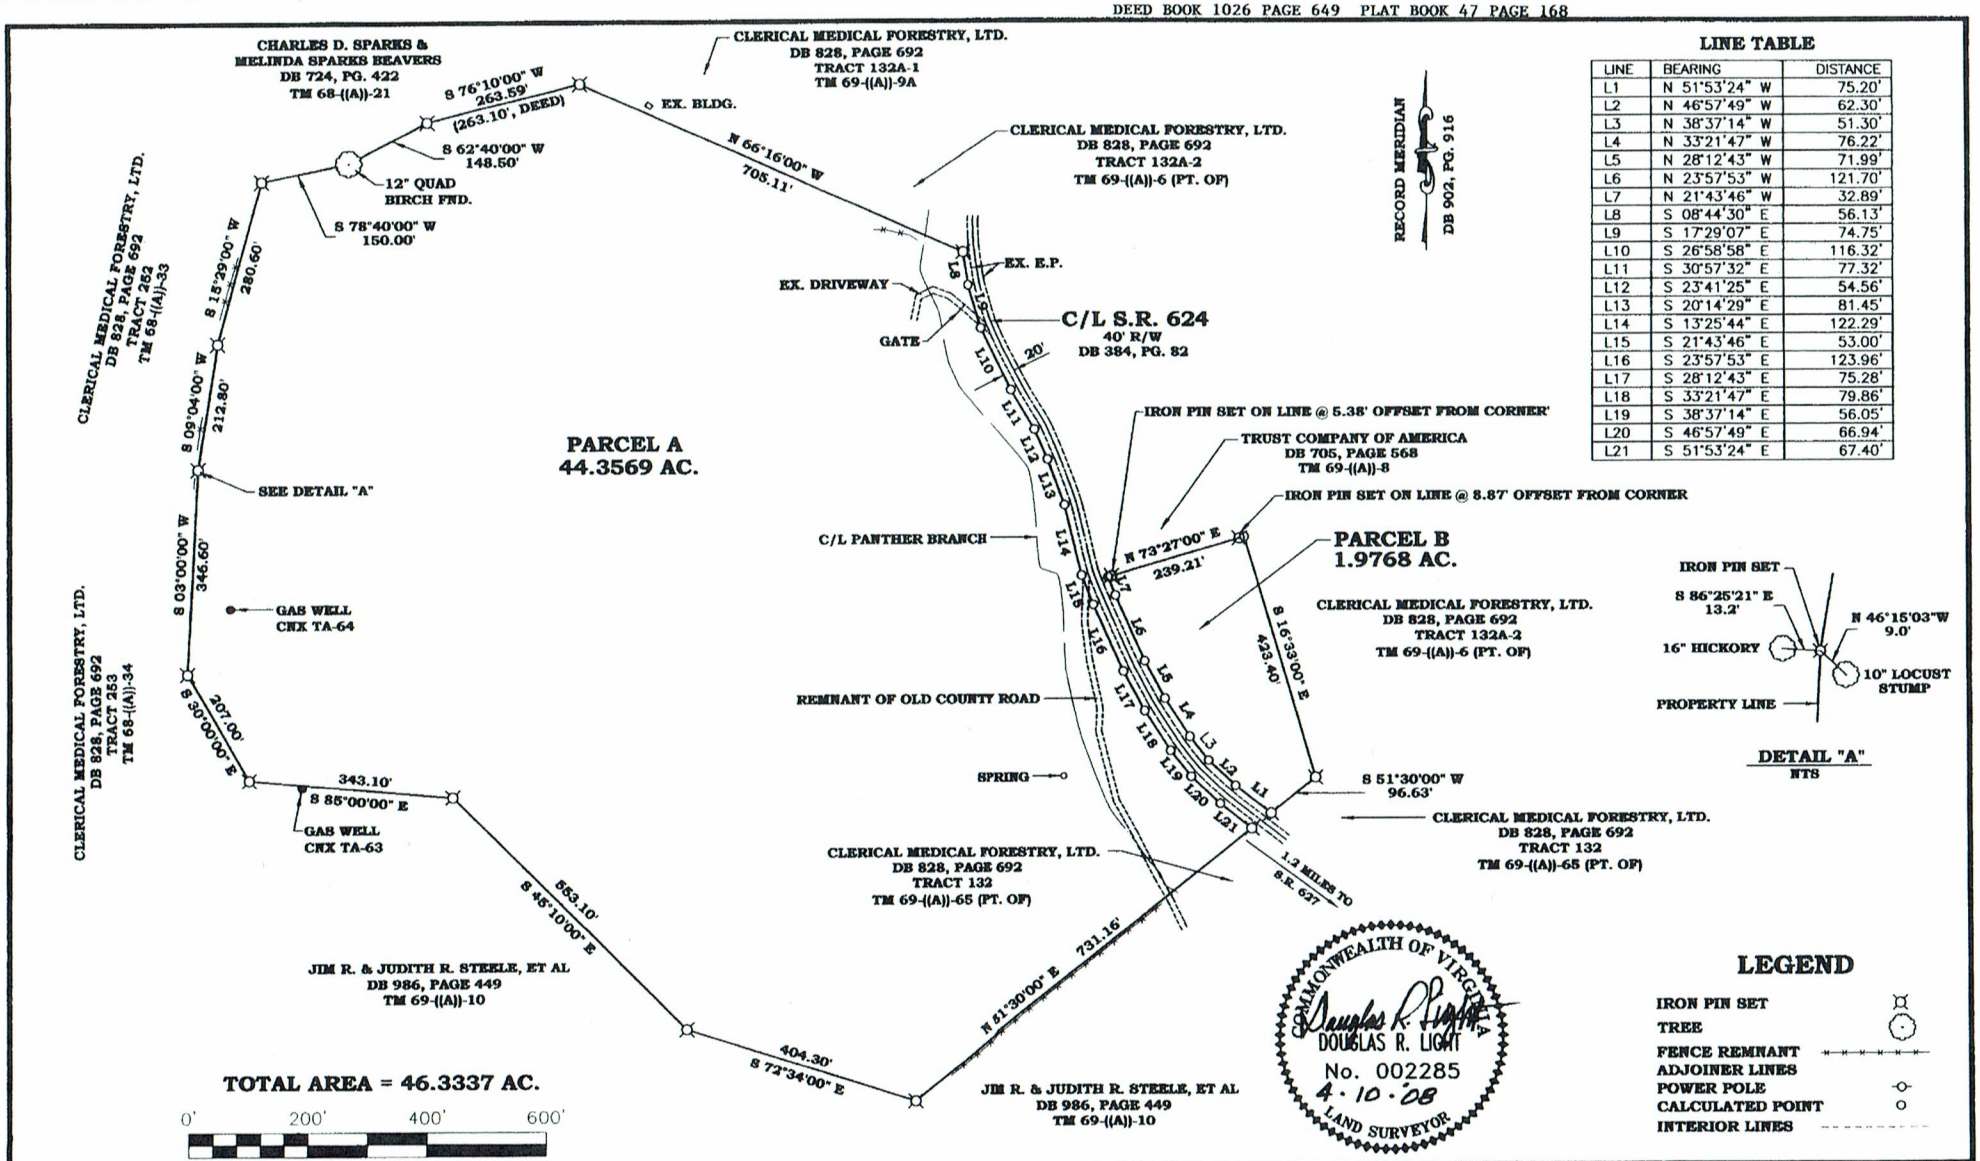

LINE TABLE

LINE	BEARING	DISTANCE
L1	N 51°53'24" W	75.20'
L2	N 46°57'49" W	62.30'
L3	N 38°37'14" W	51.30'
L4	N 33°21'47" W	76.22'
L5	N 28°12'43" W	71.99'
L6	N 23°57'53" W	121.70'
L7	N 21°43'46" W	32.89'
L8	S 08°44'30" E	56.13'
L9	S 17°29'07" E	74.75'
L10	S 26°58'58" E	116.32'
L11	S 30°57'32" E	77.32'
L12	S 23°41'25" E	54.56'
L13	S 20°14'29" E	81.45'
L14	S 13°25'44" E	122.29'
L15	S 21°43'46" E	53.00'
L16	S 23°57'53" E	123.96'
L17	S 28°12'43" E	75.28'
L18	S 33°21'47" E	79.86'
L19	S 38°37'14" E	56.05'
L20	S 46°57'49" E	66.94'
L21	S 51°53'24" E	67.40'

LEGEND

- IRON PIN SET
- TREE
- FENCE REMNANT
- ADJOINER LINES
- POWER POLE
- CALCULATED POINT
- INTERIOR LINES

SURVEYORS - ENGINEERS
BOUNDARY - CONSTRUCTION - ENERGY- ENVIRONMENTAL - MINING
P.O. BOX 968, CEDAR BLUFF, VA 24609
276-596-9646 (FAX: 276-596-9736)

BOUNDARY SURVEY PLAT
PROPERTY OF
JAMES A. & LISA K. MIKOS
DB 902, PAGE 916

NOTES
1) THIS PLAT DOES NOT WARRANT TITLE TO THE PROPERTY. TITLE TO THE PROPERTY IS A LEGAL QUESTION WHICH WOULD REQUIRE A TITLE EXAMINATION.
2) NO TITLE EXAM WAS FURNISHED TO THIS OFFICE
3) EASEMENTS AND RIGHTS OF WAY OF RECORD MAY EXIST.

CERTIFICATION
I HEREBY CERTIFY THAT, UNDER MY DIRECTION AND SUPERVISION, THIS PLAT WAS DRAWN FROM A CURRENT FIELD SURVEY AND IS IN COMPLIANCE WITH THE CURRENT STANDARDS FOR BOUNDARY SURVEYS

PROJECT NO.	P27-08	DISTRICT:	MAIDEN SPRING
DRAWN BY:	R.F.	COUNTY:	TAZEWELL
CHECKED BY:	D.L.	STATE:	VIRGINIA
SCALE:	1" = 200'	SHEET NO.:	1 OF 1
DATE:	04-09-08	TAX ID#:	69-((A))-9