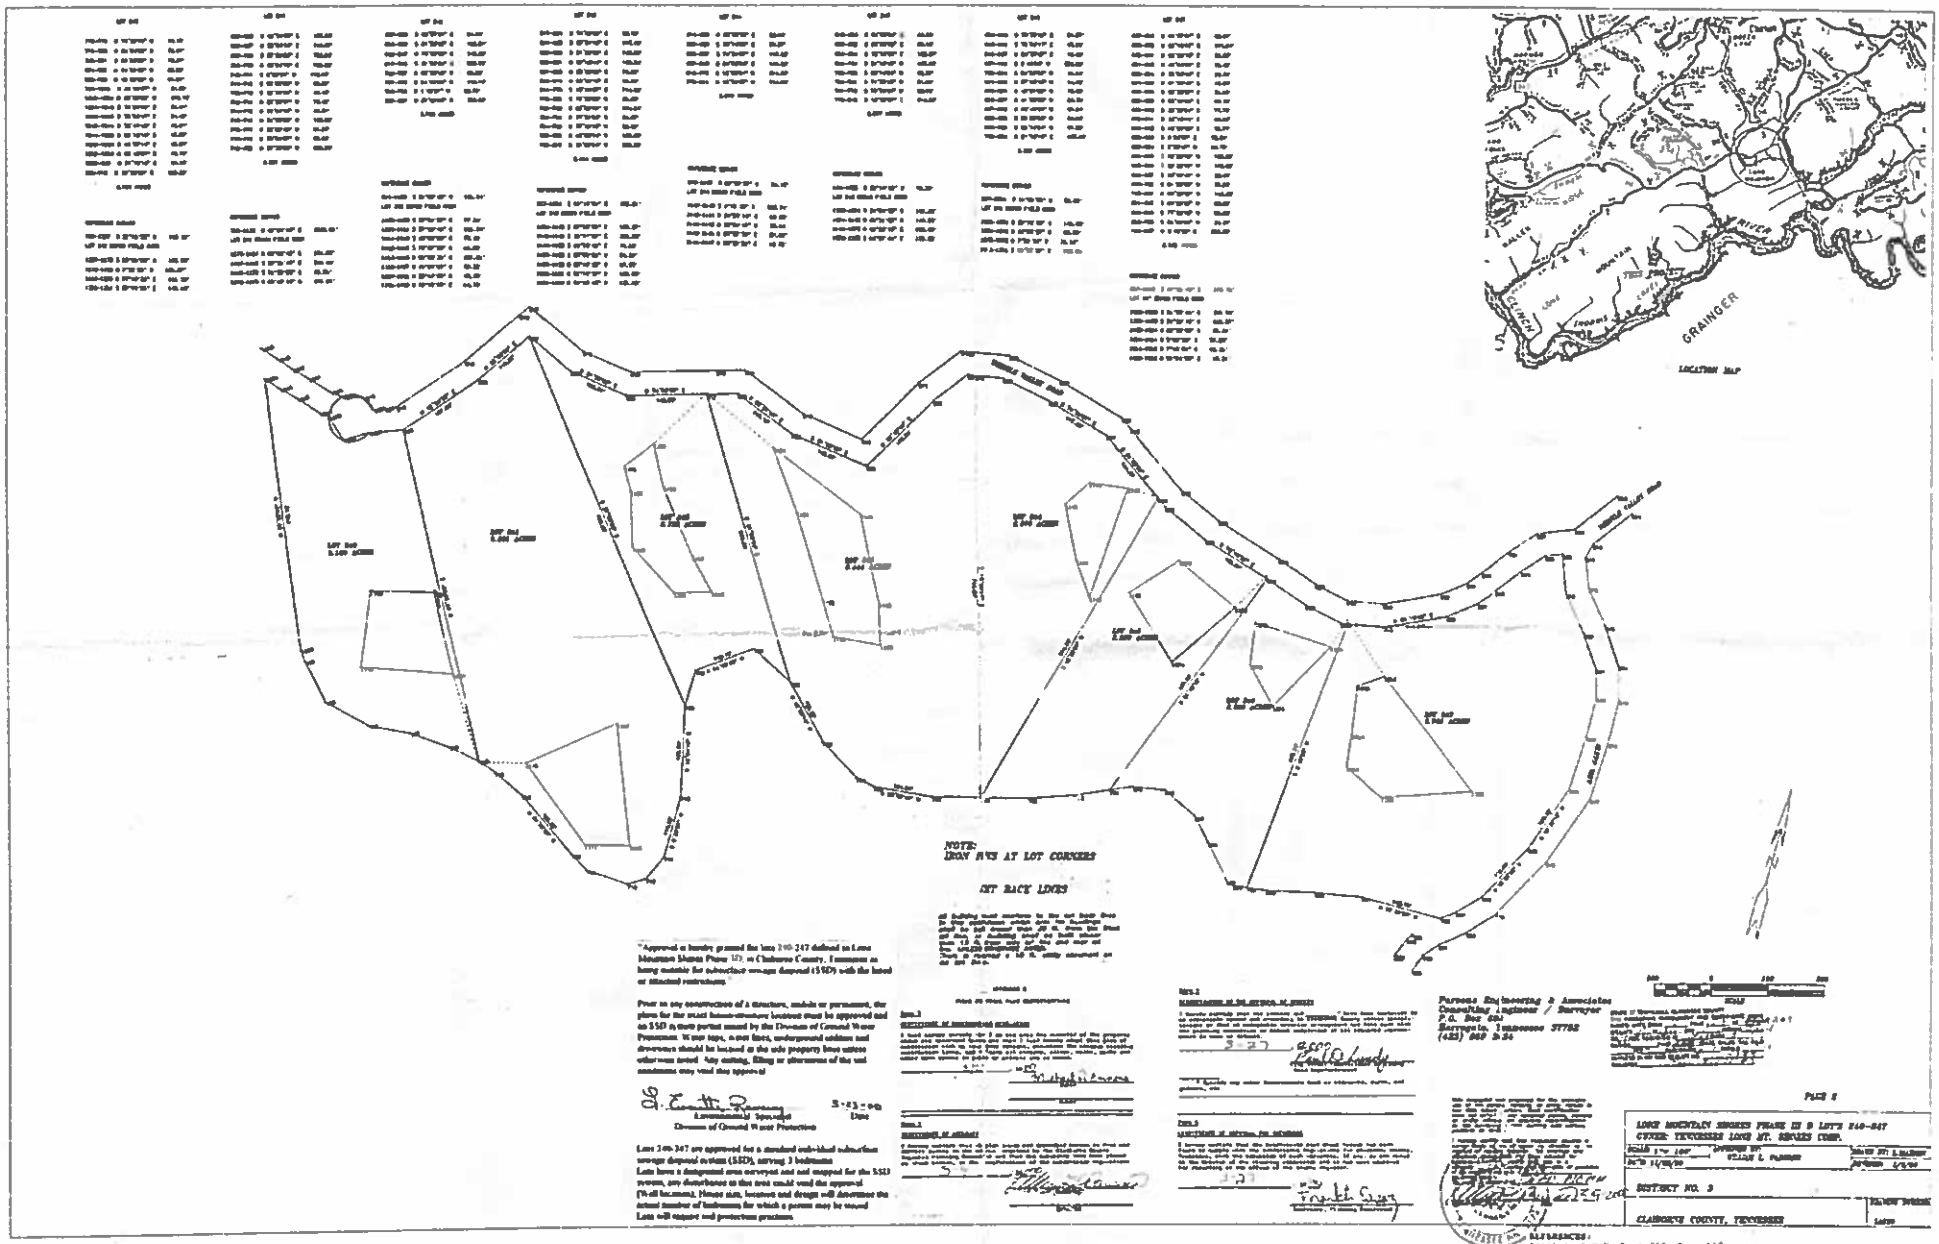
LOCATION MAP
GRAINGER
NOTE:
IRON PINS AT LOT CORNERS
SET BACK LINES
Parsons Engineering & Associates
Consulting Engineer / Surveyor
P.O. Box 681
Morrystown, Tennessee 37752
(423) 586 2-24
SCALE
PLAT 2
LONE MOUNTAIN SHORES PHASE III B LOTS 240-247
OWNER: TENNESSEE LONE MT. SHORES CORP.
DISTRICT NO. 3
CLAIBORNE COUNTY, TENNESSEE
REFERENCES:
Portion of M.B. Book 250, Page 117
Deed of Dedication O.R. Book 250, Page 554
Portion of Property on Plat 3, Slide 154
Subject to Restrictions: Record Book 1020, Page 590;
Record Book 1020, Page 609
Book PLAT3 Page 225 602