# Final Plat Barner's Third Addition to Jones County

A Subdivision of Lot 1 Barner Second Addition to Jones County
Part of School Lot 57 in SW $\frac{1}{4}$ SW $\frac{1}{4}$ 16-84-4,
SE $\frac{1}{4}$ SE $\frac{1}{4}$ 17-84-4, Part of the Addition to the Town of Fairview
(Commonly called Baker & Sandusky Addition to Town Fairview)

SW $\frac{1}{4}$ SW $\frac{1}{4}$ 16–84–4=7.41 ACRES
SE $\frac{1}{4}$ SE $\frac{1}{4}$ 17–84–4=3.05 ACRES
TOTAL 10.26 ACRES

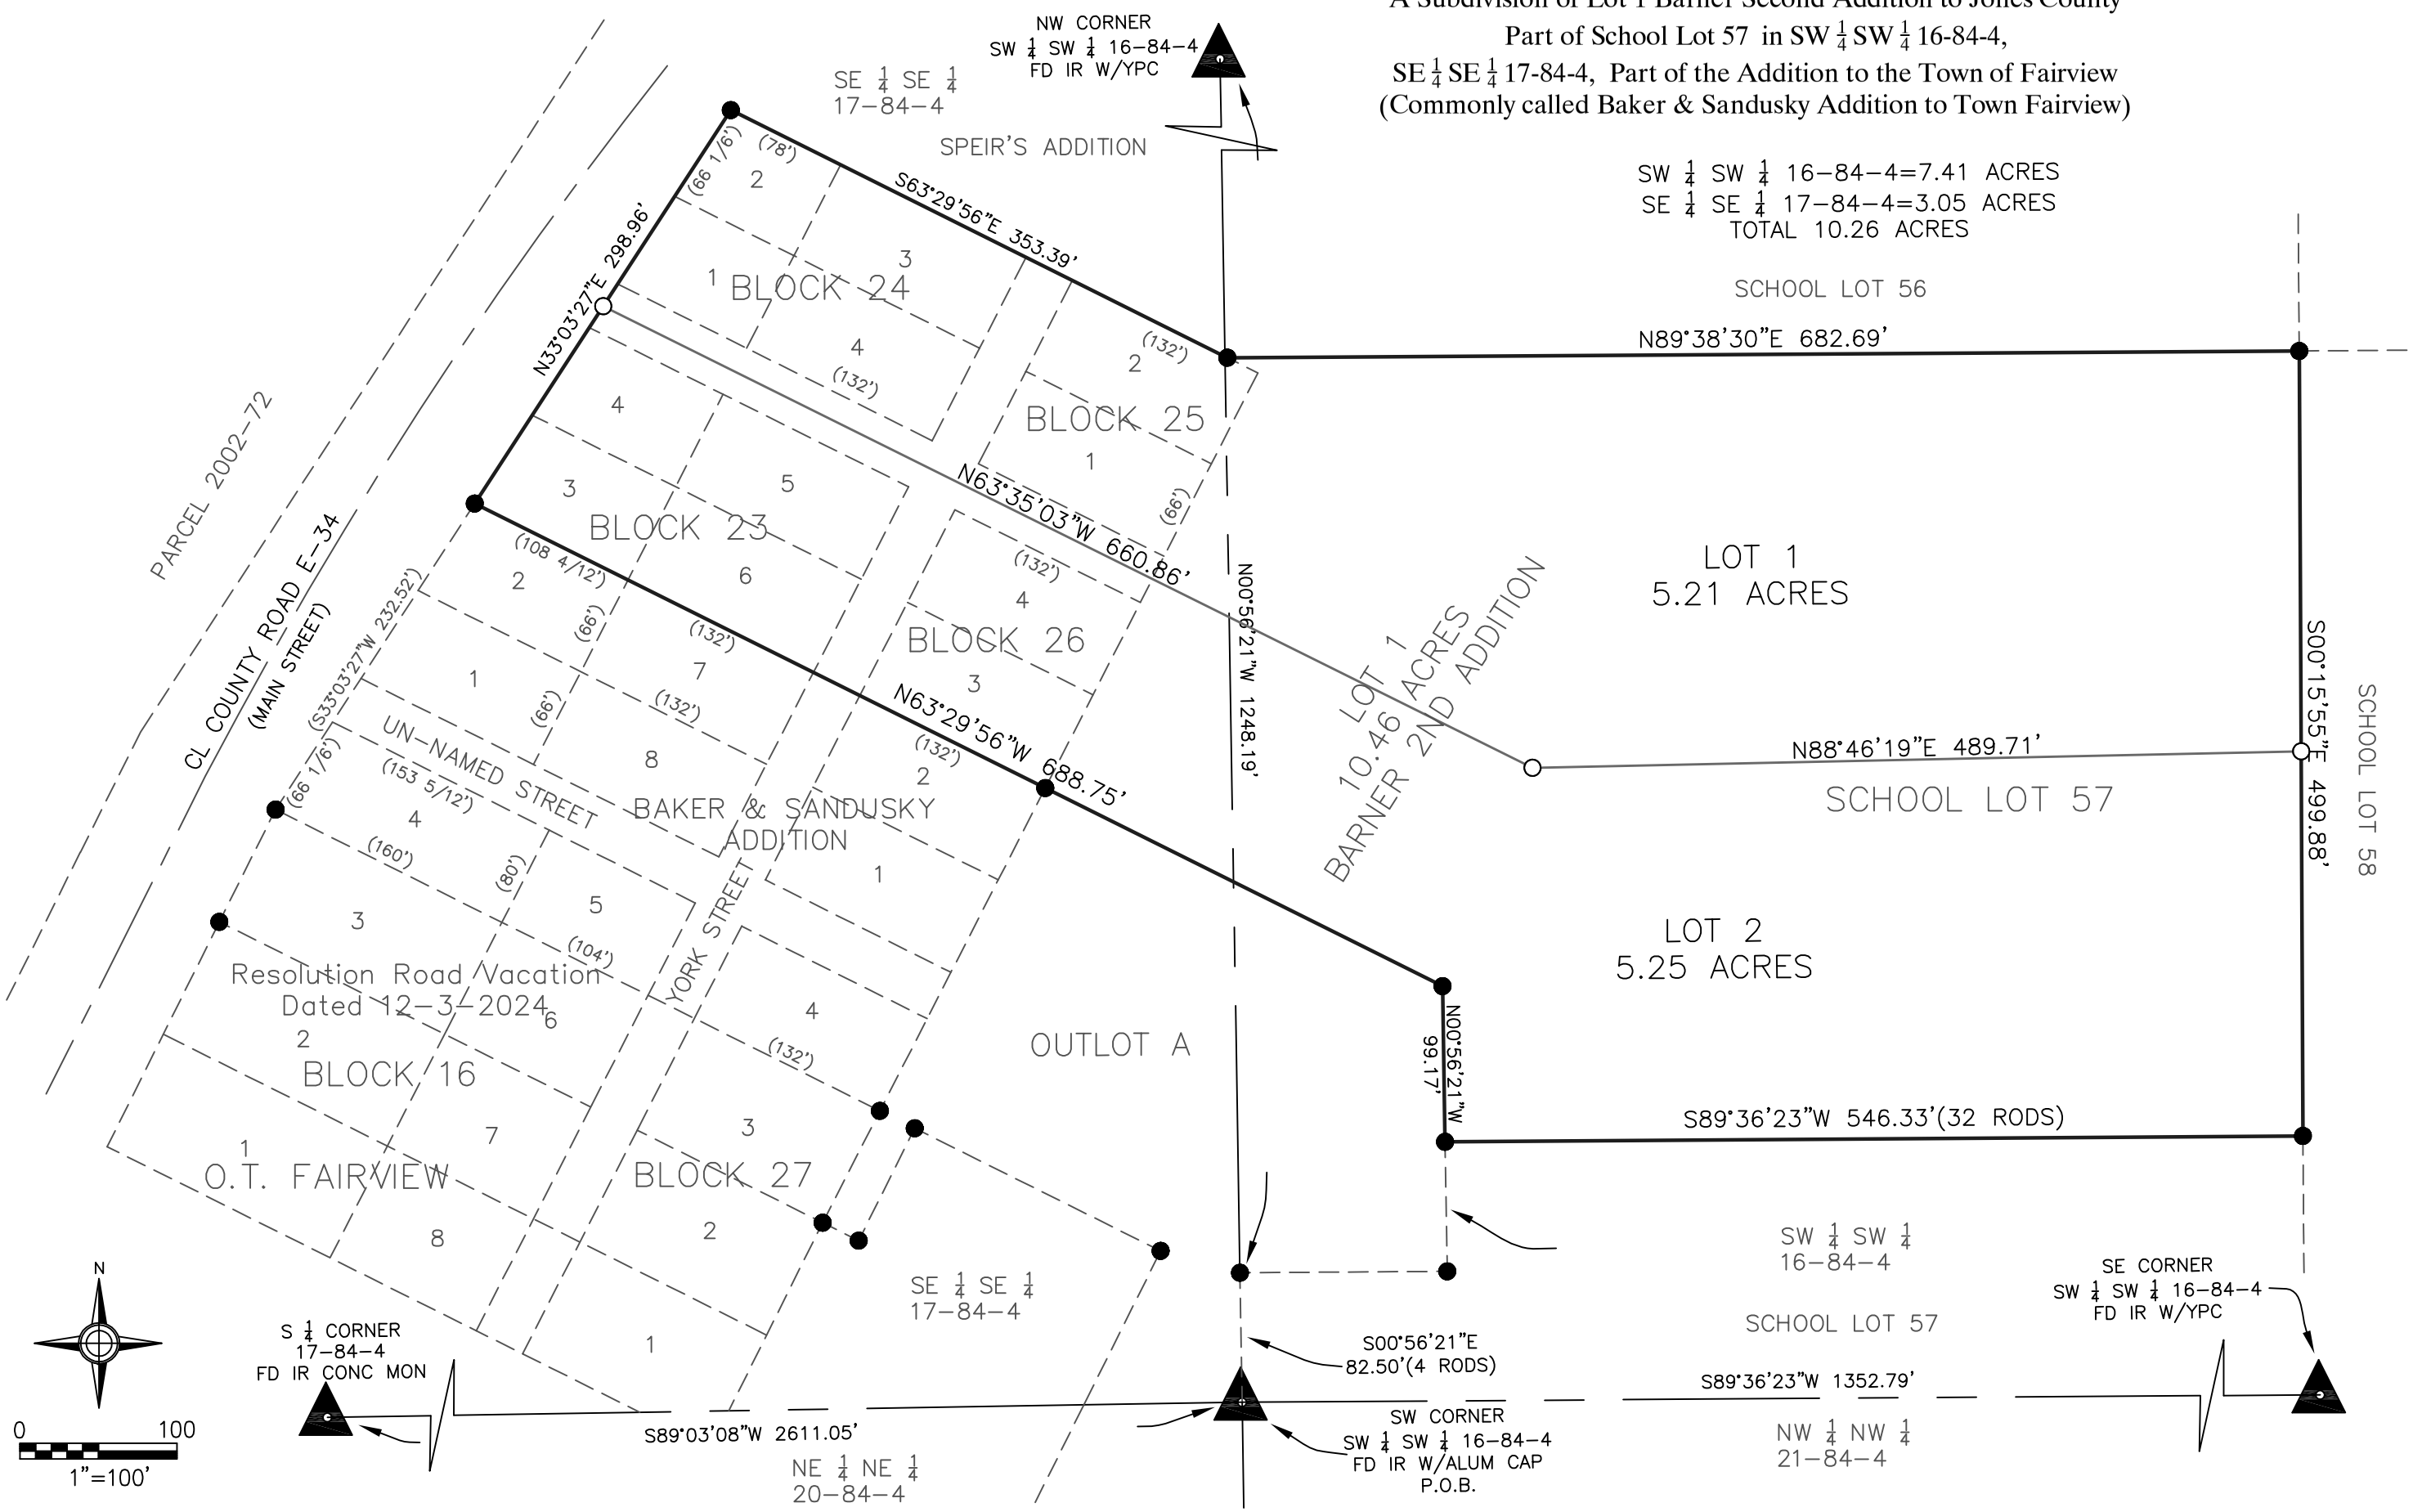


Prepared by: Tom Novick
Novick Land Surveying LLC
PO Box 365 Springville, Iowa 52336

Barner's Third Addition
to Jones County

Drawn By: TMN Approved By: TMN
Date: 12/2/2024 Scale: 1"=100'
Field Book #: DC Fairview

Client:
Barner Inc.
211 W. Main Street
Anamosa, Iowa 52205

NOVICK LAND SURVEYING
PO Box 365
Springville, Iowa 52336
Phone: (319) 330-8197

Sheet No.
2
Of
2