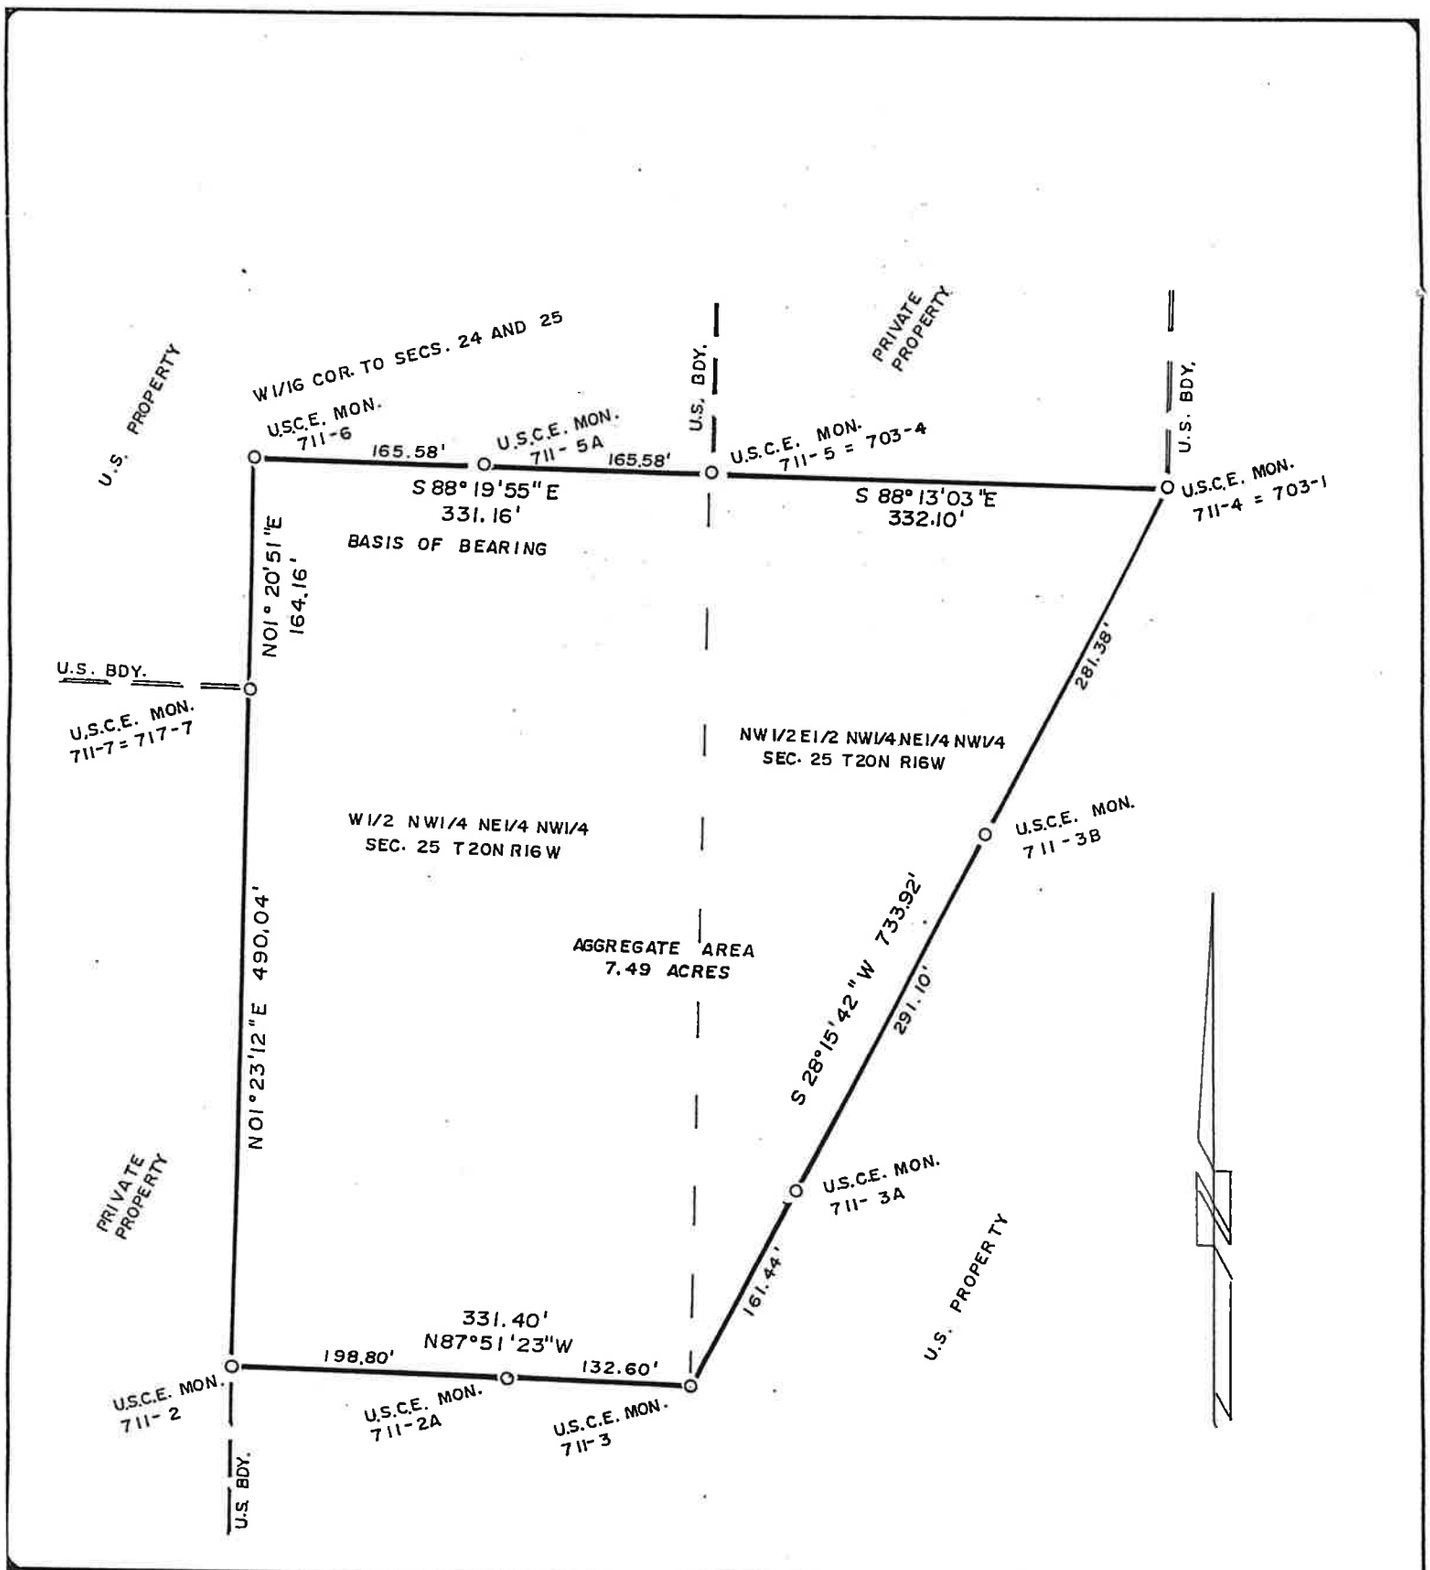

NOTES	REFERENCE	LEGEND	LOCATION MAP	SCALE
BEARINGS ARE BASED ON U.S.C.E. BOUNDARY	U.S. CORPS OF ENGINEERS BOUNDARY SURVEY.	O EXISTING MONUMENT AS NOTED	T20N 25 R16W	1/1200 100 0 100

FILED FOR RECORD
2000 APR 20 PM 1:57
MARY JO LAYTON
MARION CO./CIR. CLERK
BY Dee Cullins D.C.

SURVEYOR'S CERTIFICATION

I CERTIFY THAT, UNDER MY SUPERVISION, THE ABOVE PLATTED AND DESCRIBED PROPERTY WAS SURVEYED AND THE MONUMENTS SET AS SHOWN, TO THE BEST OF MY KNOWLEDGE AND ABILITY.

FILING RECORD

MARION CO., AR., SURVEY BK. 16, PG.

REGISTERED PROFESSIONAL LAND SURVEYOR
STATE OF ARKANSAS
NO. 884
J. LYNN NELSON
SIGNATURE
4/20/00

CONSOLIDATED LAND SERVICES
INCORPORATED
2113 HIGHWAY 62 EAST, SUITE B
MOUNTAIN HOME, ARKANSAS
OFFICE: 870-425-6161 FAX: 870-424-3884

DATE : 4/19/2000
PROJ. NO. : S 00150
FIELD BOOK NO. : TDS
CREWCHIEF : R.L.S.
CREWMEN : R.L.
DRAWN BY : J.L.N.

PLAT OF SURVEY FOR:

DALE A. UNGER

PT. OF NE1/4 NW1/4 SECTION 25 T20N R16W, MARION COUNTY, ARKANSAS.

Book 16