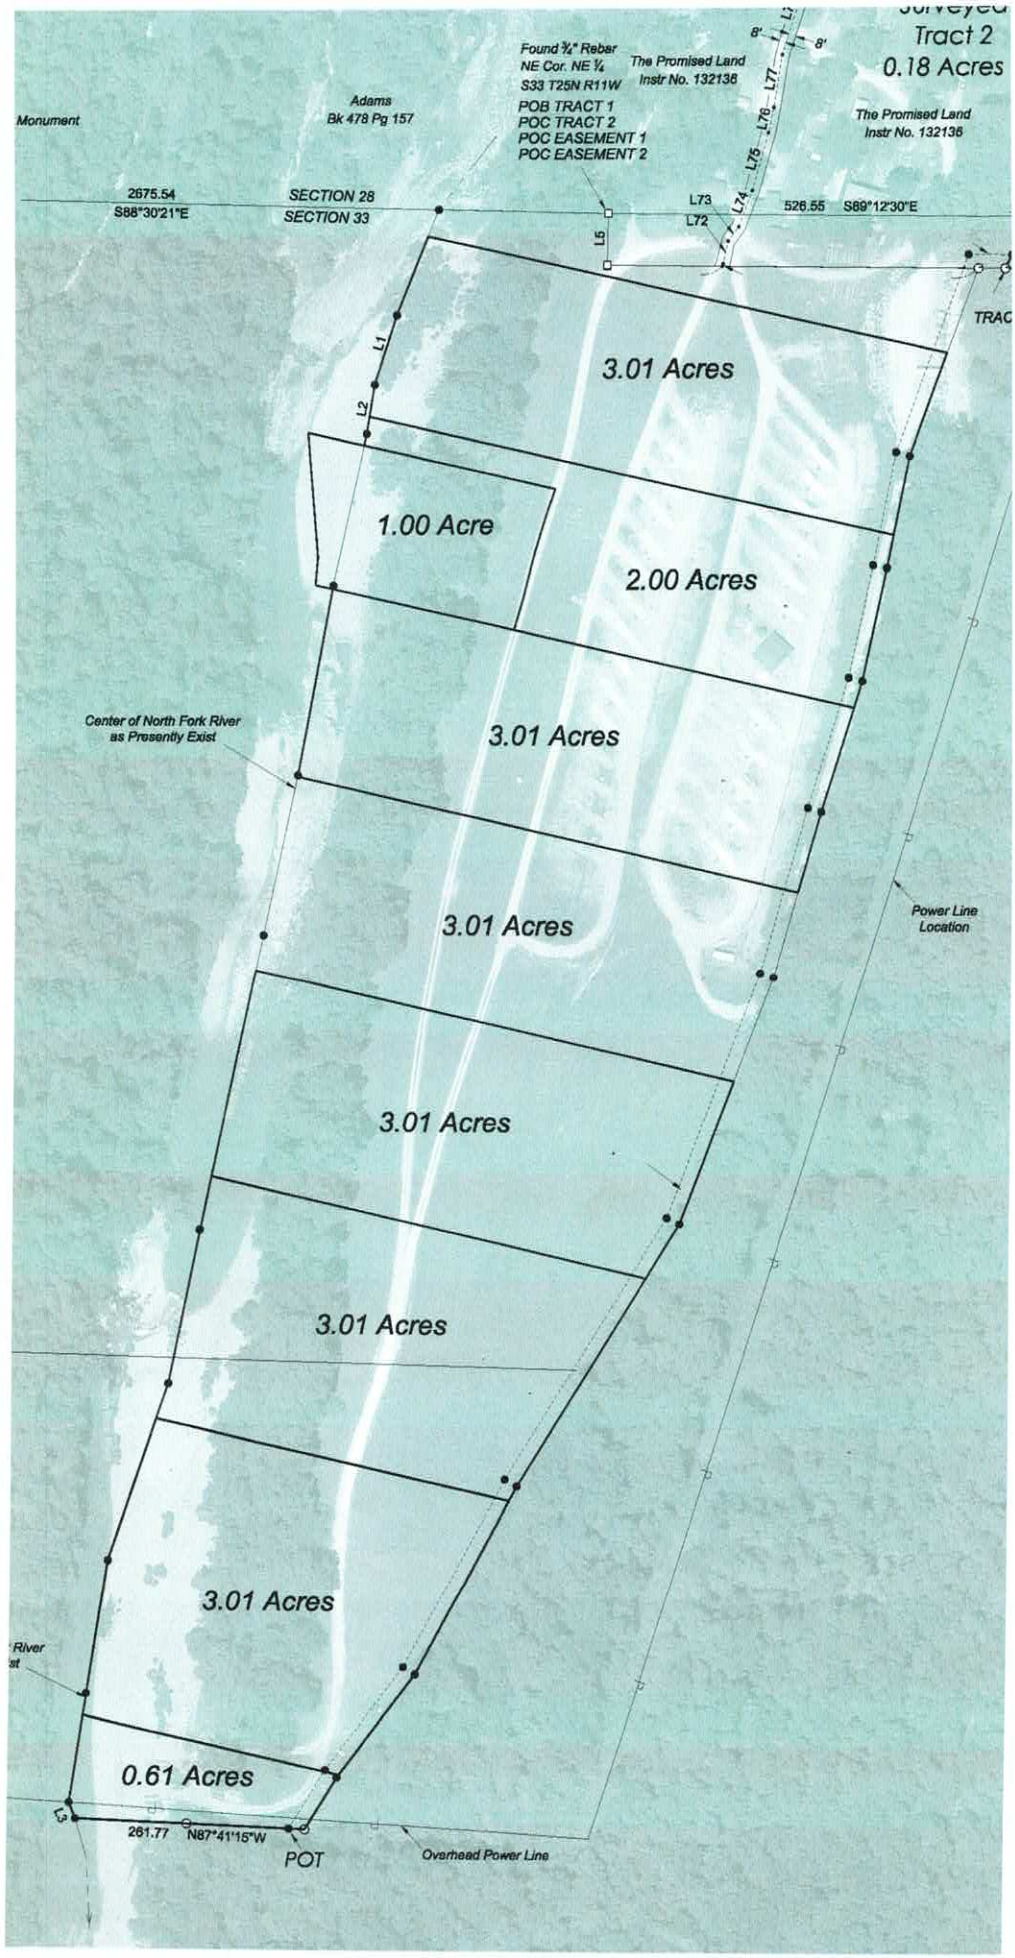
Surveyed
Tract 2
0.18 Acres
Found ¾" Rebar
NE Cor. NE ¼
S33 T25N R11W
POB TRACT 1
POC TRACT 2
POC EASEMENT 1
POC EASEMENT 2
The Promised Land
Instr No. 132136
Adams
Bk 478 Pg 157
Monument
8'
8'
L77
L76
L75
L74
L73
L72
L5
L1
L2
2675.54
S88°30'21"E
SECTION 28
SECTION 33
526.55
S89°12'30"E
TRAC
3.01 Acres
1.00 Acre
2.00 Acres
3.01 Acres
Center of North Fork River
as Presently Exist
3.01 Acres
Power Line
Location
3.01 Acres
3.01 Acres
3.01 Acres
0.61 Acres
L3
261.77
N87°41'15"W
POT
Overhead Power Line