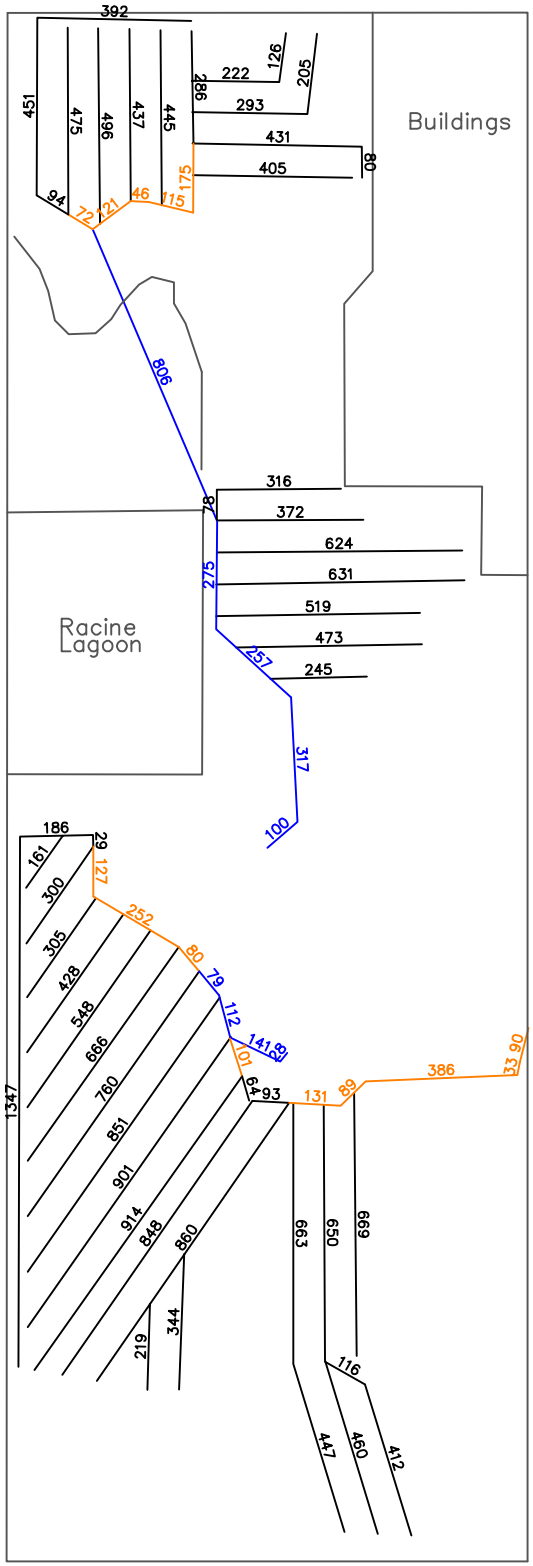

Ellingson DRAINAGE

Aldean Thorson Spacings: 80 Ft.
Section: 36 Township: Racine
County: Mower State: MN
Drawn by: Vickie St John Oct. 1996

21337	Ft. 4" Tile	
1819	Ft. 5" Tile	
2115	Ft. 6" Tile	
0	Ft. 8" Tile	
0	Ft. 10" Tile	
0	Ft. 12" Tile	

Existing Tile
Waterways and Ditches
Property and field Borders
Elec. or Tele. Cable
Gas Line
Trees
Wetland
Surface Intake

0 220 440 880

1 inch = 440 ft.