Vicinity Map

Surveyor's Note:
This Survey is referenced to the National Spatial Reference System using KYCORS on 11/06/2025, Latitude N 37°04'33.1338" Longitude W 84°37'15.5035" Elevation 868.61' - Northing 1310720.8641 Easting 1970613.7764, Horizontal Datum NAD83, Vertical Datum Geoid18. 100 percent of this survey was performed using GPS.

Unless stated otherwise hereon, this survey was prepared without benefit of a Title Abstract. No liability is assumed by this surveyor for any loss relating to any matter that might be discovered by an Abstract or Title Search of the property.

Land Shown hereon is subject to all Covenants, Easements, Exceptions, Right-Of Wage and/or Restrictions of Record or not of Record.

Grid North
November 21, 2025

For Casey County & Use Only

Certification of Ownership

I (We) hereby certify that I (We) are the owners of the property shown hereon and that I (We) hereby adopt this plat as a true representation of property.

Owner Signature _____ Date

Owner Signature _____ Date

Witness _____ Date

The foregoing instrument was subscribed,, sworn to and acknowledged before me by above signed on this date _____.

Notary Public
My Comm. Expires:_____

Call Table

1	N 64°15'46" E 54.65'
2	S 75°37'39" E 90.19'
3	N 68°16'19" E 54.64'
4	N 79°17'11" E 99.17'
5	S 81°09'18" E 58.71'
6	N 88°04'04" E 75.47'
7	N 79°31'00" E 66.50'
8	N 61°12'13" E 105.31'
9	S 51°13'37" E 48.53'
10	S 62°40'34" E 31.71'
11	N 82°24'02" E 57.91'
12	S 52°04'37" E 53.46'
13	S 76°55'36" E 55.06'

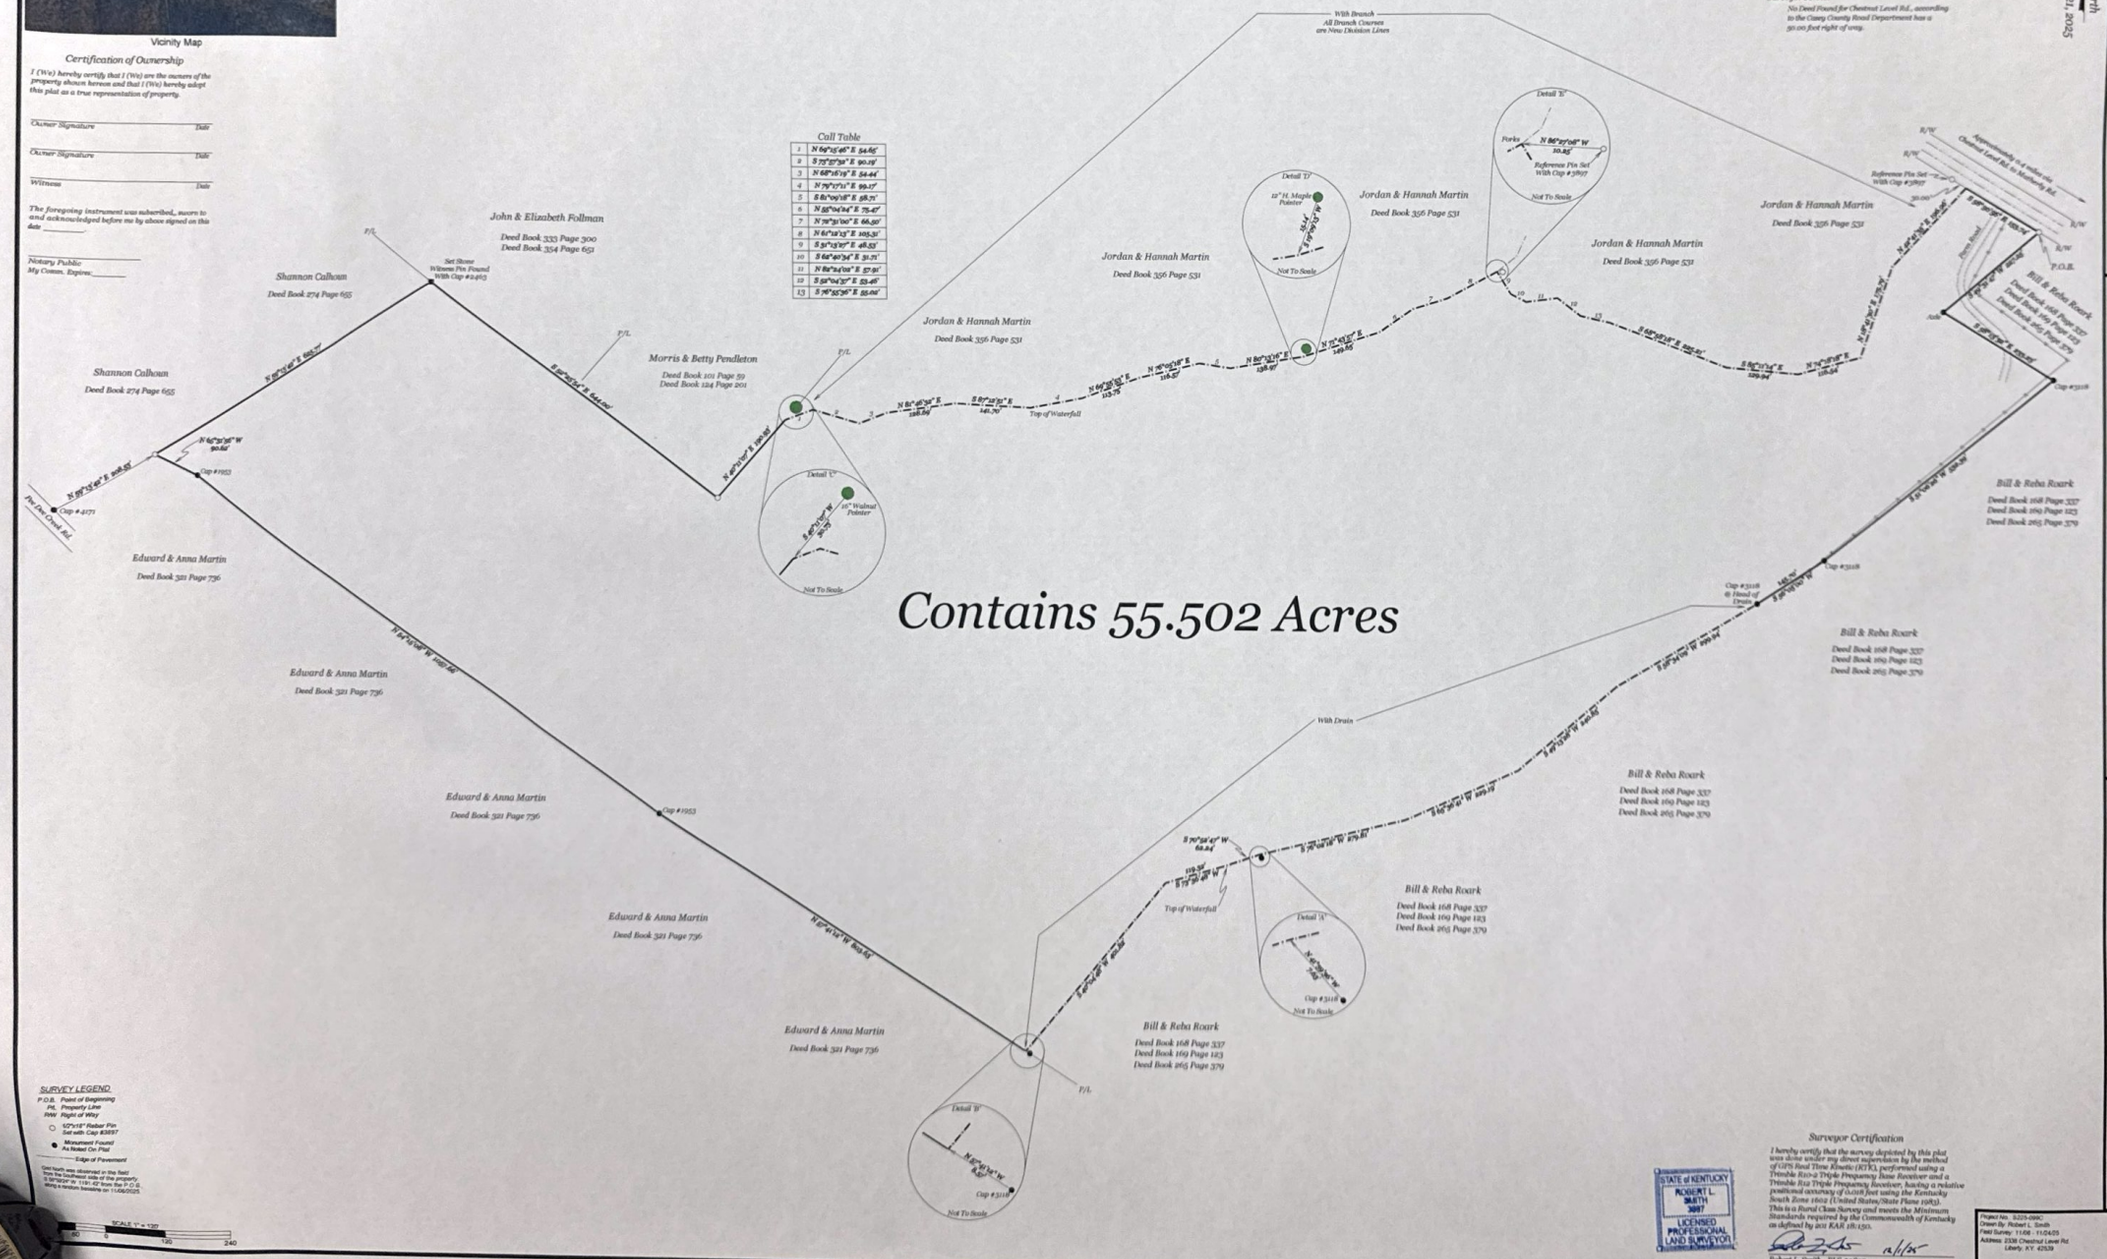

SURVEY LEGEND

P.O.B. Point of Beginning
P/L Property Line
R/W Right of Way
5/7"x18" Rebar Pin Set with Cap #3897
Monument Found As Noted On Plat
Edge of Pavement

Grid North was obtained in the field from the South line of the property. S 30°00'00" W 1181.42' from the P.O.B. Using a random traverse on 11/06/2025.

SCALE 1" = 120'
60 0 120 240

Surveyor Certification

I hereby certify that the survey depicted by this plat was done under my direct supervision by the method of GPS Real Time Kinetic (RTK), performed using a Trimble R10-2 Triple Frequency Base Receiver and a Trimble R12 Triple Frequency Receiver, having a relative positional accuracy of 0.018 feet using the Kentucky South Zone 1602 (United States/State Plane 1983). This is a Rural Class Survey and meets the Minimum Standards required by the Commonwealth of Kentucky as defined by 201 KAR 18:150.

STATE OF KENTUCKY
ROBERT L. SMITH
3897
LICENSED PROFESSIONAL LAND SURVEYOR

Robert L. Smith PLS #3897
Russell County Surveyor

Project No. 3-225-099C
Drawn by: Robert L. Smith
Field Survey: 11-06 - 11-24-25
Address: 2338 Chestnut Level Rd.
Liberty, KY. 42539

Checked By: RLS

Plat of Survey For
Jordan & Hannah Martin
Portion of Deed Book 356 Page 531
Phil Community
Casey County, Kentucky

Smith Land Surveying & Consulting Forestry
Robert L. Smith - Professional Land Surveyor - 3897
P.O. Box 1534 Russell Springs, KY. 42642 (270)566-0567
KAPS Member - Kentucky Association of Professional Surveyors