D.B.1060/495

LINE TABLE		
Line	Bearing	Length
L1	S25°17'11"E	54.50
L2	N81°16'18"E	212.41
L3	N81°16'18"E	245.51
L4	N81°16'18"E	68.37
L5	S52°29'45"W	126.65
L6	N57°55'39"W	30.85
L7	S26°27'54"E	85.78
L8	N37°58'28"E	22.67
L9	N48°55'53"E	58.60
L10	N10°32'24"E	34.48
L11	N67°37'29"E	146.21
L12	N83°04'02"W	200.58
L13	N77°06'37"E	55.10
L14	N67°07'03"E	110.42
L15	N48°04'22"E	77.04
L16	N57°18'21"W	45.18
L17	N20°13'12"E	50.63
L18	S64°22'12"E	54.97
L19	N19°43'49"E	59.57
L20	N20°50'25"E	50.00
L21	N34°30'52"E	101.35
L22	N87°55'54"E	56.79
L23	N53°04'55"E	27.63
L24	S31°37'17"E	71.30
L25	N65°17'40"E	47.57
L26	N89°18'22"E	79.00
L27	S80°53'01"E	55.00
L28	N88°55'44"E	71.12
L29	S87°24'52"E	59.06
L30	S52°05'52"E	51.31

CURVE TABLE				
CURVE	LENGTH	RADIUS	BEARING	CHORD
C1	43.35	200.00	N20°15'20"W	43.27
C2	134.74	90.00	N16°25'25"E	122.50
C3	62.96	150.00	N49°50'35"E	62.50
C4	38.25	200.00	N43°27'11"E	38.19
C5	93.89	90.00	N24°38'56"E	89.69
C6	46.41	128.33	N76°51'06"E	46.15
C7	70.05	90.00	N58°21'56"E	68.29
C8	195.11	200.94	N49°14'54"E	187.53
C9	76.87	90.00	N42°45'35"E	74.55
C10	31.04	90.00	N60°50'22"E	30.89
C11	291.96	200.00	N27°46'26"E	266.72
C12	83.88	90.00	N61°13'52"E	80.88
C13	132.08	200.00	N73°12'07"E	129.69
C14	48.75	100.00	N34°08'45"E	48.27
C15	32.8	90.00	N26°13'48"E	32.62
C16	166.84	125.00	N14°22'12"E	154.73
C17	64.72	300.00	S37°48'05"E	64.59
C18	41.33	90.00	S44°46'44"E	40.97
C19	90.88	90.00	S86°51'49"E	87.06

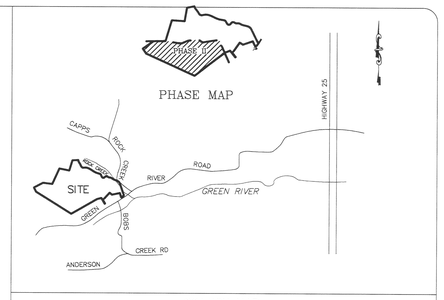

LOCATION MAP

PHASE I
ROCK CREEK SUBDIVISON
(Recorded on Slide 4062)

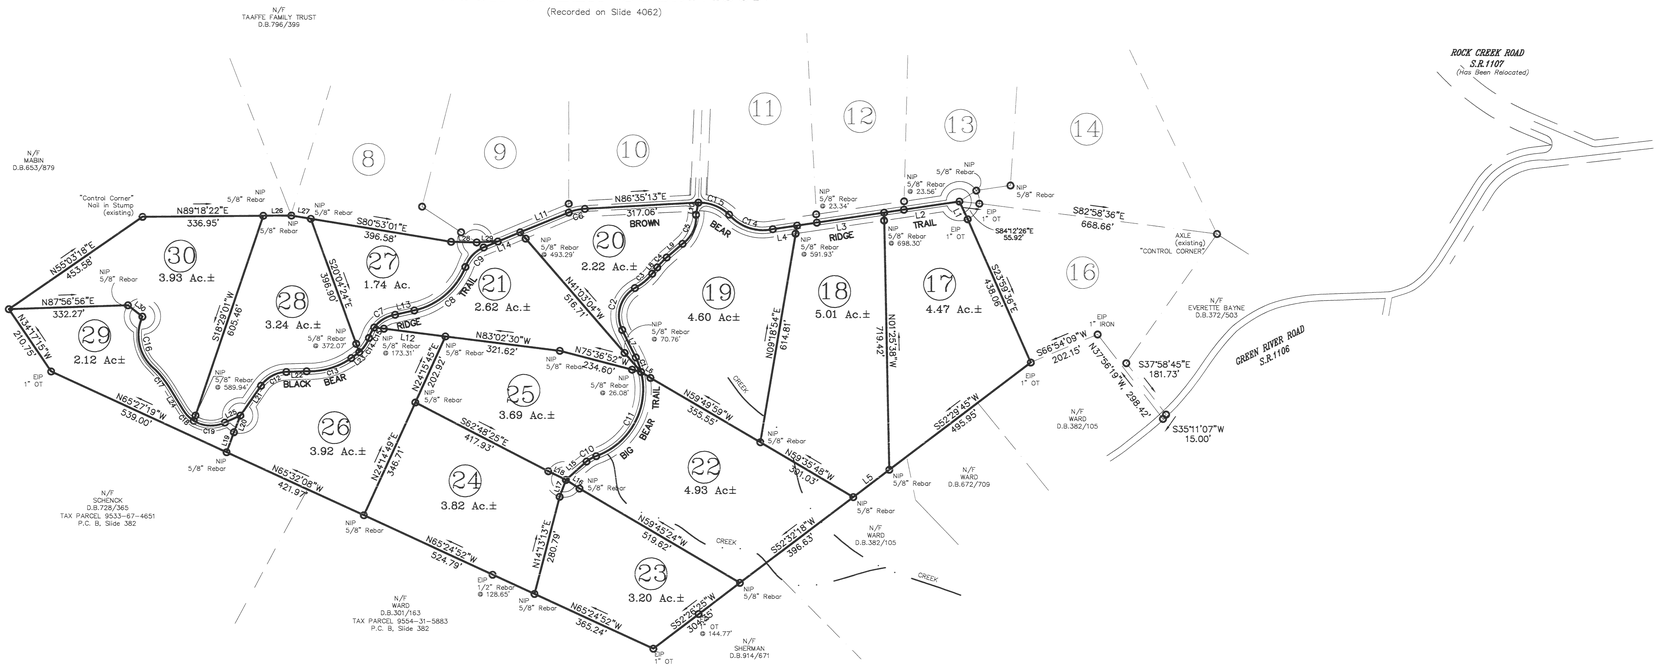

I, Karen C. Smith, ~~Land Development~~ SUBDIVISION Administrator for Henderson Co., certify that this plat plan has been reviewed and approved as (a) MAJOR SUBDIVISION in accordance with the Henderson County ~~Land Development~~ SUBDIVISION Ordinance.

Karen C. Smith
~~Land Development~~ SUBDIVISION Administrator

11/20/02
Date

I, Fulton V. Clinkscales, Jr., certify that this plat was drawn under my supervision from an actual survey made under my supervision (Deed description recorded in Book 1060, page 495, etc.) that the boundaries not surveyed are clearly indicated as drawn from information found in Book_____, Page_____; that the ratio of precision as calculated is 1:10,000; that this plat was prepared in accordance with G.S. 47-30 as amended. Witness my original signature, registration number and seal this 20th day of Nov., A.D., 2002.

Fulton V. Clinkscales, Jr.
L-2614

State of North Carolina
County of Henderson
I, Karen C. Smith, Review Officer of Henderson County, certify that the map or plat to which this certification is affixed meets all statutory requirements for recording.

Karen C. Smith 11/20/02
Review Officer

This survey creates a subdivision of land within the area of a county or municipality that has an ordinance that regulates parcels of land.

Filed and recorded in the Register of Deeds Office for Henderson County, N.C. this 21 day of Nov. 2002 at 9:45 o'clock, A.M. in Book 10 Page Slide 4338
Nadra W. Miller
Register of Deeds
By: Sybil Stokland
Deputy

PHASE II
49.61 AC
by coordinate method

LEGEND	
EIP	EXISTING IRON PIN
NIP	NEW IRON PIN
CP	CALCULATED POINT
N/F	NOW OR FORMERLY

NOTE: 1) ACREAGE AS SHOW ON EACH LOT INCLUDES RIGHT OF WAYS OF PRIVATE ROADS.
2) REFERENCE PLAT BY LAUGHTER, AUSTIN AND ASSOCIATES P.A., DATED FEBRUARY 1992 (JOB #91-480); SURVEY FOR THERSA K. WOLESLAGLE.
3) ALL ROADS ARE PRIVATE WITH A 45' RIGHT OF WAY
4) CUL-DE-SAC RADIUS 50 FEET

200 0 200
61.0M 0 61.0M
SCALE: 1" = 200'

NORTH CAROLINA PROFESSIONAL SEAL L-2614 LAND SURVEYOR FULTON V. CLINKSCALES, JR.

R.S: F. V. CLINKSCALES JR.
NO: N.C. L 2614

STATE OF NORTH CAROLINA
HENDERSON COUNTY
GREENRIVER TOWNSHIP

ROCK CREEK SUBDIVISION
PHASE II
Southern Development
(owner)

FREELAND - CLINKSCALES & ASSOCIATES, of N.C.
ENGINEERS * LAND SURVEYORS
201 2nd AVE. EAST
HENDERSONVILLE, N.C. 28739
(828) 697-6539
(828) 254-7528

REF.PLAT BOOK	SEE NOTES
REF. DEED BOOK	1060-495
TAX MAP	9554-33-8300
PARTY CHIEF	ECD
DRAWN	ECD
DATE	May 24, 2002
DWG.NO.	N20091

Ernest C. Drake
N.C. L 3798