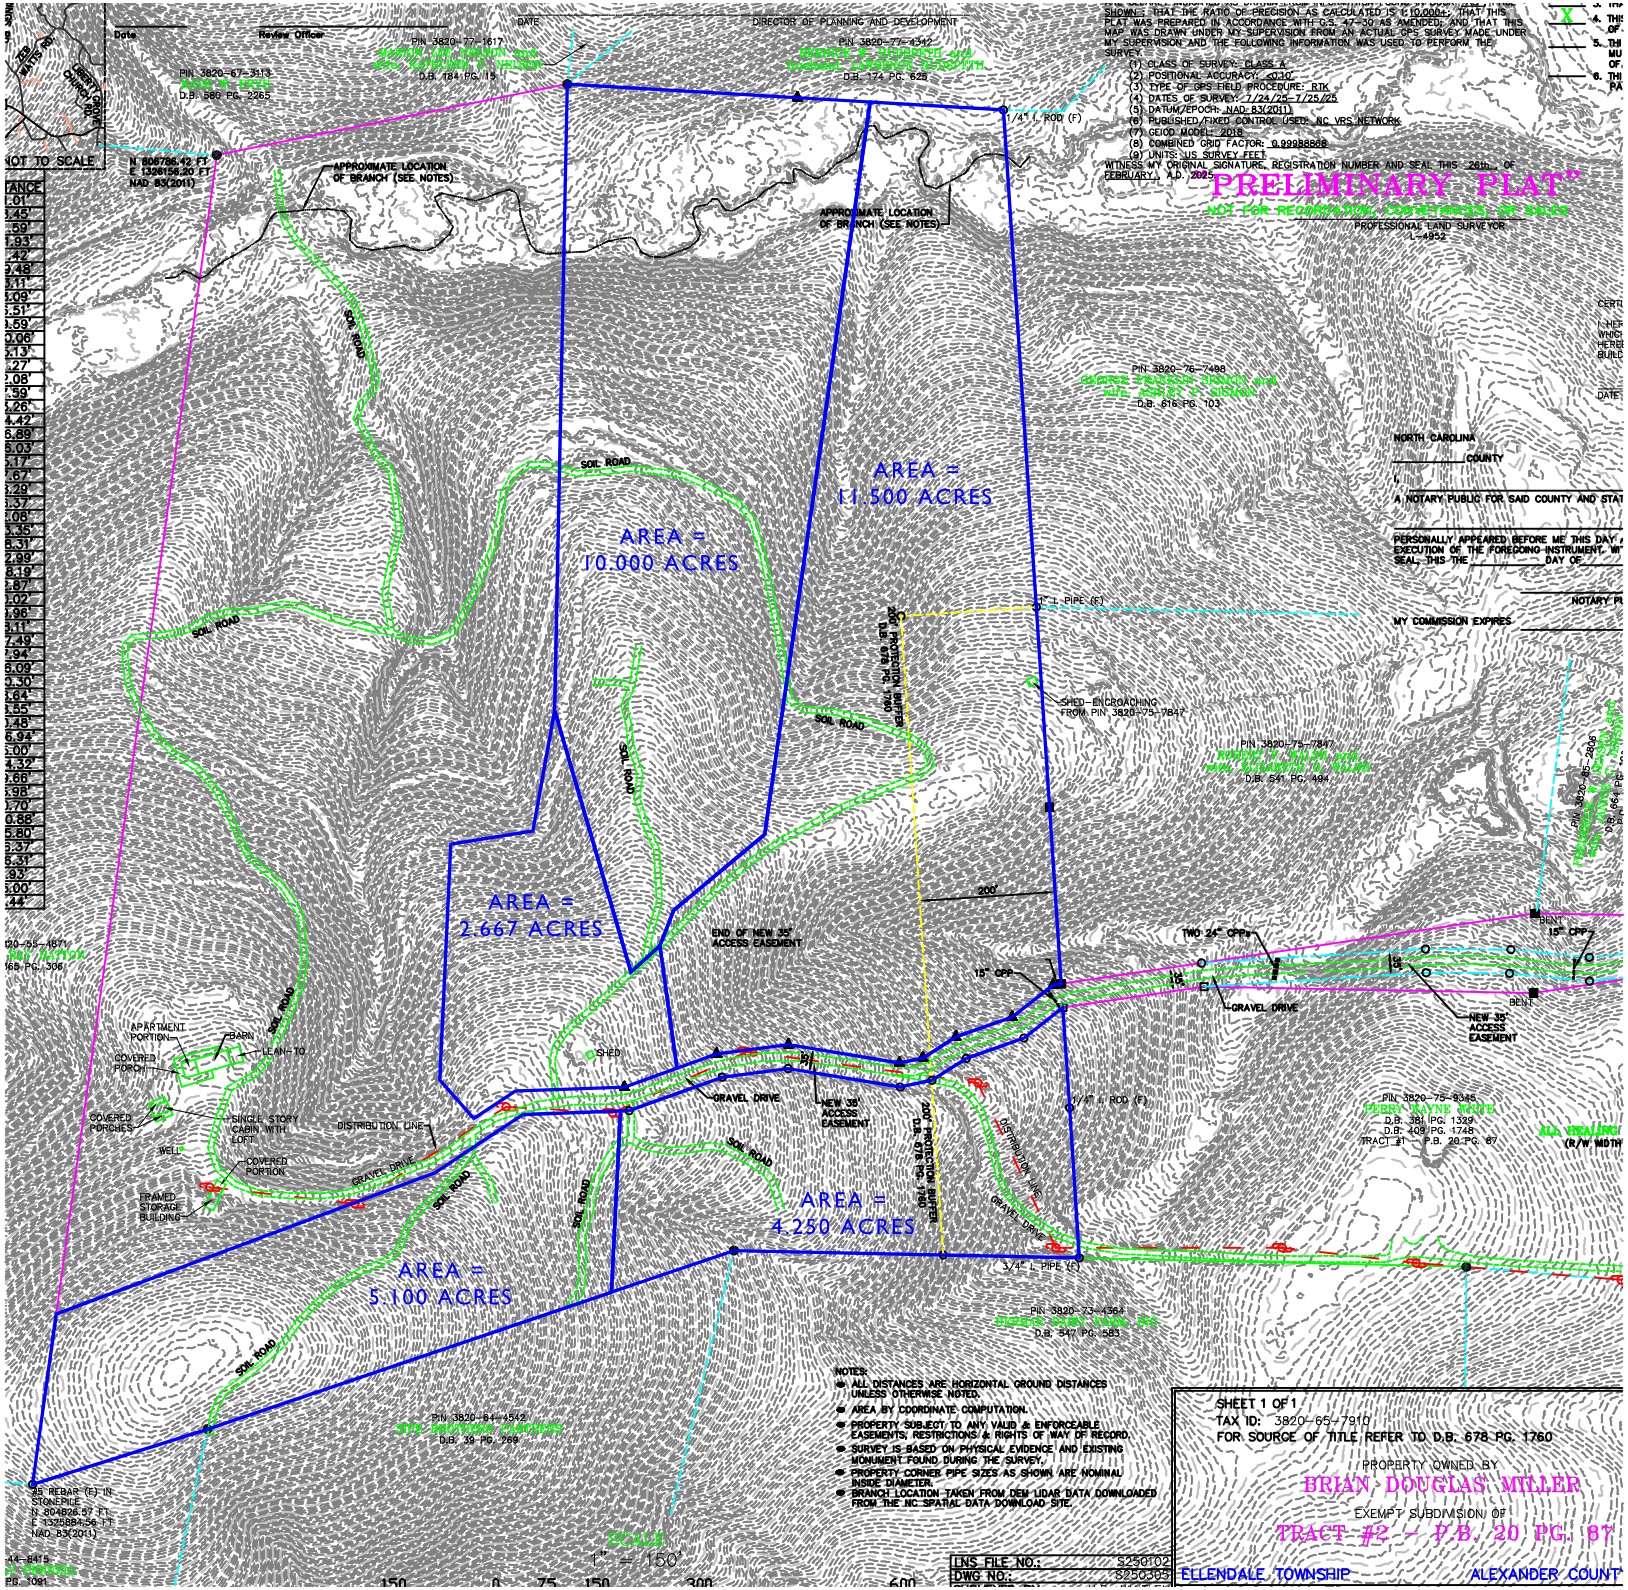

SHOWN; THAT THE RATIO OF PRECISION AS CALCULATED IS 1:10,000+; THAT THIS PLAT WAS PREPARED IN ACCORDANCE WITH G.S. 47-30 AS AMENDED; AND THAT THIS MAP WAS DRAWN UNDER MY SUPERVISION FROM AN ACTUAL GPS SURVEY MADE UNDER MY SUPERVISION AND THE FOLLOWING INFORMATION WAS USED TO PERFORM THE SURVEY:

(1) CLASS OF SURVEY: CLASS A
(2) POSITIONAL ACCURACY: 0.07'
(3) TYPE OF GPS FIELD PROCEDURE: RTK
(4) DATES OF SURVEY: 7/24/25-7/25/25
(5) DATUM/EPOCH: NAD 83(2011)
(6) PUBLISHED/FIXED CONTROL USED: NC VRS NETWORK
(7) GEOID MODEL: 2018
(8) COMBINED GRID FACTOR: 0.99988808
(9) UNITS: US SURVEY FEET

WITNESS MY ORIGINAL SIGNATURE, REGISTRATION NUMBER AND SEAL THIS 26th DAY OF FEBRUARY, A.D. 2025.

"PRELIMINARY PLAT"
NOT FOR RECORDATION, CONVEYANCES, OR SALES

PROFESSIONAL LAND SURVEYOR
L-4952