

CERTIFICATE OF SURVEY

IN NW1/4 SECTION 8-T106N-R19W
STEELE COUNTY, MINNESOTA

NW CORNER NW1/4
SECTION 8-T106N-R19W
CAST IRON MONUMENT
POINT OF BEGINNING
PARCEL B

NE CORNER NW1/4
SECTION 8-T106N-R19W
CAST IRON MONUMENT

S89°51'20"W

2642.75

NORTH LINE NW1/4
SECTION 8-T106N-R19W

PARCEL B
129.94 ACRES±

NW1/4 SECTION 8-T106N-R19W

PARCEL A
19.36 ACRES±

SW CORNER NW1/4
SECTION 8-T106N-R19W
IN ROCK PILE
POINT OF BEGINNING
PARCEL A
SEE DETAIL

SE CORNER NW1/4
SECTION 8-T106N-R19W

N160963.94
439564.06

N89°51'55"E

960.42

N89°51'55"E

1428.68


0' 150' 300' 600'
SCALE IN FEET

NOTE:

No monuments were set at request of client. Pins will be placed after harvest.

SCALE: 1" = 300'

DETAIL:
SCALE: 1" = 10'

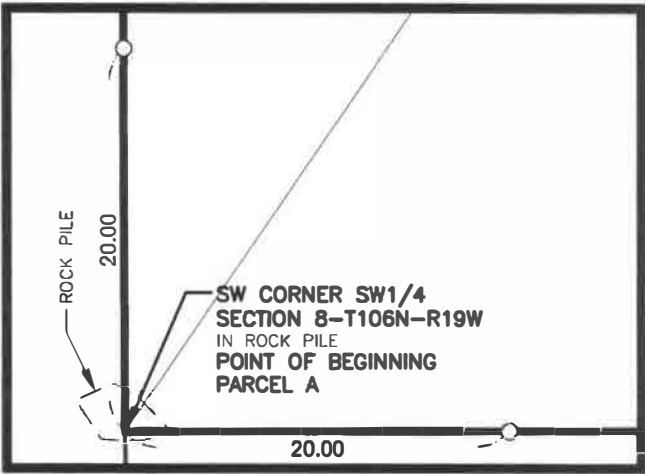


LEGEND:

- = 5/8 Inch x 16 Inch iron stake monument (Capped SAT 52646)-Placed
- = Iron stake monument-Found
- ⊙ = Steele County monument-Found

FOR: JODELL AND WILLIAM HARTLE

LOCATION MAP

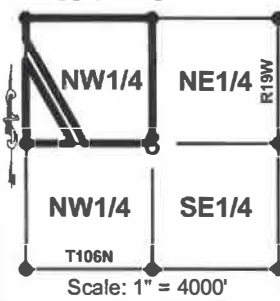

Date of survey: 7/24/2026
Revised date: -
Drawn by: ADM
Surveyed by: SAT
Coord-System: MNDOT CO. NAD83 1996
Page 1 of 3
Job No: 26-1132CERT.DWG
File No.

COPYRIGHT

This document is the property of Jones, Haugh & Smith Inc. and may not be used, copied or duplicated without prior written consent.

I hereby certify that this survey, plan, or report was prepared by me or under my direct supervision and that I am a duly Licensed Land Surveyor under the laws of the State of Minnesota.



**JONES
HAUGH
SMITH**
Engineers + Surveyors

515 South Washington Ave.
Albert Lea, MN 56007
507-373-4876

415 West North Street
Owatonna, MN 55060
507-451-4598