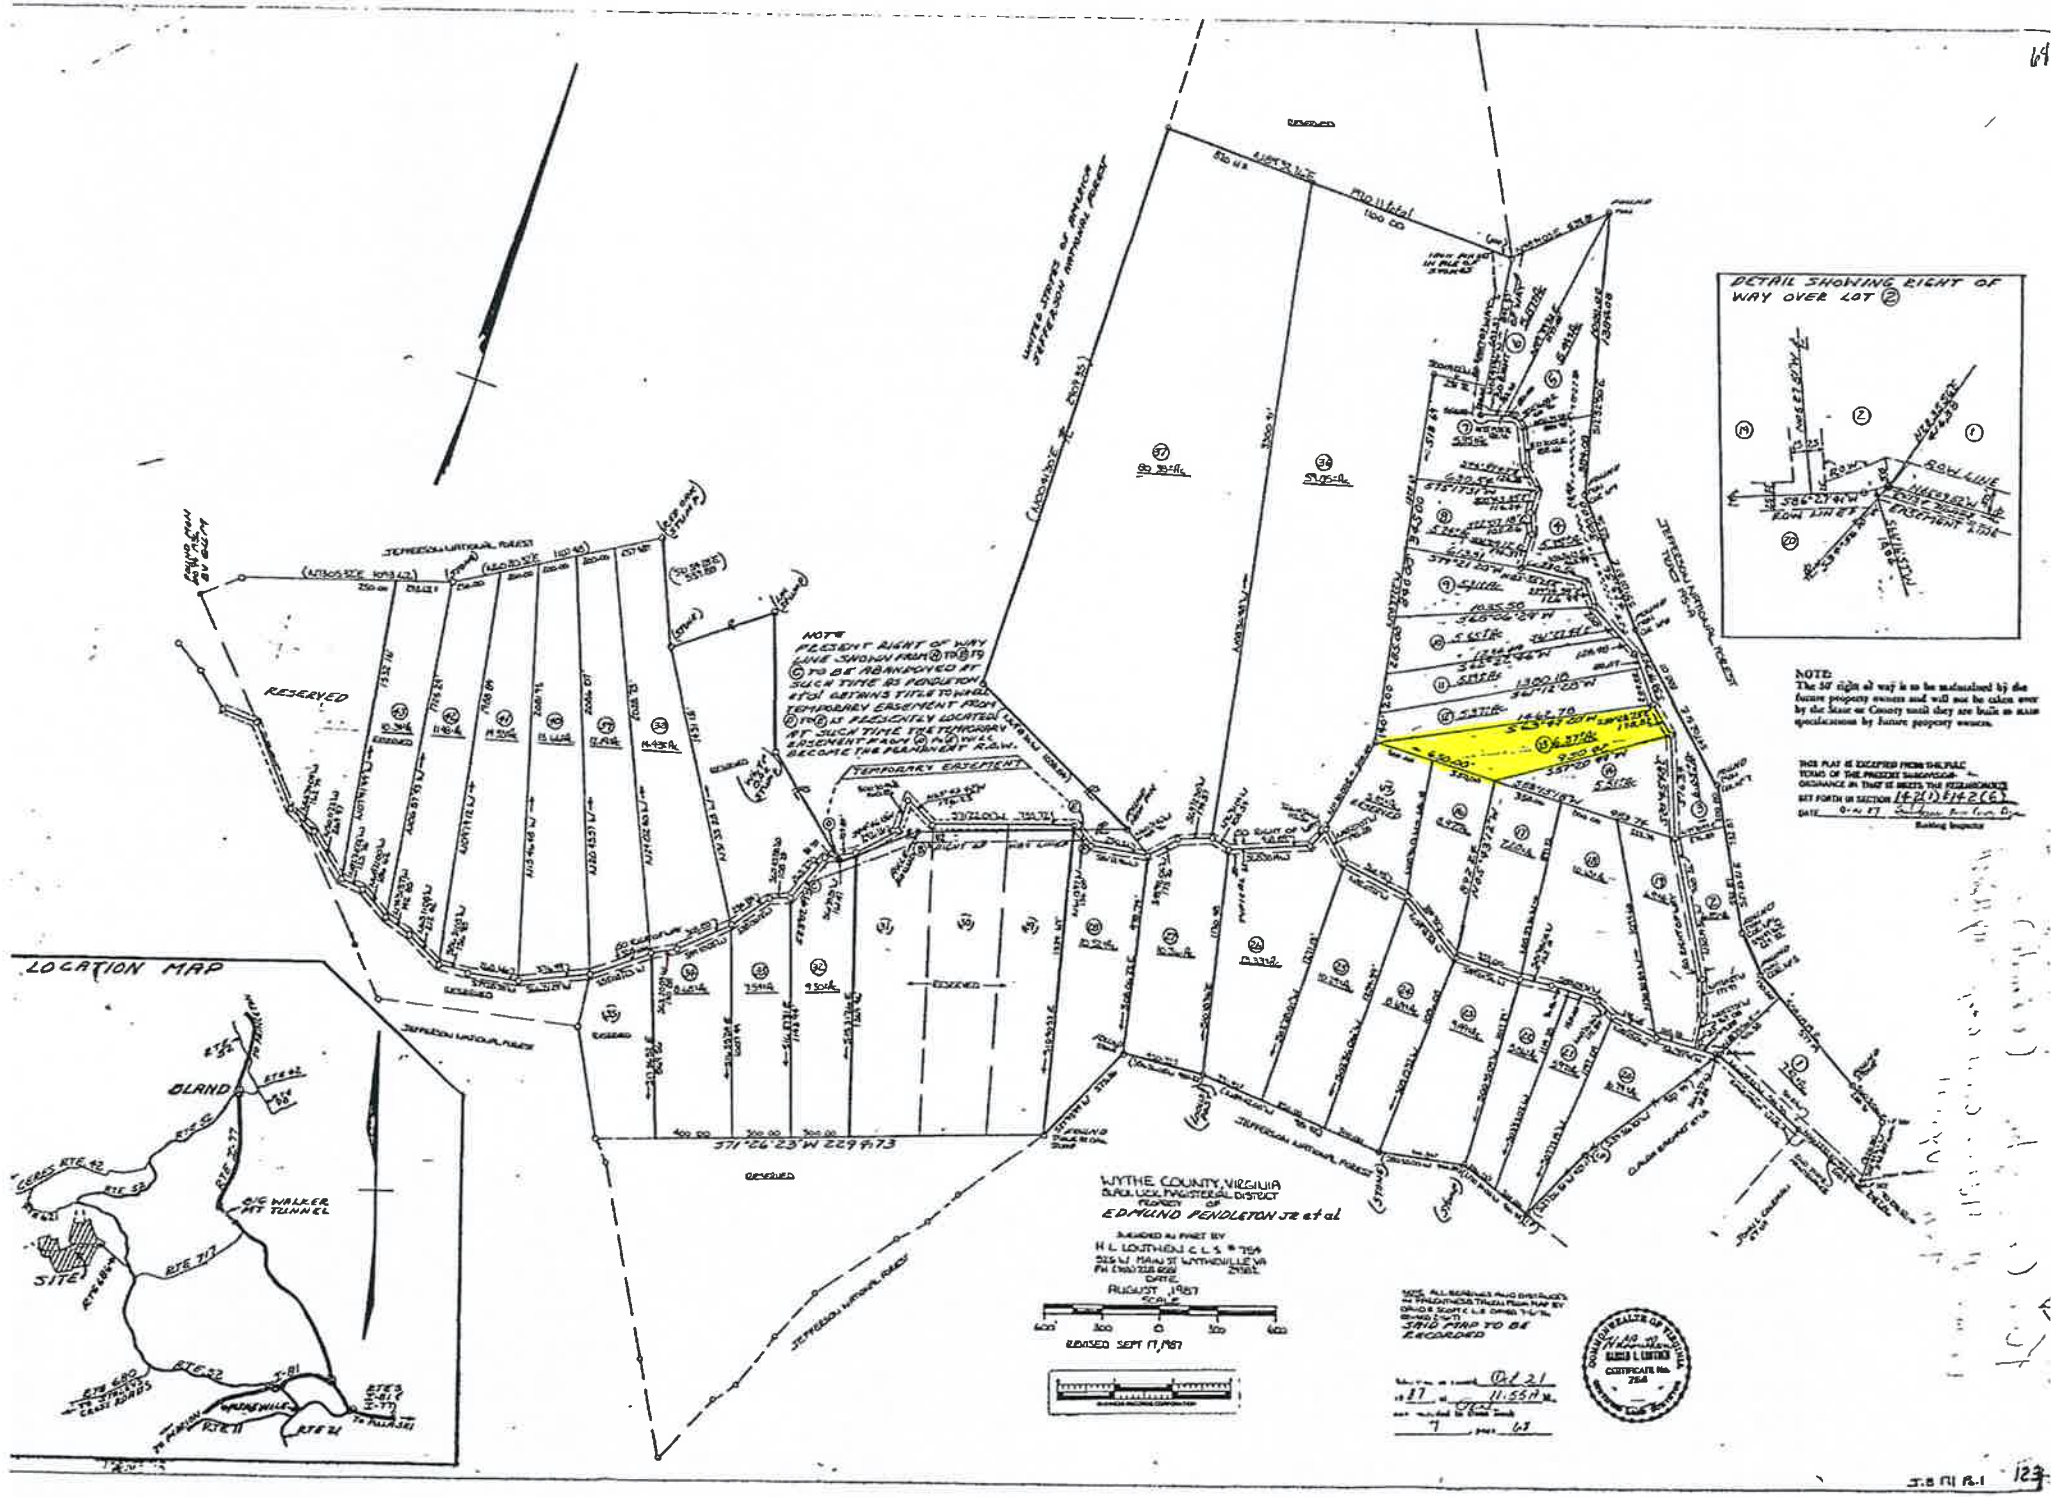

DETAIL SHOWING RIGHT OF WAY OVER LOT 2
ROW LINE
EASEMENT LINE
NOTE:
The 50' right of way is to be maintained by the future property owners and will not be taken over by the State or County until they are built to state specifications by future property owners.
THIS PLAT IS EXCEPTED FROM THE PUBLIC TERMS OF THE PRESENT SUBDIVISION ORDINANCE IN THAT IT MEETS THE REQUIREMENTS SET FORTH IN SECTION 14.2(1) & 14.2(6)
DATE 9-14-87
Building Inspector
NOTE
PRESENT RIGHT OF WAY LINE SHOWN FROM 4 TO 8 TO 6 TO BE ABANDONED AT SUCH TIME AS PENDLETON & Co. OBTAINS TITLE TO WHOLE TEMPORARY EASEMENT FROM 4 TO 8 IS PRESENTLY LOCATED AT SUCH TIME THE TEMPORARY EASEMENT FROM 4 TO 8 WILL BECOME THE PERMANENT R.O.W.
TEMPORARY EASEMENT
RESERVED
JEFFERSON NATIONAL FOREST
UNITED STATES OF AMERICA JEFFERSON NATIONAL FOREST
S71°26'23"W 229.9'73
LOCATION MAP
BLAND
SITE
BIG WALKER MT TUNNEL
WYTHE COUNTY, VIRGINIA
BLACK LICK MAGISTERIAL DISTRICT
PROPERTY OF
EDMUND PENDLETON JR et al
SURVEYED AS PART BY
H. L. LOUTHEN C.L.S. # 754
525 W. MAIN ST WYTHEVILLE VA
DATE
AUGUST 1987
SCALE
REVISED SEPT 17, 1987
SAID MAP TO BE RECORDED
COMMONWEALTH OF VIRGINIA
CERTIFICATE No. 754
J.B. 171 P.1
123