


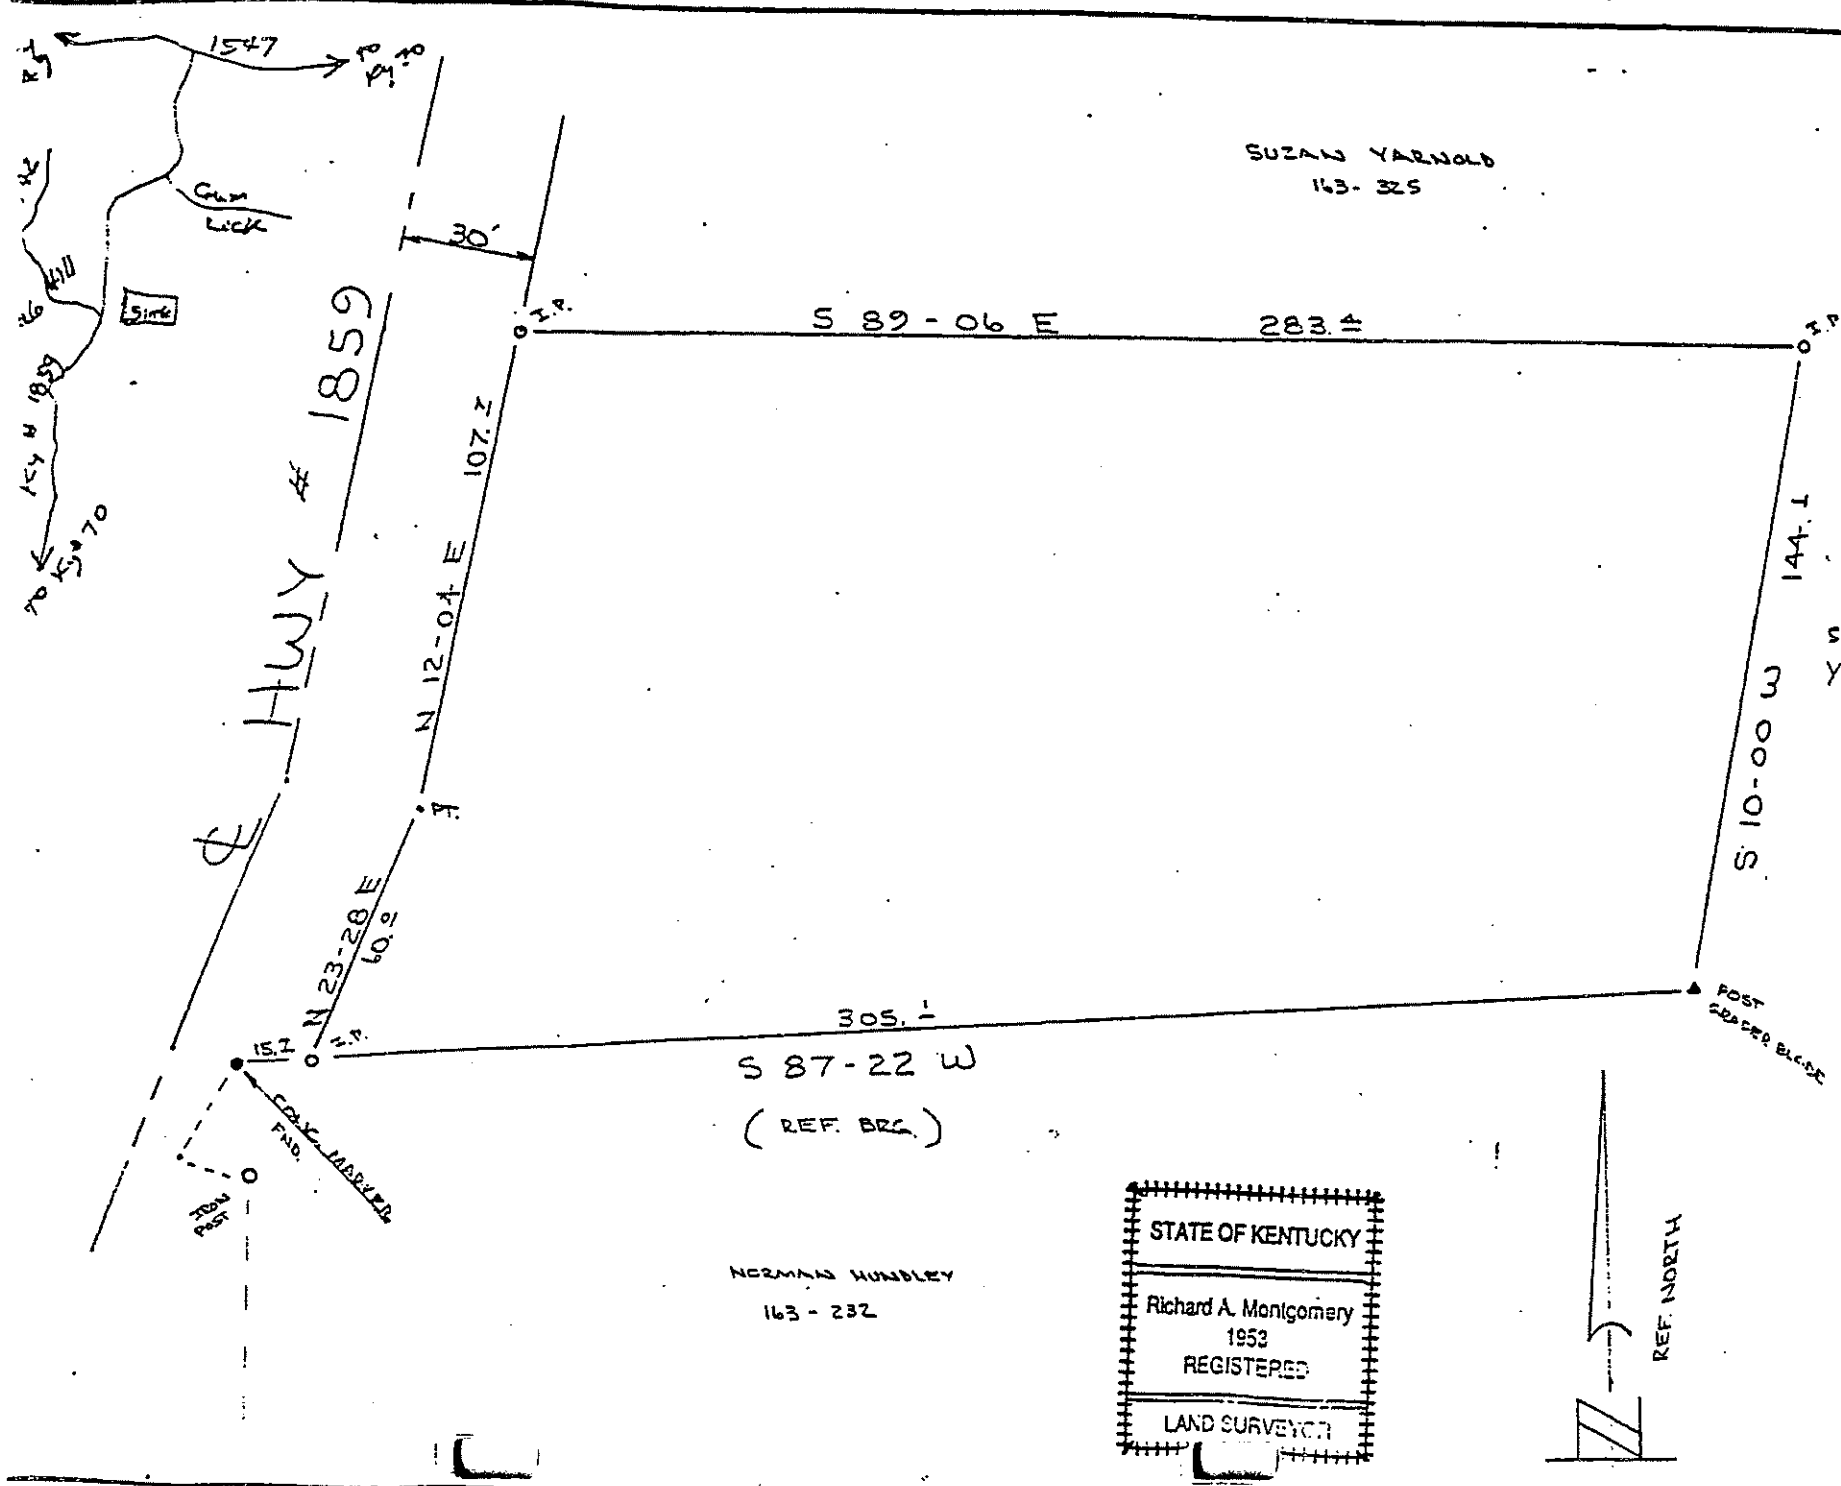

CERTIFICATE

I, WE DO HEREBY CERTIFY THAT
ARE THE OWNERS OF THE PROPERTY
SHOWN HEREON BY AUG. 31 1993
OF SUZAN YARNOLD
AS RECORDED IN THE OFFICE OF
THE CLERK OF CASEY
COUNTY KENTUCKY IN DEED
BOOK #163 AT PAGE 325 AND
DO ADOPT THIS SURVEY.

SUZAN YARNOLD

I DO HEREBY CERTIFY THIS TO BE
A TRUE AND ACCURATE PLAT OF A
SURVEY BY ME ON THE DATE SHOWN
AT THE DIRECTION OF NORMAN HUNDLEBY
THE MONUMENTS HAVE BEEN PLACED
OR FOUND AS SHOWN. THE RATIO
OF SCALE WAS 1:5000 AND
THE METHOD OF SURVEY WAS
EDM. RANGING

Richard A. Montgomery RLS 1952
RPE 12334

STATE OF KENTUCKY

Richard A. Montgomery
1952
REGISTERED

LAND SURVEYOR

PROPERTY SURVEY

A PORTION OF
SUZAN YARNOLD PROP.

CASEY SURVEYING ASSOCIATES
RICHARD A. MONTGOMERY RLS:RPE
RT. 2 ALLEN ST. LIBERTY, KY (606) 787-8457

SCALE	AREA	DATE	DRAWN BY
1" = 100'	1.0 ± ACRES	12-93	RAM