

SPRING RIVER ADDITION
TO MAMMOTH SPRING

CONTAINING 14 LOTS; 13-26
BEING 6.691 ACRES IN THE
S.E. 1/4 OF THE S.E. 1/4 OF
SEC. 8. AND 9.98 ACRES IN
THE S.W. 1/4 OF THE S.W. 1/4
OF SEC. 9 ALL IN TWP. 21N.
R. 5W. FULTON CO. ARK.

NOTE: 10' UTILITY E'MENT
ON FRONT OF EACH LOT.

0 -- SET I.P.

SURVEYORS CERTIFICATION

I HEREBY CERTIFY THAT THE PLAT SHOWN
AND DESCRIBED HEREON IS THE RESULT OF
A SURVEY MADE 3-29-1982
THAT IT IS A TRUE AND ACCURATE SURVEY
AND THE MONUMENTS WERE FOUND OR SET
AS NOTED.

OWNERS CERTIFICATION

WE HEREBY CERTIFY THAT WE ARE THE OWNERS OF
THE PROPERTY SHOWN AND DESCRIBED HEREON THAT
WE ADOPT THE SUBDIVISION AND DEDICATE PERPETUAL
USE OF ALL STREETS AND EASEMENTS AS NOTED.


By *Herbert J. Perrell*

Edward Murphy

1"=100'

6.91 AC. IN THE
SE OF SE OF SEC. 8
TWP. 21N, R. 5W.

9.98 AC. IN THE
S.W. OF S.W. OF SEC. 9
TWP. 21N, R. 5W.

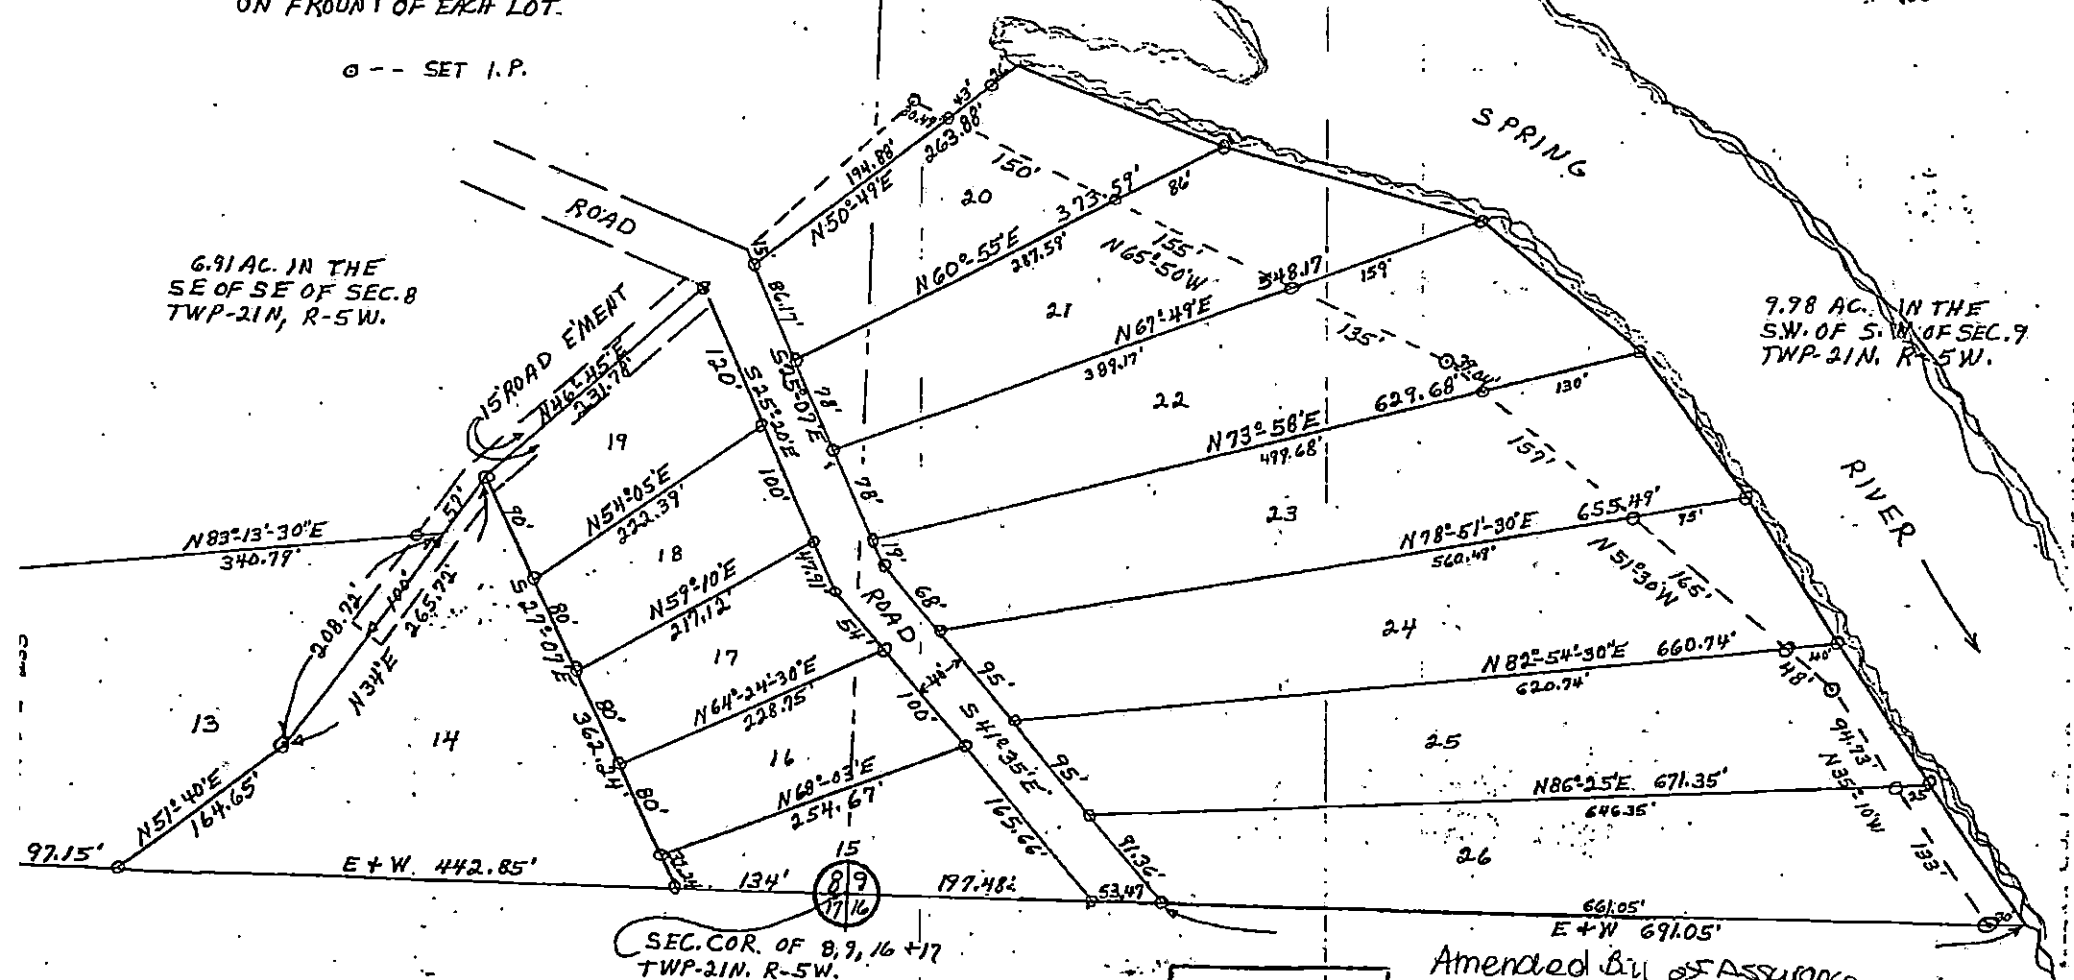

SEC. COR. OF 8, 9, 16 + 17
TWP. 21N. R. 5W.

EDWARD MURPHY
REGISTERED
LAND SURVEYOR
STATE OF
ARKANSAS
NO. 555
Edward Murphy

Amended Bill of Assurance
BOOK 10
Page 41

FILED
OFFICE OF THE
FULTON COUNTY CLERK
Dated 4-2-82
Gene Maguffee, Clerk
BOOK 4
Page 105

Bill
of
Assurance
BOOK 9
Page 7
929