

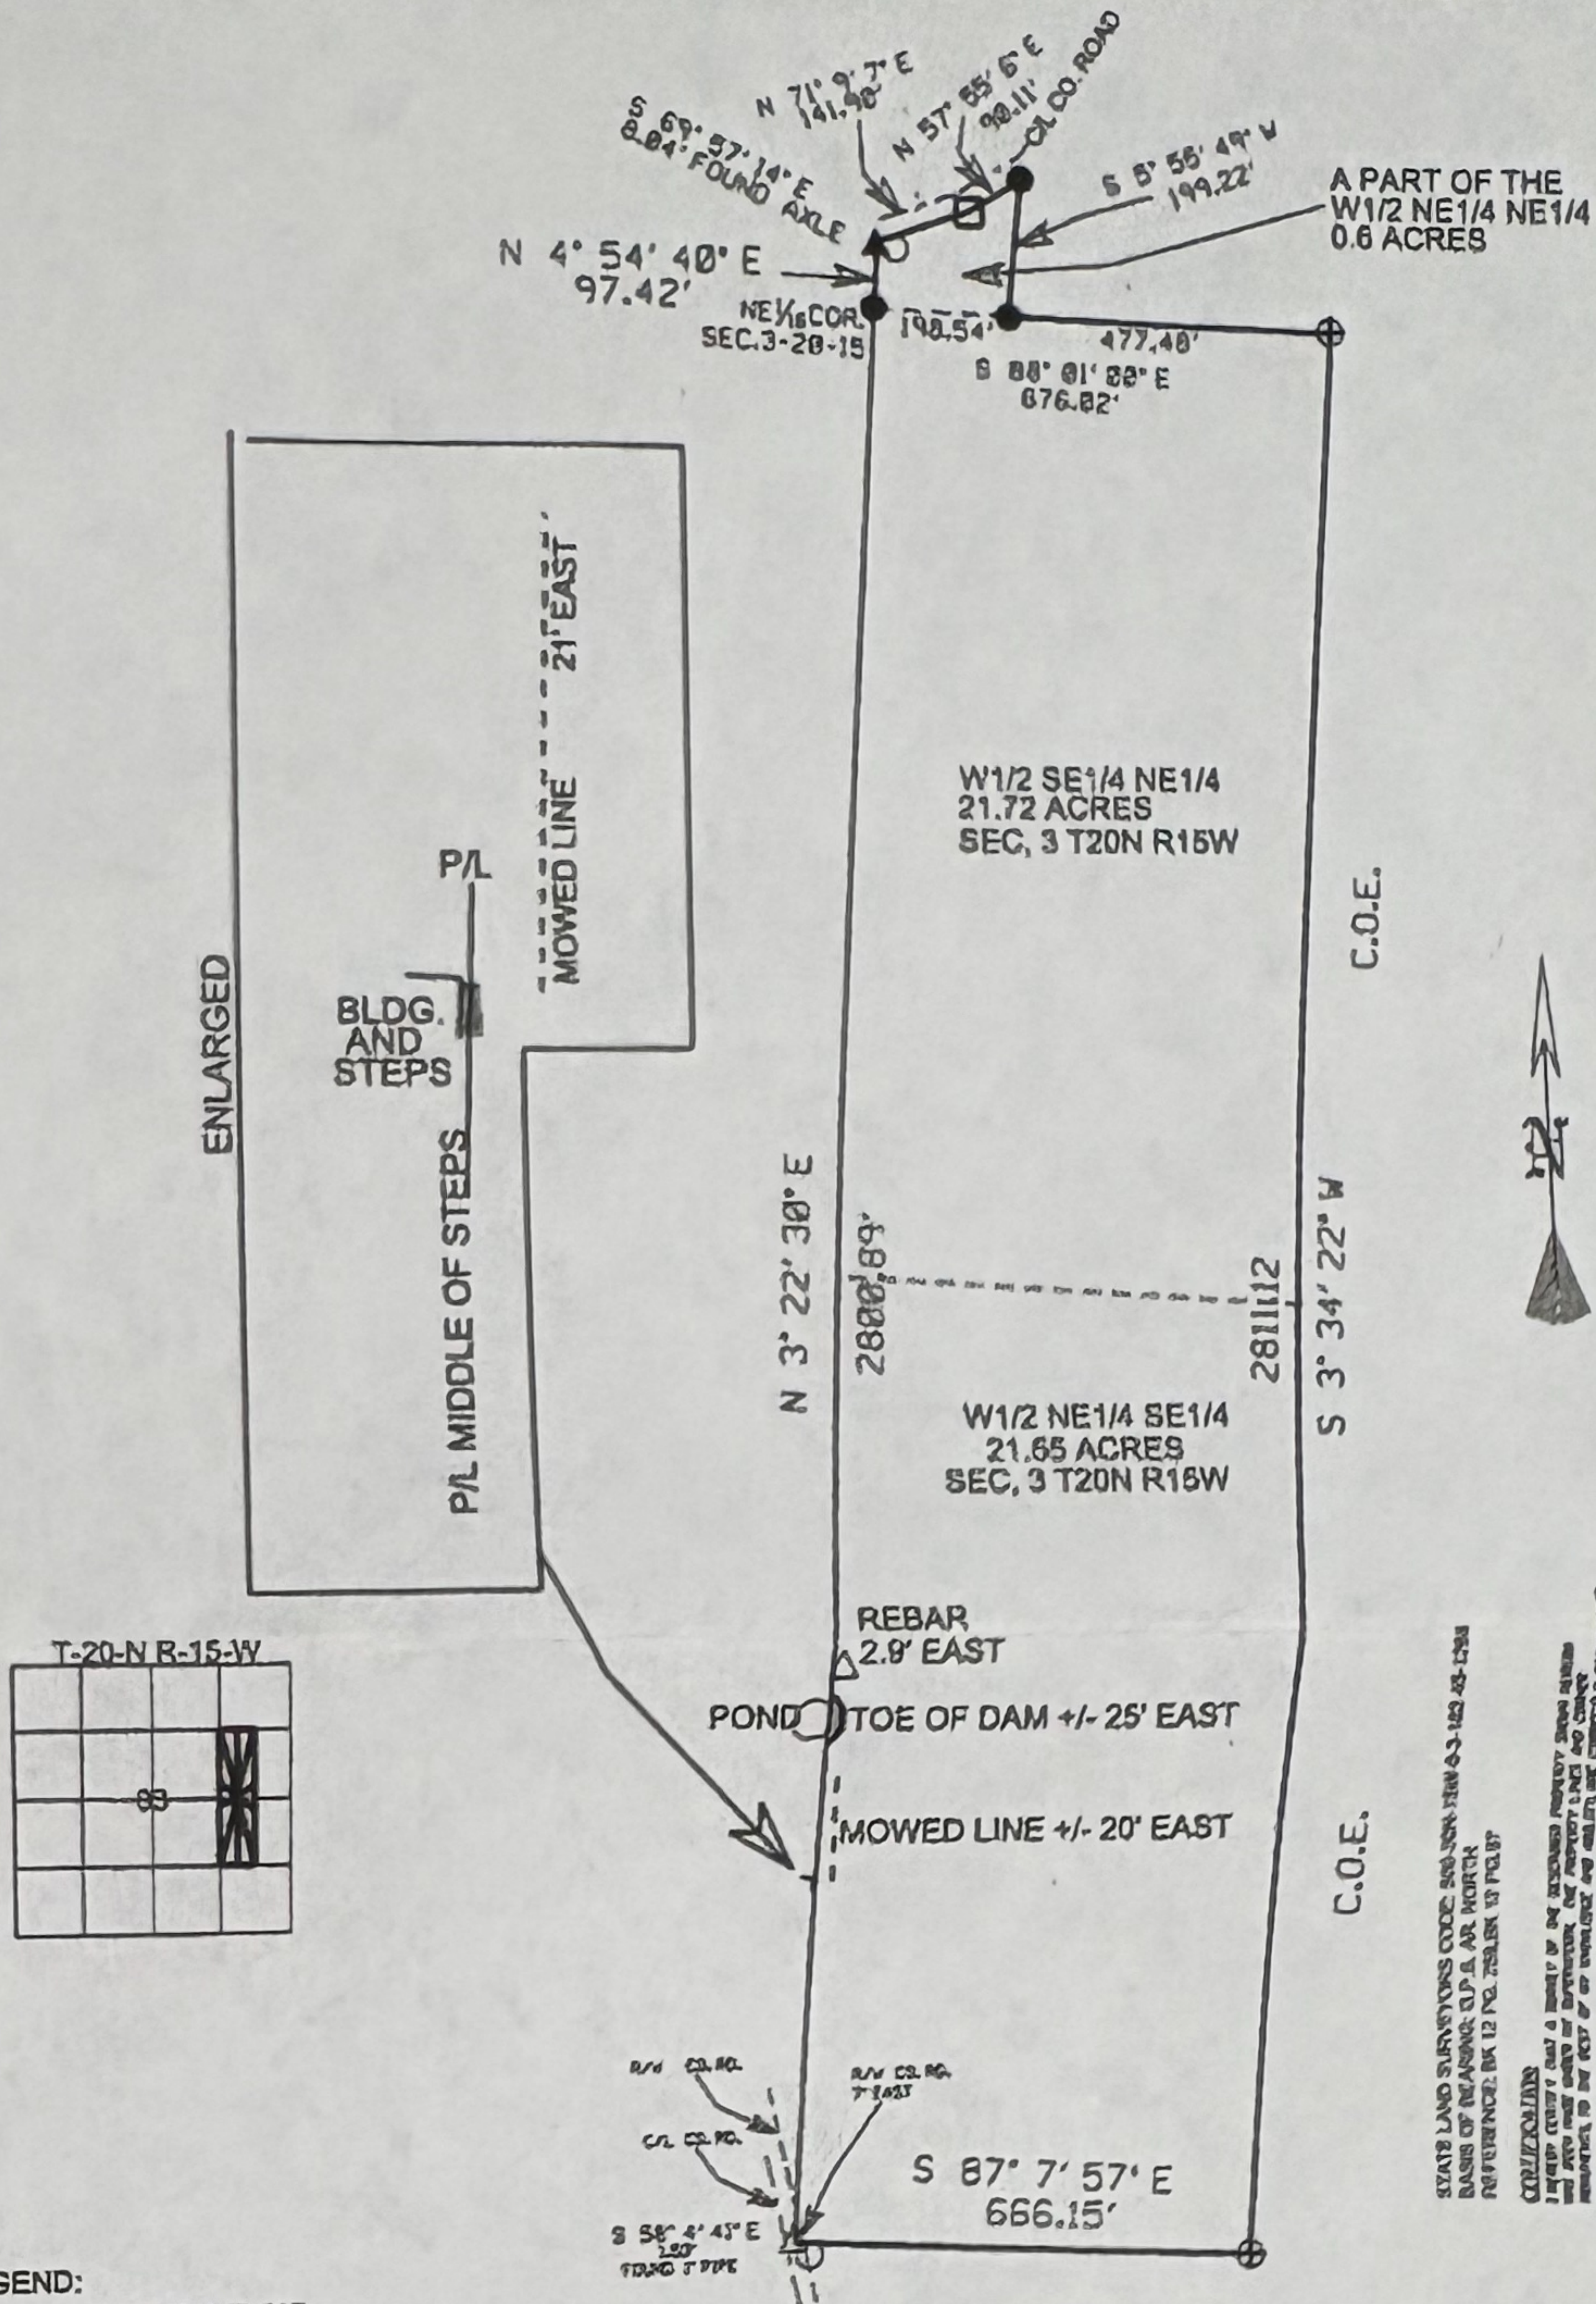


SURVEY DESCRIPTION

THE W1/2 SE1/4 NE1/4 AND THE W1/2 NE1/4 SE1/4 AND A PART OF THE WEST 1/2 NE1/4 NE1/4 SEC. 3 T20N R15W MARION CO. AR. : DESCRIBED AS FOLLOWS STARTING AT NE 1/8 COR. THENCE N04° 54' 40"E 97.42' TO R/W CO. RD. THENCE ALONG SAID R/W N71° 09' 07"E 141.90', N57° 55' 06"E 90.11', THENCE LEAVING SAID R/W S05° 55' 48"W 199.22' TO FORTY LINE, THENCE ALONG FORTY LINE N88° 01' 00"W 198.54' TO THE P.O.B CONTAINING 0.8 AC. FOR A TOTAL ACRES OF 43.87

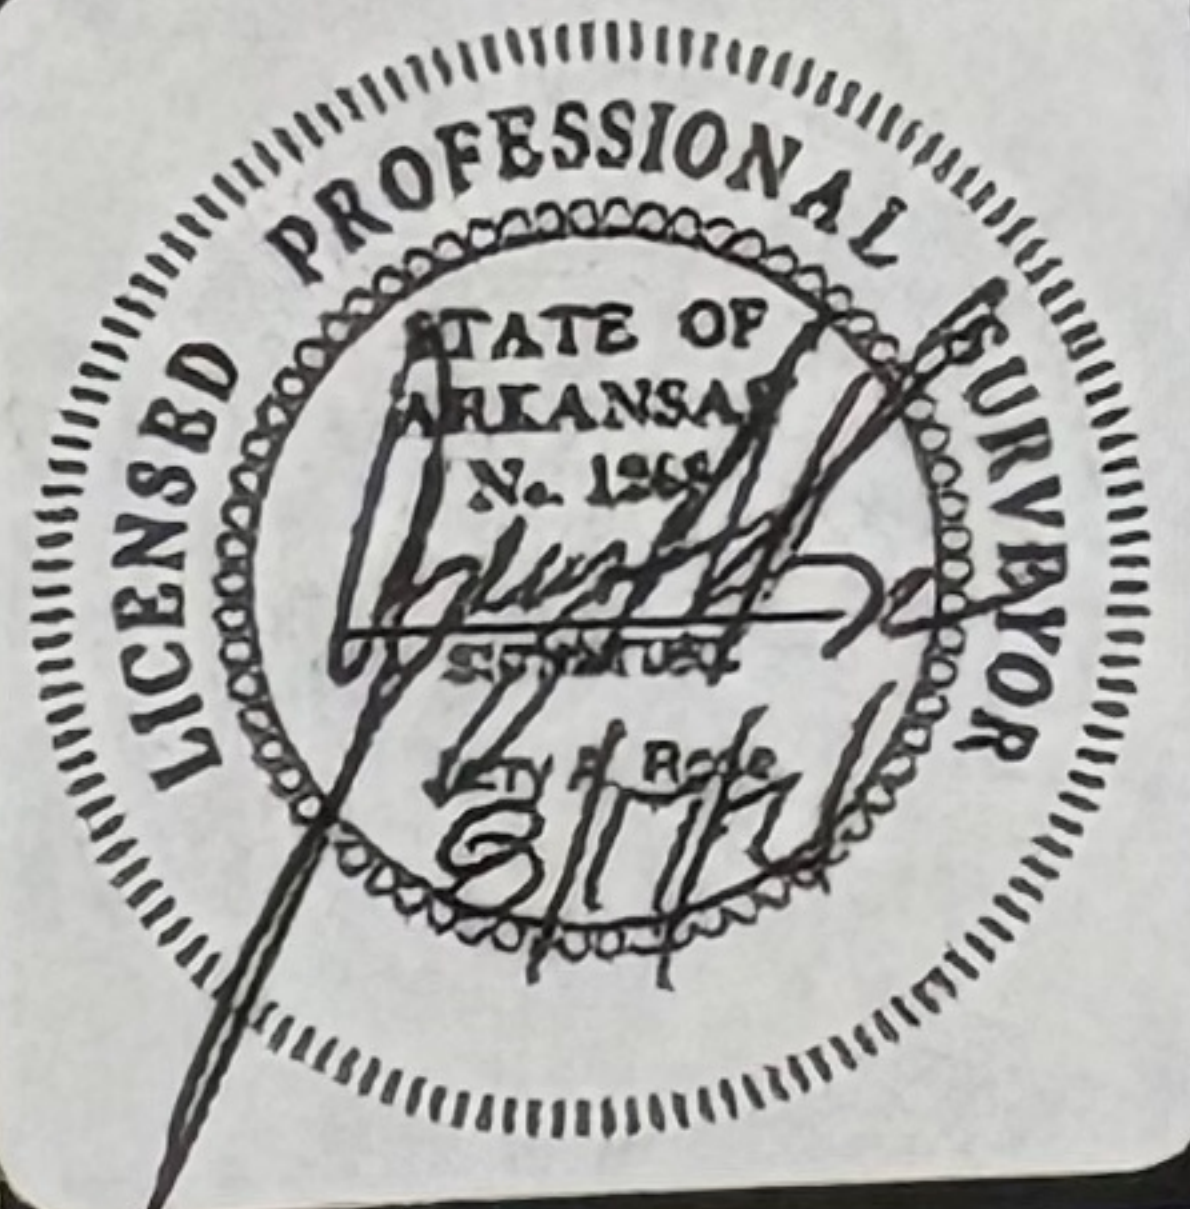

- LEGEND:
- ▲ = SET 1/2" REBAR W/D CAP
 - △ = FOUND 1/2" REBAR
 - = FOUND 3/8" REBAR
 - = FOUND 1/2" PIPE OR AS NOTED
 - = COMPUTED POINT
 - ⊕ = C.O.E. CAP

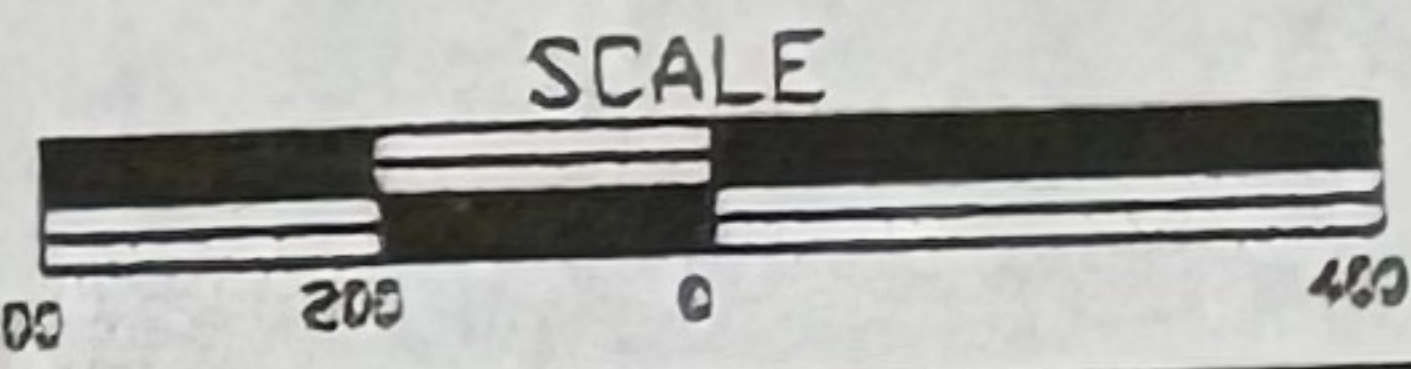

SURVEY FOR:
CARDYLN CLARK


DRAWN BY: J.A.R.

SCALE: 1" = 400'

JOB NO: 21-0319

DATE: 08-11-2021

SHEET: 1 of 1

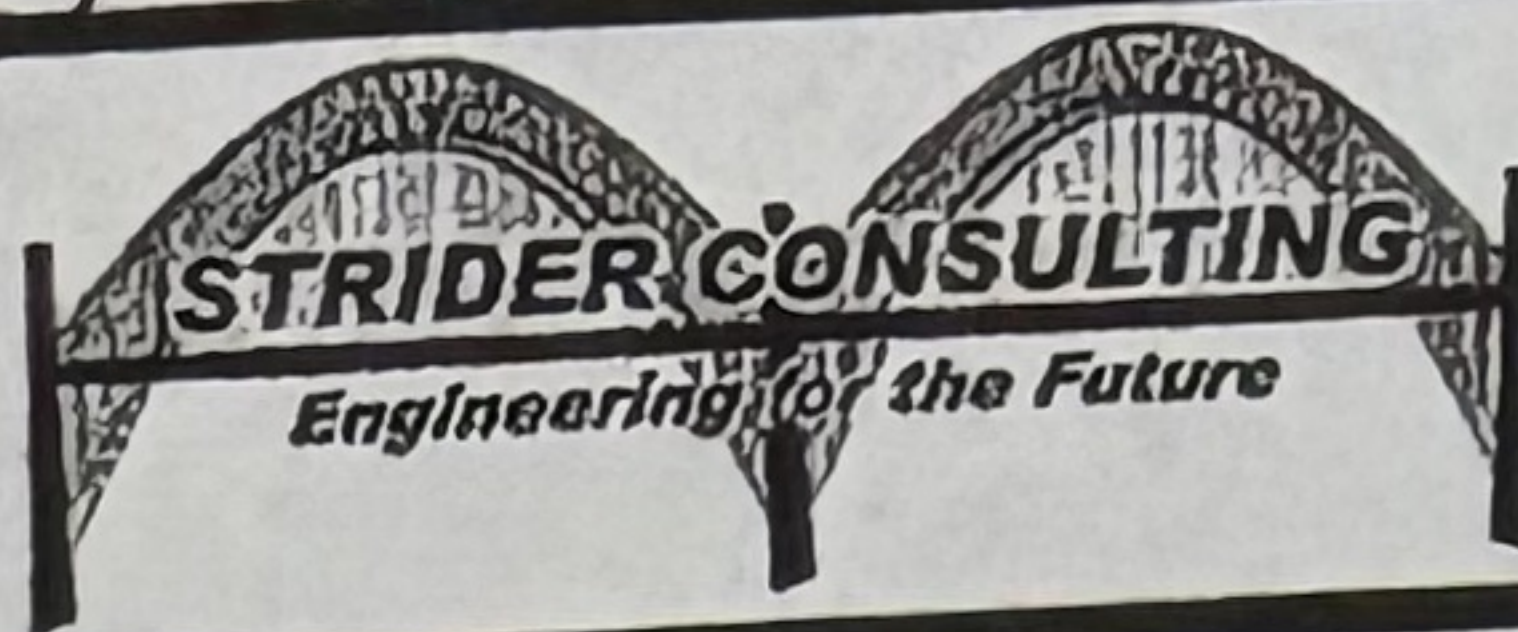

STRIDER CONSULTING
1029 Hwy 201 N
Mountain Home, AR 72653
870-424-4330 phone/fax
www.strider.consulting