
NOTES

1. BEARINGS ARE BASED UPON THE TEXAS COORDINATE SYSTEM OF 1983 (NAD83), NORTH CENTRAL ZONE.
2. A CERTIFIED METES AND BOUNDS DESCRIPTION HAS BEEN PREPARED UNDER THE SAME JOB NUMBER AS A PART OF THIS PROFESSIONAL SERVICE.
3. ACCORDING TO TEXAS LOCAL GOVERNMENT CODE, CHAPTER 212.004 AND 212.005, DIVIDING ANY TRACT OR LOT INTO TWO OR MORE PARTS WITHOUT BENEFIT OF A SUBDIVISION PLAT APPROVED AND RECORDED WITH THE COUNTY CLERK, IS A VIOLATION OF CITY ORDINANCE AND/OR STATE LAW, SUBJECTING THE VIOLATOR TO FINES AND/OR THE WITHHOLDING OF UTILITIES AND BUILDING PERMITS.

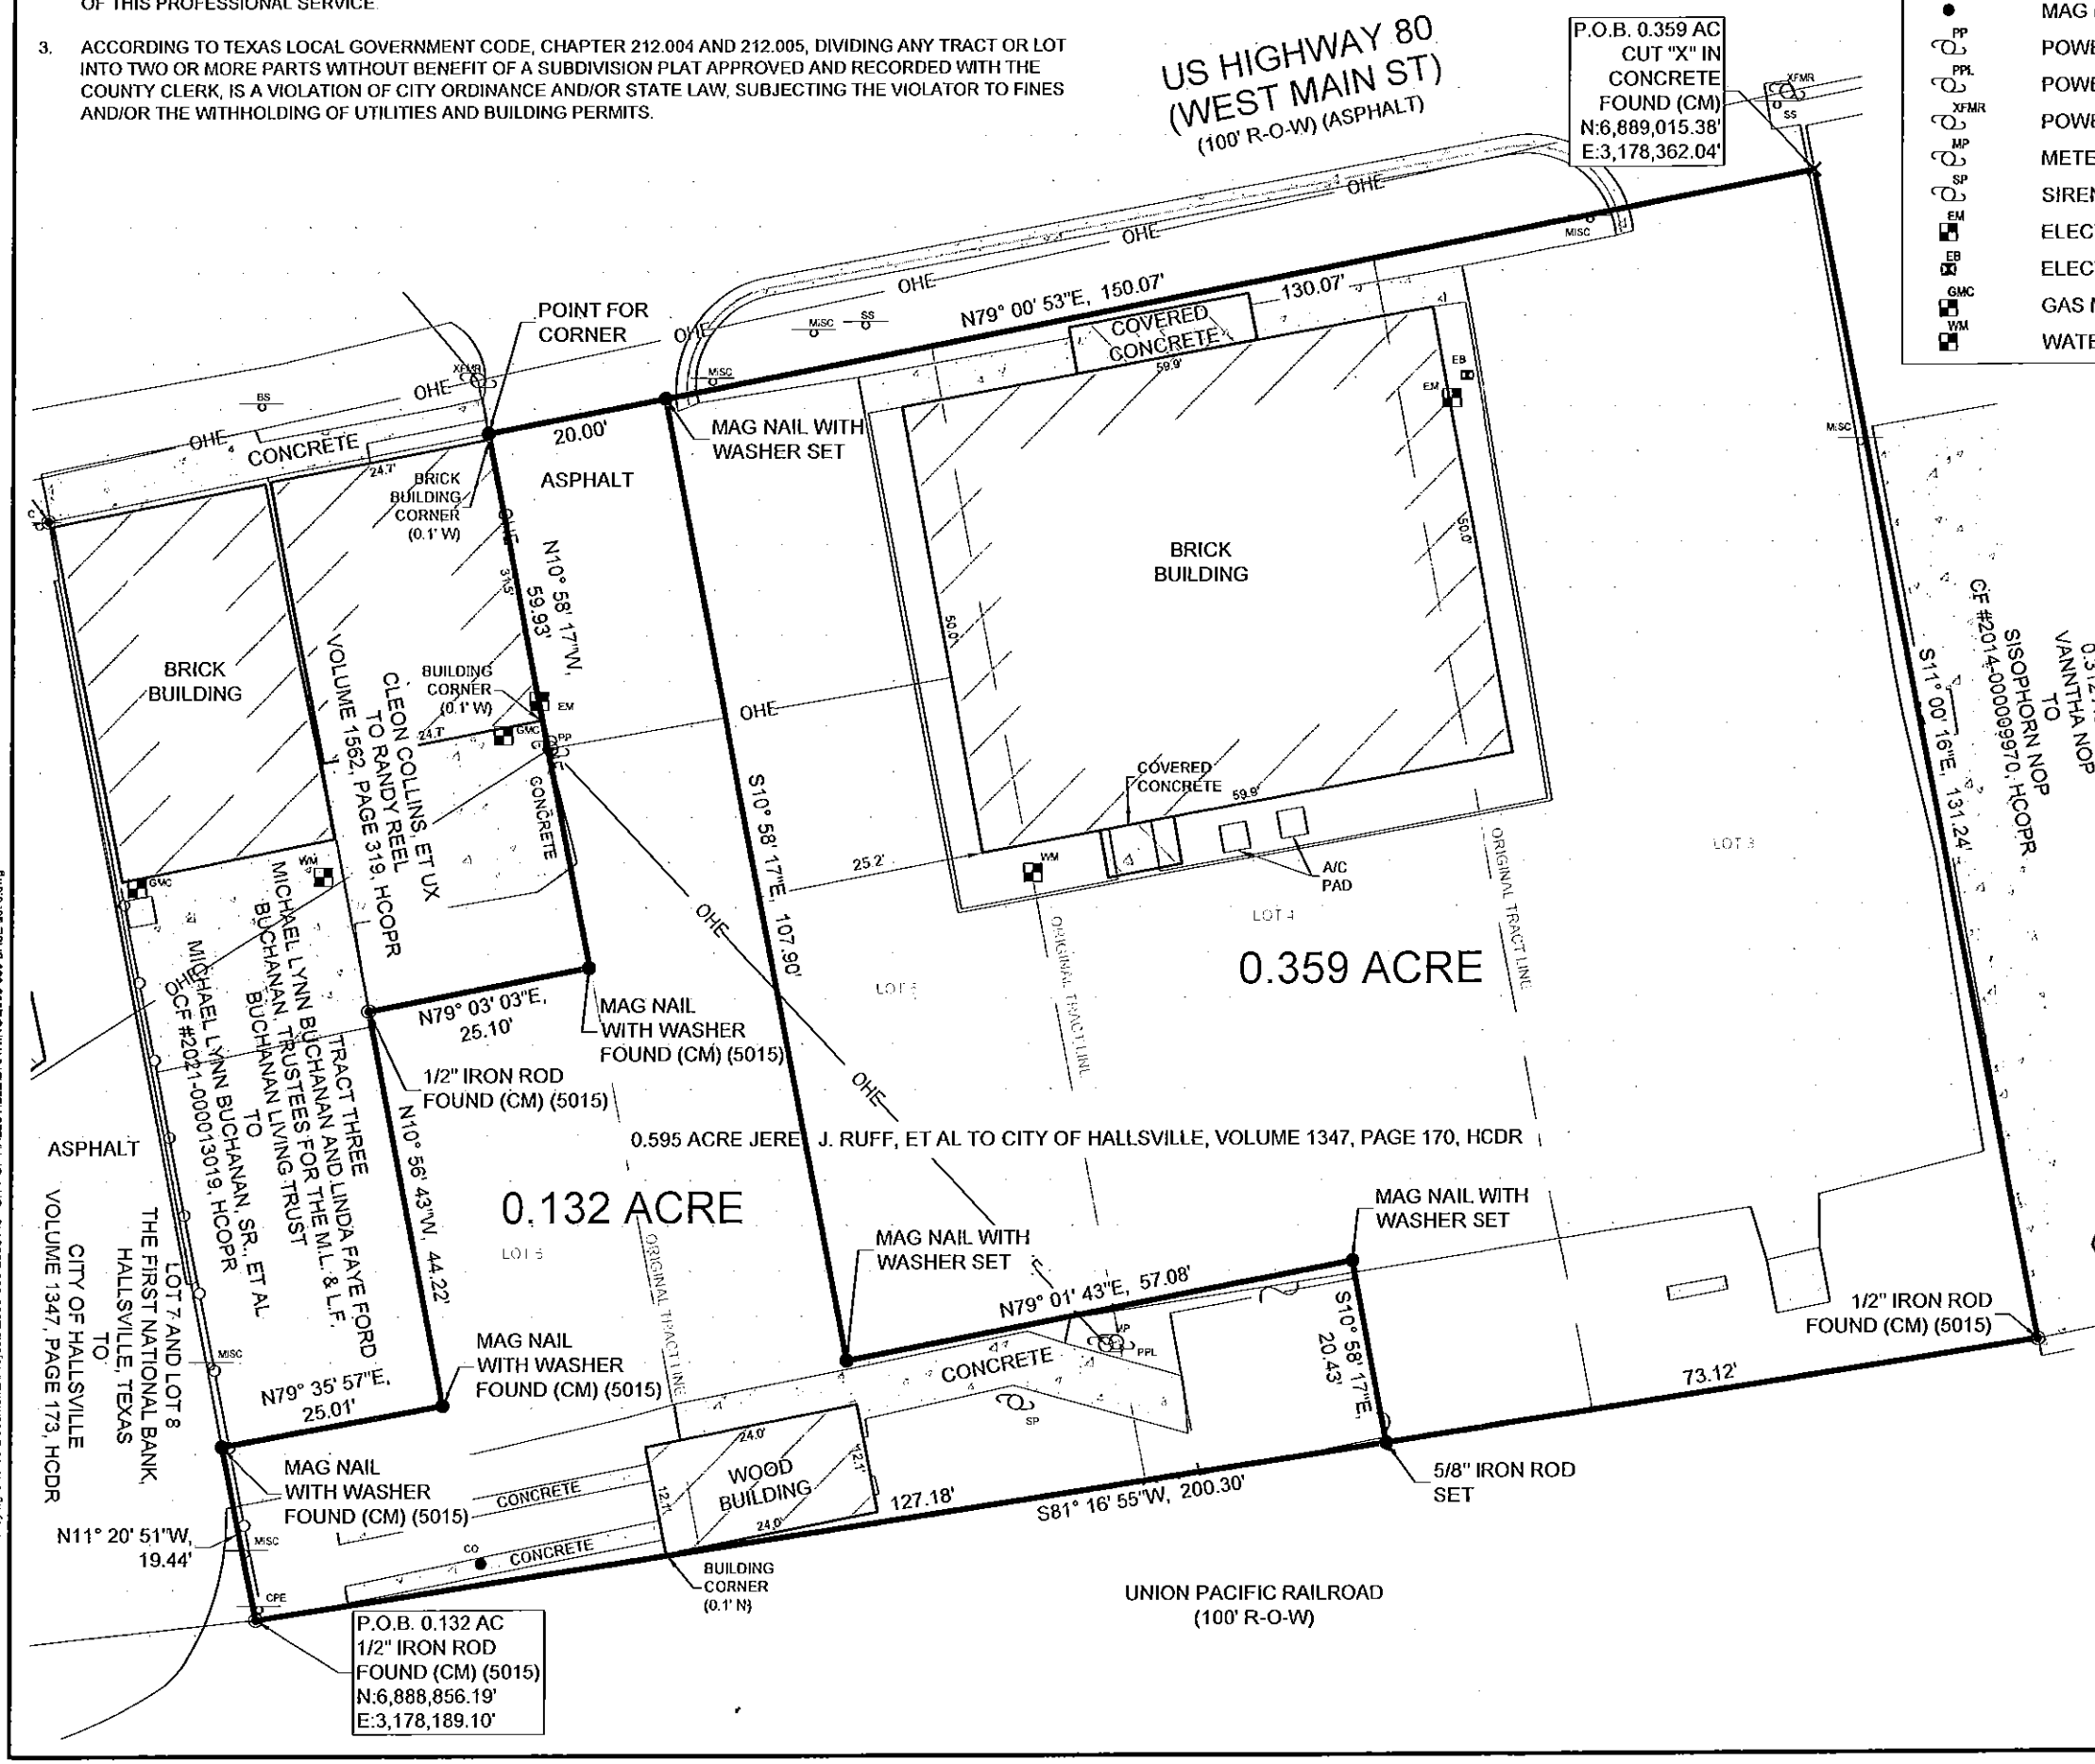

LEGEND

5/8" IRON ROD SET W/YELLOW CAP (360 SURVEYING FIRM#10194293)	STREET SIGN
MAG NAIL WITH WASHER SET	BUSINESS SIGN
POWER POLE	MISCELLANEOUS SIGN
POWER POLE W/ LIGHT	CENTERPOINT ENDERGY SIGN
POWER POLE W/ TRANSFORMER	CONTROLLING MONUMENT
METER POLE	HARRISON COUNTY DEED RECORDS
SIREN POLE	HARRISON COUNTY OFFICIAL PUBLIC RECORDS
ELECTRIC METER	BOUNDARY LINE
ELECTRIC BOX	CHAINLINK FENCE
GAS METER CONNECTION	OVERHEAD ELECTRIC
WATER METER	

GRAPHIC SCALE
10 0 5 10 20 40
(IN FEET)
1 inch = 20 ft.

SURVEYORS CERTIFICATION

I HEREBY CERTIFY THIS PLAT REPRESENTS A SURVEY MADE ON THE GROUND UNDER MY SUPERVISION AND CORRECTLY REFLECTS THE FACTS FOUND AT THE TIME OF SAID SURVEY. THERE ARE NO VISIBLE AND OBSERVED IMPROVEMENTS, EASEMENTS/RIGHTS-OF-WAY, OR PROTRUSIONS EXCEPT AS SHOWN HEREON. THIS SURVEY WAS MADE WITHOUT THE BENEFIT OF A CURRENT TITLE COMMITMENT, AND MAY BE SUBJECT TO RECORD EVIDENCE WHICH IS NOT AVAILABLE FOR CONSIDERATION AT THIS TIME. THIS SURVEY SUBSTANTIALLY CONFORMS TO THE CURRENT GENERAL RULES OF PROCEDURES AND PRACTICES, BY THE TEXAS BOARD OF PROFESSIONAL ENGINEERS AND LAND SURVEYORS.

STATE OF TEXAS
REGISTERED
MISTY J. CLARK
6656
PROFESSIONAL
LAND SURVEYOR

MISTY J. CLARK
PROFESSIONAL LAND SURVEYOR
TX REGISTRATION NO. 6656

JULY 18, 2025
DATE

PLAT OF SURVEY OF
0.132 ACRE AND 0.359 ACRE
IN THE WILLIAM C. CRAWFORD SURVEY, A-146
HARRISON COUNTY, TEXAS

360 SURVEYING
360 SURVEYING
310 H. G. MOSLEY PKWY, LONGVIEW, TEXAS 75604
(903) 387-2577 WWW.360SURV.COM
TBPELS 10194293

JULY 21, 2025	DRAWN BY: MTW	CHECKED BY: MJC	JOB #2505-039

Filename: \\360SURVSERVER\360 Surveying Shared Documents\Projects\2505-039-2393146 - CITY OF HALLSVILLE\DRAWINGS\2505-039 BASE Lot 8.dwg