CERTIFIED TO: FRANKS, JERRY

TYPE SURVEY:

☒ BOUNDARY ( ) TOPO. ( ) OTHER

# CERTIFICATE OF SURVEY
## PORTER'S SURVEY
## ONAWAY, MICHIGAN 49765

I, DELMER E. PORTER, HEREBY CERTIFY THAT I HAVE SURVEYED AND MAPPED THE PARCEL OF LAND DESCRIBED BELOW AND THE BOUNDARY IS WITHIN 1/5000 CLOSURE AND THAT I HAVE FULLY COMPLIED WITH THE REQUIREMENTS OF PUBLIC ACT 132-70, AS AMENDED SEC. 13.115(63).

DATE DEC. 1976

Delmer E. Porter

DELMER E. PORTER RLS 15410

SUR. NO. 219-76
FILE NO. 31R0040
ACRES

SEC 16 T 31 N.R 4E
HILLMAN TWP.
MONTMORENCY CO.
MICHIGAN

LIBER 2 PAGE 258

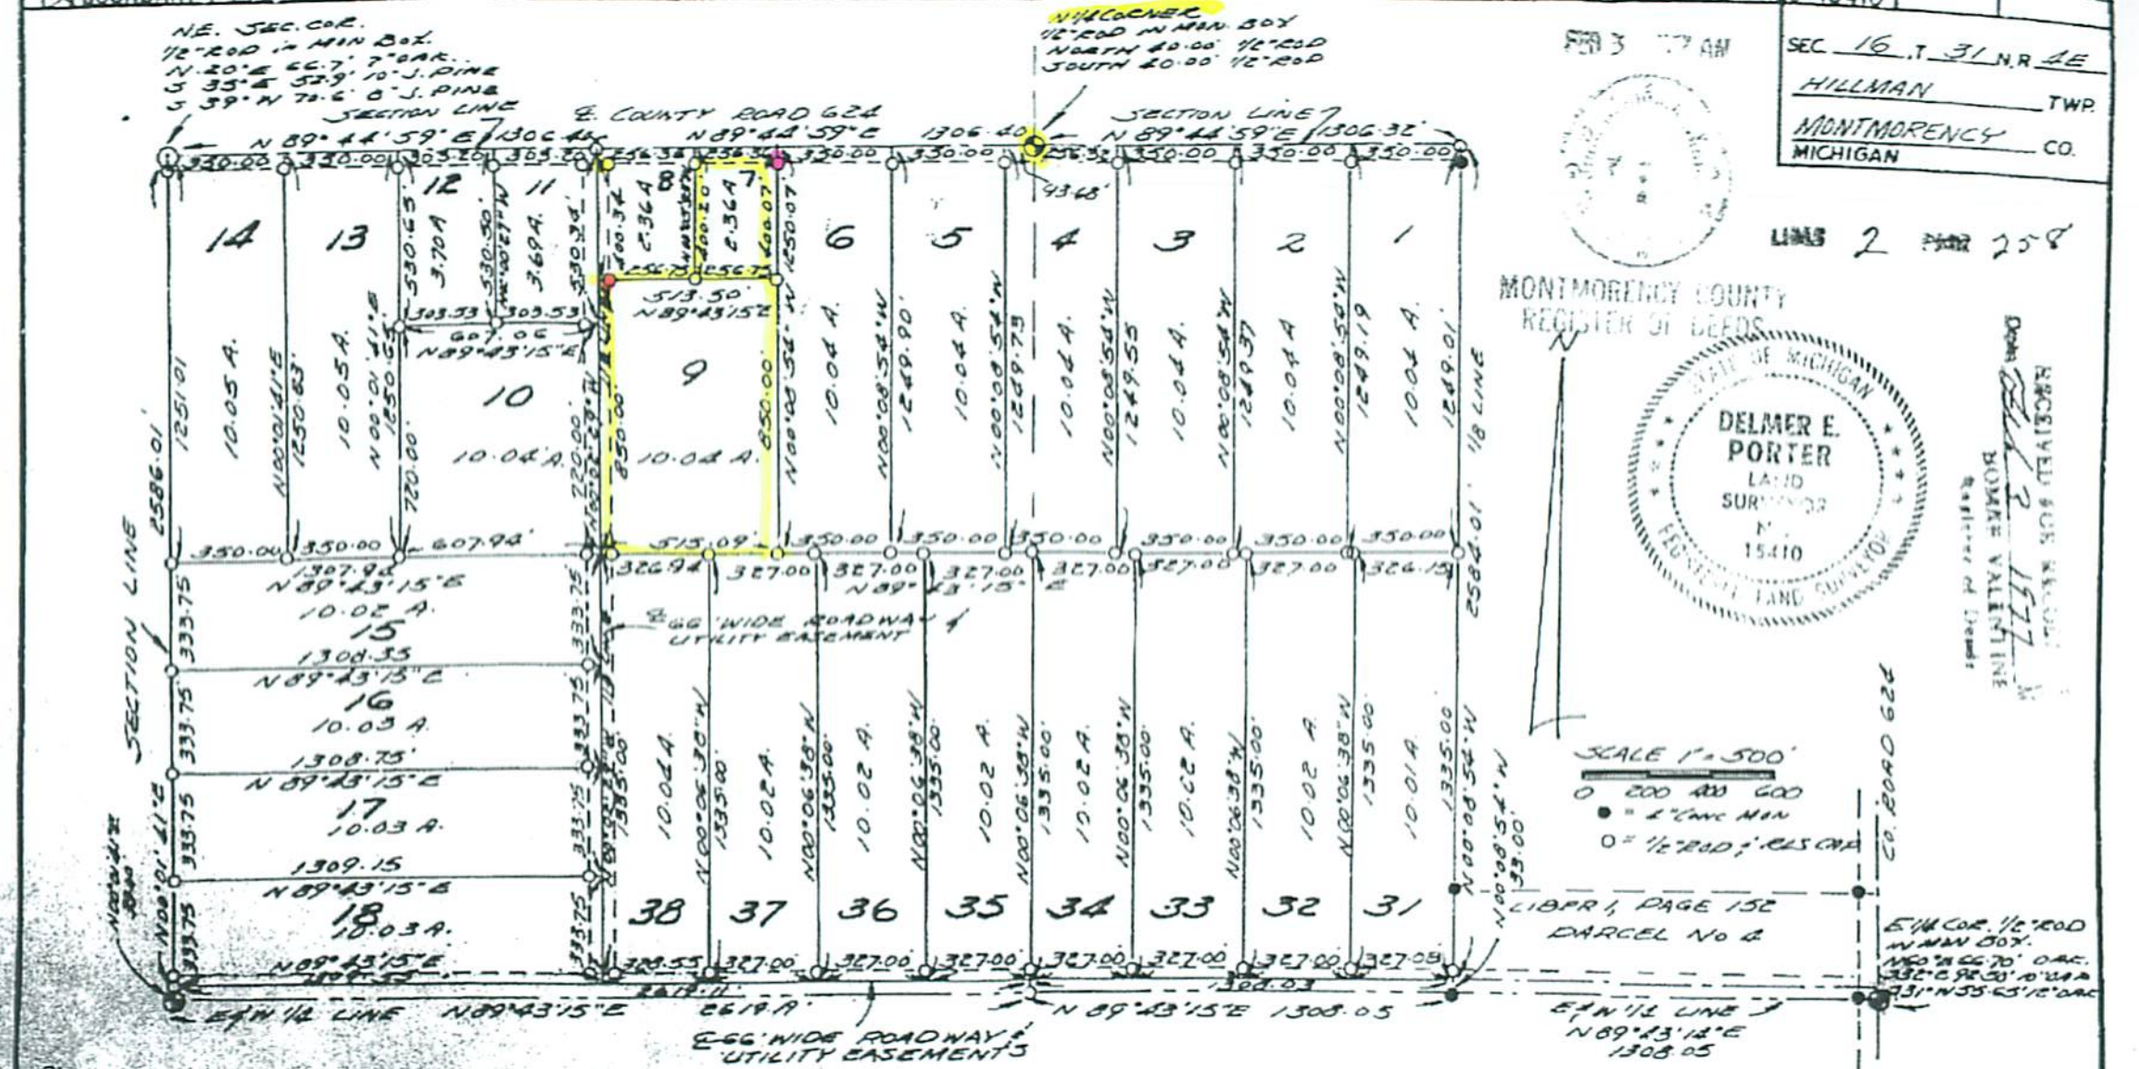


Sheet 1 of 9