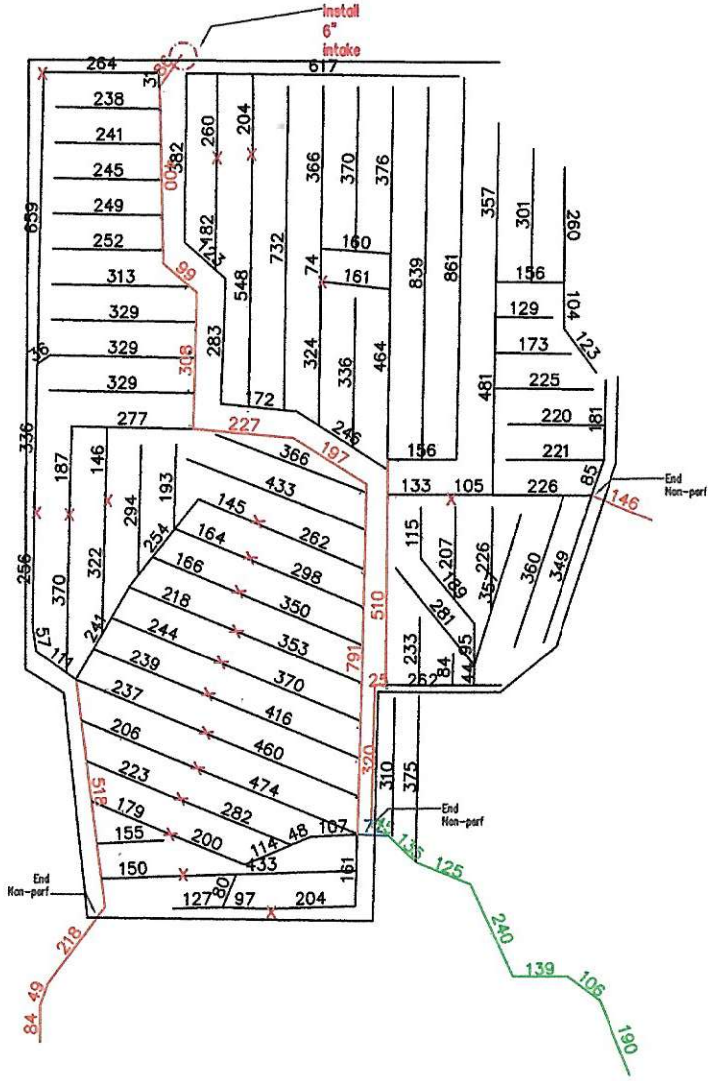


Installed Tile

29742'	4" tile
3978'	5" Tile
72'	6" tile
980'	8" tile

Hutton Inc.
18136 575th St.
West Concord, MN
507-527-2160

Landowner: Richard Quaintance		
Drawn by: D.L.A	Date: Sep. 27 2005	Sheet No.
Sec. 14 Aurora Twp. Steele Co. MN	Scale: 1" = 440'	#_OF_#