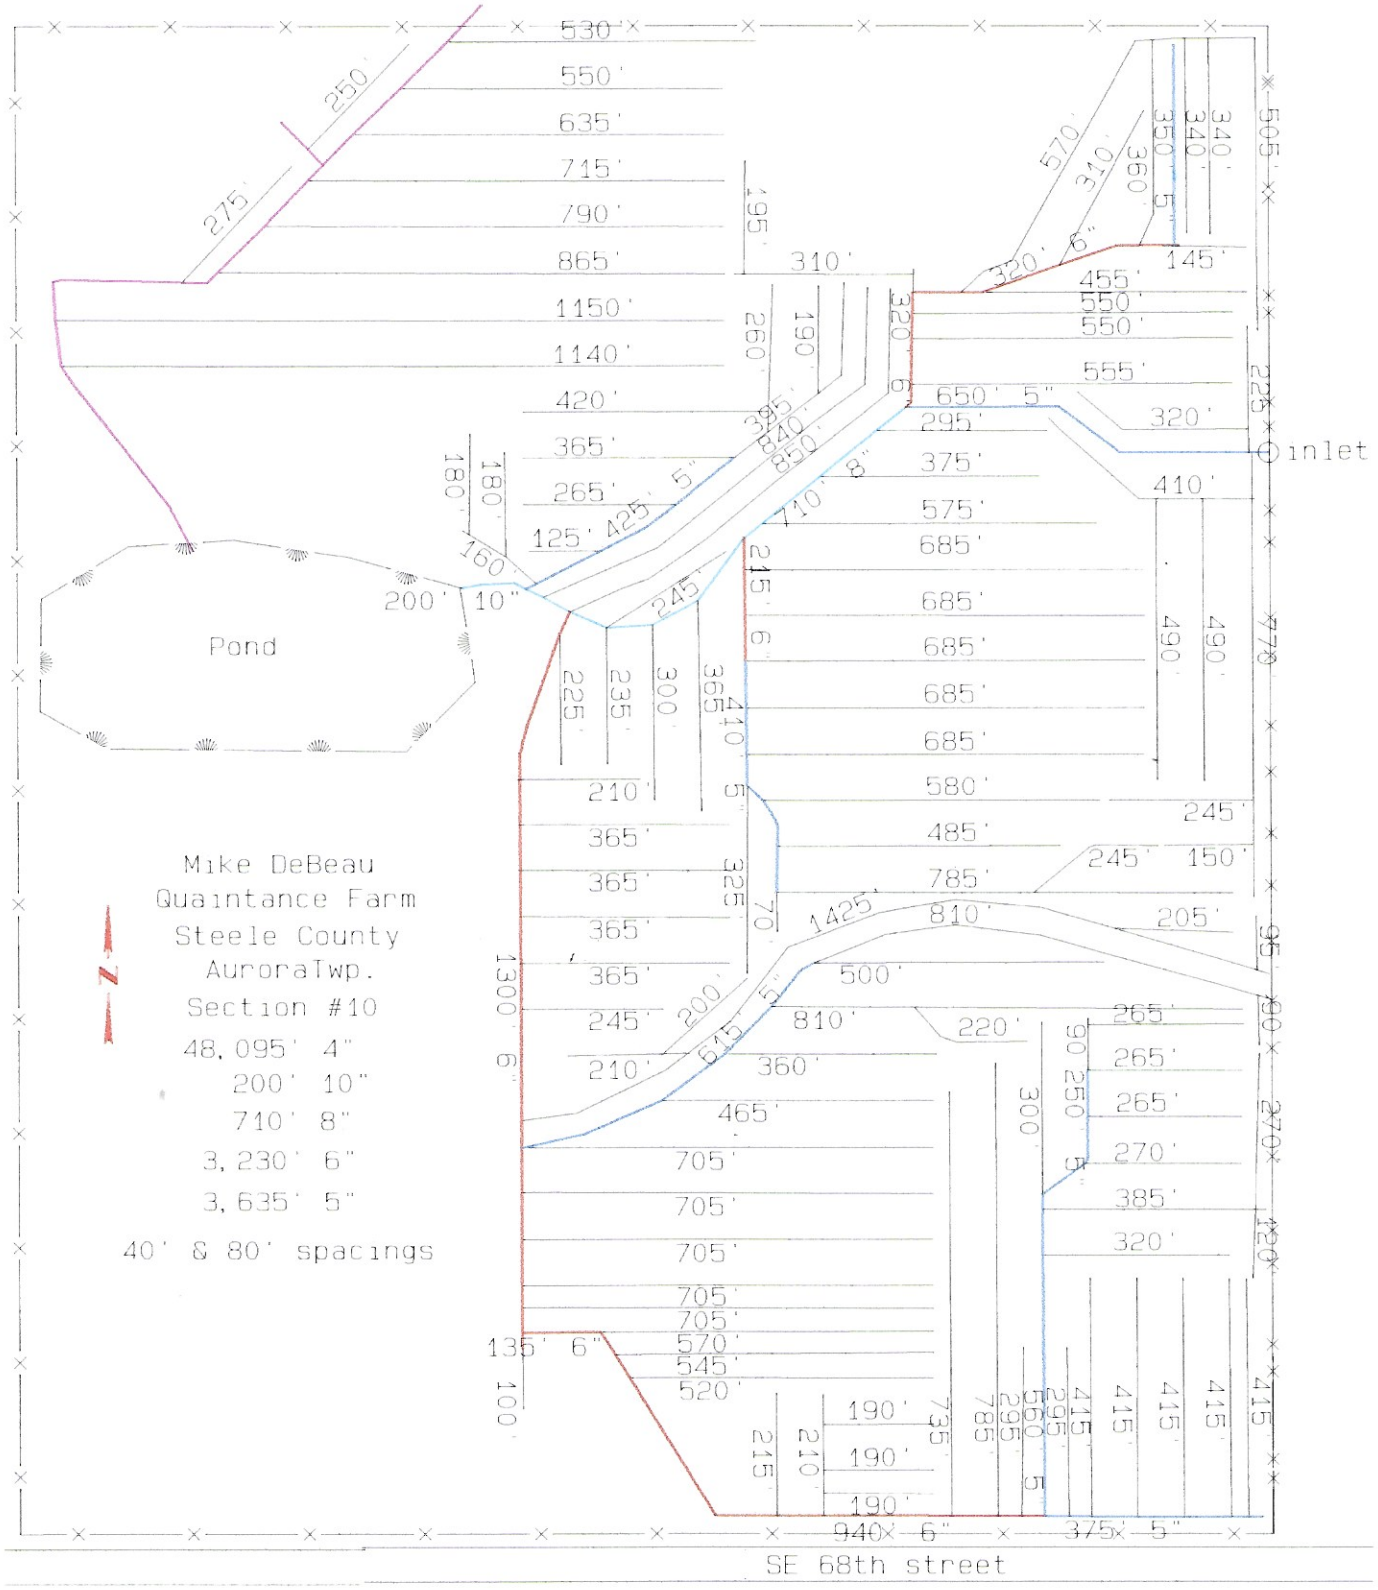

Mike DeBeau
Quaintance Farm
Steele County
AuroraTwp.
Section #10
48,095' 4"
200' 10"
710' 8"
3,230' 6"
3,635' 5"
40' & 80' spacings
Pond
inlet
SE 68th street