
000131

This Plat Represents A Current Survey By Terry A. Waller, L.L.S.
This Property Is Not Located Within A Special Flood Hazard Area. (Zone C)
County Tax Map Designations = 129 (1) - 3, 4, and 5 .
Map Calls Are Shown In Parentheses.
R/W Data For State Route 57 Was Taken From Sheet No. 5 Of The Virginia Department Of Transportation's Plans Of Project Number 0057 - 044 - 101 , C-501, C-502, As Revised.

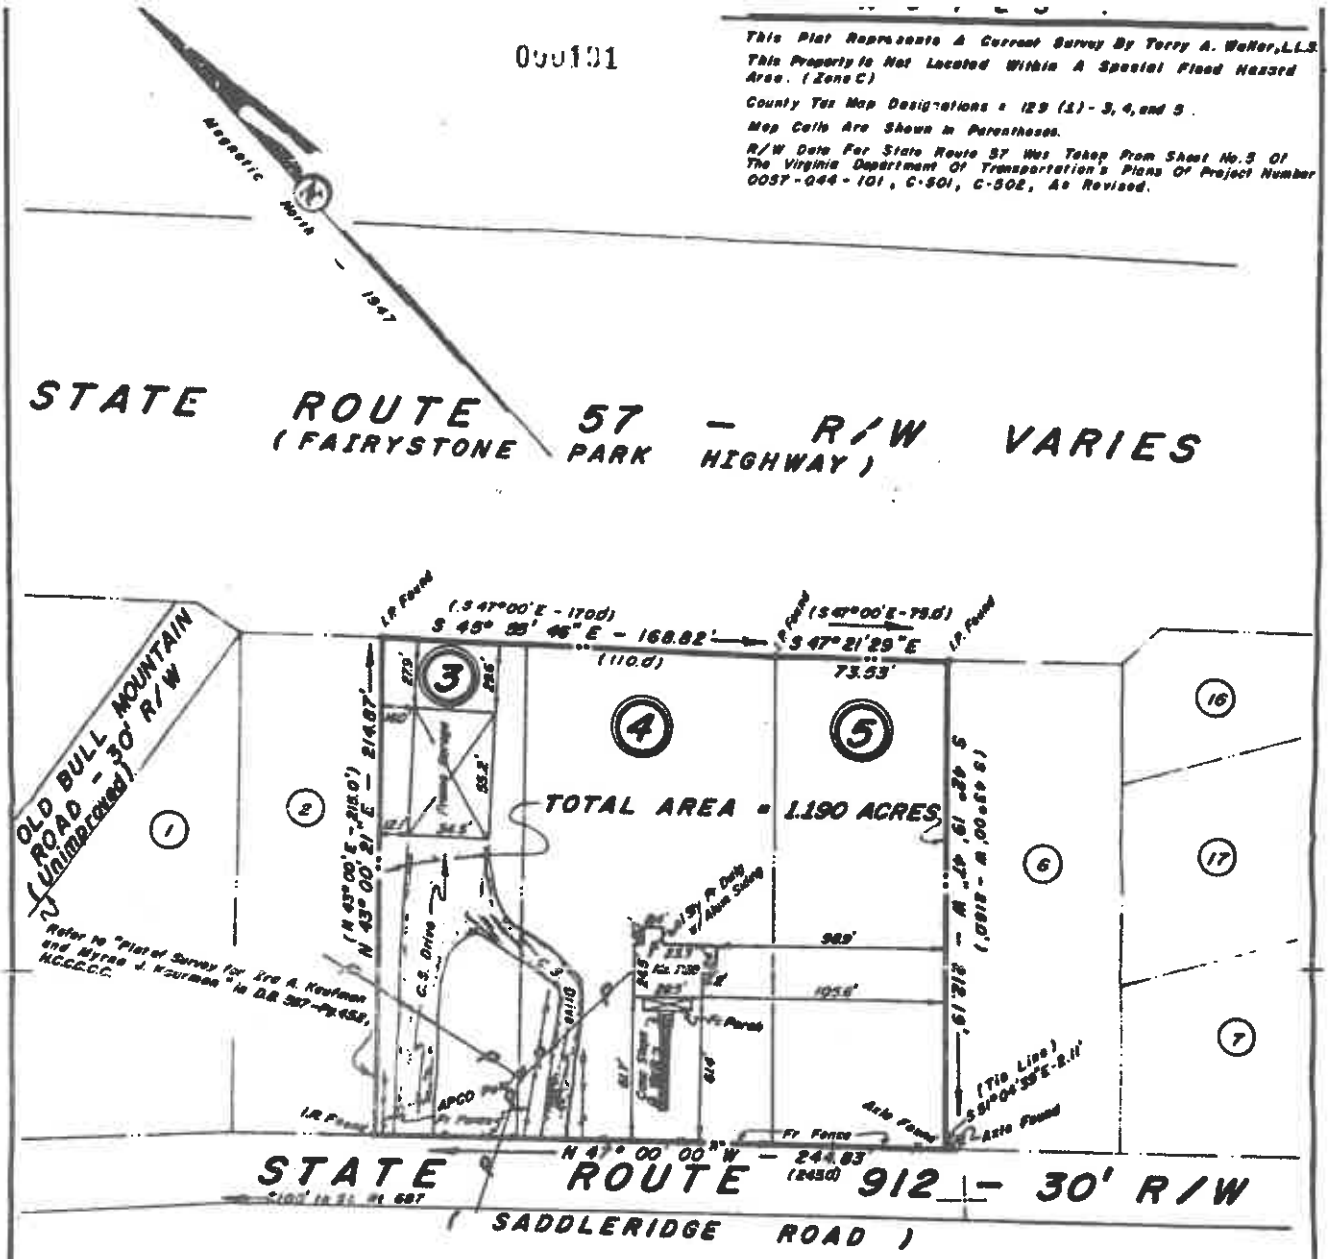

PLAT OF SURVEY

FOR

In the Clerk's Office of the Circuit Court for the County of Henry, Virginia, this instrument is admitted to record at 2:57 o'clock P. M. 5-21 1997 and with the certificate of acknowledgement thereto annexed.
Teste: Jeanette K. Stanley DCClerk

CLYDE J. NUNN, JR.

Showing Property Situated On The Northeast Side Of State Route 912, Blackberry (Formerly Horsepasture) District, Henry County, Virginia ; Being All Of Lots 3, 4, and 5 , As Shown On Map Of "Property Of The Late A.G. Fulcher " In M.B. 3 - Pg. 350, H.C.C.C.C.O.

BOOK 0189 PAGE 0239

Legal Reference : D.B. 619 - Pg. 116, H.C.C.C.C.O.

Scale : 1" = 50'
May 16, 1997

COMMONWEALTH OF VIRGINIA
TERRY A. WALLER
No. 14328
LAND SURVEYOR

Prepared By
TERRY A. WALLER, L.L.S.
Licensed Land Surveyor Number 14328
Collinsville, Virginia