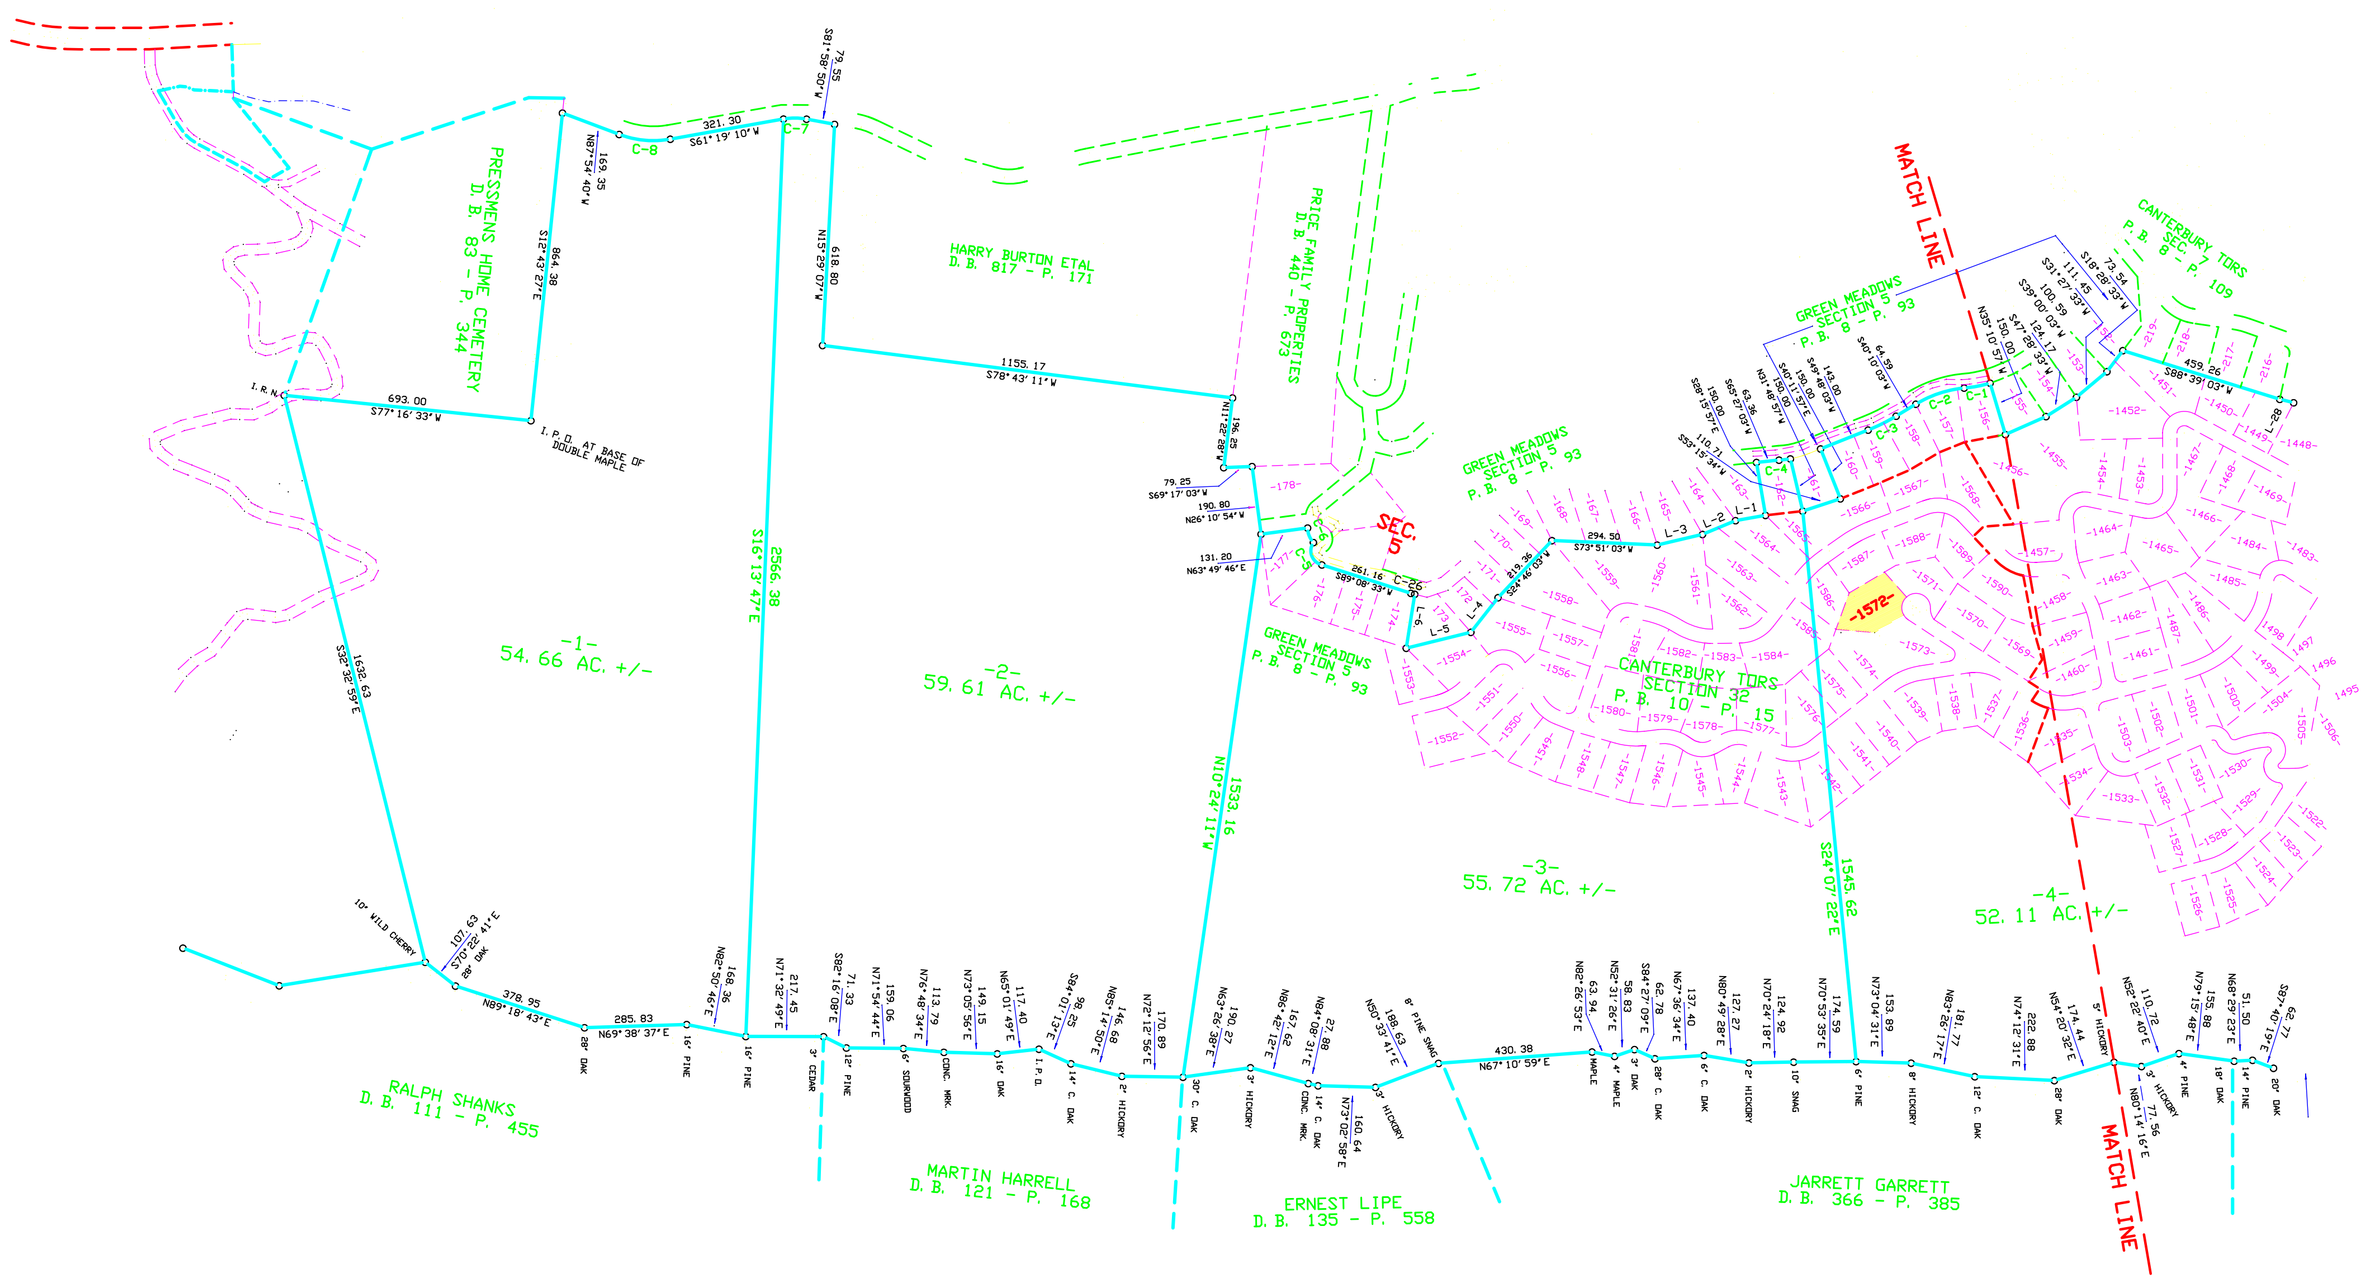

LOTS 1536 THRU 1571
LOTS 1573 THRU 1590
CANTERBURY TORS SECTION 32
P. B. 10 - P. 15

LOTS 1441 THRU 1535
CANTERBURY TORS SECTION 31
P. B. 10 - P. 13

LOTS 156 THRU 160, LOT 162,
LOTS 174 THRU 177 GREEN MEADOWS NO. 5
P. B. 8 - P. 93

LOTS 1211 THRU 1287
CANTERBURY TORS SECTION 28
P. B. 9 - P. 90

LOTS 1288 THRU 1397
CANTERBURY TORS SECTION 29
P. B. 9 - P. 91

LOTS 1398 THRU 1440
CANTERBURY TORS, SECTION 30
P. B. 9 - P. 92

I HEREBY CERTIFY THAT THIS IS A CATEGORY_____SURVEY AND THE RATIO OF PRECISION OF THE UNADJUSTED SURVEY IS_____AS SHOWN HEREON.

_____
SURVEYOR
REG. No. 285
PHONE (423) 272-6608

LINE TABLE

L-1	S61°26'03"W	85.11
L-2	S48°43'03"W	100.00
L-3	S58°13'33"W	130.00
L-4	S15°34'03"W	123.00
L-5	S57°33'53"W	186.06
L-6	N09°38'14"W	152.63
L-7	S53°34'03"W	84.10
L-8	S88°17'03"W	91.41
L-9	S16°27'03"W	102.20
L-10	S07°48'57"E	57.44
L-11	S21°05'57"E	63.33
L-12	S57°53'57"E	160.00
L-13	S32°06'03"W	40.00
L-14	N57°53'57"W	72.59
L-15	S59°45'03"W	87.25
L-16	S39°06'03"W	47.61
L-17	S31°09'03"W	45.08
L-18	S45°33'03"W	51.90
L-19	S45°56'03"W	53.05
L-20	S50°40'03"W	58.00
L-21	S55°14'03"W	52.65
L-22	S58°05'03"W	61.39
L-23	S71°14'03"W	66.18
L-24	N16°03'03"W	34.10
L-25	N03°09'03"E	114.73
L-26	S62°08'02"W	100.00
L-27	S66°14'03"W	146.05
L-28	S85°17'03"W	40.00

CURVE TABLE

C-1	R=320.00 L= 73.96	CHORD S60°42'37"W--73.80
C-2	R=321.90 L=143.48	CHORD S52°56'40"W--142.29
C-3	R=520.00 L= 87.40	CHORD S44°59'11"W--87.30
C-4	R=320.00 L= 32.04	CHORD S65°26'08"W--32.03
C-5	R= 40.37 L= 78.75	CHORD N39°21'21"W--66.84
C-6	R= 58.47 L= 44.77	CHORD N40°21'11"W--43.68
C-7	R=180.00 L= 64.91	CHORD S71°39'00"W--64.55
C-8	R=270.00 L=145.32	CHORD S76°44'52"W--143.57
C-9	R= 40.00 L= 55.31	CHORD N09°00'18"W--51.00
C-10	R=120.00 L=62.45	CHORD S73°26'45"W--61.75
C-11	R=100.00 L=51.80	CHORD S73°30'53"W--51.22
C-12	R= 47.00 L=102.61	CHORD N56°54'04"W--83.41
C-13	R= 10.50 L= 24.95	CHORD N62°26'14"W--19.48
C-14	R= 57.00 L=140.82	CHORD N59°44'46"W--107.64
C-15	R= 24.68 L= 68.22	CHORD N68°12'23"W--48.48
C-16	R= 30.00 L= 71.50	CHORD N07°10'19"E--55.74
C-17	R= 35.00 L= 20.00	CHORD N78°22'53"E--19.62
C-18	R=150.00 L=109.05	CHORD S22°37'30"W--106.66
C-19	R=140.00 L=99.53	CHORD S77°20'10"W--99.08
C-20	R= 85.00 L= 81.62	CHORD S62°00'33"W--78.50
C-21	R= 58.35 L=146.60	CHORD N73°31'08"W--110.97
C-22	R= 19.63 L= 47.29	CHORD N69°27'56"W--36.65
C-23	R= 66.15 L= 55.00	CHORD S65°58'44"W--53.43
C-24	R= 20.00 L= 32.02	CHORD S43°55'58"W--28.71
C-25	R= 80.00 L= 23.48	CHORD S05°24'25"E--23.39
C-26	R= 71.75 L= 11.00	CHORD S84°45'37"W--10.99

SHEET 1

SOUTHERN FOREST PRODUCTS LLC
3RD CIVIL DISTRICT HAWKINS CO., TN.

D. B. 1149 - P. 693
SCALE 1' = 300'
OCTOBER 10, 2017

IRON PINS ON ALL CORNERS
UNLESS OTHERWISE NOTED.

TAX MAP 86 - PARCEL 3.06
BASE BEARING TAKEN FROM D. B. 321 - P. 559

TRACT LINES ADDED THIS DATE
BOUNDARY SURVEYED 10-18-2006

LOT -1572-
CANTERBURY TORS
SECTION 32
P. B. 10 - P. 15

OWNED BY
RICHARD CURTIS
D. B. 424 - P. 722

I HEREBY CERTIFY THAT THIS IS A CATEGORY_____SURVEY AND THE RATIO OF PRECISION OF THE UNADJUSTED SURVEY IS_____AS SHOWN HEREON.

_____
SURVEYOR
REG. No. 285
PHONE (423) 272-6608

THIS SURVEY IS SUBJECT TO ANY AND ALL SERVITUDES, EASEMENTS, COVENANTS, OR RESTRICTIONS EITHER WRITTEN OR UNWRITTEN.

_____LEGEND_____

AC. -- ACRES
+/- -- MORE OR LESS
D. B. -- DEED BOOK
P. -- PAGE
MAG. -- MAGNETIC
PH. -- PHASE
I. R. O. -- IRON ROD OLD
I. R. H. -- HALF INCH IRON ROD
I. P. O. -- IRON PIPE OLD
AXLE -- AXLE FOUND
O -- POINT CALCULATED
OHUTIL -- EXISTING OVERHEAD UTILITY LINE

CALL 811 BEFORE YOU DIG

DEED REFERENCES ARE BASED ON INFORMATION OBTAINED FROM THE COUNTY TAX ASSESSORS OFFICE.

THIS SURVEY IS SUBJECT TO ANY AND ALL SERVITUDES, EASEMENTS, COVENANTS, OR RESTRICTIONS EITHER WRITTEN OR UNWRITTEN.

SURVEYOR ADDRESS:
MURRELL WEEMS
P. O. BOX 304
ROGERSVILLE TN. 37857