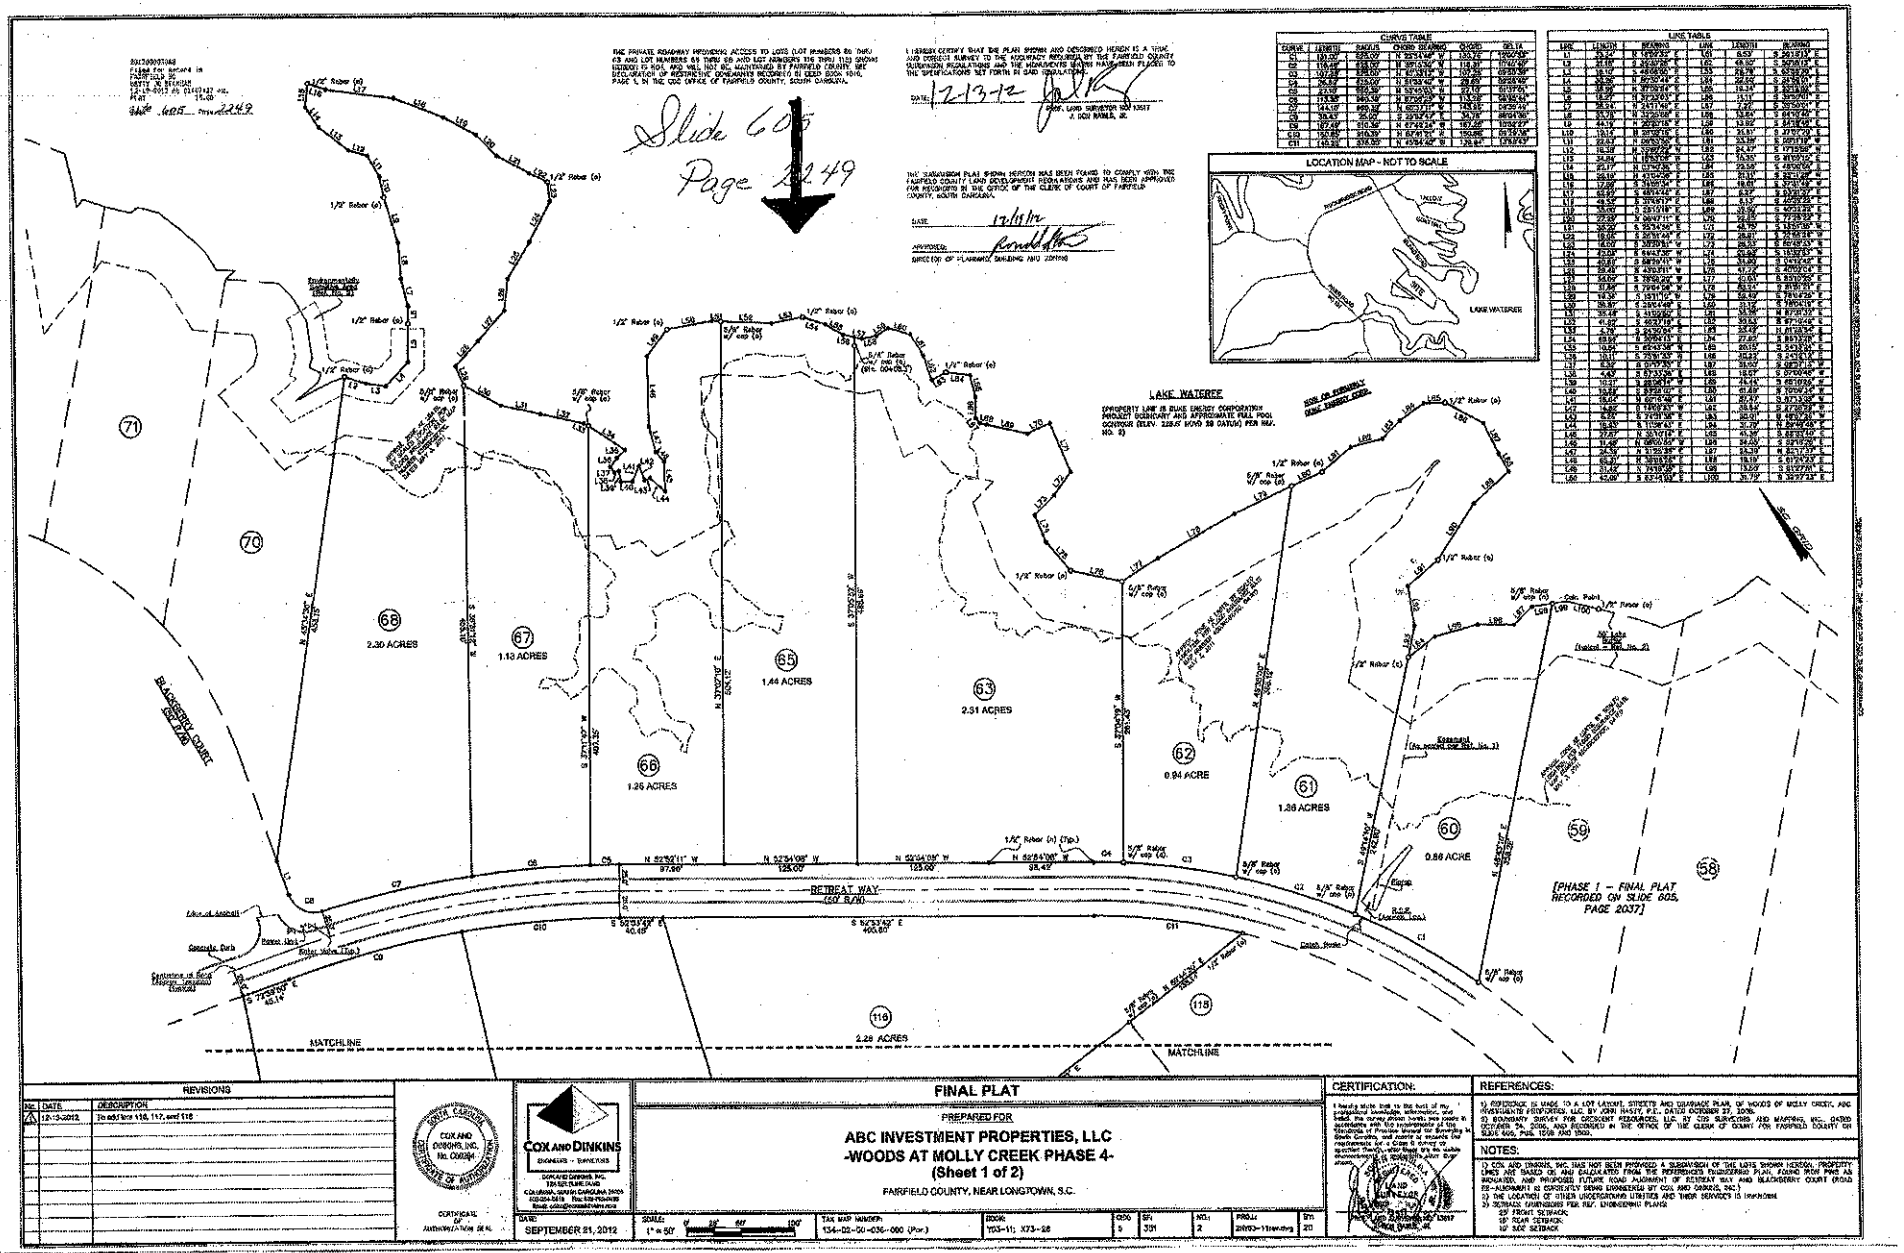

CURVE TABLE					
CURVE	LENGTH	RADIUS	CHORD BEARING	CHORD	DELTA
C1	151.20'	1,000.00'	N 58°14'48" W	151.06'	8°39'54"
C2	119.44'	1,000.00'	N 67°04'45" W	119.37'	6°50'49"
C3	107.28'	1,000.00'	N 75°51'14" W	107.23'	6°08'54"
C4	24.48'	1,000.00'	N 79°56'41" W	24.48'	1°24'08"
C5	26.82'	25.00'	S 31°34'49" W	25.56'	61°28'43"
C6	43.05'	950.00'	N 54°43'05" W	43.05'	2°35'51"
C7	113.56'	950.00'	N 58°00'13" W	113.49'	6°50'49"
C8	144.09'	950.00'	N 65°27'11" W	143.95'	8°41'22"
C9	39.27'	25.00'	S 37°34'39" W	35.36'	90°00'00"
C10	107.99'	550.00'	N 67°04'24" W	107.82'	11°14'57"
C11	148.91'	975.00'	N 61°04'06" W	148.76'	8°44'58"

LINE TABLE					
LINE	LENGTH	BEARING	LINE	LENGTH	BEARING
L1	50.44'	N 87°03'16" E	L61	6.53'	S 28°31'57" E
L2	47.18'	S 48°49'08" E	L62	49.52'	S 28°31'57" E

REVISIONS		
NO.	DATE	DESCRIPTION
1	12-3-2012	Re-add lots 116, 117, and 118

COX AND DINKINS, INC. No. C00694

COX AND DINKINS
ENGINEERS - SURVEYORS

DATE: SEPTEMBER 21, 2012

SCALE: 1" = 50'

TAX MAP NUMBER: 134-00-00-036-000 (Por.)

BOOK: 753-11; X73-28

PAGE: 5

SH.: 331

NO.: 2

DRAW.: 20093-11new.dwg

SH. 20

FINAL PLAT

PREPARED FOR

ABC INVESTMENT PROPERTIES, LLC
-WOODS AT MOLLY CREEK PHASE 4-
(Sheet 1 of 2)

FAIRFIELD COUNTY, NEAR LONGTOWN, S.C.

CERTIFICATION:

I hereby state that to the best of my professional knowledge, information, and belief, the survey shown hereon was made in accordance with the requirements of the Standards of Practice manual for Surveying in South Carolina, and I/we as a surveyor for the monuments as shown hereon exist as located. This survey is not valid without the original signature and seal of the surveyor.

REFERENCES:

1) REFERENCE IS MADE TO A LOT LAYOUT, STREETS AND DRAINAGE PLAN, OF WOODS OF MOLLY CREEK, ABC INVESTMENTS PROPERTIES, LLC, BY JOHN HASTY, P.E., DATED OCTOBER 27, 2006.
2) BOUNDARY SURVEY FOR DOCUMENT RESOURCES, LLC, BY COX SURVEYING AND MAPPING, INC., DATED DECEMBER 14, 2006, AND RECORDED IN THE OFFICE OF THE CLERK OF COURT FOR FAIRFIELD COUNTY ON SLIDE 605, PGS. 1036 AND 1800.

NOTES:

1) COX AND DINKINS, INC. HAS NOT BEEN PROVIDED A SUBDIVISION OF SAID LOTS SHOWN HEREON. PROPERTY LINES ARE BASED ON AND CALCULATED FROM THE REFERENCES ENUMERATED PLAT, FOUND IRON PINS AS INDICATED, AND PROPOSED FUTURE ROAD ALIGNMENT OF RETREAT WAY AND BLACKBERRY COURT (ROAD RE-ALIGNMENT AS DEPICTED BEING ENGINEERED BY COX AND DINKINS, INC.)
2) THE LOCATION OF OTHER UNDERGROUND UTILITIES AND THEIR SERVICES IS UNKNOWN.
3) SETBACK DIMENSIONS PER REF. ENGINEERING PLANS:
- 25' FRONT SETBACK
- 15' REAR SETBACK
- 10' SIDE SETBACK